



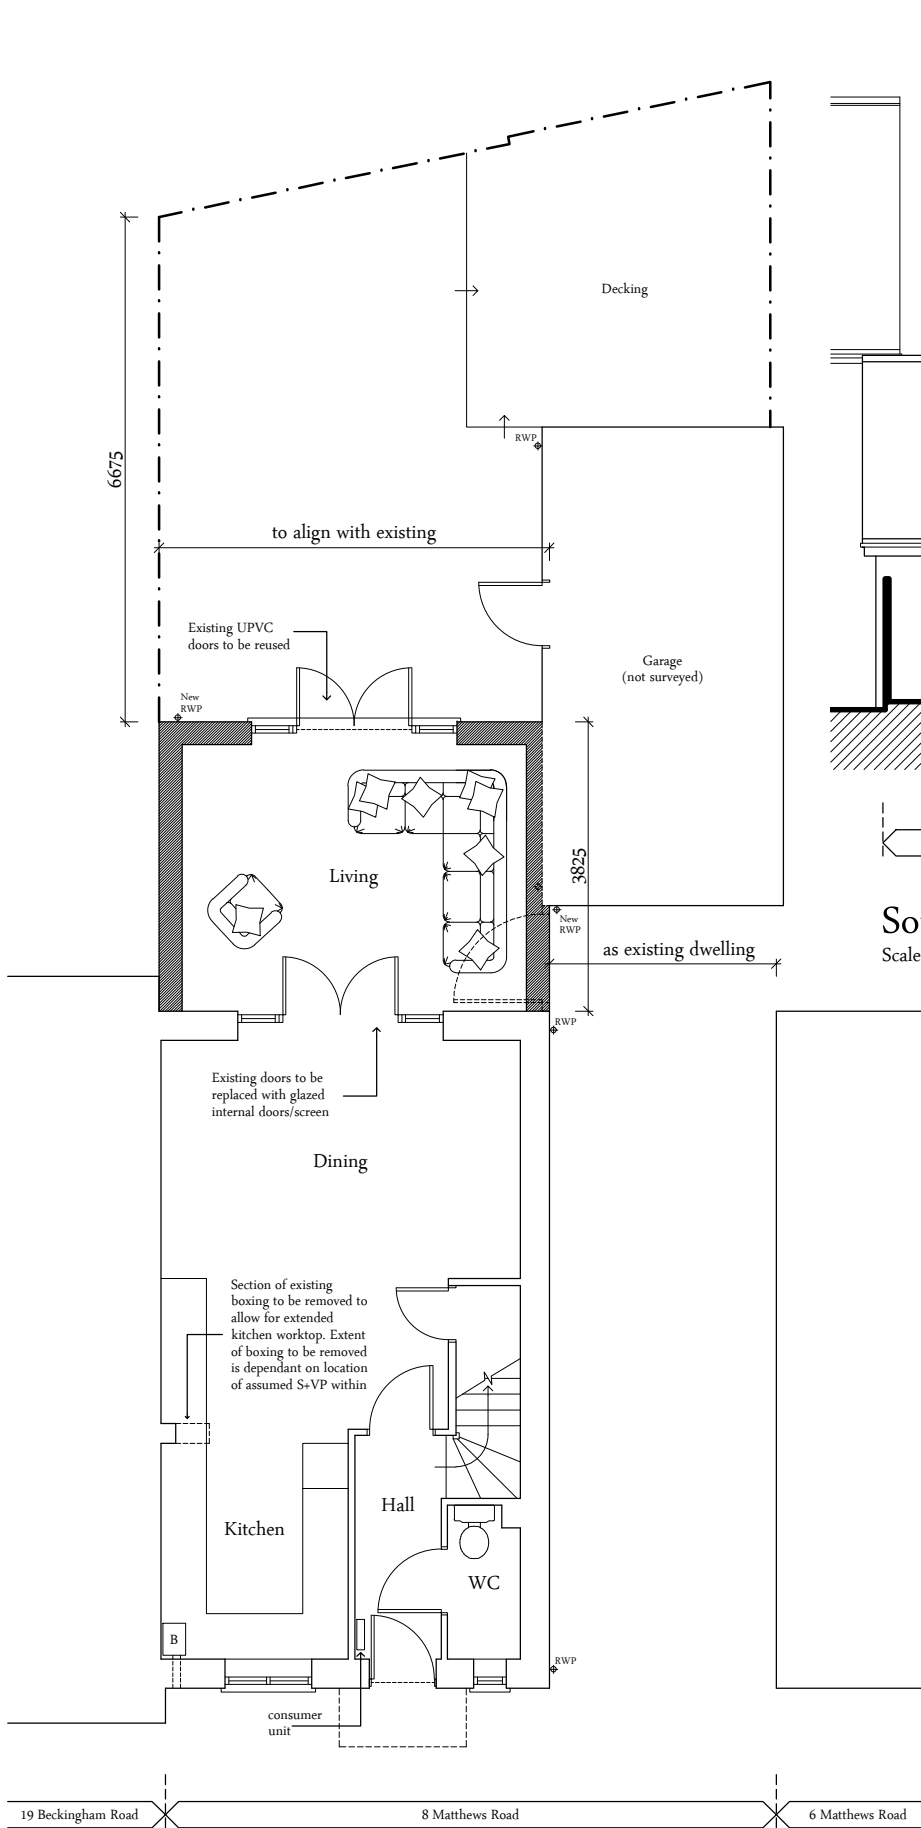


Ground Floor Plan



South Elevation

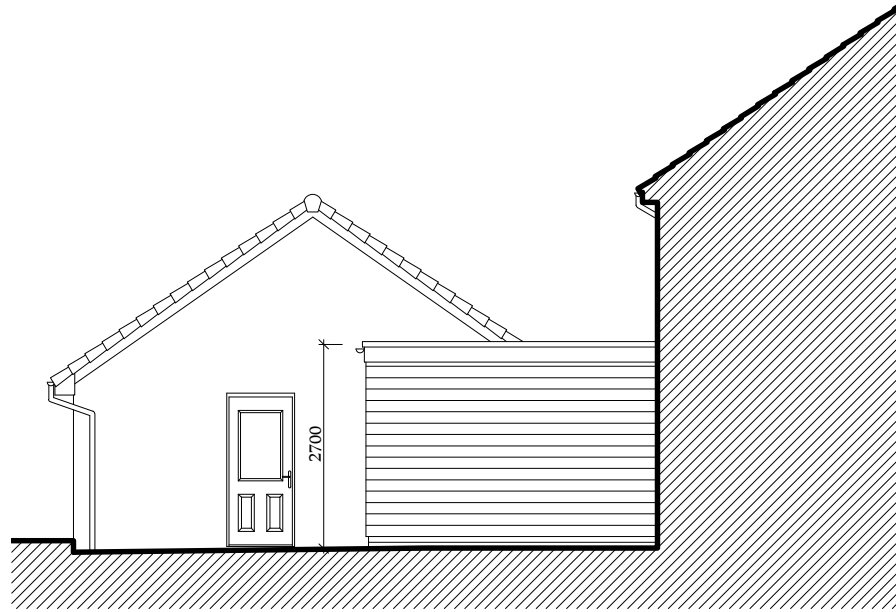

East Elevation

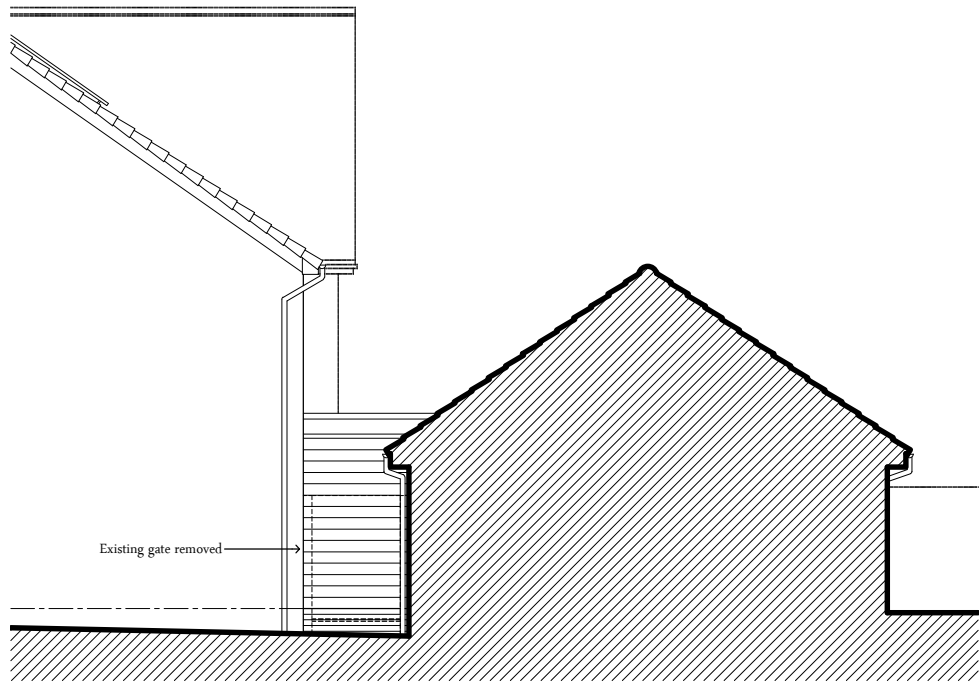

West Elevation

NOTES:

- This drawing is copyright of Larkham Design Ltd and must not be used without their permission.
- This drawing has been produced to support a planning application and should not be used for any other purpose

Metres

0 1 2 3 4 5

Scale Bar (1:100 at A3)

Rev	Amendment	Date
C	New application	29.09.2026
B	Design amended to single storey only	08.01.2022
A	Planning submission	07.12.2021

LARKHAM DESIGN LTD
ARCHITECTURAL SERVICES

Field View Barn, Longhedge, Salisbury, Wiltshire, SP4 6RS

Tel: 01722 322193 info@larkhamdesign.co.uk
www.larkhamdesign.co.uk

Client & Project Address:

Mr B. Mundy

8 Matthews Road

Amesbury

Salisbury

Wiltshire

SP4 7UN

Project Description:

Proposed Rear Extension

Drawing Title:

Proposed GF Plan
& Elevations

Scale: 1:50 at A1 (1:100 at A3)

Drawing Ref:	Rev:
0682/PL/01	C