





Proposed North Elevation 1:100

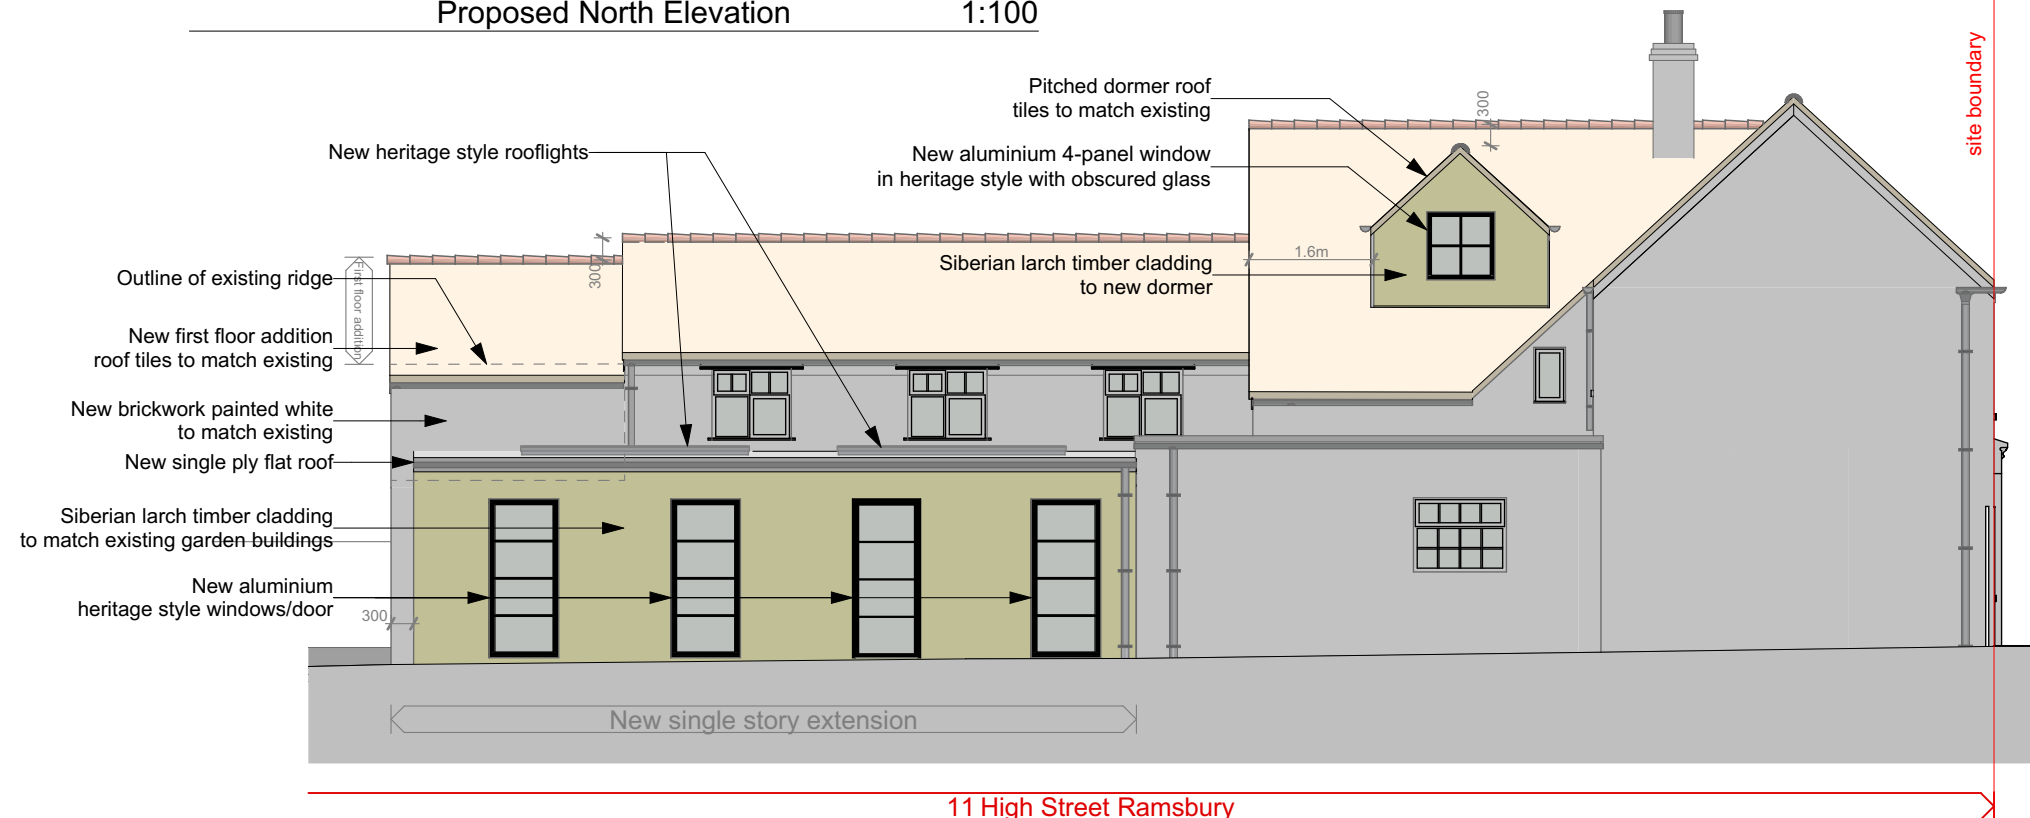

Proposed East Elevation 1:100

 

Revision History			
RevID	ChID	Change Name	Date
A	Ch-01	Scale Bar added	27/08/2026
B	Ch-02	Dormer amended	02/10/2026
	Ch-03	Cladding changed to matching brickwork	

Company Title	
	
DC Property Consultants	
292 Marlborough Road Old Town Swindon SN3 1NP	
11 High Street Ramsbury	
11 High Street Ramsbury Marlborough SN8 2PA	
Drawing Name	
Proposed North & East Elevations	
Drawing Status	
Planning Application	
Modified by EK	Date
Checked by DC	Date
Drawing Scale	
1:100 @A3	
Layout ID TP(02)10_B	Revision B