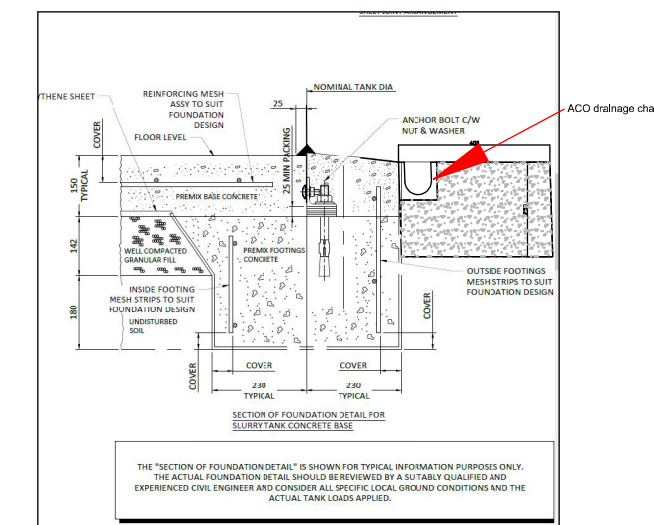
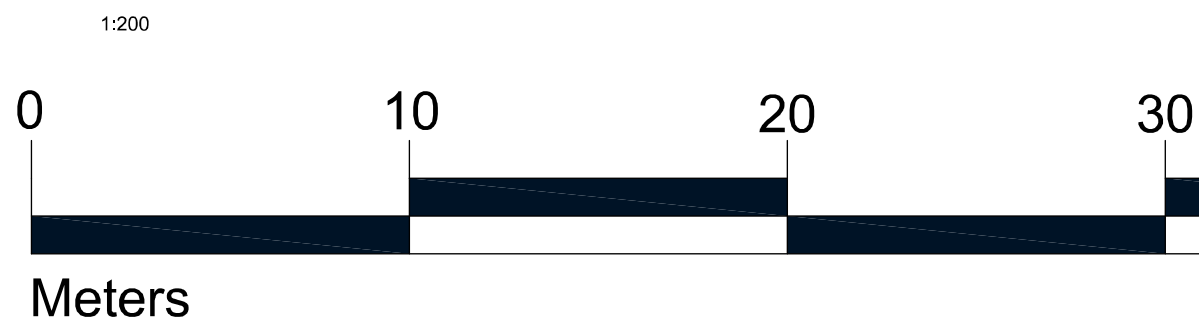
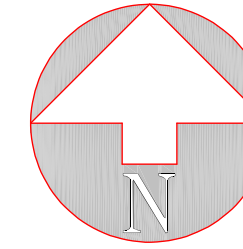
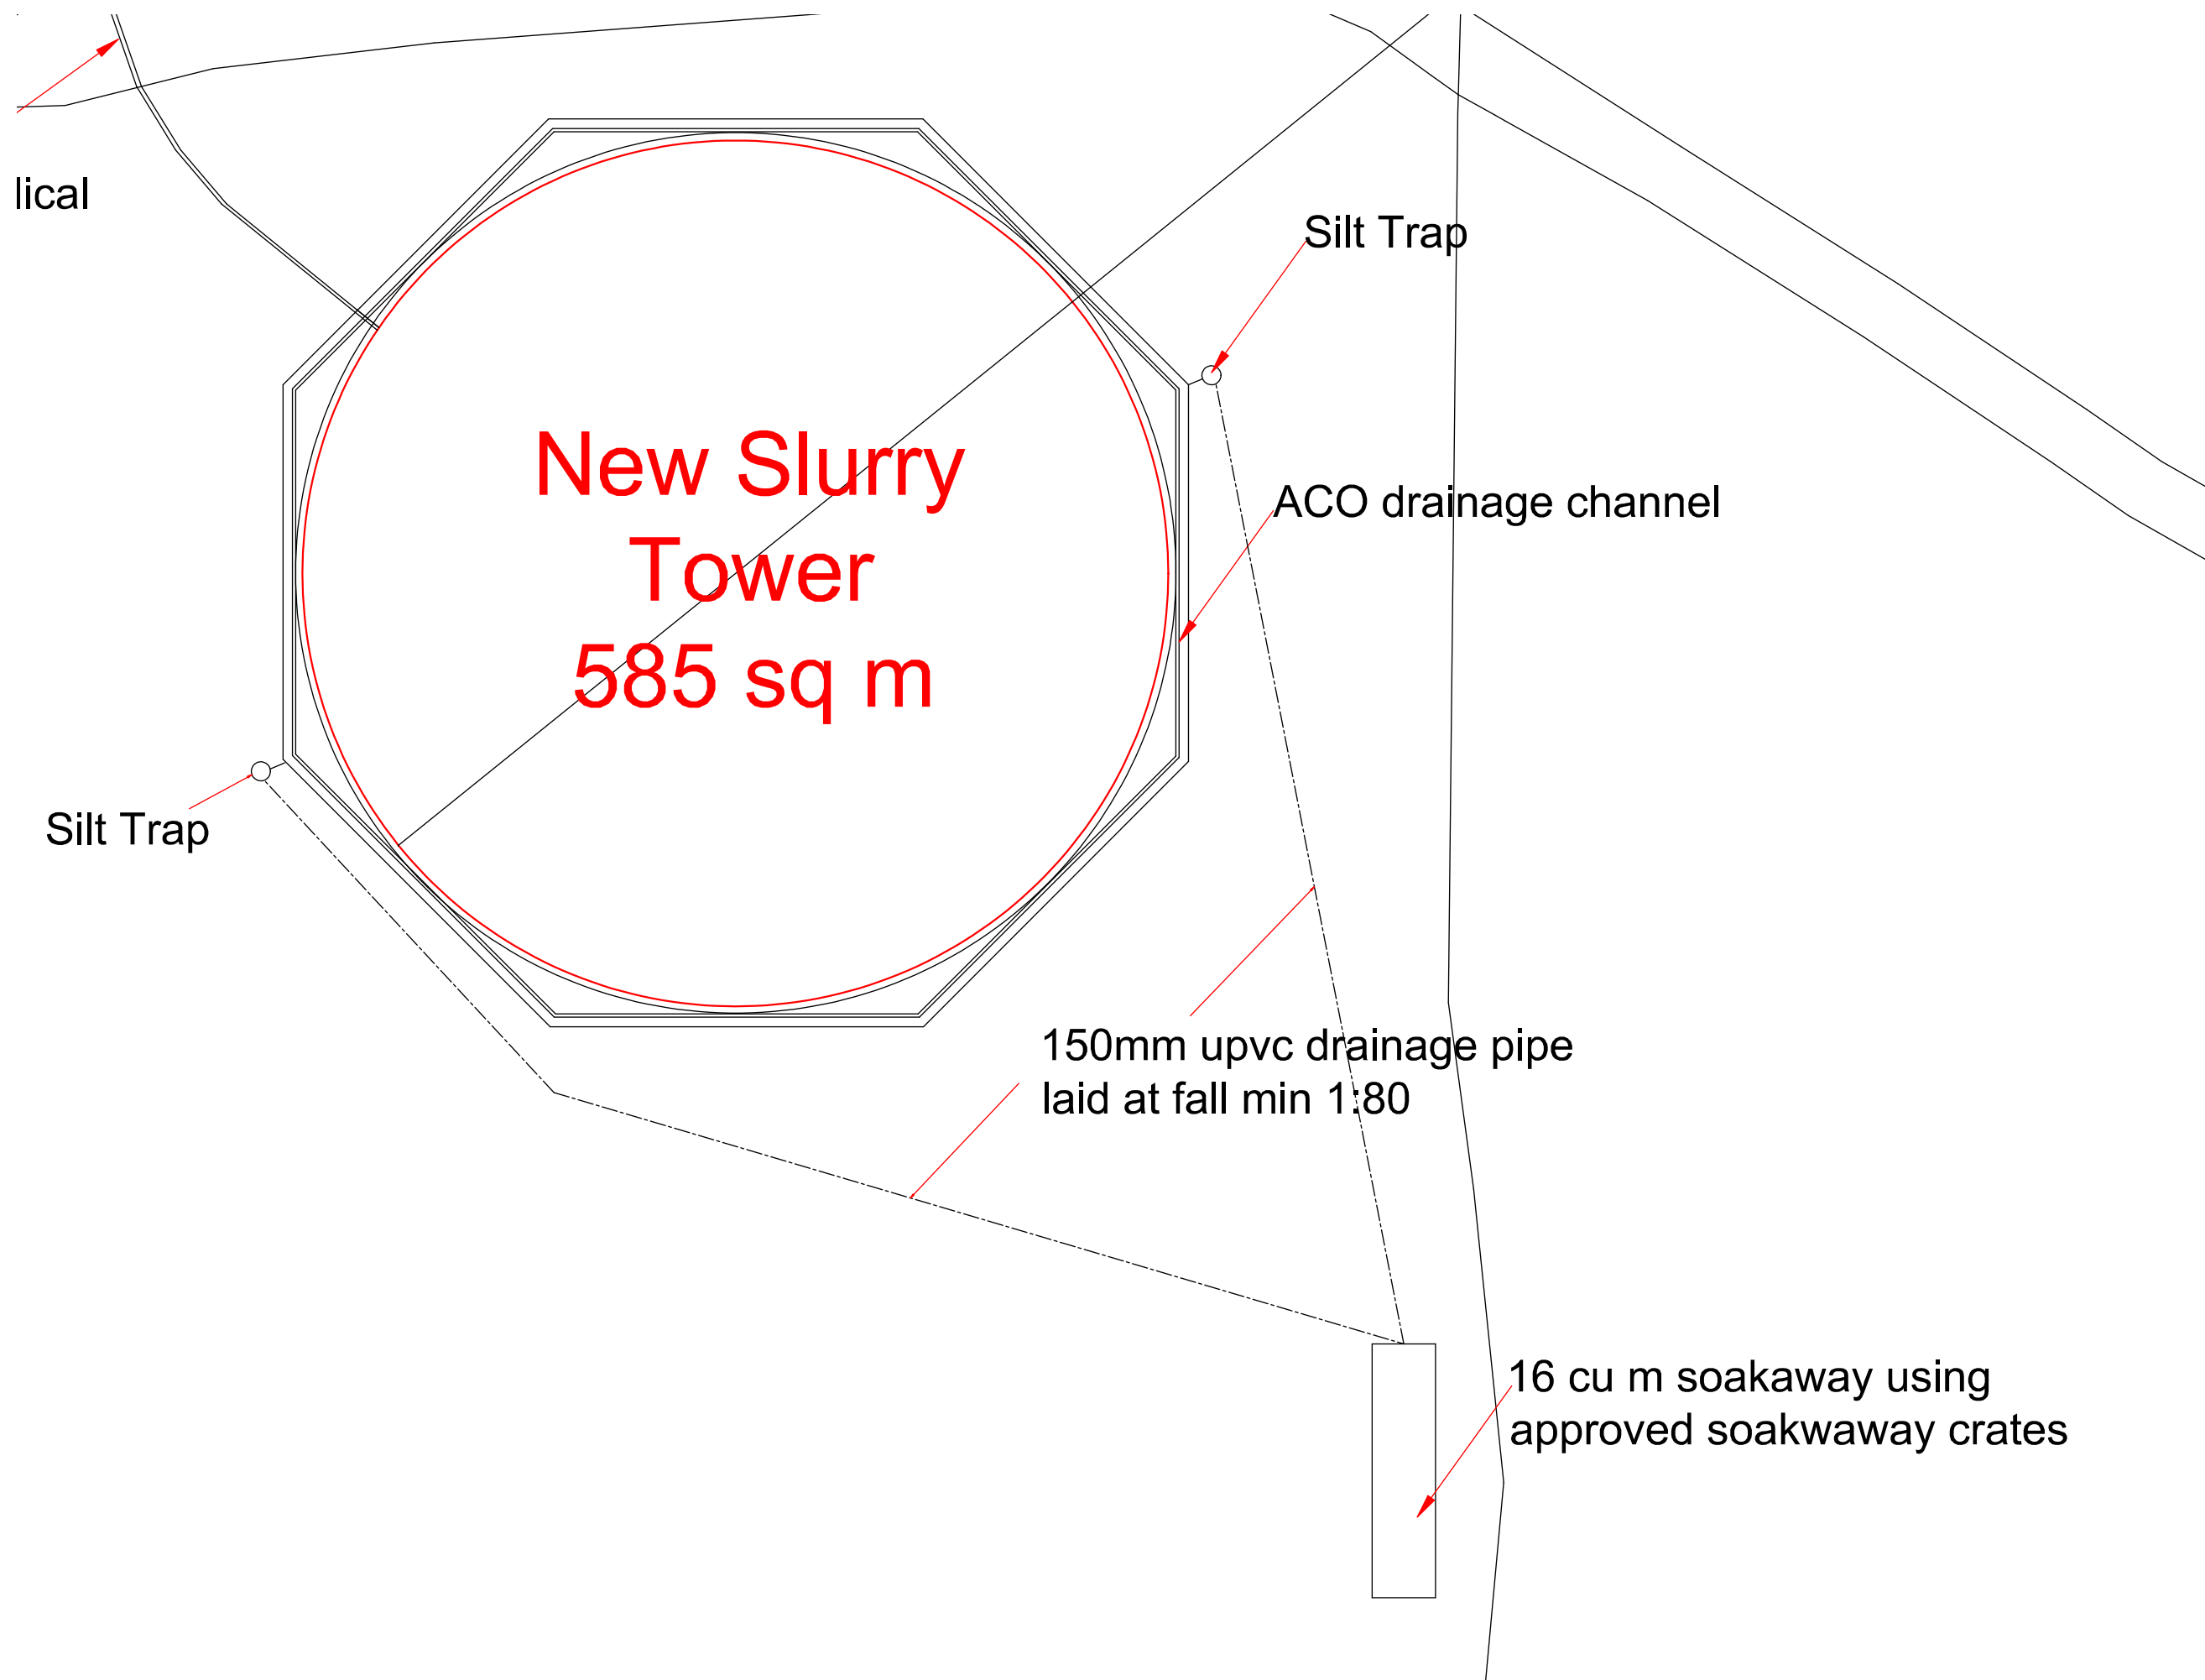


No.	Date	Revision	Initial

Project
East Wick Farm
Proposed Improvements to Slurry and Dirty Water
Storage at Land Margarets Dairy

Client
R J Butler & Son

Drawing
Drainage Plan

Scale 1:200 & 1:20 Drawn JGRS

Date September 2026

Drawing No.
SC1247.05

This drawing and design is copyright and must not
be reproduced in part or in whole without prior
written consent. Contractors must verify all
dimensions on site before commencing work or
preparing shop drawings.