


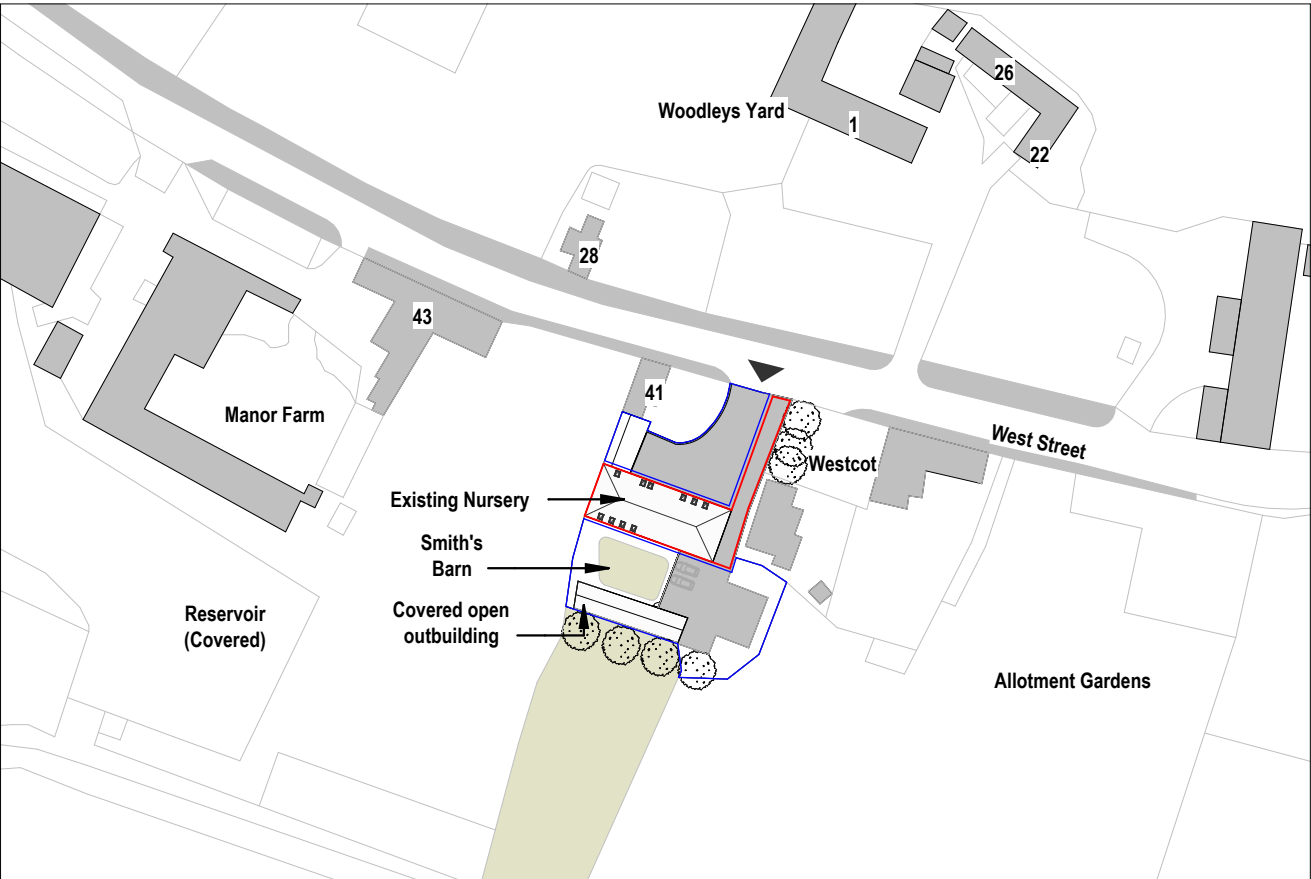

This drawing is © copyright JM Design Studio Ltd 2026. No unauthorised reproduction of any kind is permitted.

No dimensions to be scaled from this drawing. Verify all dimensions prior to construction. Immediately report any discrepancies on the document to JM Design Studio Ltd.

This document shall be read in conjunction with all relevant Architectural, Structural, M&E, Public Health, Landscape, Civils and Interior Designer's drawings, schedules and specifications.

All figures are approximate and have been measured and expressed in a manner as defined by the current edition of the RICS Code of Measuring Practice unless otherwise stated. Figures relate to the current stage of the project and represent the design intent only, if additional information is required please contact JM Design Studio Ltd.

12.500

0

12.500

25

Scale 1:1250Metres

KEY

Site application boundary

Property line

Surrounding buildings

1	Issue for Planning 2	01/10/2026
N°	Description	Issue Date

REVISION SCHEDULE

PROJECT NAME:
Little Acorns
22 West St, Aldbourne, Marlborough SN8 2BS, UK

DRAWING CREATED BY:
JM Design Studio

DRAWING TITLE:
Existing Location plan

DRAWING NUMBER:
2528-JMDS-GF-DR-A-0003-1

SCALE
1:1250

PAPER SIZE:
A3

APPROVAL

Created by:
GC

Date
07/09/2026

Checked by:
JM

Date
01/10/2026

Approved by:
JM

Date
01/10/2026


DRAWING STATUS:
S3_FOR REVIEW & COMMENT

JM

design studio ltd



This drawing is © copyright JM Design Studio Ltd 2026. No unauthorised reproduction of any kind is permitted.
No dimensions to be scaled from this drawing. Verify all dimensions prior to construction. Immediately report any discrepancies on the document to JM Design Studio Ltd.
This document shall be read in conjunction with all relevant Architectural, Structural, M&E, Public Health, Landscape, Civils and Interior Designer's drawings, schedules and specifications.
All figures are approximate and have been measured and expressed in a manner as defined by the current edition of the RICS Code of Measuring Practice unless otherwise stated. Figures relate to the current stage of the project and represent the design intent only, if additional information is required please contact JM Design Studio Ltd.

 

KEY

- Site application boundary
- Property line
- Surrounding buildings

2	Issue for Planning 2	01/10/2026
1	Issue for Planning	22/09/2026
N°	Description	Issue Date

REVISION SCHEDULE

PROJECT NAME:
Little Acorns
22 West St, Aldbourne, Marlborough SN8 2BS, UK

DRAWING CREATED BY:
JM Design Studio

DRAWING TITLE:
Existing Site plan

DRAWING NUMBER:
2528-JMDS-GF-DR-A-0004-2

SCALE 1:250	PAPER SIZE: A3	
-----------------------	--------------------------	--

APPROVAL			
Created by:	Date	Checked by:	Date
GC	07/09/2026	JM	01/10/2026
Approved by:	Date		
JM	01/10/2026		

DRAWING STATUS:

S3_FOR REVIEW & COMMENT





This drawing is © copyright JM Design Studio Ltd 2026. No unauthorised reproduction of any kind is permitted.

No dimensions to be scaled from this drawing. Verify all dimensions prior to construction. Immediately report any discrepancies on the document to JM Design Studio Ltd.

This document shall be read in conjunction with all relevant Architectural, Structural, M&E, Public Health, Landscape, Civils and Interior Designer's drawings, schedules and specifications.

All figures are approximate and have been measured and expressed in a manner as defined by the current edition of the RICS Code of Measuring Practice unless otherwise stated. Figures relate to the current stage of the project and represent the design intent only, if additional information is required please contact JM Design Studio Ltd.

1

0

1

2

Scale 1:100Metres

KEY

Existing walls

2	Issue for Planning 2	01/10/2026
1	Issue for Planning	22/09/2026
N°	Description	Issue Date

REVISION SCHEDULE

PROJECT NAME:
Little Acorns
22 West St, Aldbourne, Marlborough SN8 2BS, UK

DRAWING CREATED BY:
JM Design Studio

DRAWING TITLE:
Existing Ground floor plan

DRAWING NUMBER:
2528-JMDS-GF-DR-A-0005-2

SCALE 1:100	PAPER SIZE: A3	
----------------	-------------------	--

APPROVAL

Created by:
GC

Date
10/08/2026

Checked by:
JM

Date
01/10/2026


Approved by:
JM

Date
01/10/2026


DRAWING STATUS:
S3_FOR REVIEW & COMMENT

JM

design studio ltd

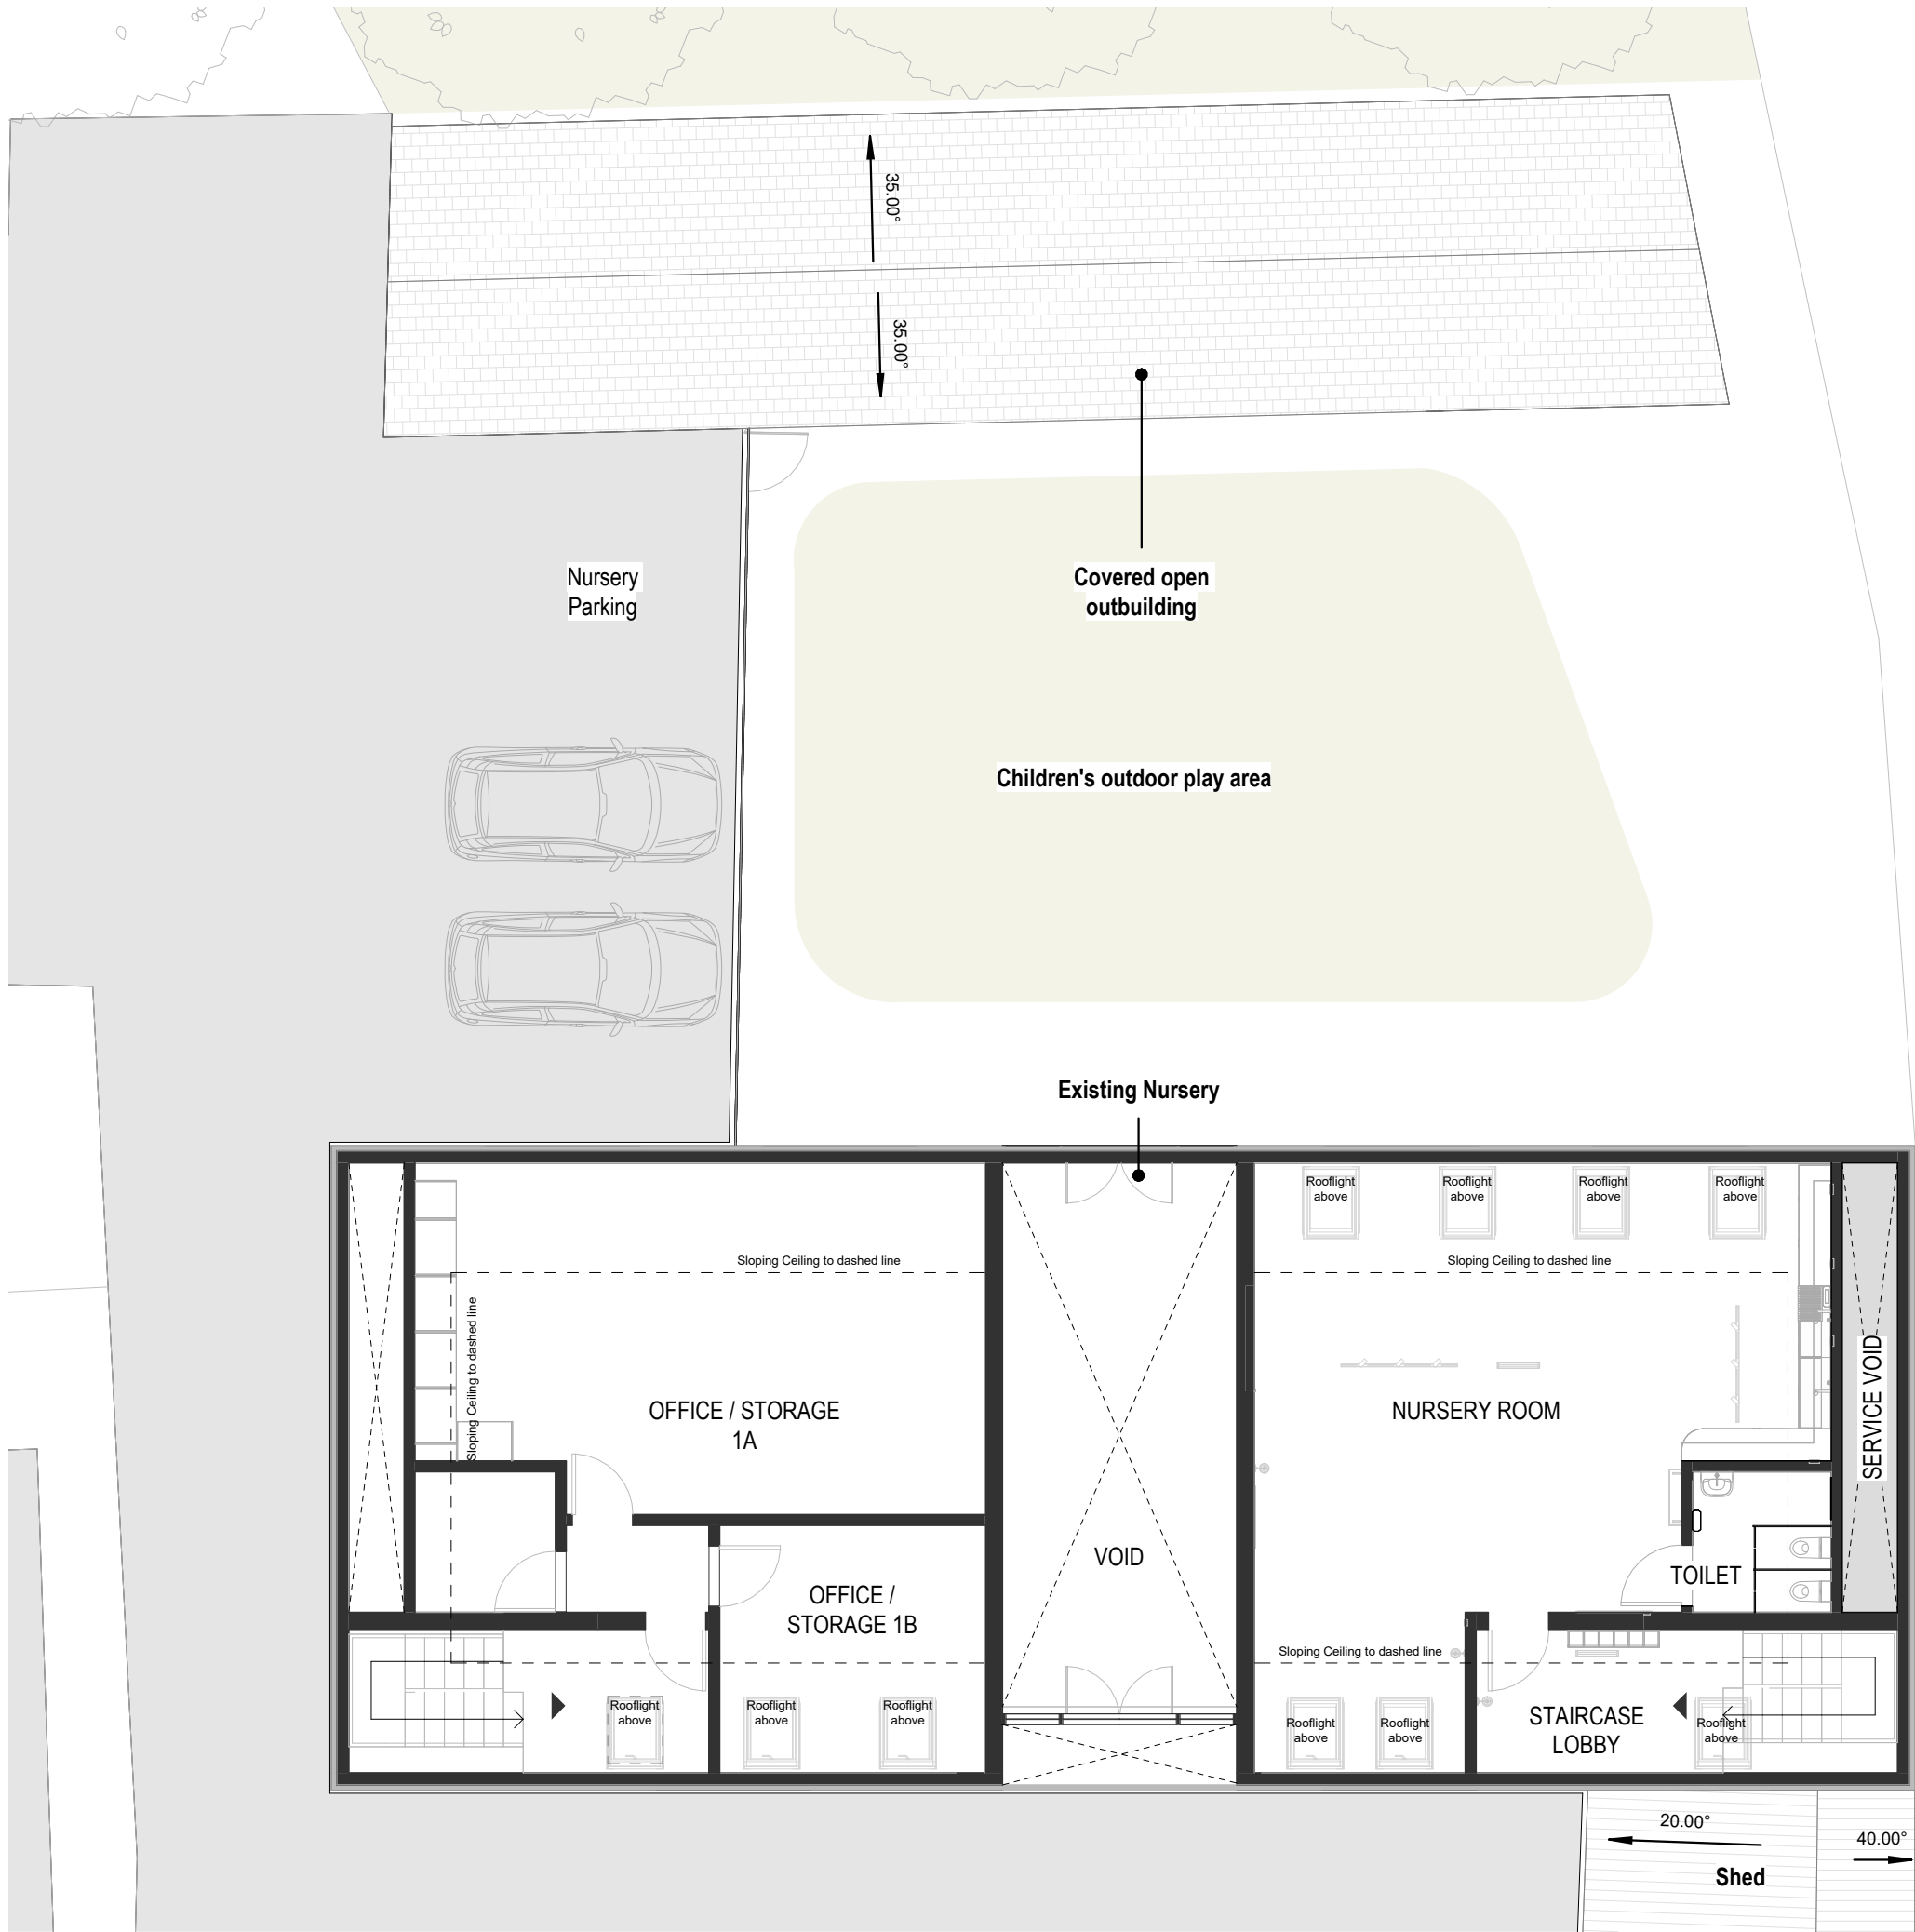

This drawing is © copyright JM Design Studio Ltd 2026. No unauthorised reproduction of any kind is permitted.
No dimensions to be scaled from this drawing. Verify all dimensions prior to construction. Immediately report any discrepancies on the document to JM Design Studio Ltd. This document shall be read in conjunction with all relevant Architectural, Structural, M&E, Public Health, Landscape, Civils and Interior Designer's drawings, schedules and specifications.
All figures are approximate and have been measured and expressed in a manner as defined by the current edition of the RICS Code of Measuring Practice unless otherwise stated. Figures relate to the current stage of the project and represent the design intent only; if additional information is required please contact JM Design Studio Ltd.

 

KEY	
	Existing walls

N°	Description	Issue Date
2	Issue for Planning 2	01/10/2026
1	Issue for Planning	22/09/2026

REVISION SCHEDULE

PROJECT NAME:
Little Acorns
22 West St, Aldbourne, Marlborough SN8 2BS, UK
DRAWING CREATED BY:
JM Design Studio

DRAWING TITLE:
Existing First floor plan

DRAWING NUMBER:
2528-JM-00-FF-DR-A-0006-2


SCALE	PAPER SIZE:	
1:100	A3	

APPROVAL		
Created by:	Date	Checked by: Date
GC	27/04/2026	JM 01/10/2026
Approved by:	Date	
JM	01/10/2026	


DRAWING STATUS:

S3_FOR REVIEW & COMMENT



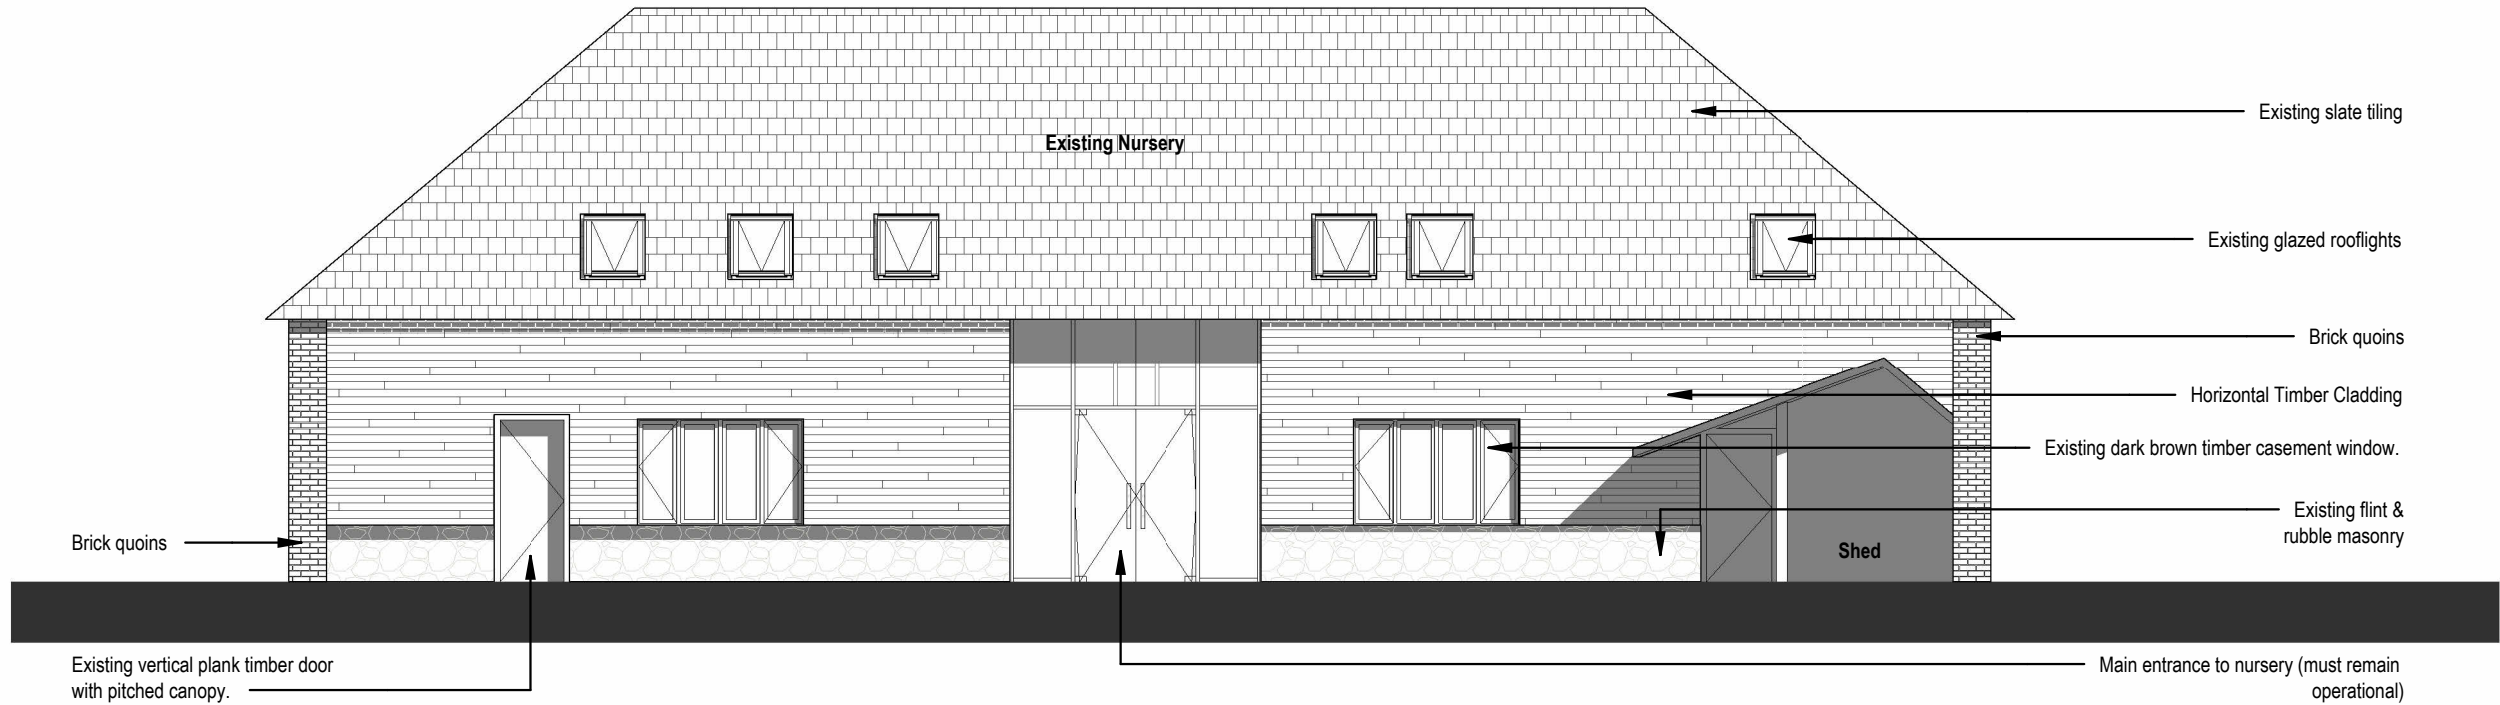


2 Existing Front Elevation 01
1 : 100

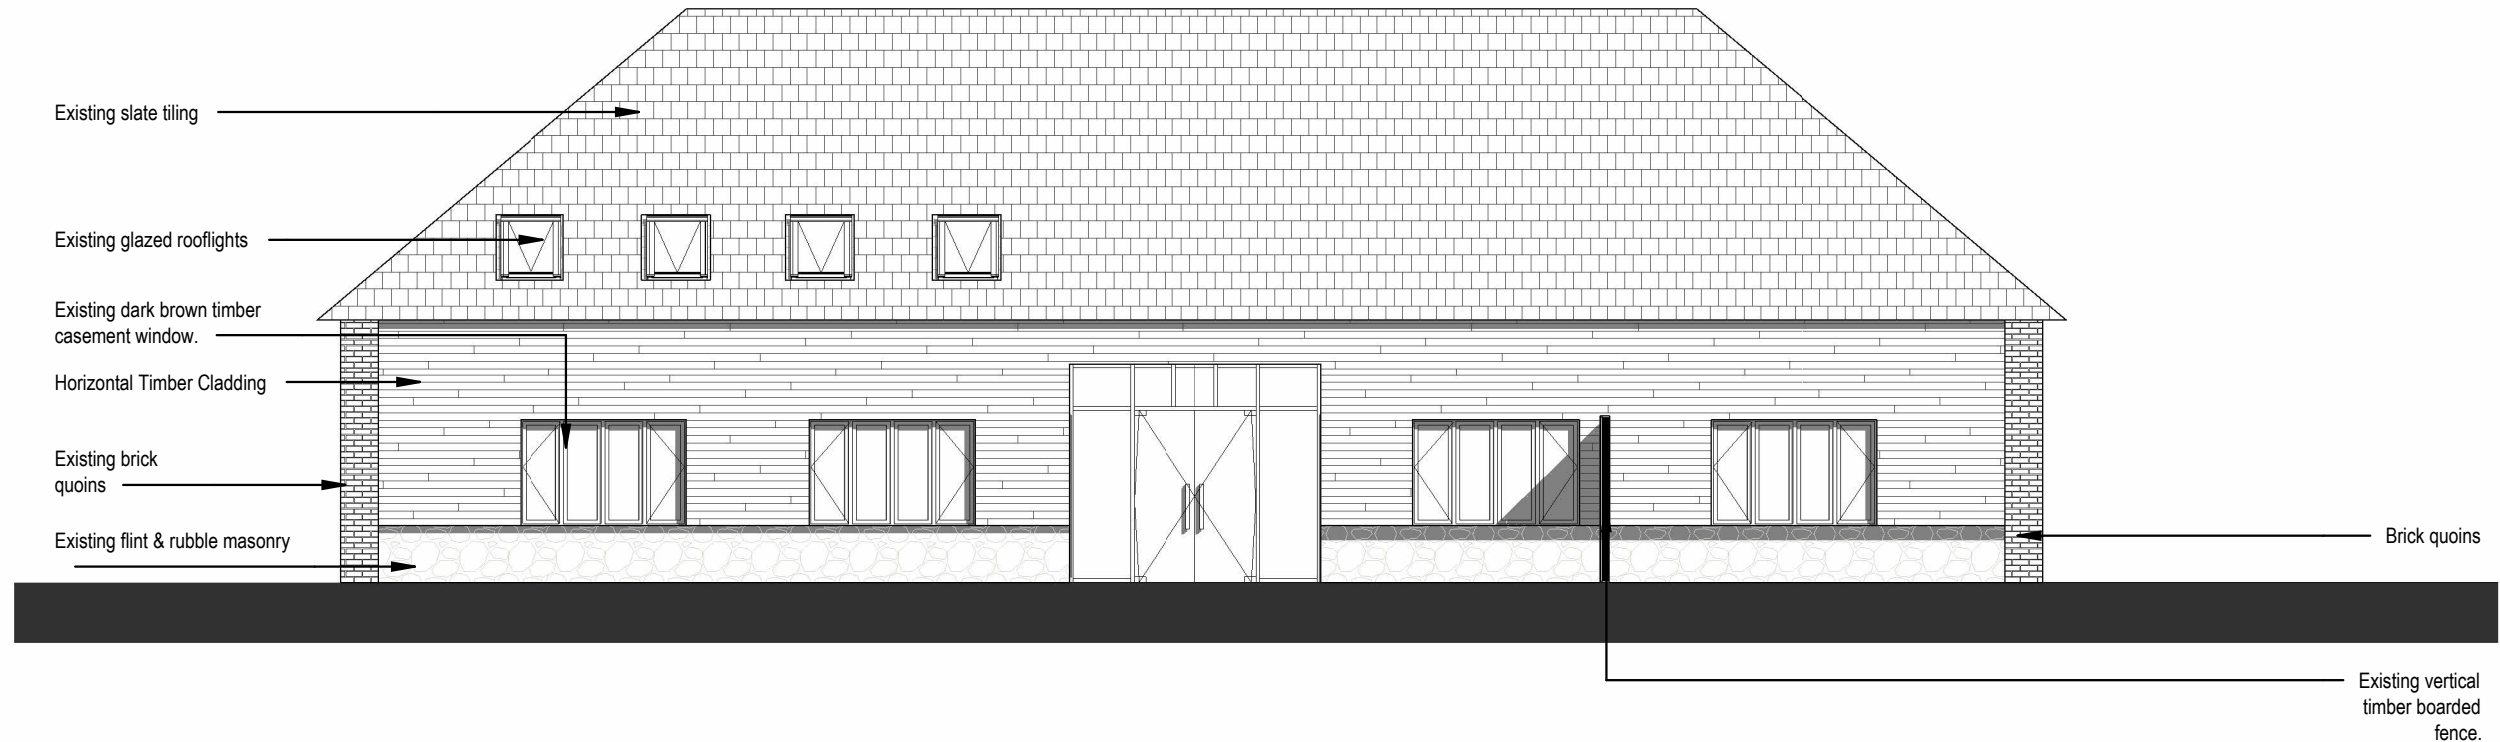

1 Existing Rear Elevation 02
1 : 100

This drawing is © copyright JM Design Studio Ltd 2026. No unauthorised reproduction of any kind is permitted. No dimensions to be scaled from this drawing. Verify all dimensions prior to construction. Immediately report any discrepancies on the document to JM Design Studio Ltd. This document shall be read in conjunction with all relevant Architectural, Structural, M&E, Public Health, Landscape, Civils and Interior Designer's drawings, schedules and specifications. All figures are approximate and have been measured and expressed in a manner as defined by the current edition of the RICS Code of Measuring Practice unless otherwise stated. Figures relate to the current stage of the project and represent the design intent only, if additional information is required please contact JM Design Studio Ltd.

 


N°	Description	Issue Date
6	Issue for Planning 2	01/10/2026
5	Issue for Planning	22/09/2026
4	WIP Construction issue	16/09/2026
3	Updated Pack	01/09/2026
2	Updated Pack	22/01/2026
1	Preliminary Drawings	16/12/2025

REVISION SCHEDULE		
PROJECT NAME: Little Acorns 22 West St, Aldbourne, Marlborough SN8 2BS, UK		
DRAWING CREATED BY: JM Design Studio		
DRAWING TITLE: Existing Plan - Elevation 1-2		
DRAWING NUMBER: 2528-JM-00-FF-DR-A-0032-6		

SCALE	PAPER SIZE:	APPROVAL	
1:100	A3	Created by:	Date
		GC	22/01/2026
		Checked by:	Date
		JM	01/10/2026
		Approved by:	Date
		JM	01/10/2026


DRAWING STATUS:
S3_FOR REVIEW & COMMENT



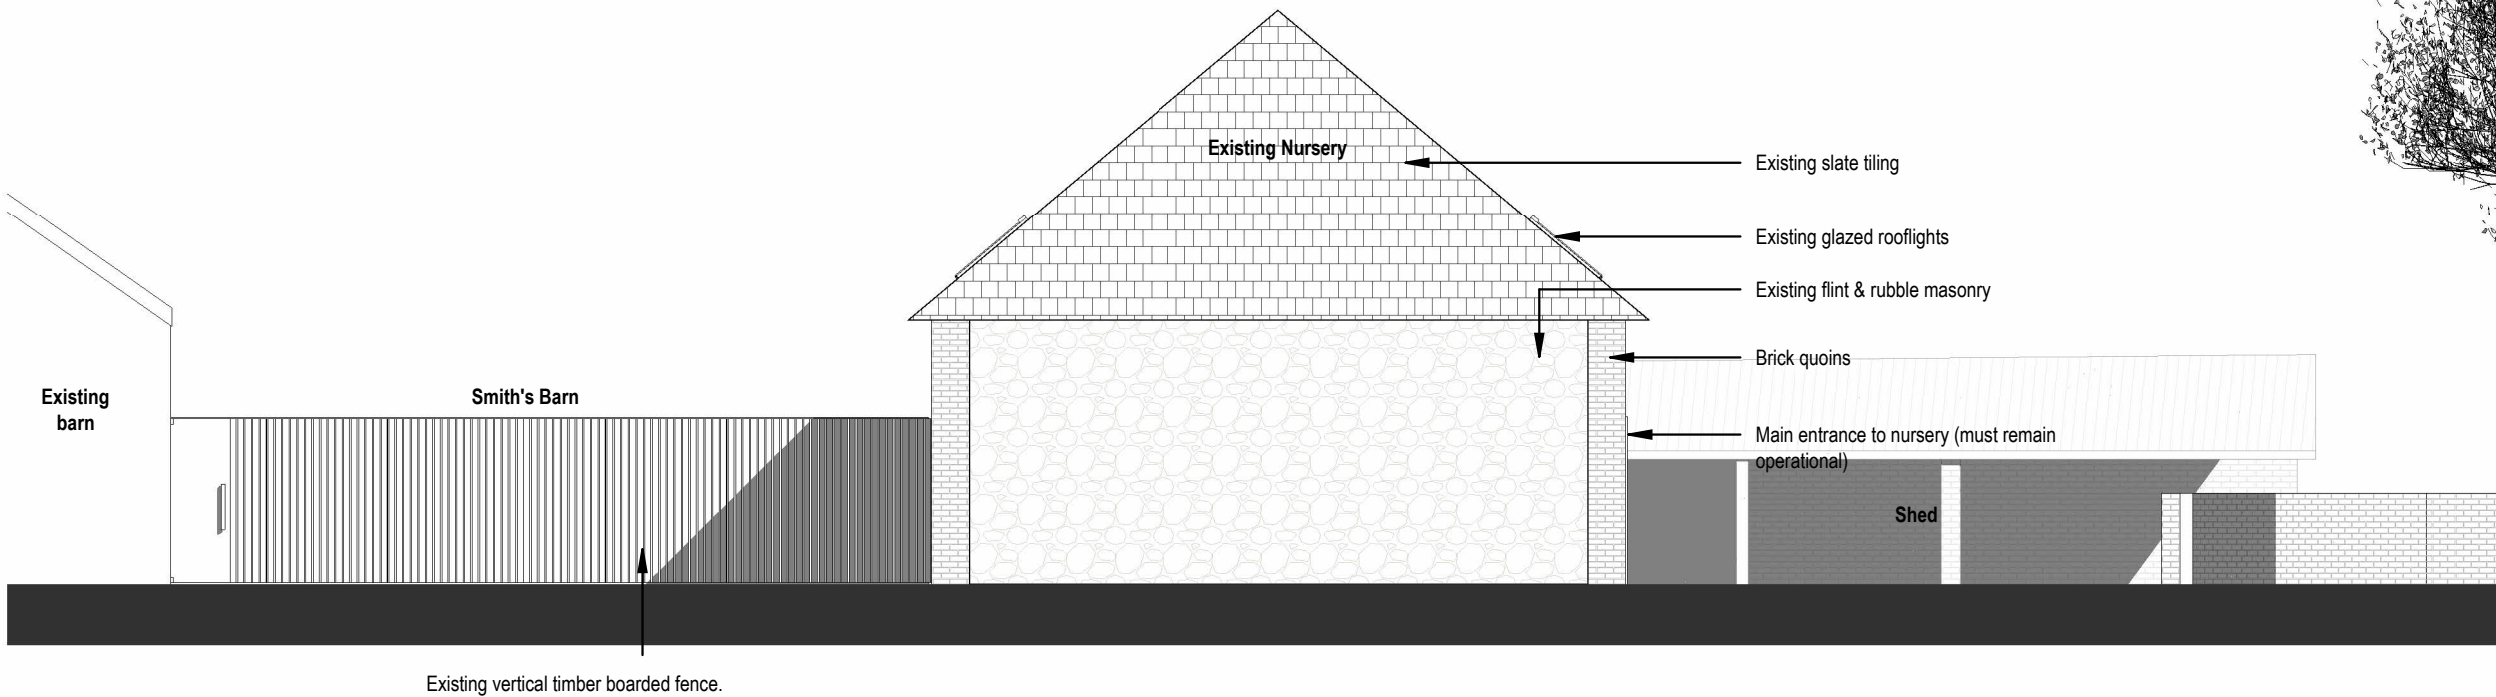

1 Existing Side Elevation 03


1 : 100

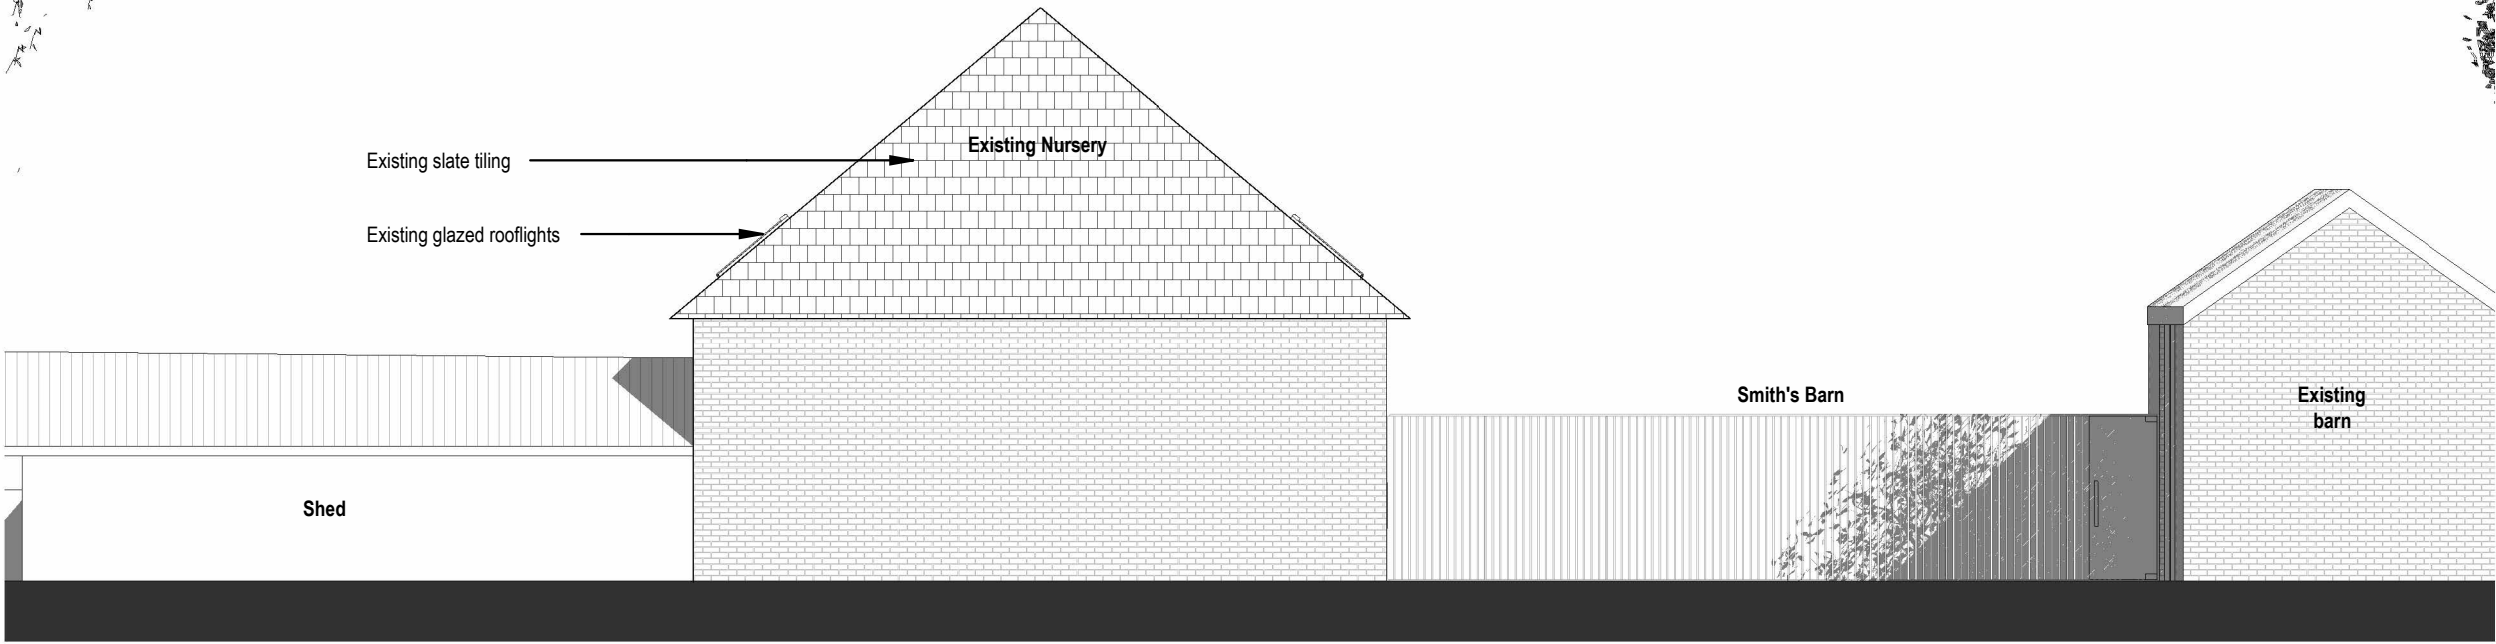

2 Existing Side Elevation 04

1 : 100

This drawing is © copyright JM Design Studio Ltd 2026. No unauthorised reproduction of any kind is permitted. No dimensions to be scaled from this drawing. Verify all dimensions prior to construction. Immediately report any discrepancies on the document to JM Design Studio Ltd. This document shall be read in conjunction with all relevant Architectural, Structural, M&E, Public Health, Landscape, Civils and Interior Designer's drawings, schedules and specifications. All figures are approximate and have been measured and expressed in a manner as defined by the current edition of the RICS Code of Measuring Practice unless otherwise stated. Figures relate to the current stage of the project and represent the design intent only; if additional information is required please contact JM Design Studio Ltd.

 

6	Issue for Planning 2	01/10/2026
5	Issue for Planning	22/09/2026
4	WIP Construction issue	16/09/2026
3	Updated Pack	01/09/2026
2	Updated Pack	22/01/2026
1	Preliminary Drawings	16/12/2025
N°	Description	Issue Date

REVISION SCHEDULE		
PROJECT NAME: Little Acorns 22 West St, Aldbourne, Marlborough SN8 2BS, UK		
DRAWING CREATED BY: JM Design Studio		
DRAWING TITLE: Existing Plan - Elevation 2-2		
DRAWING NUMBER: 2528-JM-00-FF-DR-A-0033-6		

SCALE 1:100	PAPER SIZE: A3	
APPROVAL		
Created by: GC	Date 22/01/2026	Checked by: JM Date 01/10/2026
Approved by: JM	Date 01/10/2026	

DRAWING STATUS:
S3_FOR REVIEW & COMMENT





This drawing is © copyright JM Design Studio Ltd 2026. No unauthorised reproduction of any kind is permitted.

No dimensions to be scaled from this drawing. Verify all dimensions prior to construction. Immediately report any discrepancies on the document to JM Design Studio Ltd.

This document shall be read in conjunction with all relevant Architectural, Structural, M&E, Public Health, Landscape, Civils and Interior Designer's drawings, schedules and specifications.

All figures are approximate and have been measured and expressed in a manner as defined by the current edition of the RICS Code of Measuring Practice unless otherwise stated. Figures relate to the current stage of the project and represent the design intent only, if additional information is required please contact JM Design Studio Ltd.

1

0

1

2

Scale 1:100Metres

KEY

Existing walls

New Outdoor Unit

New Indoor Unit

2	Issue for Planning 2	01/10/2026
1	Issue for Planning	22/09/2026
N°	Description	Issue Date

REVISION SCHEDULE

PROJECT NAME:

Little Acorns

22 West St, Aldbourne, Marlborough SN8 2BS, UK

DRAWING CREATED BY:

JM Design Studio

DRAWING TITLE:

Proposed Ground floor plan

DRAWING NUMBER:

2528-JMDS-GF-DR-A-1001-2

SCALE	PAPER SIZE:	
1:100	A3	

APPROVAL

Created by:

GC

Date

10/08/2026

Checked by:

JM

Date

01/10/2026

Approved by:

JM

Date


01/10/2026

DRAWING STATUS:

S3_FOR REVIEW & COMMENT

JM

design studio ltd

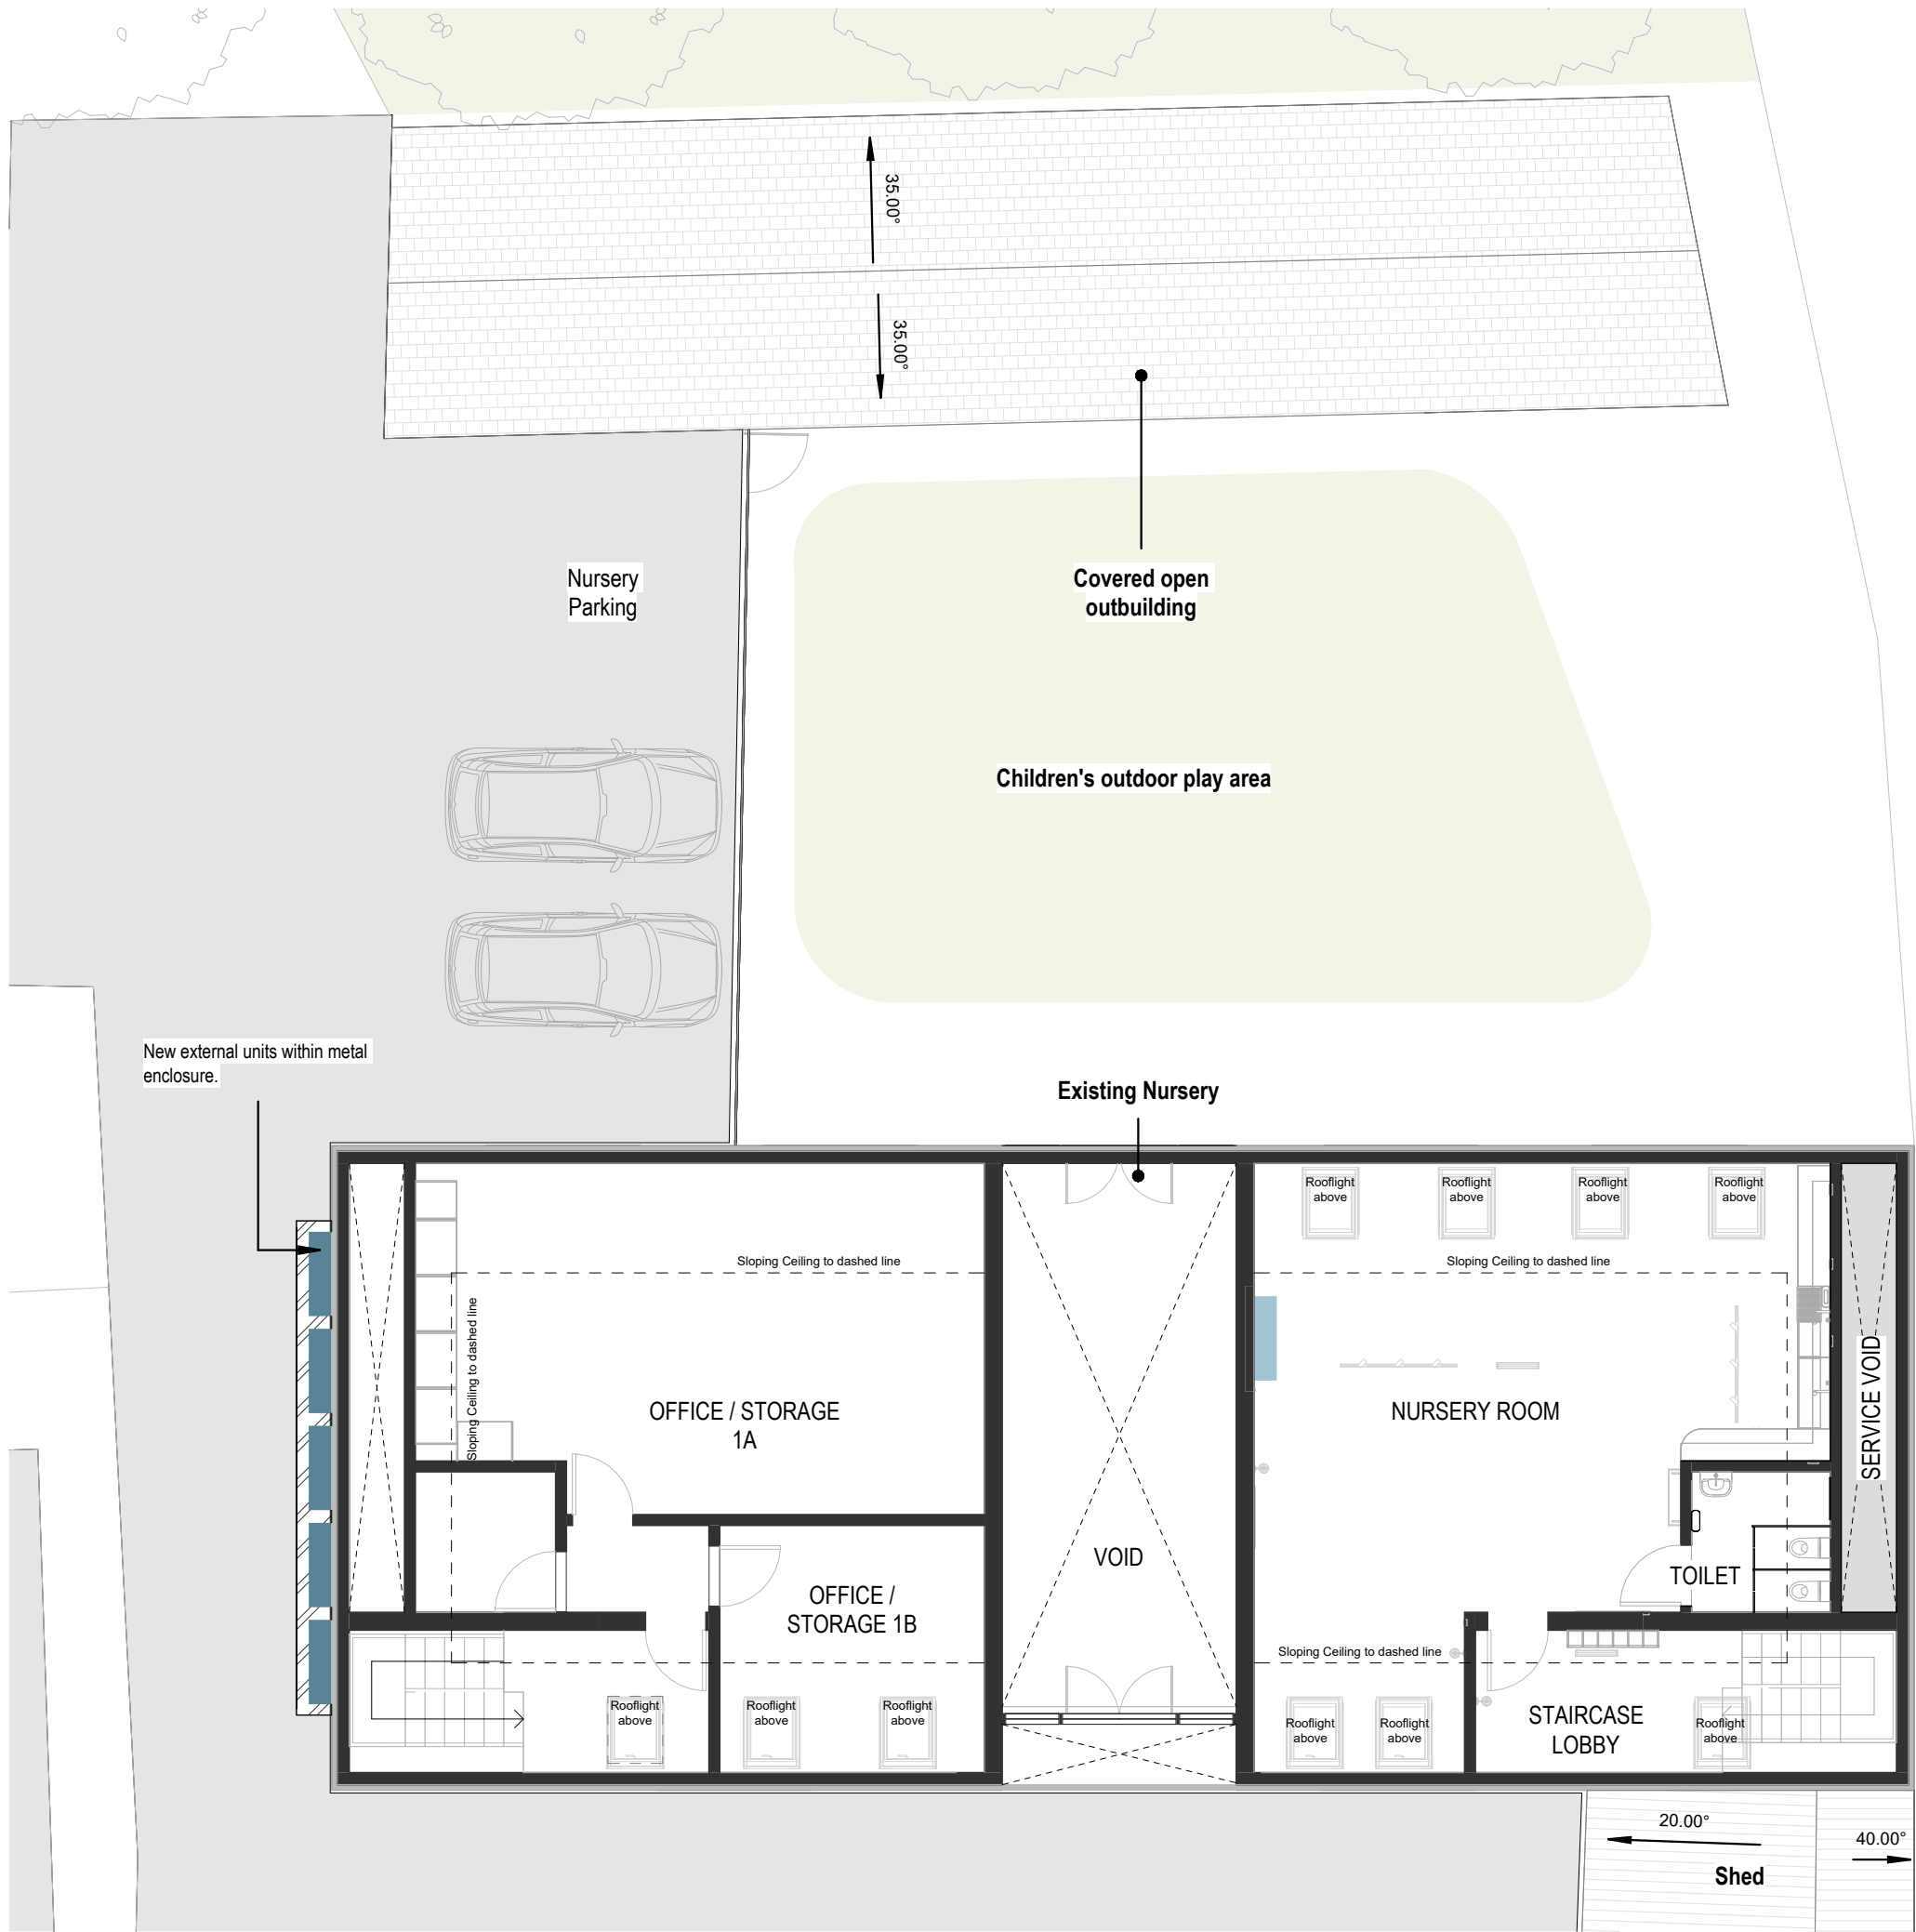

This drawing is © copyright JM Design Studio Ltd 2026. No unauthorised reproduction of any kind is permitted.

No dimensions to be scaled from this drawing. Verify all dimensions prior to construction. Immediately report any discrepancies on the document to JM Design Studio Ltd.

This document shall be read in conjunction with all relevant Architectural, Structural, M&E, Public Health, Landscape, Civils and Interior Designer's drawings, schedules and specifications.

All figures are approximate and have been measured and expressed in a manner as defined by the current edition of the RICS Code of Measuring Practice unless otherwise stated. Figures relate to the current stage of the project and represent the design intent only; if additional information is required please contact JM Design Studio Ltd.

1

0

1

2

Scale 1:100Metres

KEY

Existing walls

New Outdoor Unit

New Indoor Unit

2	Issue for Planning 2	01/10/2026
1	Issue for Planning	22/09/2026
N°	Description	Issue Date

REVISION SCHEDULE

PROJECT NAME:

Little Acorns

22 West St, Aldbourne, Marlborough SN8 2BS, UK

DRAWING CREATED BY:

JM Design Studio

DRAWING TITLE:

Proposed First floor plan

DRAWING NUMBER:

2528-JM-00-FF-DR-A-1002-2

SCALE	PAPER SIZE:	
1:100	A3	

APPROVAL

Created by:

GC

Date

27/04/2026

Checked by:

JM

Date

01/10/2026

Approved by:

JM

Date


01/10/2026

DRAWING STATUS:

S3_FOR REVIEW & COMMENT

JM

design studio ltd

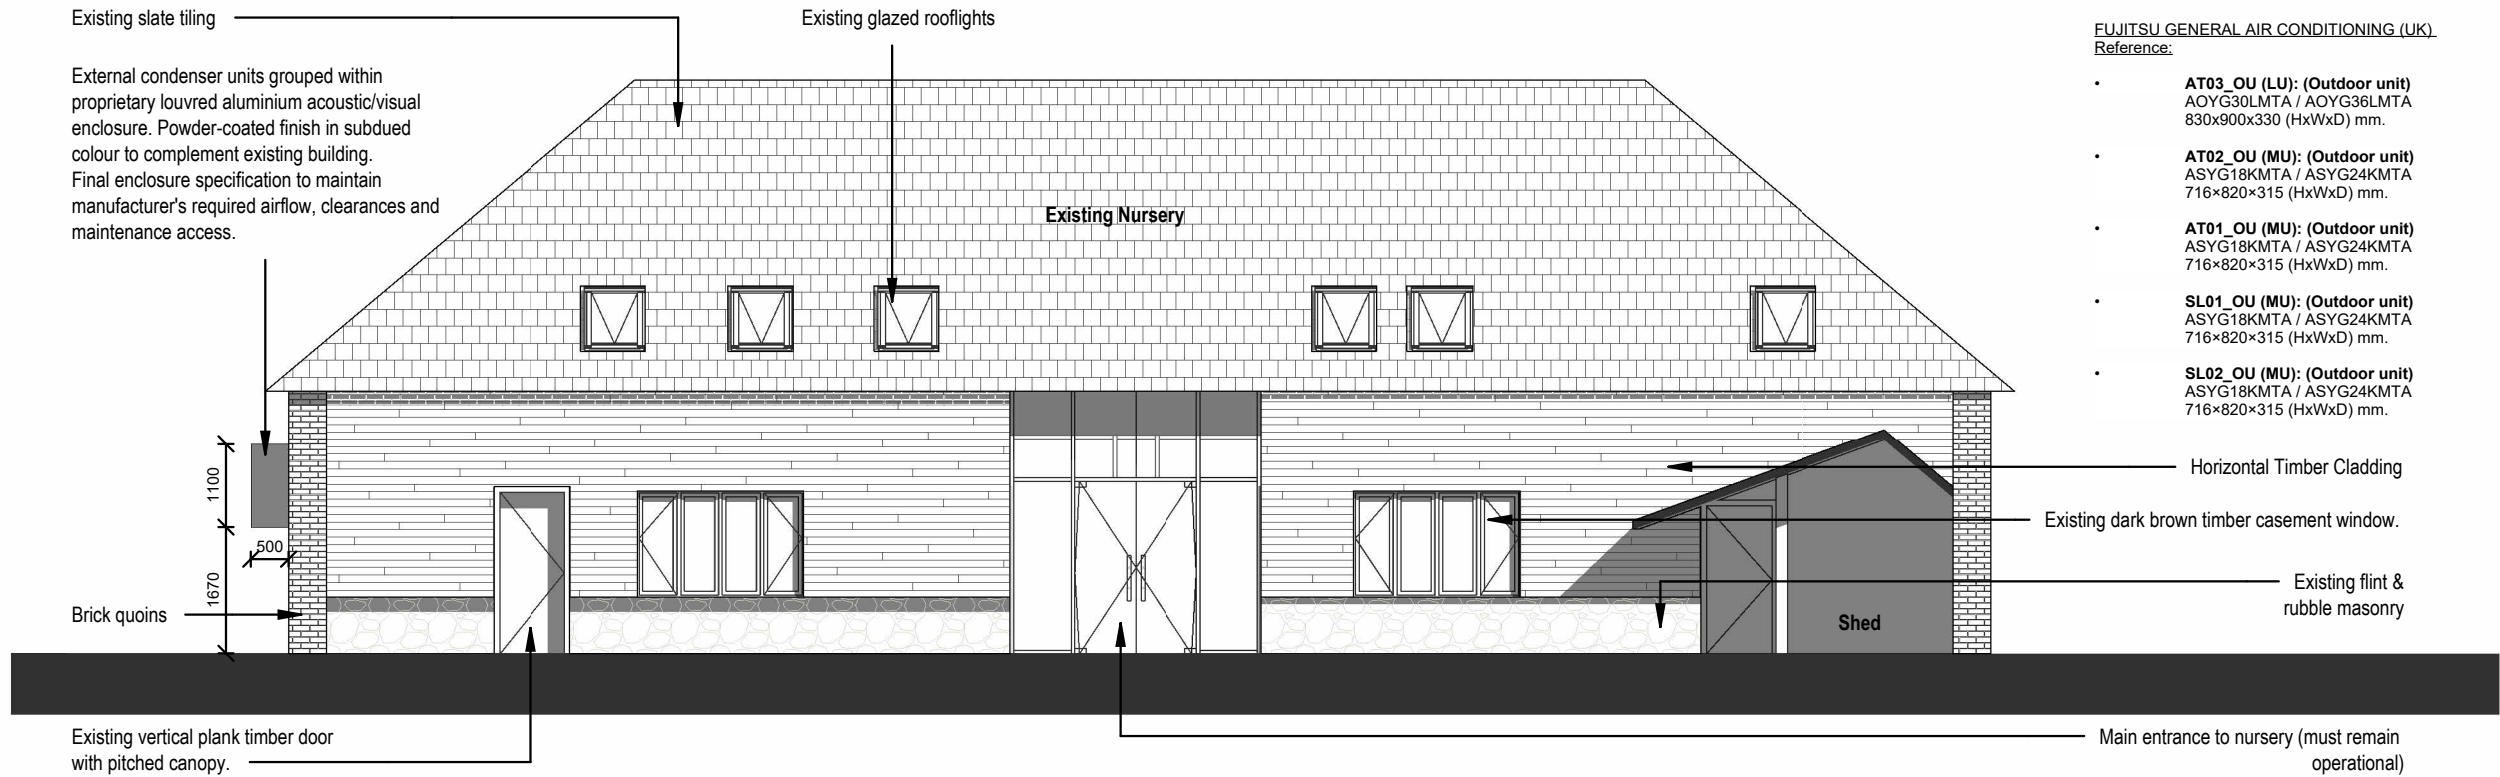


NOTES


FUJITSU GENERAL AIR CONDITIONING (UK)
Reference:

- **AT03_OU (LU): (Outdoor unit)**
AOYG30LMTA / AOYG36LMTA
830x900x330 (HxWxD) mm.
- **AT02_OU (MU): (Outdoor unit)**
ASYG18KMTA / ASYG24KMTA
716x820x315 (HxWxD) mm.
- **AT01_OU (MU): (Outdoor unit)**
ASYG18KMTA / ASYG24KMTA
716x820x315 (HxWxD) mm.
- **SL01_OU (MU): (Outdoor unit)**
ASYG18KMTA / ASYG24KMTA
716x820x315 (HxWxD) mm.
- **SL02_OU (MU): (Outdoor unit)**
ASYG18KMTA / ASYG24KMTA
716x820x315 (HxWxD) mm.

This drawing is © copyright JM Design Studio Ltd 2026. No unauthorised reproduction of any kind is permitted.
No dimensions prior to construction. Immediately report any discrepancies on the document to JM Design Studio Ltd.
This document shall be read in conjunction with all relevant Architectural, Structural, M&E, Public Health, Landscape, Civils and Interior Designer's drawings, schedules and specifications.
All figures are approximate and have been measured and expressed in a manner as defined by the current edition of the RICS Code of Measuring Practice unless otherwise stated. Figures relate to the current stage of the project and represent the design intent only; if additional information is required please contact JM Design Studio Ltd.

 

2 | Proposed Front Elevation 01
1 : 100

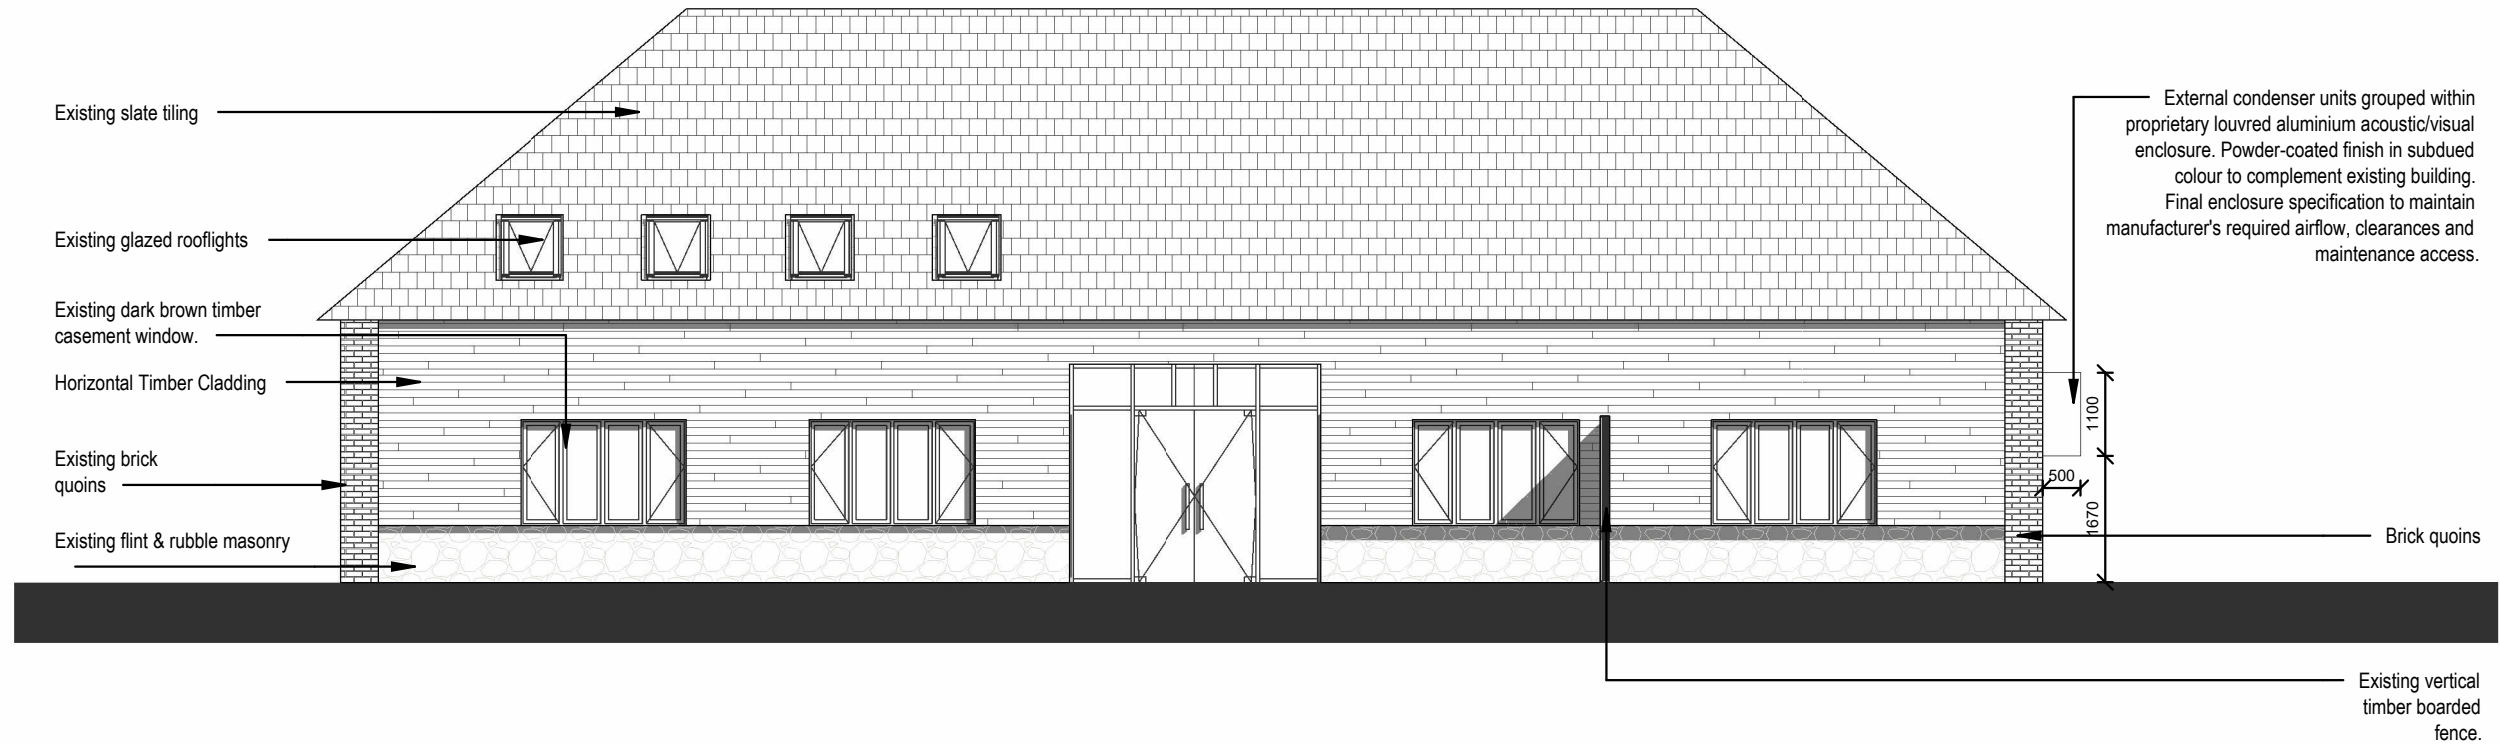

1 | Proposed Rear Elevation 02
1 : 100

N°	Description	Issue Date
6	Issue for Planning 2	01/10/2026
5	Issue for Planning	22/09/2026
4	WIP Construction issue	16/09/2026
3	Updated Pack	01/09/2026
2	Updated Pack	22/01/2026
1	Preliminary Drawings	16/12/2025

REVISION SCHEDULE

PROJECT NAME:
Little Acorns
22 West St, Aldbourne, Marlborough SN8 2BS, UK
DRAWING CREATED BY:
JM Design Studio

DRAWING TITLE:
Proposed Plan - Elevation 1-2


DRAWING NUMBER:
2528-JM-00-FF-DR-A-1032-6

SCALE	PAPER SIZE:
1:100	A3


APPROVAL			
Created by:	Date	Checked by:	Date
GC	22/01/2026	JM	01/10/2026
Approved by:	Date		
JM	01/10/2026		

DRAWING STATUS:
S3_FOR REVIEW & COMMENT



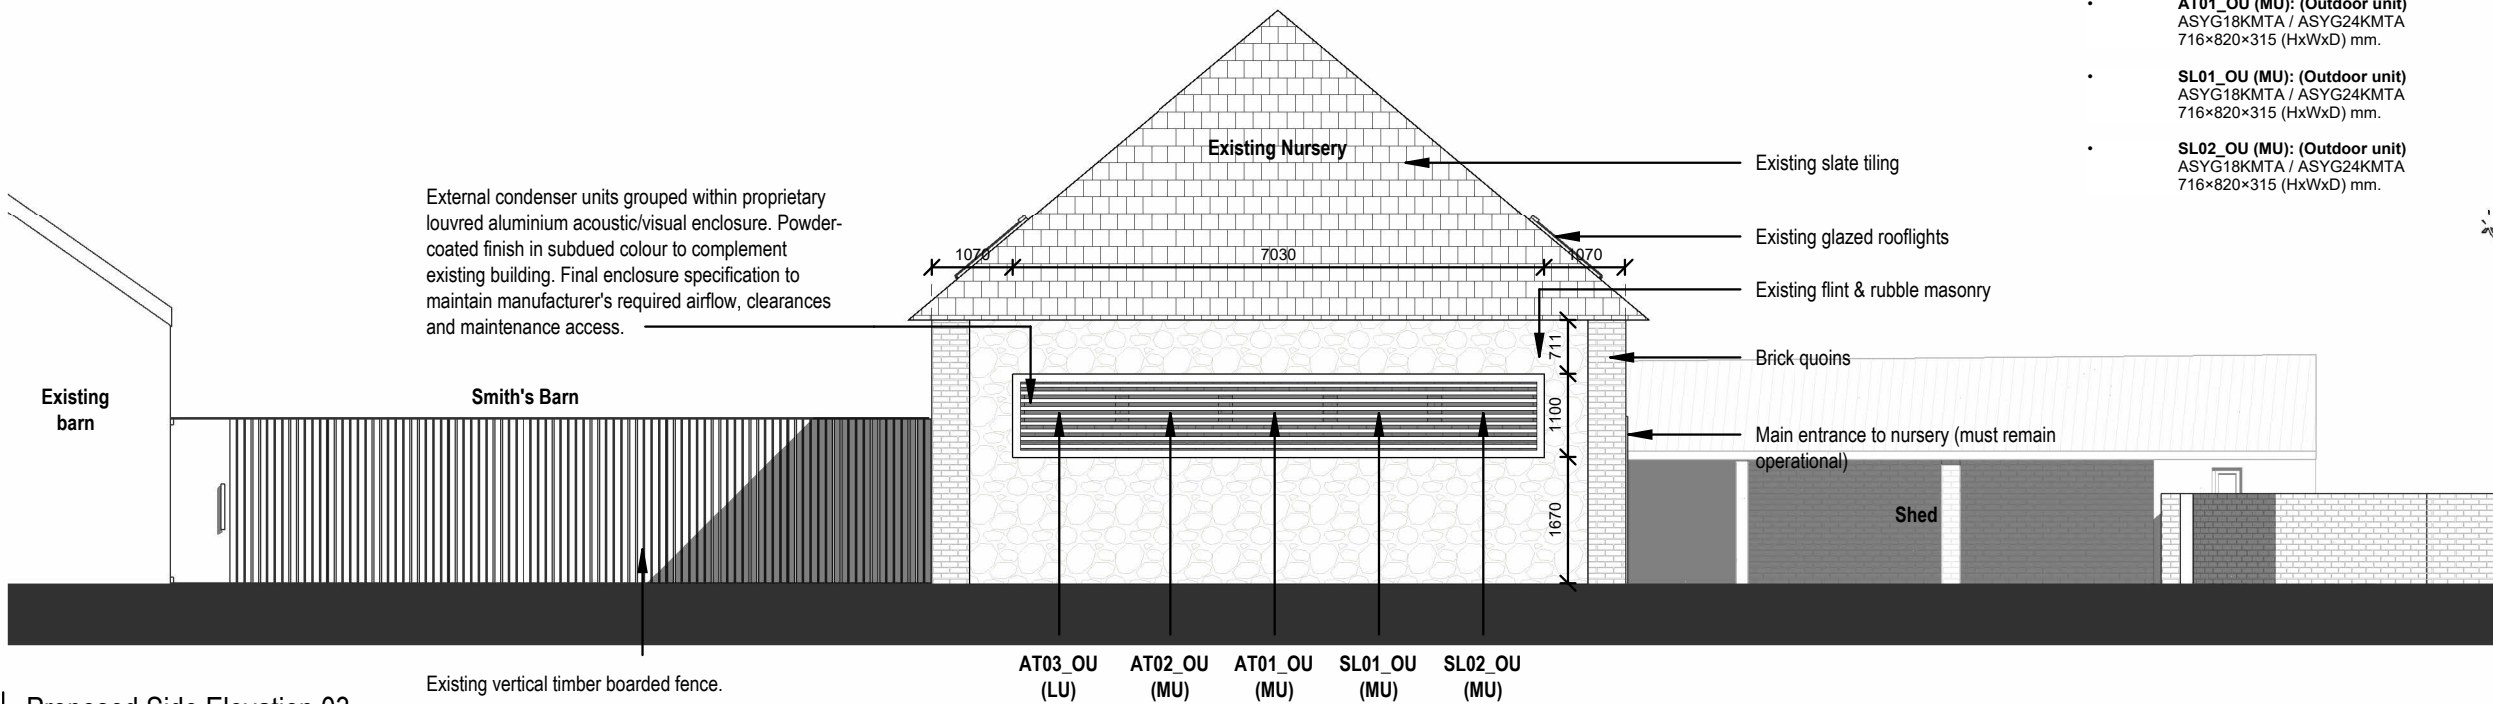

1 | Proposed Side Elevation 03
1 : 100

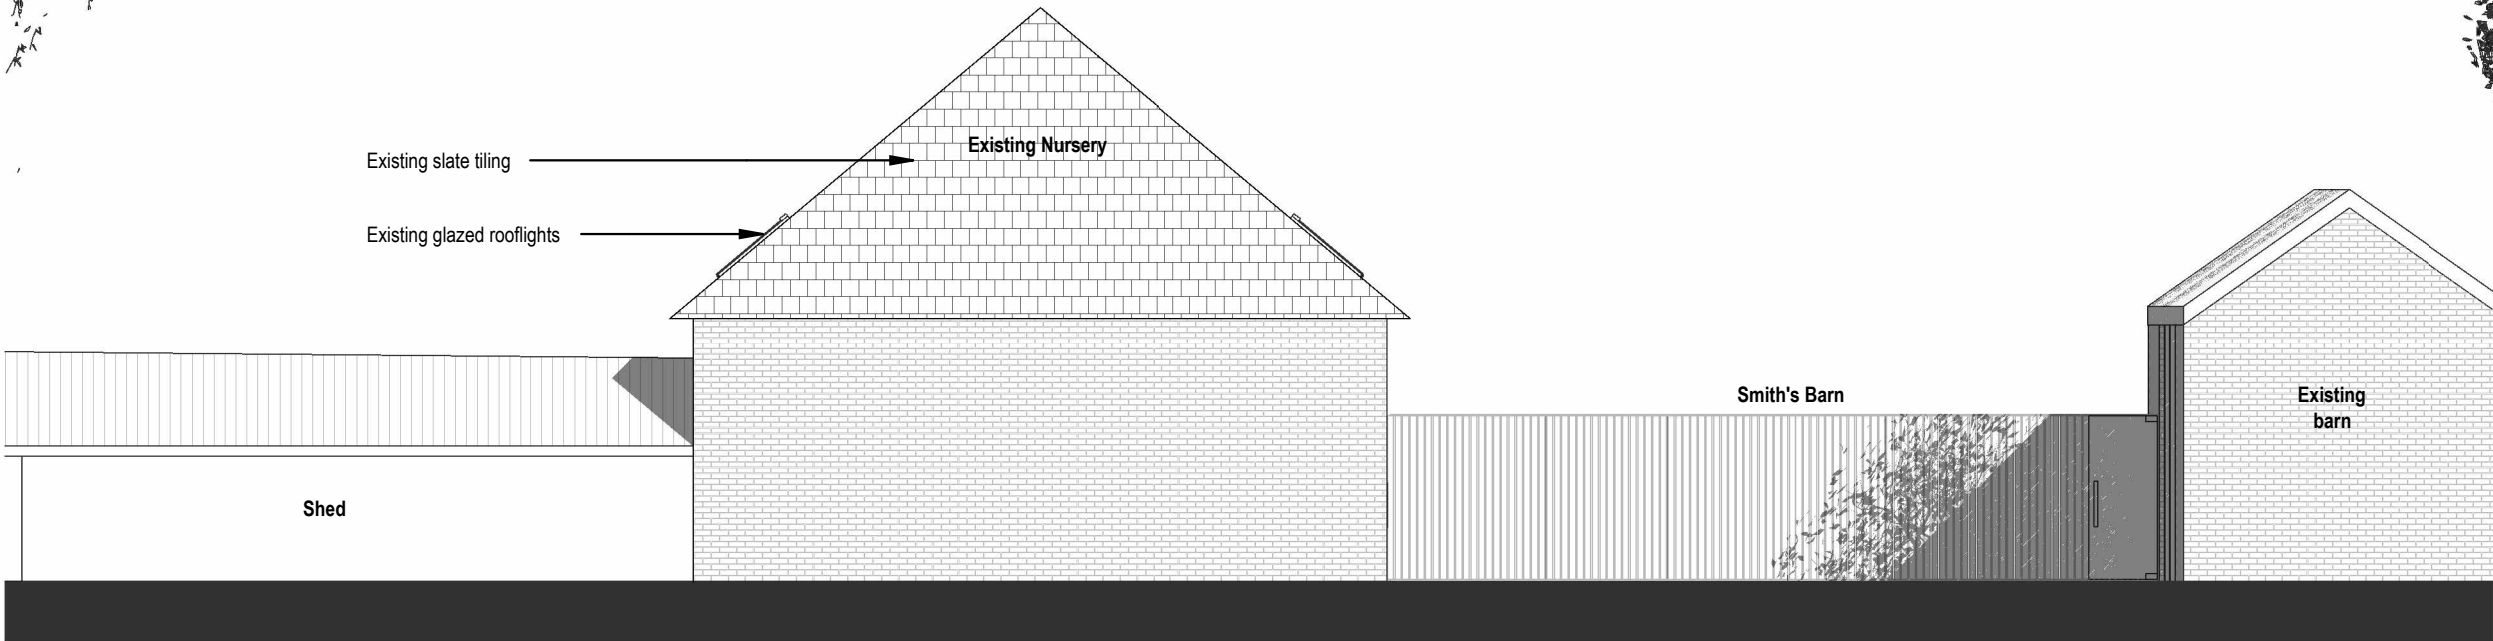


2 | Proposed Side Elevation 04
1 : 100

NOTES

FUJITSU GENERAL AIR CONDITIONING (UK)
Reference:

- **AT03_OU (LU): (Outdoor unit)**
AOYG30LMTA / AOYG36LMTA
830x900x330 (HxWxD) mm.
- **AT02_OU (MU): (Outdoor unit)**
ASYG18KMTA / ASYG24KMTA
716x820x315 (HxWxD) mm.
- **AT01_OU (MU): (Outdoor unit)**
ASYG18KMTA / ASYG24KMTA
716x820x315 (HxWxD) mm.
- **SL01_OU (MU): (Outdoor unit)**
ASYG18KMTA / ASYG24KMTA
716x820x315 (HxWxD) mm.
- **SL02_OU (MU): (Outdoor unit)**
ASYG18KMTA / ASYG24KMTA
716x820x315 (HxWxD) mm.

This drawing is © copyright JM Design Studio Ltd 2026. No unauthorised reproduction of any kind is permitted.
No dimensions to be scaled from this drawing. Verify all dimensions prior to construction. Immediately report any discrepancies on the document to JM Design Studio Ltd. This document shall be read in conjunction with all relevant Architectural, Structural, M&E, Public Health, Landscape, Civils and Interior Designer's drawings, schedules and specifications.
All figures are approximate and have been measured and expressed in a manner as defined by the current edition of the RICS Code of Measuring Practice unless otherwise stated. Figures relate to the current stage of the project and represent the design intent only; if additional information is required please contact JM Design Studio Ltd.

 

N°	Description	Issue Date
6	Issue for Planning 2	01/10/2026
5	Issue for Planning	22/09/2026
4	WIP Construction issue	16/09/2026
3	Updated Pack	01/09/2026
2	Updated Pack	22/01/2026
1	Preliminary Drawings	16/12/2025

REVISION SCHEDULE		
PROJECT NAME: Little Acorns 22 West St, Aldbourne, Marlborough SN8 2BS, UK		
DRAWING CREATED BY: JM Design Studio		
DRAWING TITLE: Proposed Plan - Elevation 2-2		
DRAWING NUMBER: 2528-JM-00-FF-DR-A-1033-6		

SCALE	PAPER SIZE:	
1:100	A3	
APPROVAL		
Created by:	Date	Checked by: Date
GC	22/01/2026	JM 01/10/2026
Approved by:	Date	
JM	01/10/2026	

DRAWING STATUS:
S3_FOR REVIEW & COMMENT



A/C units - Sleeping Area (SL)	
Unit type	U
SL-Indoor Unit	2
SL-Outdoor Unit	2

A/C units - Activity Area (AT)	
Unit type	U
AT-Indoor Unit	3
AT-Outdoor Unit	3

NOTES

- EACH INDOOR UNIT IS CONNECTED TO ITS CORRESPONDING OUTDOOR CONDENSER UNIT.
- PROVIDE CONDENSATE DRAIN TO FALL FROM INDOOR UNIT TO APPROVED WASTEPOINT.
- A/C TO BE INSTALLED IN PHASES AS PER CONSTRUCTION ISSUE DRAWINGS.

NOTES

FUJITSU GENERAL AIR CONDITIONING (UK)
Reference:


- **AT03_OU (LU): (Outdoor unit)**
 ASYG36LMTA / ASYG36LMTA
 830x900x330 (HxWxD) mm.
- **AT02_OU (MU): (Outdoor unit)**
 ASYG18KMTA / ASYG24KMTA
 716x820x315 (HxWxD) mm.
- **AT01_OU (MU): (Outdoor unit)**
 ASYG18KMTA / ASYG24KMTA
 716x820x315 (HxWxD) mm.
- **SL01_OU (MU): (Outdoor unit)**
 ASYG18KMTA / ASYG24KMTA
 716x820x315 (HxWxD) mm.
- **SL02_OU (MU): (Outdoor unit)**
 ASYG18KMTA / ASYG24KMTA
 716x820x315 (HxWxD) mm.

This drawing is © copyright JM Design Studio Ltd 2026. No unauthorised reproduction of any kind is permitted.

No dimensions to be scaled from this drawing. Verify all dimensions prior to construction. Immediately report any discrepancies on the document to JM Design Studio Ltd.

This document shall be read in conjunction with all relevant Architectural, Structural, M&E, Public Health, Landscape, Civils and Interior Designer's drawings, schedules and specifications.

All figures are approximate and have been measured and expressed in a manner as defined by the current edition of the RICS Code of Measuring Practice unless otherwise stated. Figures relate to the current stage of the project and represent the design intent only. If additional information is required please contact JM Design Studio Ltd.

 

Cooling Legend

-  INDOOR UNIT
 OUTDOOR UNIT
 Condenser cage
 Refrigerant pipework
 Condensate drainage (gravity)

Area Legend

- SLEEPING AREA (SL)
 ACTIVITY AREA (AT)
 OUT OF SCOPE

A/C Unit Legend

Smaller Unit (SU): Fujitsu AOYG12KPCA external unit / ASYG12KPCA internal unit

Medium Unit (MU): Fujitsu AOYG24KMTA external unit / ASYG24KMTB internal unit

Larger Unit (LU): Fujitsu AOYG36LMTA external unit / ASYG36LMTA internal unit

2	Issue for Planning 2	01/10/2026
1	Issue for Planning	22/09/2026
N°	Description	Issue Date

REVISION SCHEDULE

PROJECT NAME:
Little Acorns
22 West St, Aldbourne, Marlborough SN8 2BS, UK

DRAWING CREATED BY:
JM Design Studio

DRAWING TITLE:

A/C Plan - Ground floor plan

DRAWING NUMBER:
2528-JMDS-GF-DR-A-2012-2

SCALE 1:100	PAPER SIZE: A3	
----------------	-------------------	---


APPROVAL

Created by: GC Date: 10/08/2026 Checked by: JM Date: 01/10/2026
Approved by: JM Date: 01/10/2026

DRAWING STATUS:

S3 FOR REVIEW & COMMENT

JM
design studio ltd

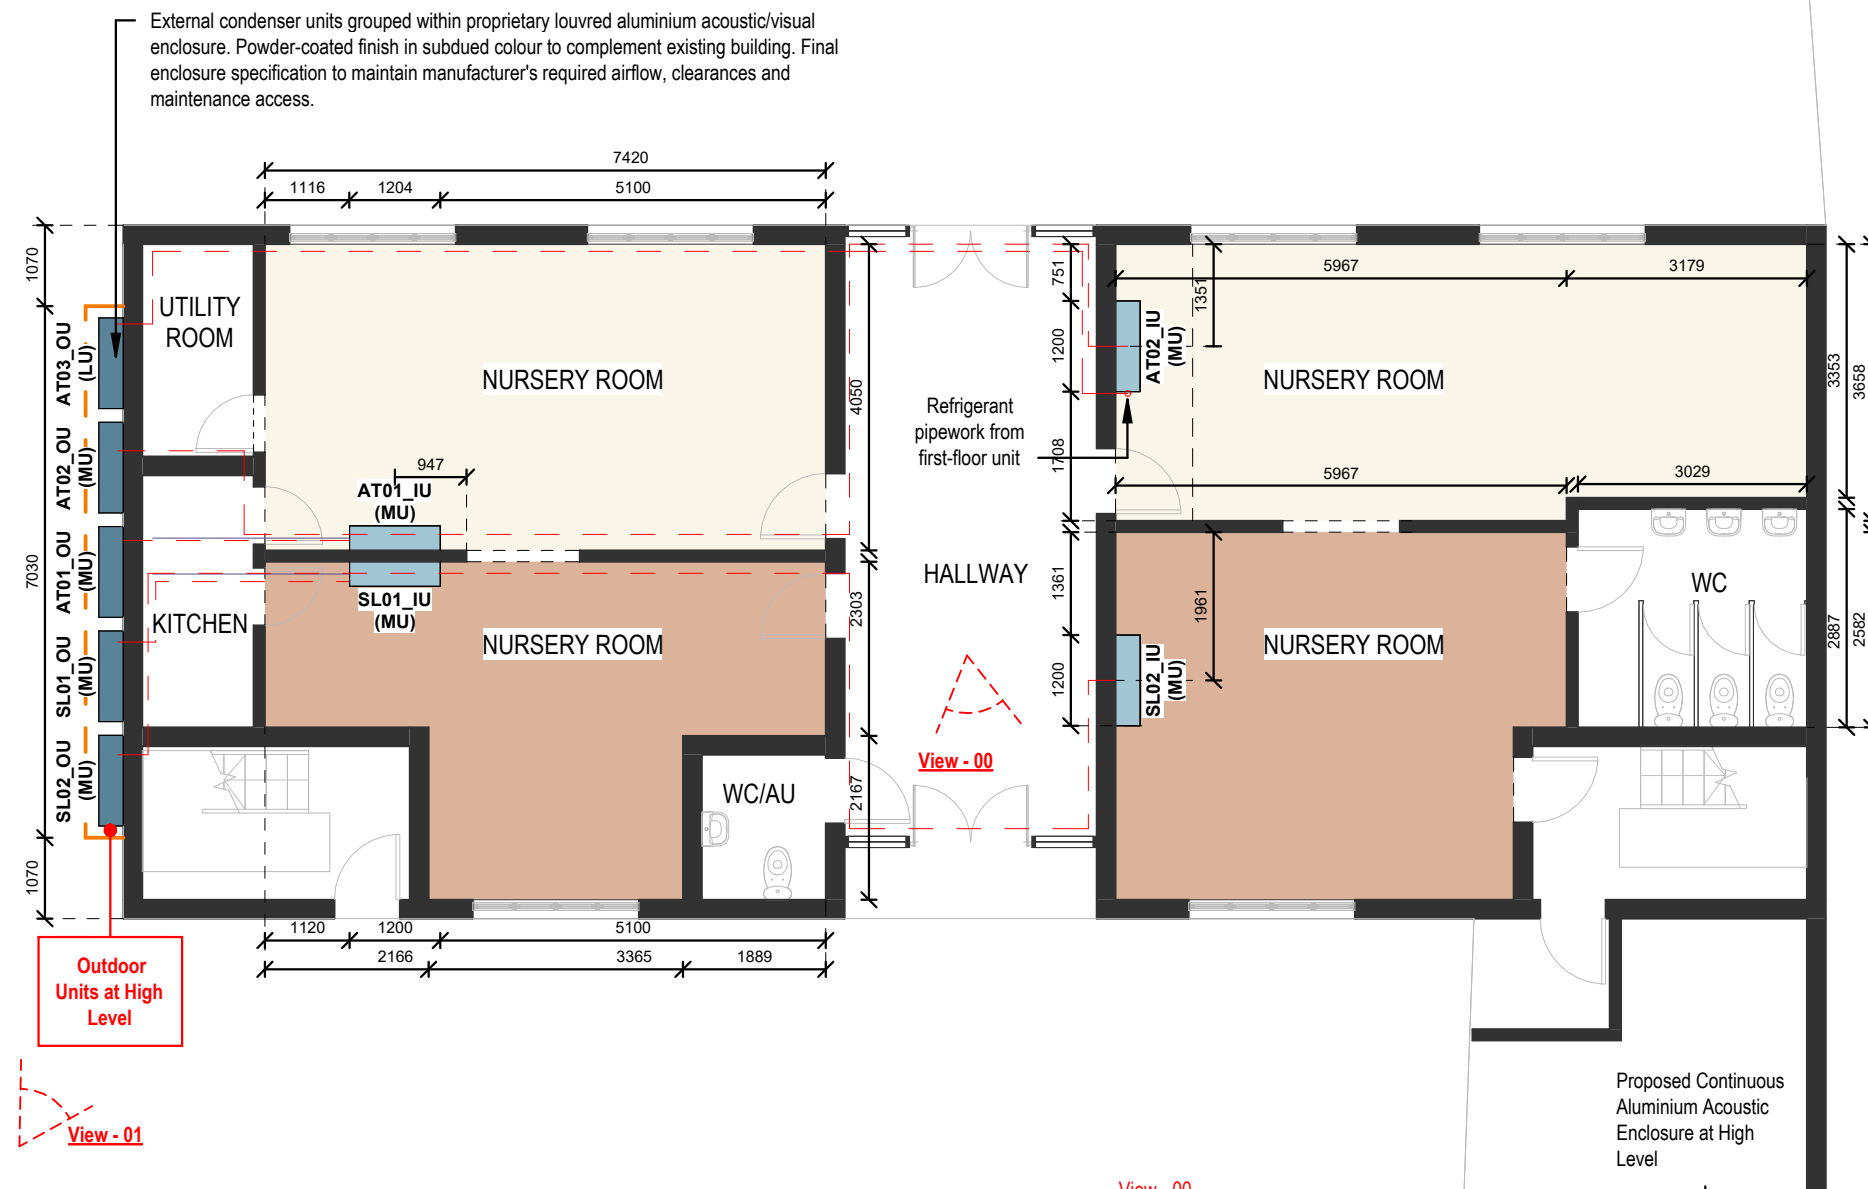

Proposed Continuous Aluminium Acoustic Enclosure at High Level

View - 00



View - 01



View - 02

A/C units - Sleeping Area (SL)	
Unit type	U
SL-Indoor Unit	2
SL-Outdoor Unit	2

A/C units - Activity Area (AT)	
Unit type	U
AT-Indoor Unit	3
AT-Outdoor Unit	3

NOTES

- EACH INDOOR UNIT IS CONNECTED TO ITS CORRESPONDING OUTDOOR CONDENSER UNIT.
- PROVIDE CONDENSATE DRAIN TO FALL FROM INDOOR UNIT TO APPROVED WASTEPOINT.
- A/C TO BE INSTALLED IN PHASES AS PER CONSTRUCTION ISSUE DRAWINGS.

NOTES

- FUJITSU GENERAL AIR CONDITIONING (UK) Reference:
- AT03_OU (LU): (Outdoor unit)**
AOYG30LMTA / AOYG36LMTA
830x900x330 (HxWxD) mm.
 - AT02_OU (MU): (Outdoor unit)**
ASYG18KMTA / ASYG24KMTA
716x820x315 (HxWxD) mm.
 - AT01_OU (MU): (Outdoor unit)**
ASYG18KMTA / ASYG24KMTA
716x820x315 (HxWxD) mm.
 - SL01_OU (MU): (Outdoor unit)**
ASYG18KMTA / ASYG24KMTA
716x820x315 (HxWxD) mm.
 - SL02_OU (MU): (Outdoor unit)**
ASYG18KMTA / ASYG24KMTA
716x820x315 (HxWxD) mm.

This drawing is © copyright JM Design Studio Ltd 2026. No unauthorised reproduction of any kind is permitted. No dimensions to be scaled from this drawing. Verify all dimensions prior to construction. Immediately report any discrepancies on the document to JM Design Studio Ltd. This document shall be read in conjunction with all relevant Architectural, Structural, M&E, Public Health, Landscape, Civils and Interior Designer's drawings, schedules and specifications.

All figures are approximate and have been measured and expressed in a manner as defined by the current edition of the RICS Code of Measuring Practice unless otherwise stated. Figures relate to the current stage of the project and represent the design intent only; if additional information is required please contact JM Design Studio Ltd.

1070

7030

1070

1

0

1

2

Scale 1:100

Metres

Cooling Legend

INDOOR UNIT

OUTDOOR UNIT

Condenser cage

Refrigerant pipework

Condensate drainage (gravity)

Area Legend

SLEEPING AREA (SL)

ACTIVITY AREA (AT)

OUT OF SCOPE

A/C Unit Legend

Smaller Unit (SU): Fujitsu AOYG12KPCA external unit / ASYG12KPCA internal unit

Medium Unit (MU): Fujitsu AOYG24KMTA external unit / ASYG24KMTB internal unit

Larger Unit (LU): Fujitsu AOYG36LMTA external unit / ASYG36LMTA internal unit

2	Issue for Planning 2	01/10/2026
1	Issue for Planning	22/09/2026
N°	Description	Issue Date

REVISION SCHEDULE

PROJECT NAME:
Little Acorns
22 West St, Aldbourne, Marlborough SN8 2BS, UK

DRAWING CREATED BY:
JM Design Studio

DRAWING TITLE:
A/C Plan - First floor plan

DRAWING NUMBER:
2528-JM-00-FF-DR-A-2013-2

SCALE	PAPER SIZE:	
1:100	A3	

APPROVAL

Created by: Date Checked by: Date

GC 27/04/2026 JM 01/10/2026

Approved by: Date

JM 01/10/2026

DRAWING STATUS:


S3_FOR REVIEW & COMMENT

JM

design studio ltd

View - 03

External condenser units grouped within proprietary louvred aluminium acoustic/visual enclosure. Powder-coated finish in subdued colour to complement existing building. Final enclosure specification to maintain manufacturer's required airflow, clearances and maintenance access.

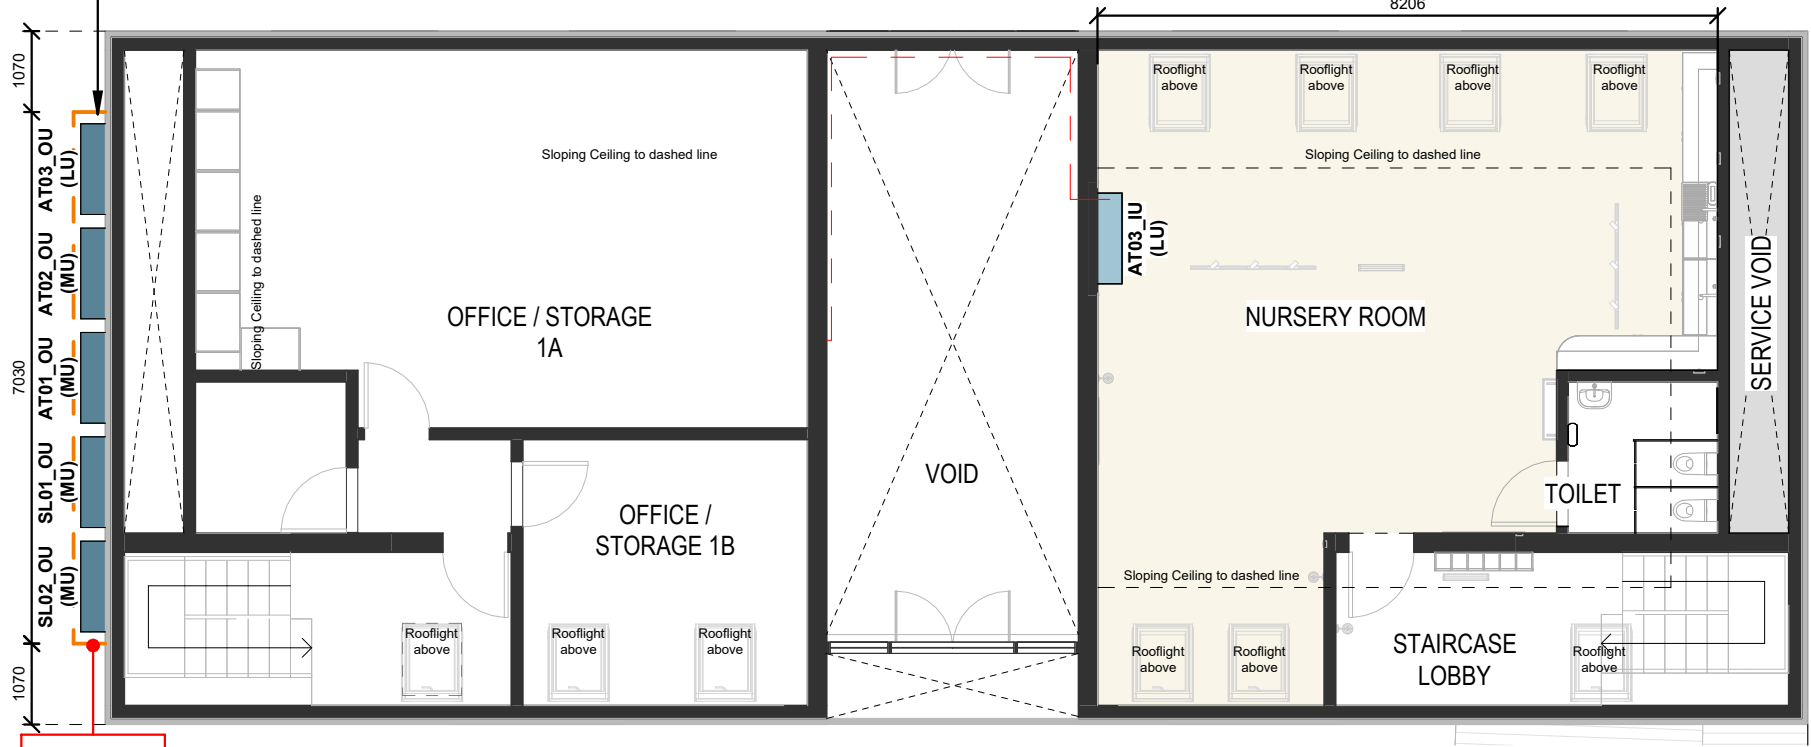

Outdoor Units at High Level

View - 01

View - 02

View - 01



View - 02



View - 03

