


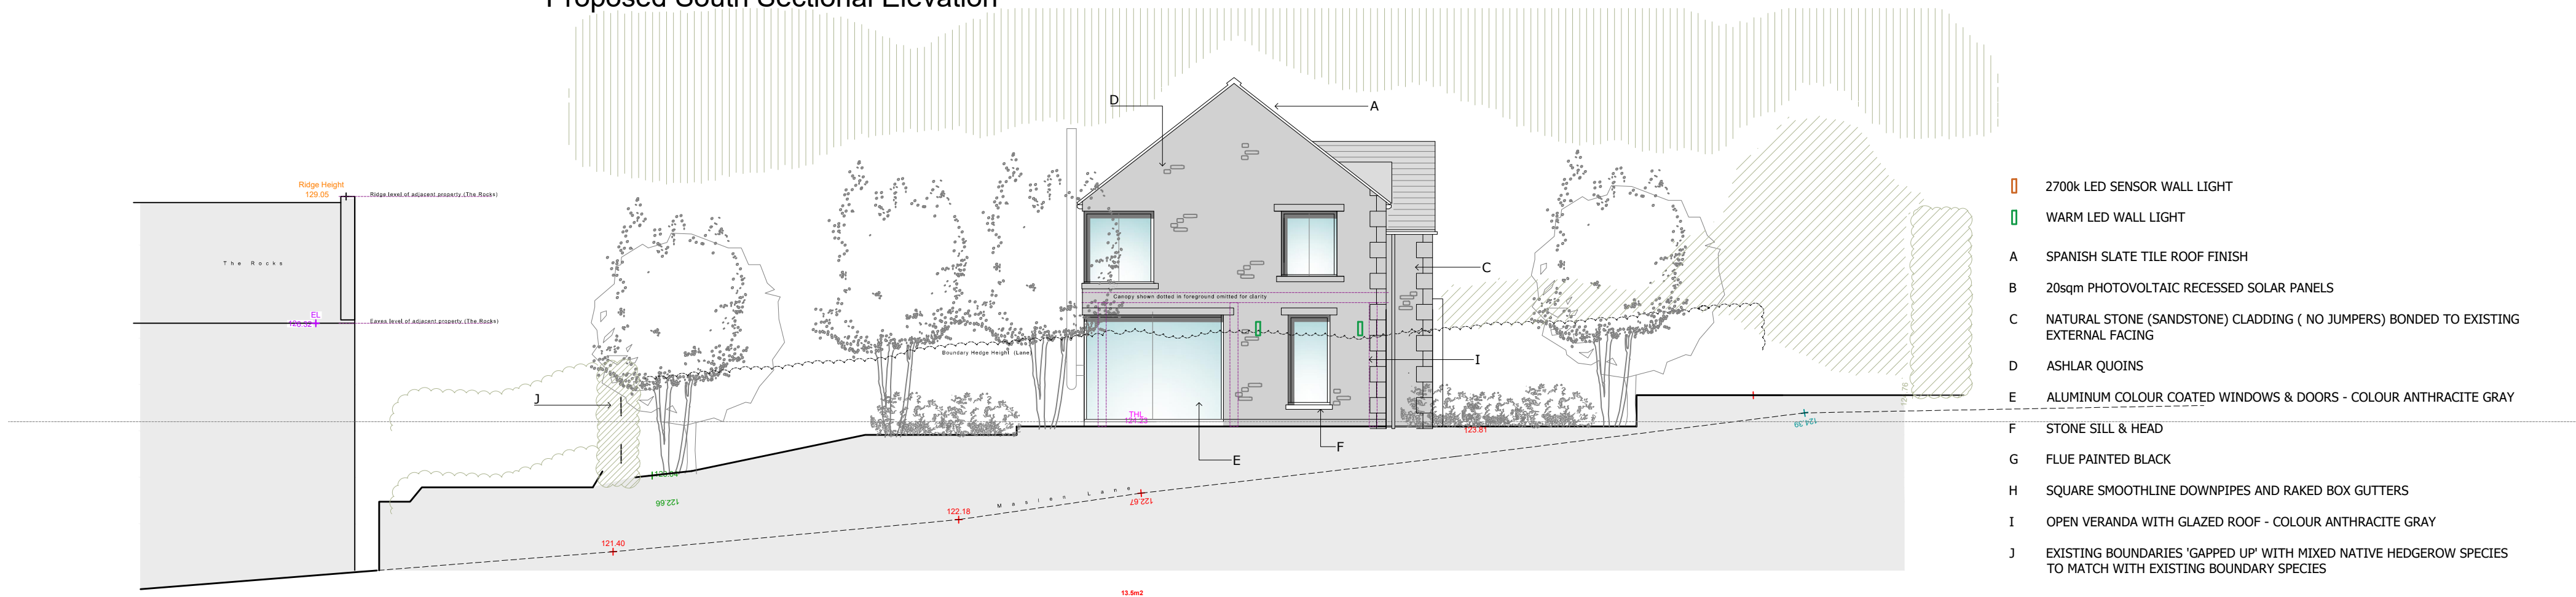

Proposed South Sectional Elevation



Proposed West Sectional Elevation



Proposed North Sectional Elevation



Proposed East Sectional Elevation


REVISION B
SEPTEMBER 2026
ELEVATIONS REVISED TO SHOW EXTERNAL FINISH TO BE NATURAL STONE THROUGHOUT AND WINDOW OPENINGS
AMENDED: FIREPLACE FLUE MOVED EXTERNALLY

REVISION A
MAY 2025
WINDOWS ON NORTH & WEST ELEVATIONS AMENDED. UTILITY DOOR ON EAST ELEVATION CHANGED TO SOLID. FIRST
FLOOR WINDOWS ON EAST ELEVATION OMITTED. LIGHTING ON FENESTRATION ADDED IN LINE WITH CONSERVATION
LIGHT SCHEME

©COPYRIGHT David Cole Design Limited All designs and information conveyed are the
intellectual property of David Cole Design Limited. The unauthorised copying, usage or distribution of this
drawing or the contents of, in part or in whole is forbidden without the permission of David Cole Design
Limited.

All dimensions to be checked and each dimension compared to other dimensions on the drawing/s and against
site dimensions and available space on site prior to commencing construction. Any discrepancies or missing
dimensions are to be brought to the attention of David Cole Design Limited as responsibility is not accepted for
errors made by others when scaling from this drawing unless potential mistakes are brought to the attention of
David Cole Design Limited.

David Cole Design Limited accept no liability for any loss damage or expense whatsoever and however arising
from any variation or deviance from this drawing or in the execution of the work to which this drawing relates
which has not been referred to David Cole Design Limited and their instruction and approval obtained.

 

Sections based on SurveyBase Topographical Survey Drawing SB10624 - TOPO dated 9.5.24

Little Tynning Maslen Lane, Box Hill, Corsham Proposed Alterations

title	
Proposed Elevations	
scale	
1:100 @ A1	
Drawing No.	
Revision:	
2024 - 01271 - 204	
B	

D

David Cole
Design Limited

Barley Croft Ston Easton Nr Bath BA34DH
Tel : 01761 241105 Mob : 07850 741419
Email : davidcolearchitecture@btinternet.com

CIAT

CHARTERED PRACTICE