




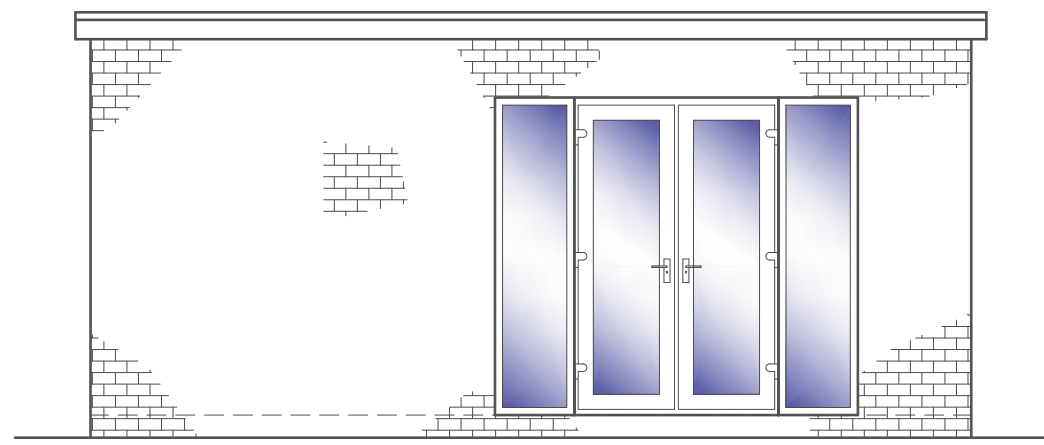


SOUTH ELEVATION
Scale 1:50

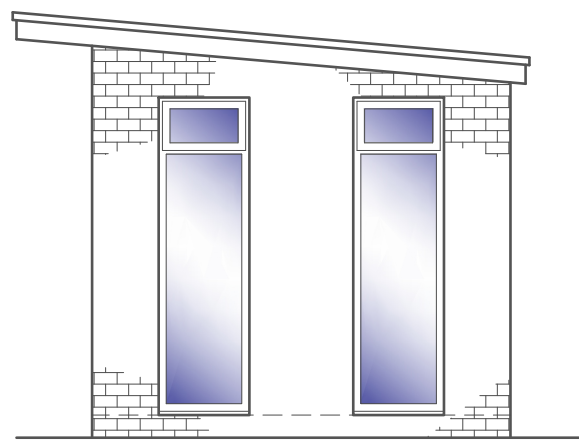


EAST ELEVATION
Scale 1:50

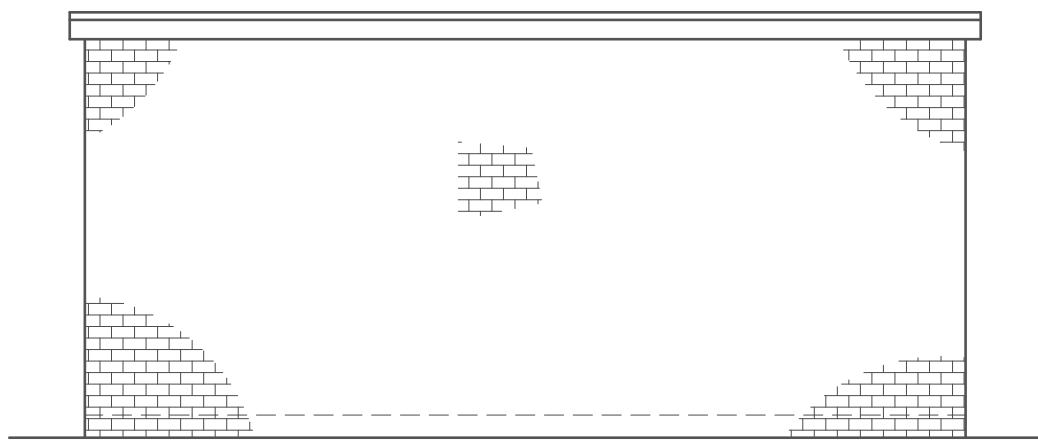


NORTH ELEVATION
Scale 1:50

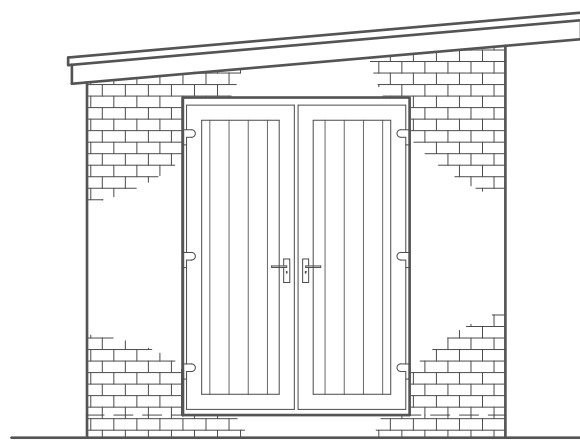


WEST ELEVATION
Scale 1:50

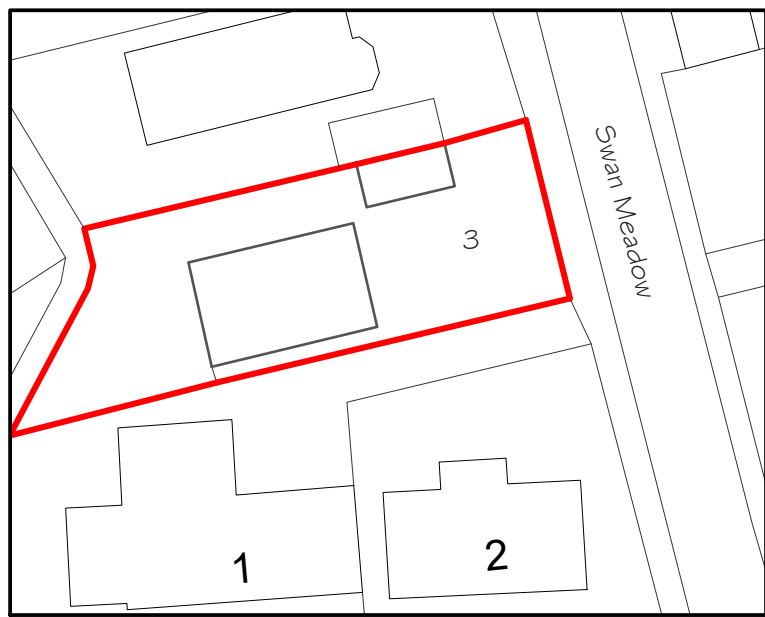


BLOCK PLAN
Scale 1:500

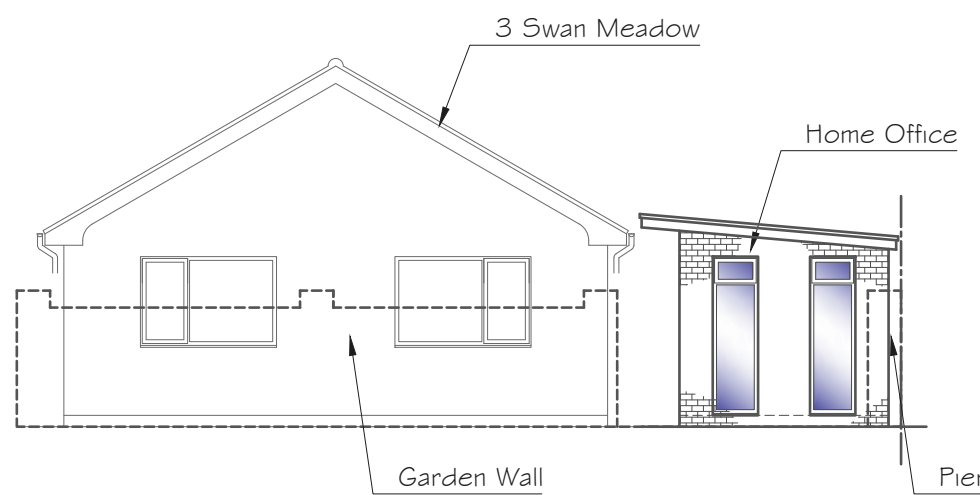


EAST ELEVATION (STREET VIEW)
Scale 1:100

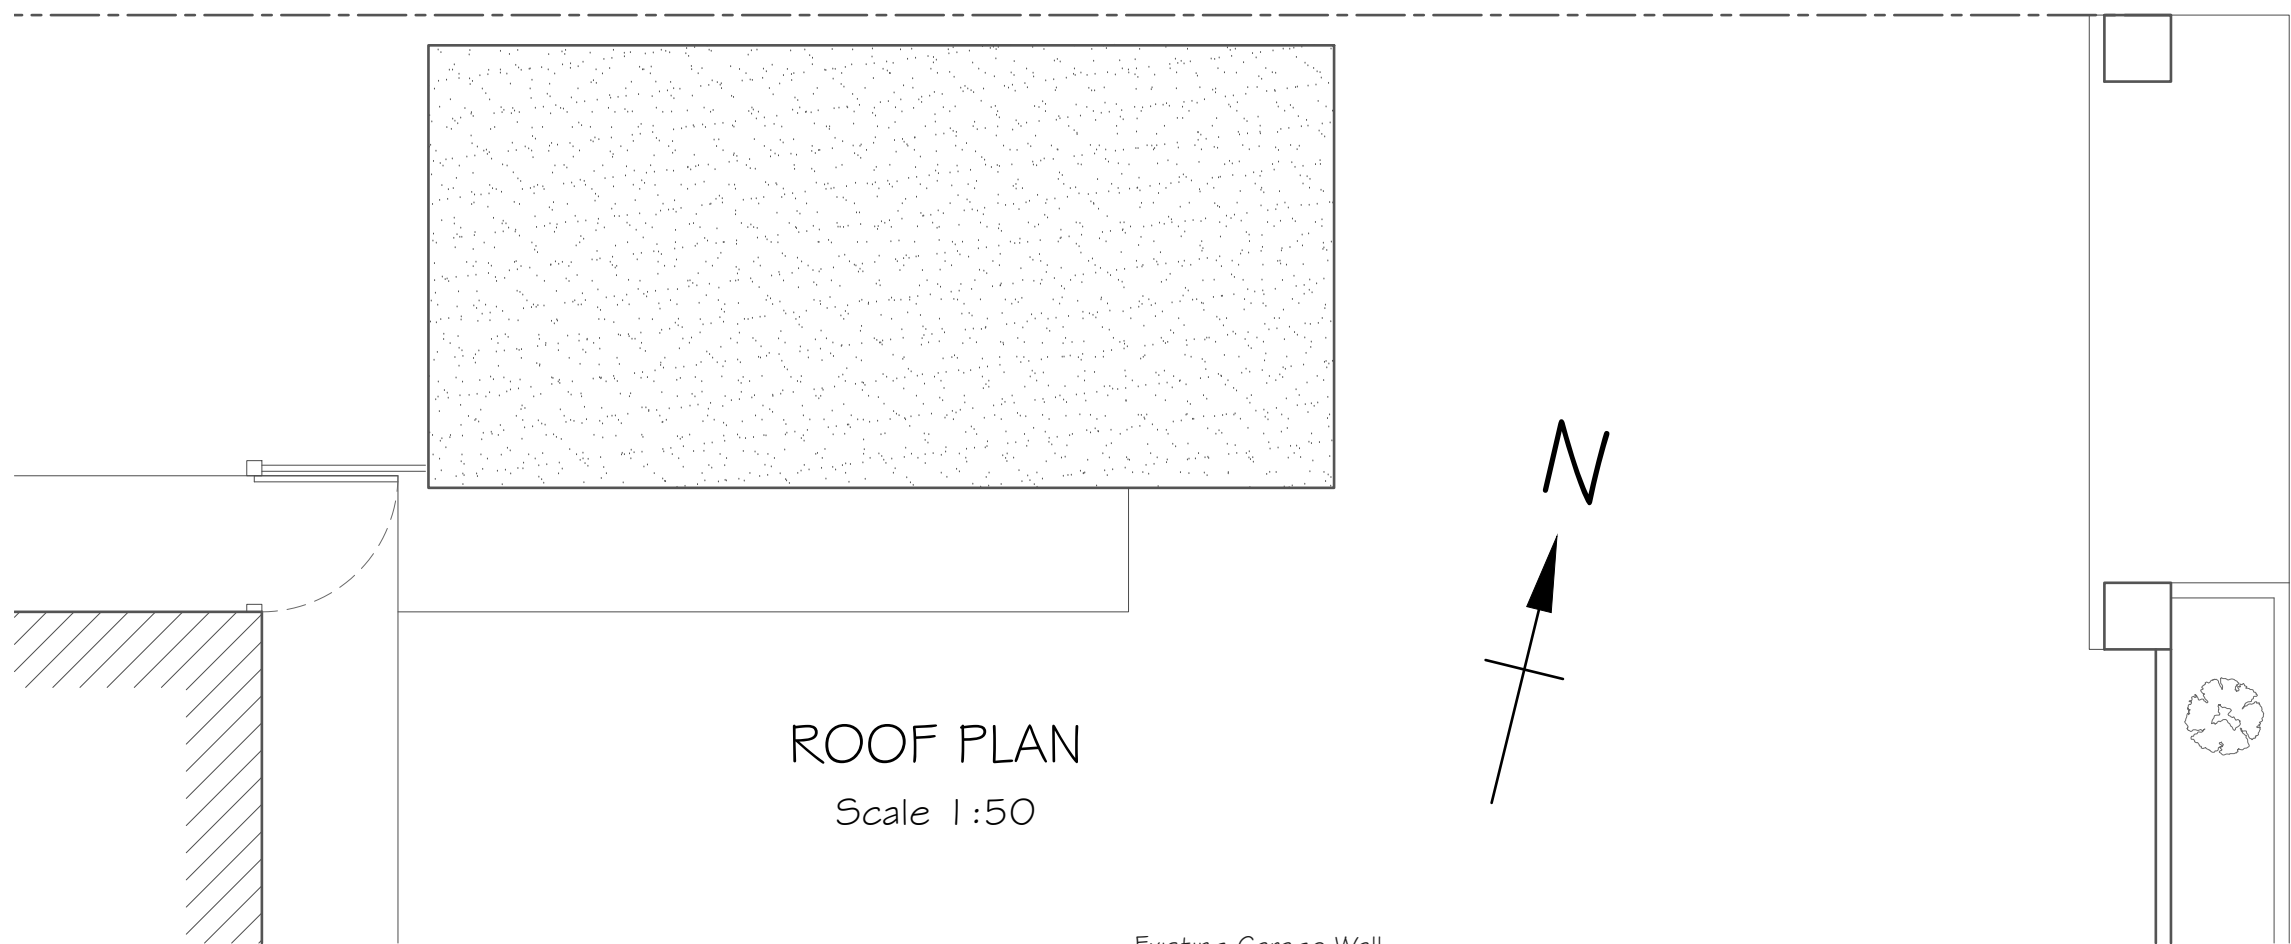


ROOF PLAN
Scale 1:50

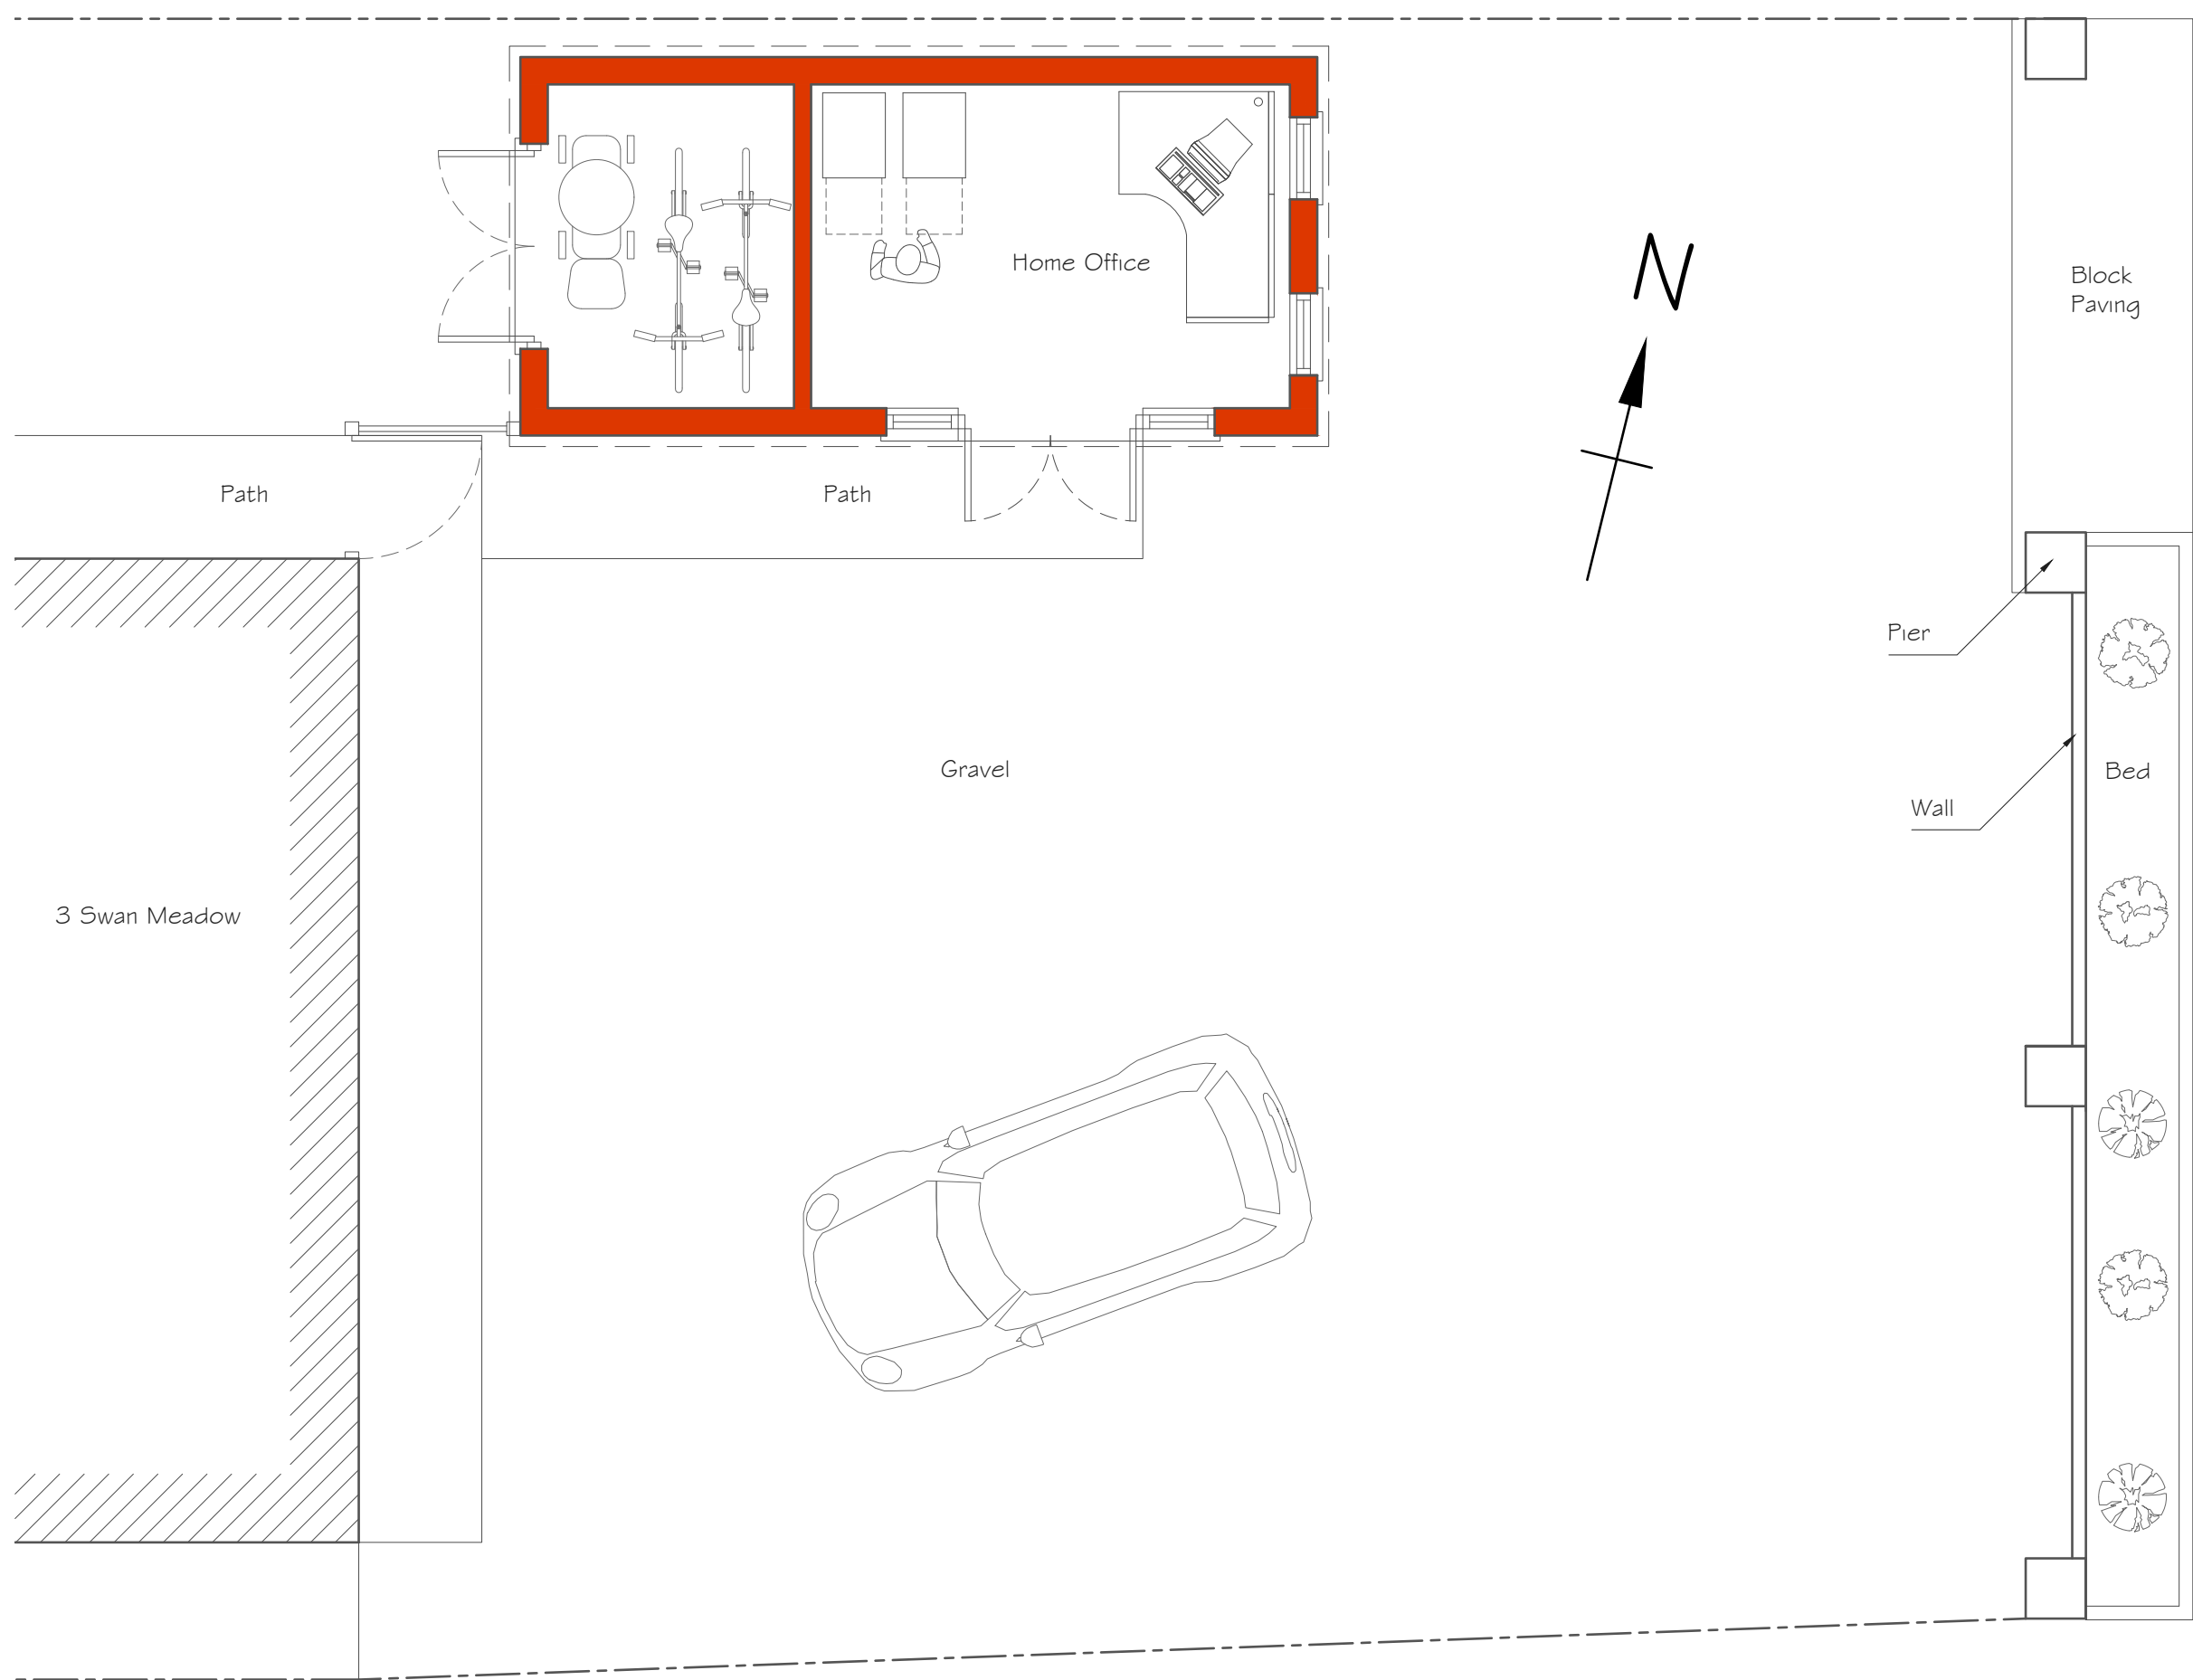


GROUND FLOOR PLAN
Scale 1:50

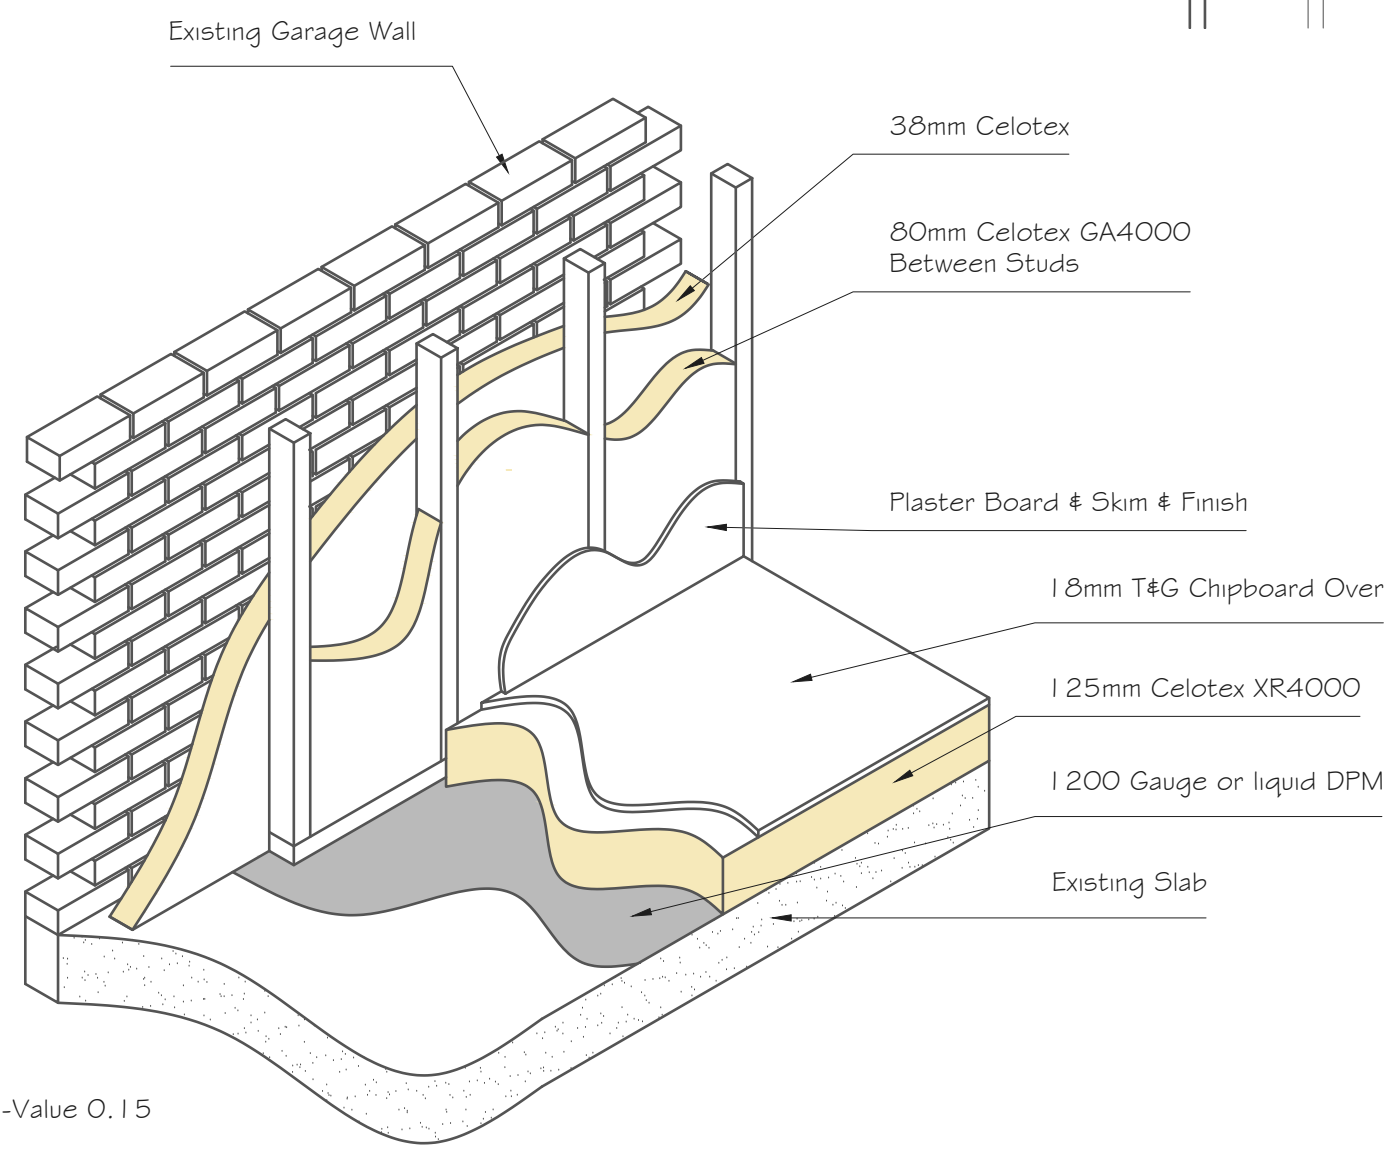

FLOOR AND WALL INSULATION
Scale 1:20

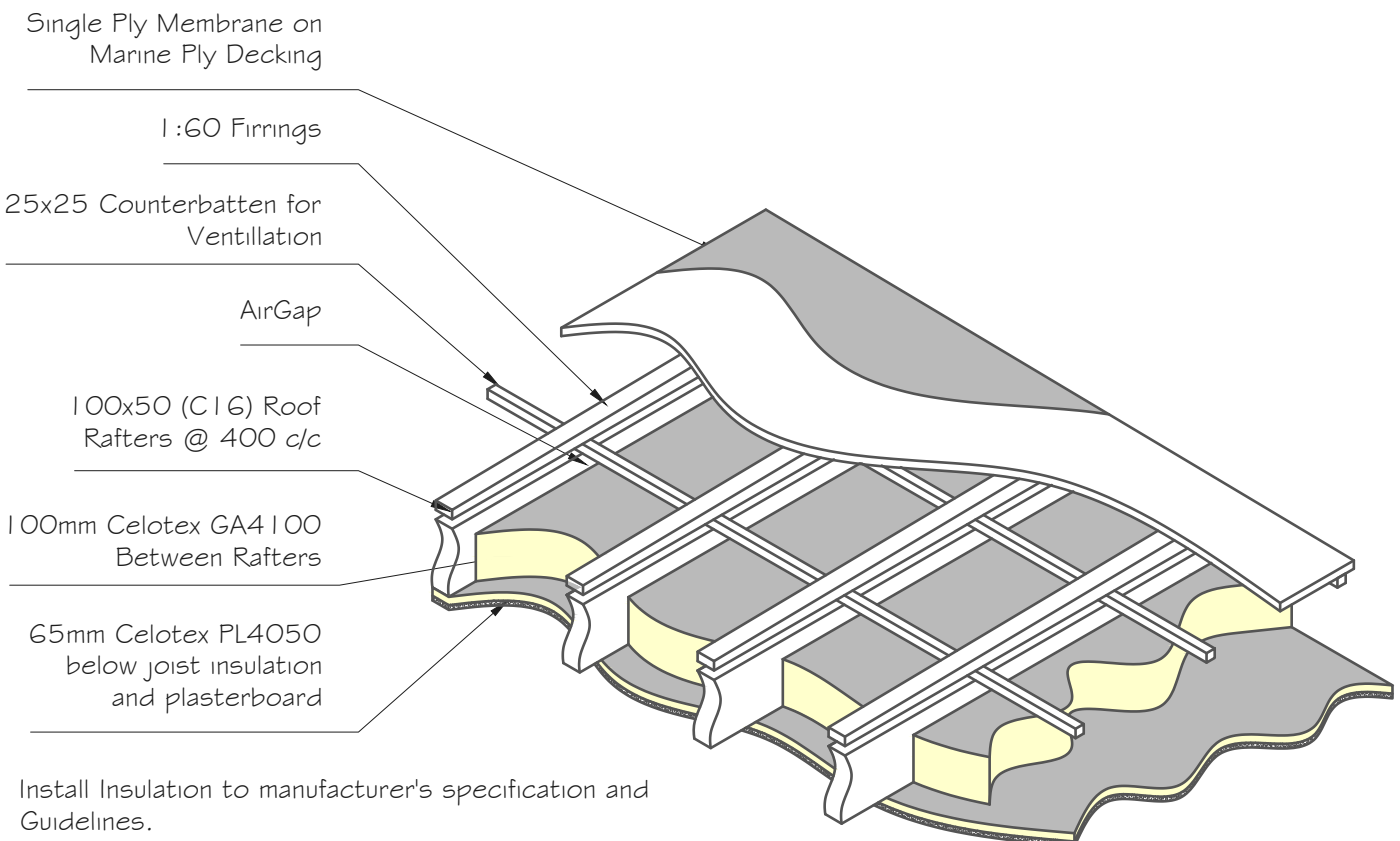

ROOF INSULATION
Scale 1:20

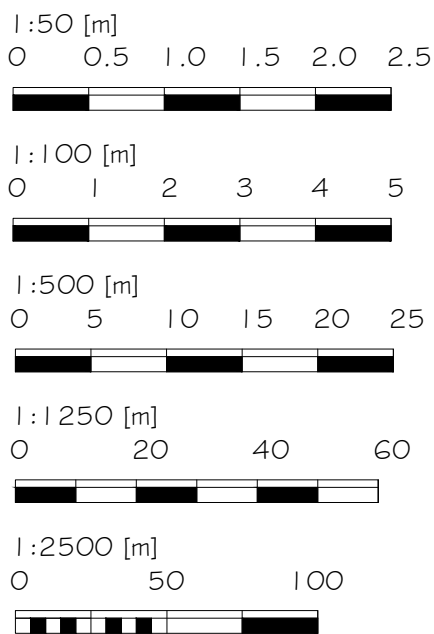

Alex Dawson
www.addraughting.co.uk
alex@addraughting.co.uk
01672 511412
07791 341698

59 Barrow Close
Marlborough
Wiltshire
SN8 2BE



AD DRAUGHTING
ARCHITECTURAL SERVICES

Client

MR # MRS MILSOM

Job Title

HOME OFFICE AT:
3 SWAN MEADOW,
PEWSEY,
WILTSHIRE,
SN9 5HW.

Drawing Title

PROPOSED ELEVATIONS AND PLANS

Scale

A5 SHOWN

Date

28/09/2026

Drawn

AD

Drawing No.

1674-02

Rev

A