





CDM NOTE

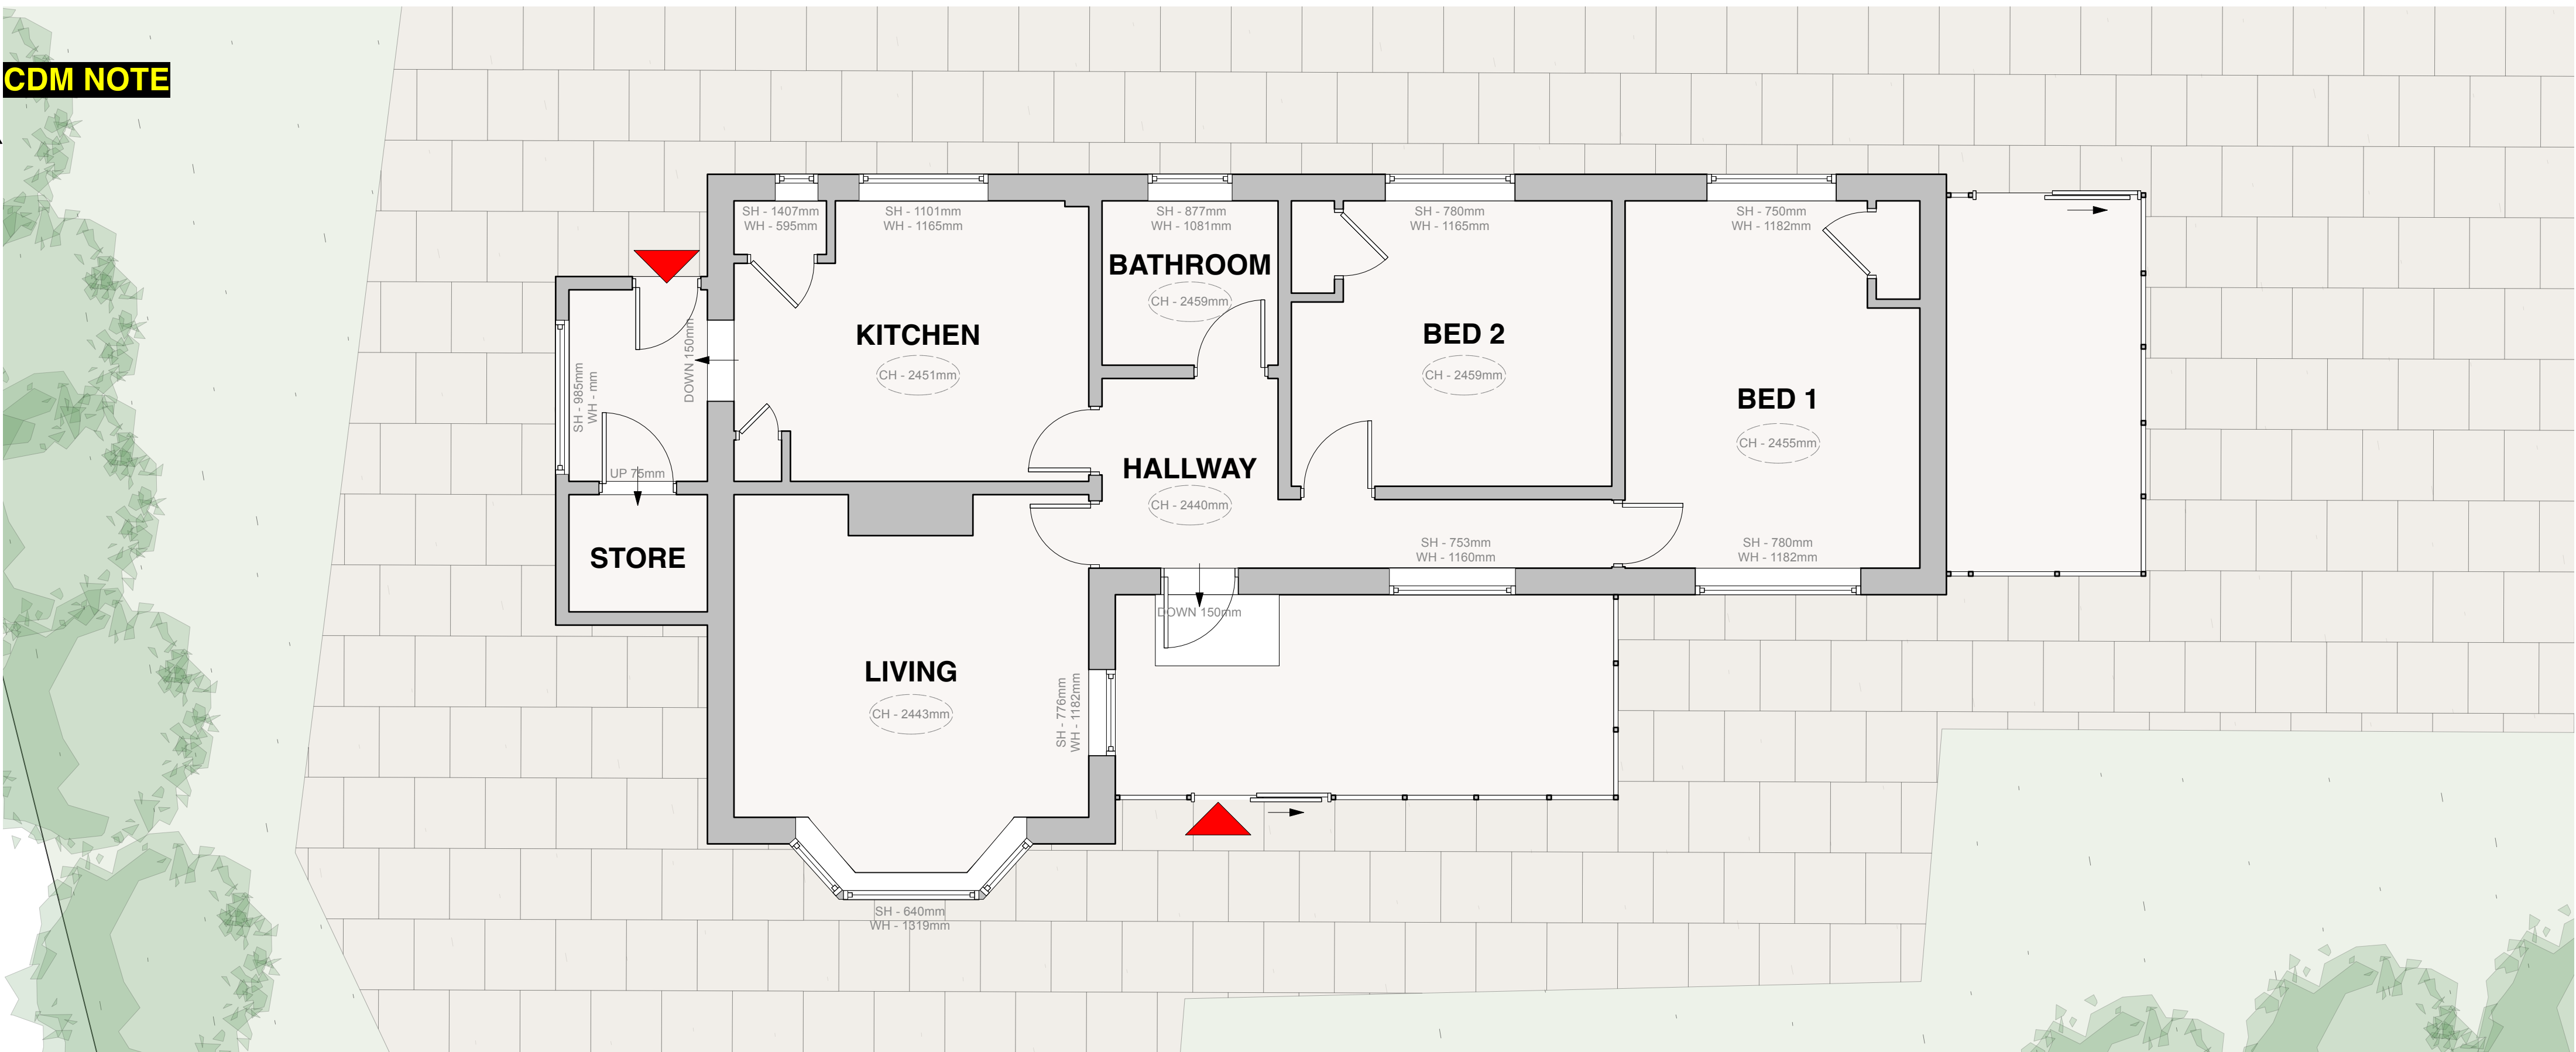

EXISTING GROUND FLOOR PLAN

SCALE 1:50 AT A1

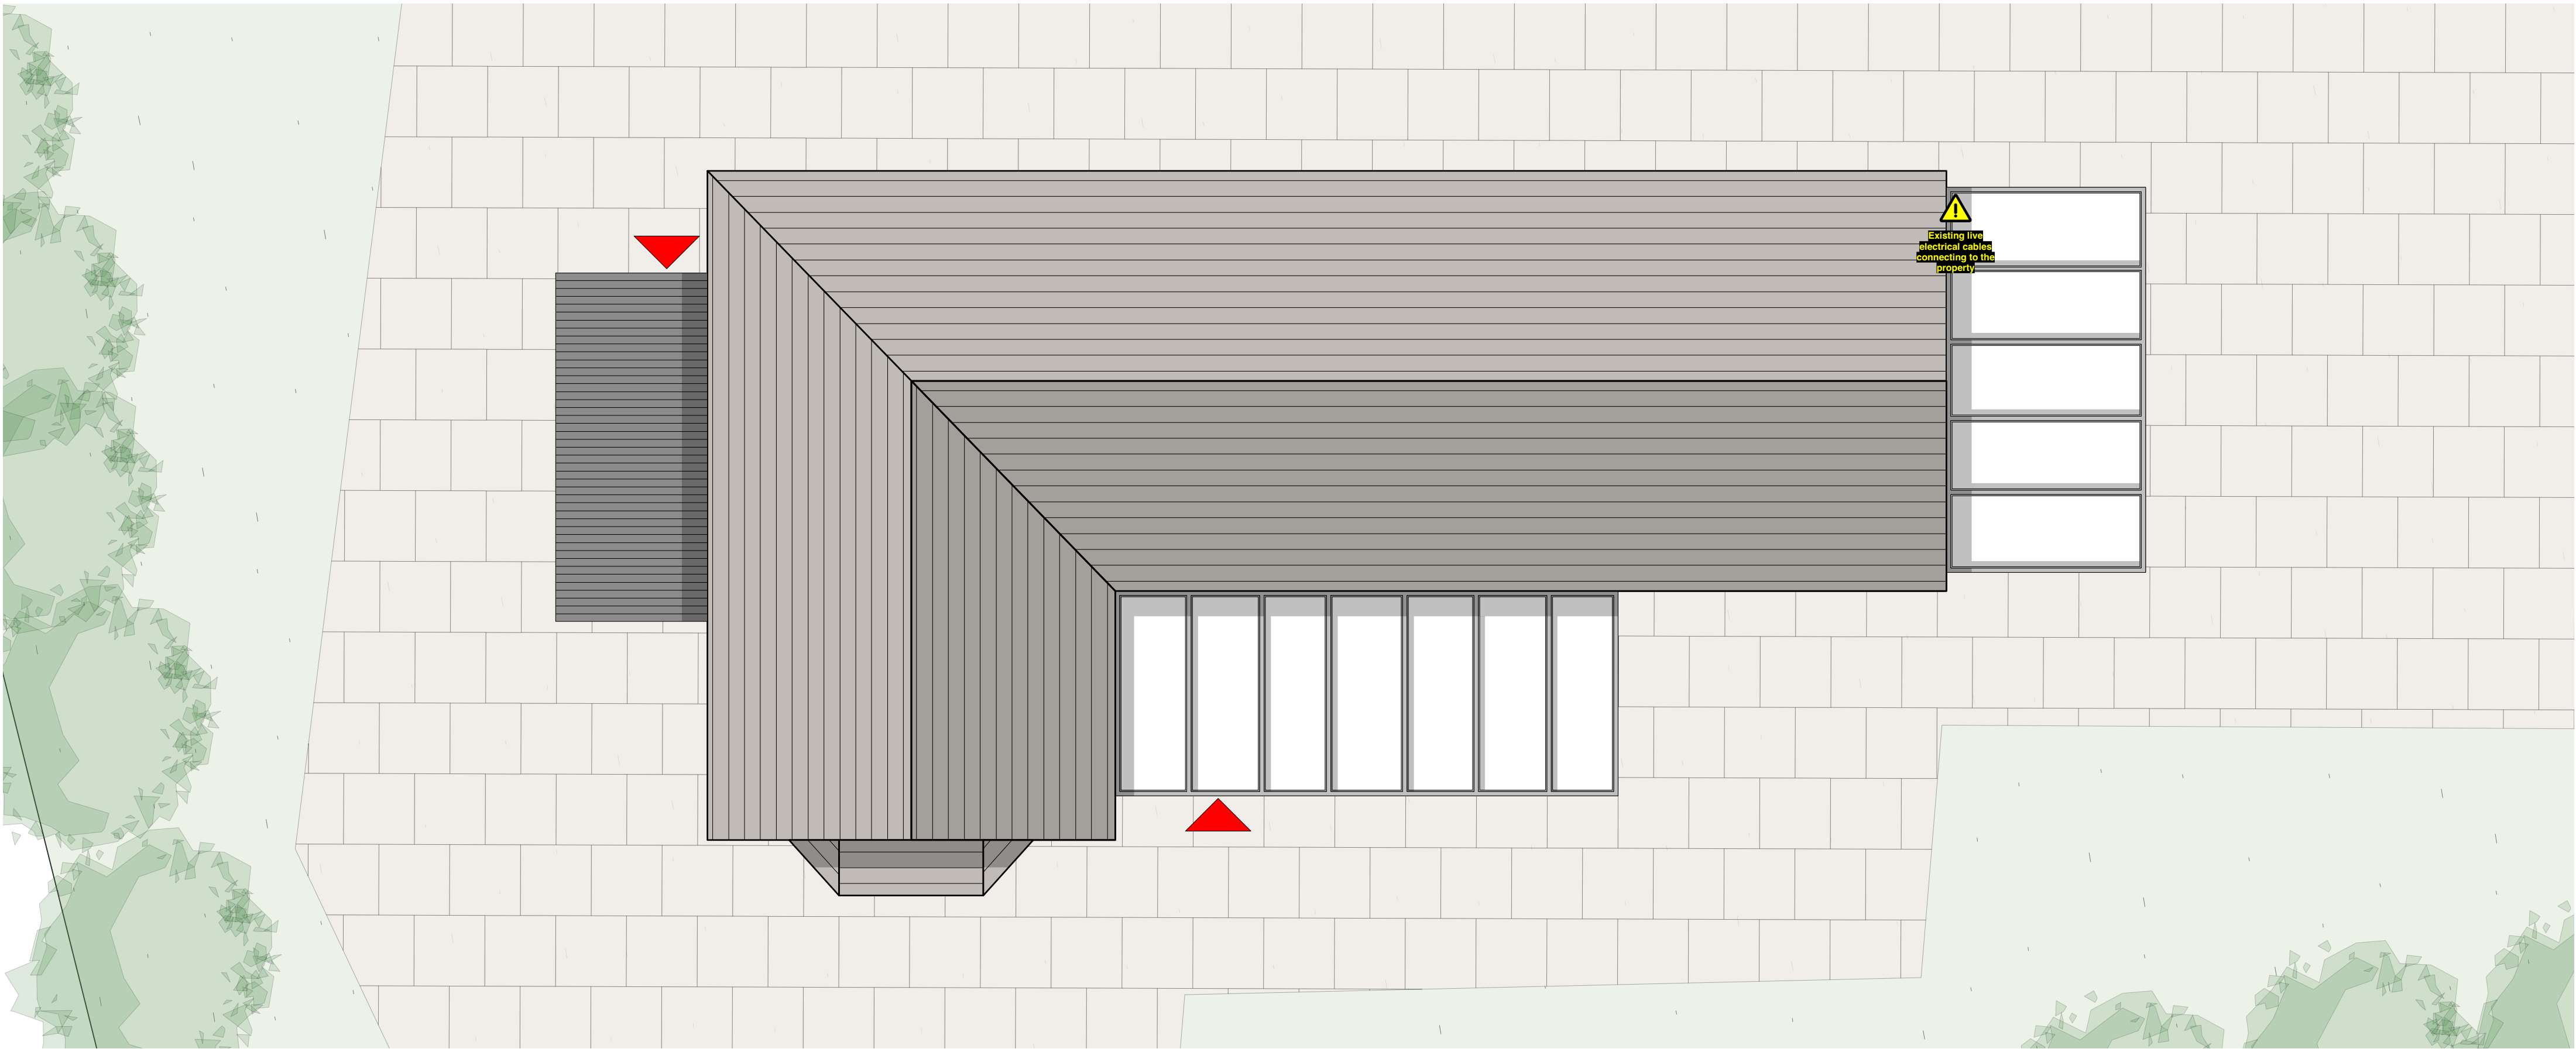


EXISTING ROOF PLAN

SCALE 1:50 AT A1



EXISTING

- 1 Responsibility is not accepted for errors made by others in scaling from this drawing. All construction information should be taken from figured dimensions only.
- 2 Any discrepancies to be referred to the Architect.
- 3 This drawing is to be read in conjunction with all relevant specifications and other drawings issued by the Architect, and other specialists.
- 4 This drawing is copyright and is not to be reproduced without RRA permission.
- 5 IF IN DOUBT, ASK.

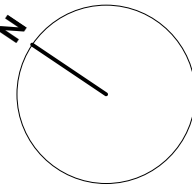

Sketch Issue

STRUCTURAL INFORMATION INDICATIVE ONLY
SHOWN FOR CO-ORDINATION PURPOSES

PLEASE REFER TO STRUCTURAL ENGINEERS
SPECIFICATION

PLEASE NOTE NO MANHOLES WERE LIFTED
THROUGH SURVEYING THE PROPERTY.
CONTRACTOR IS REQUIRED TO INSPECT
DRAINAGE SYSTEM TO CHECK THEY WORK PRIOR
TO COMMENCEMENT

PLEASE REFER TO ORIGINAL SURVEY DRAWINGS
FOR ALL LEVELS AND HEIGHTS



Site Boundary

Revision	Description	Date	Check	Rev
----------	-------------	------	-------	-----



RRA Architects Ltd

16 Royal Crescent
Cheltenham
Gloucestershire
GL50 3DA

T 01242 269 374

E enquiries@rraarchitects.com

www.rraarchitects.com

Cheltenham

T 01242 269374

Hereford

T 01432 278 707

Ludlow

T 01584 519 747

Worcester

T 01905 671 771

Project :

Goatacre
Nr Calne
Wiltshire
SN11 9JA

Drawing Title :

Existing Floor Plan

Status SKETCH	Date OCT 26	Drawn By JH
Drawing No. 5518 -P(1)101	Revision	Scale As Shown