


WALL RAKE OUT AND RE-POINT WITH
SUITABLE LIME MORTAR
11,5m x 1,3m

GATEWAY

WALL REMOVAL AND REBUILD
13.3m

RETURN REMOVAL AND REBUILD.
TYING INTO EXISTING WALL
ON HOUSE SIDE
2m

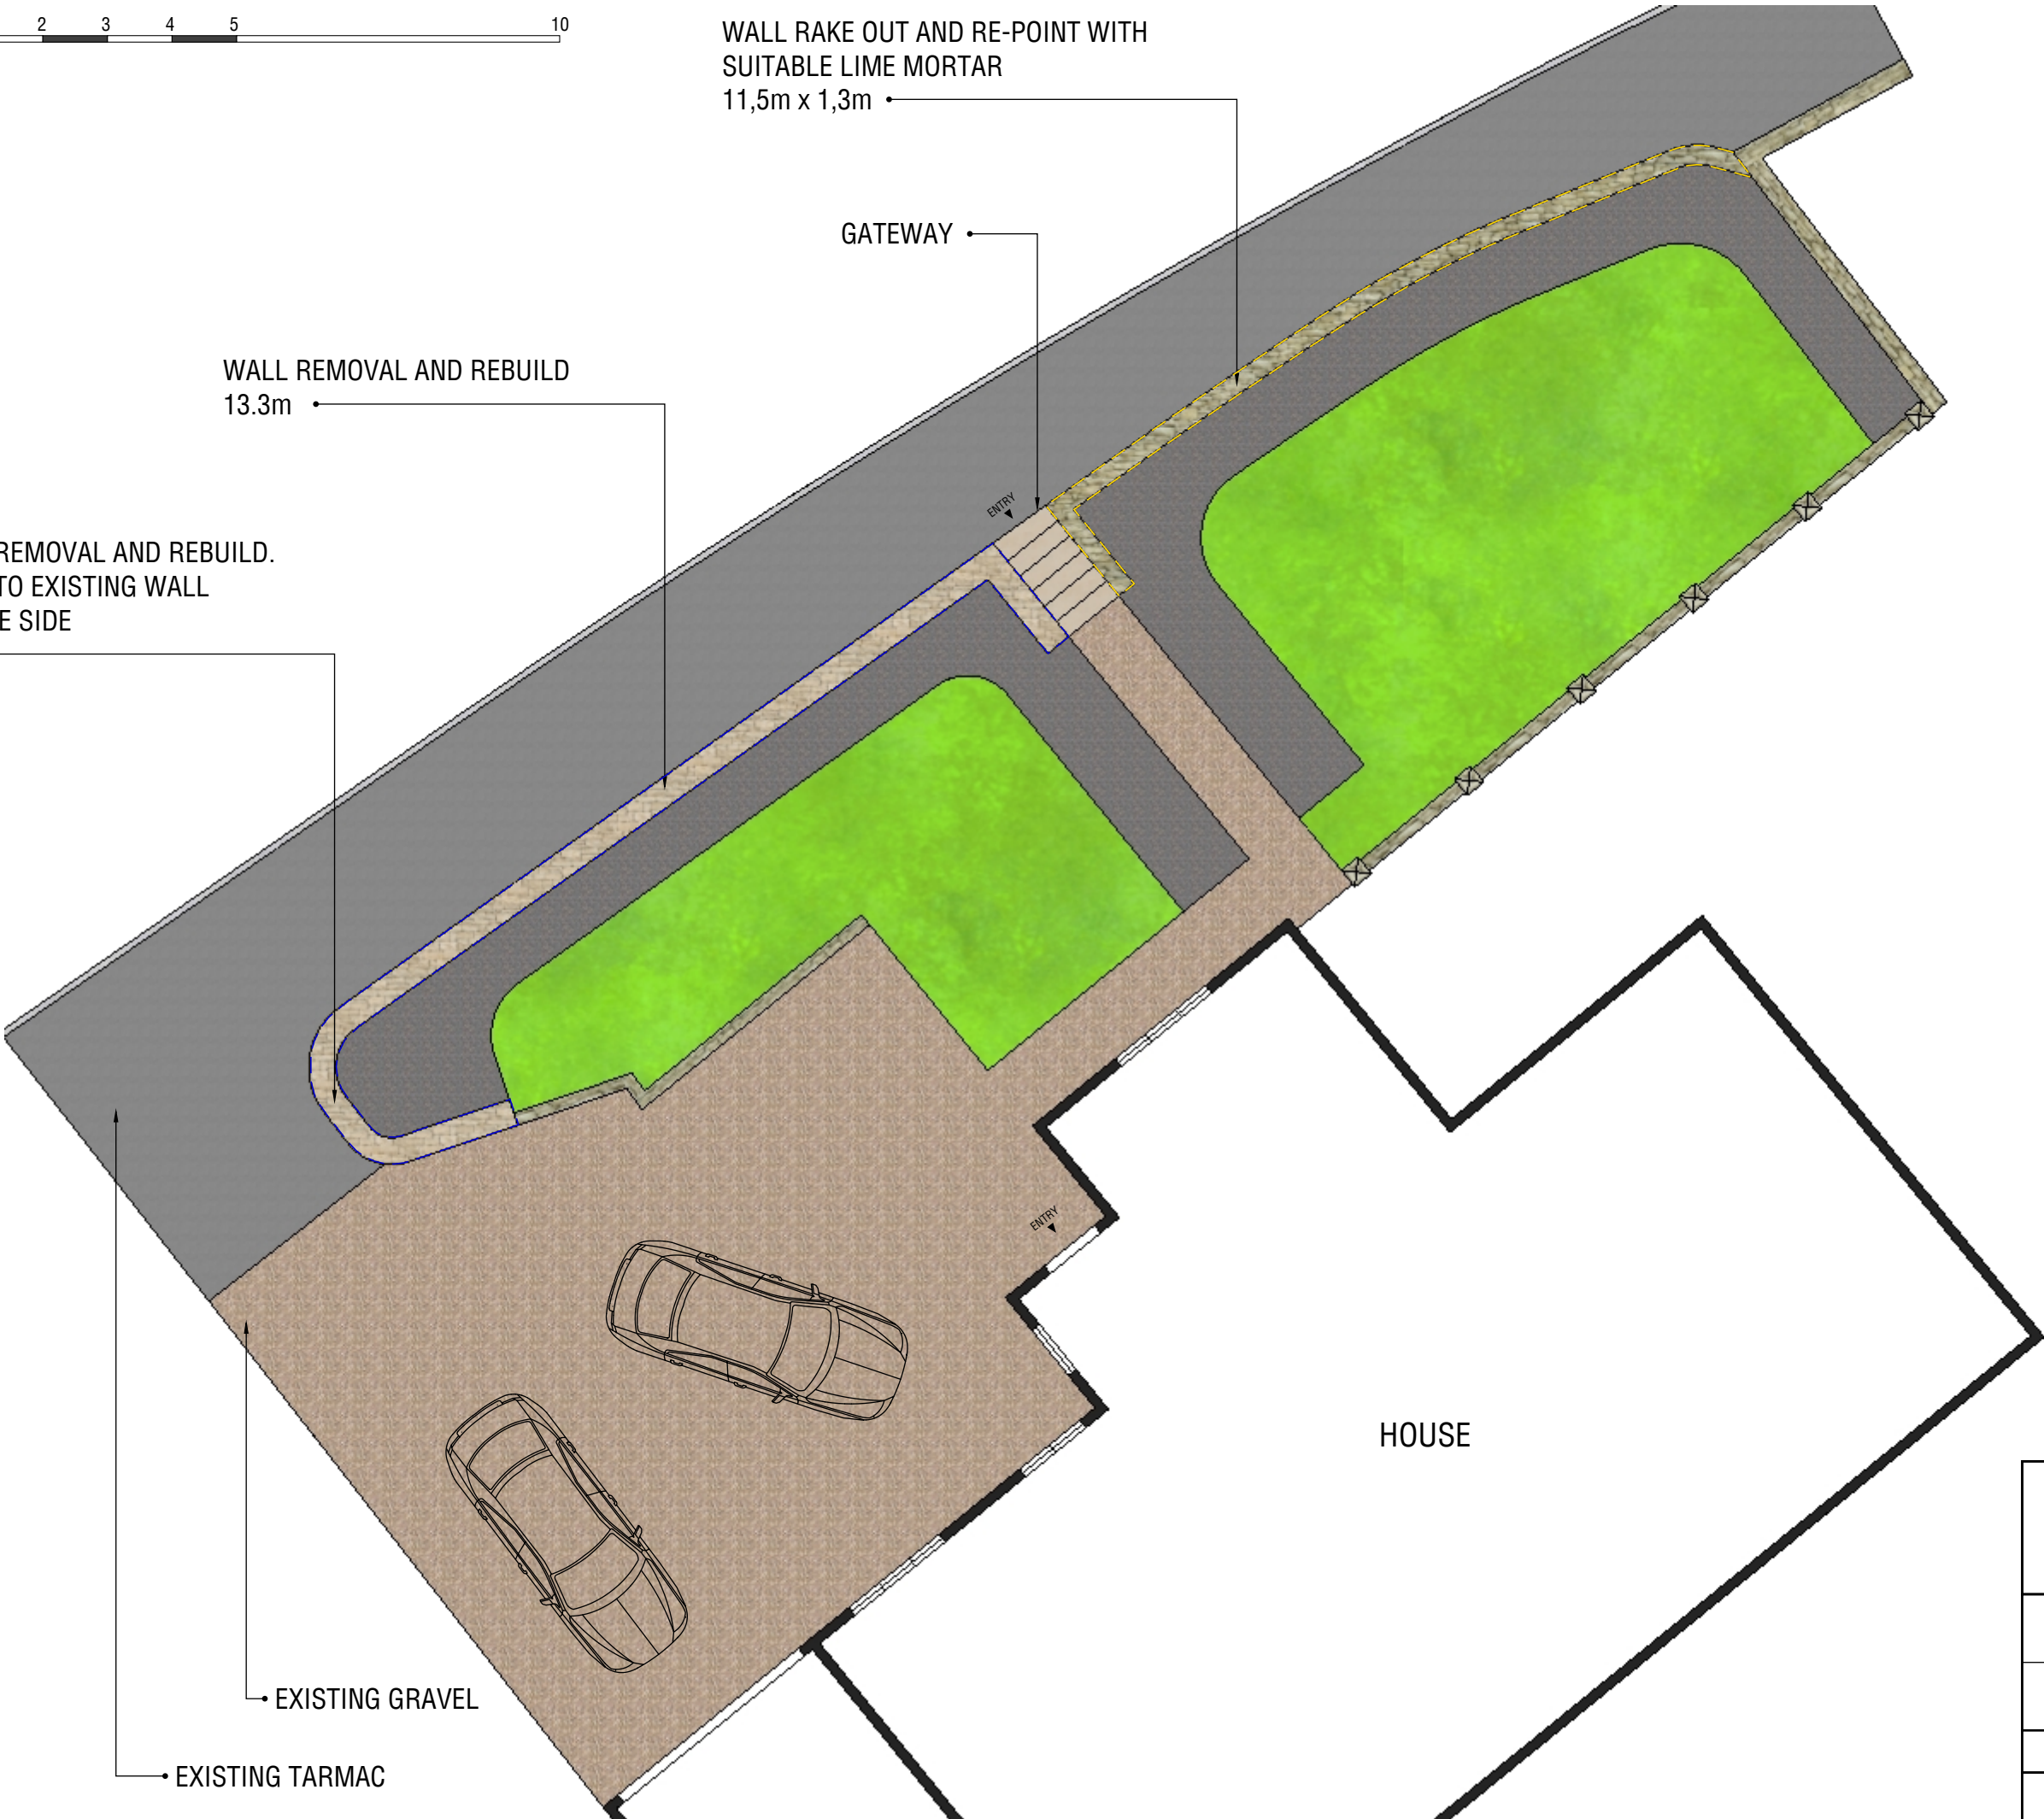

Client: _____	Scale: 1:100 @ A3
Description: Proposed Site Plan	Date: September 2026
330 The Street, Trowbridge BA14 6QH	
Office : 01225 571350 Email : info@selbylandscapes.com	