




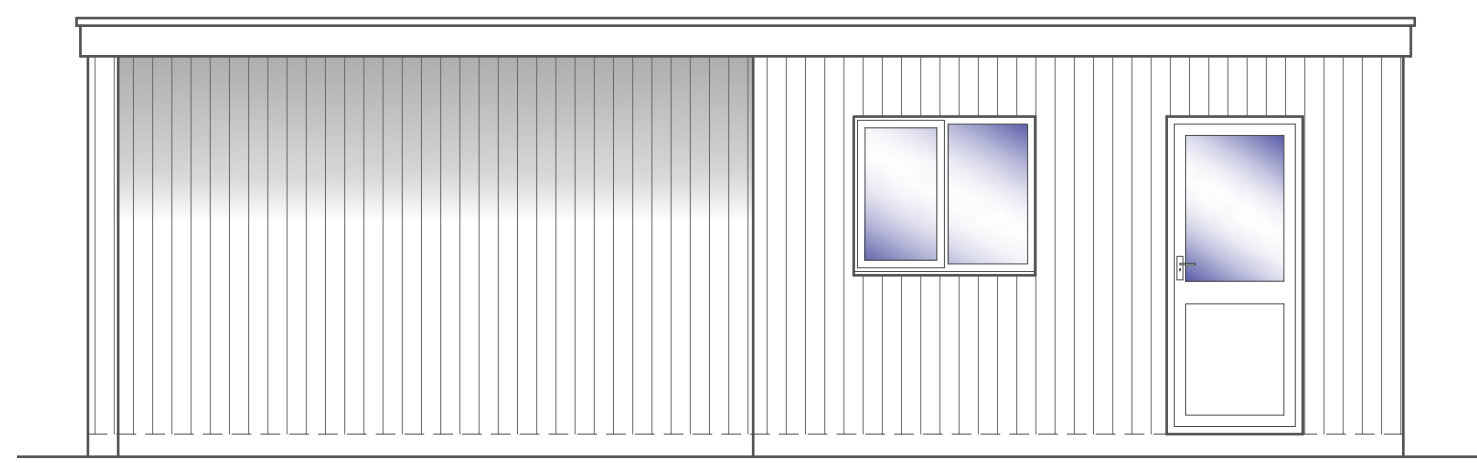


SHED WEST ELEVATION
Scale 1:100

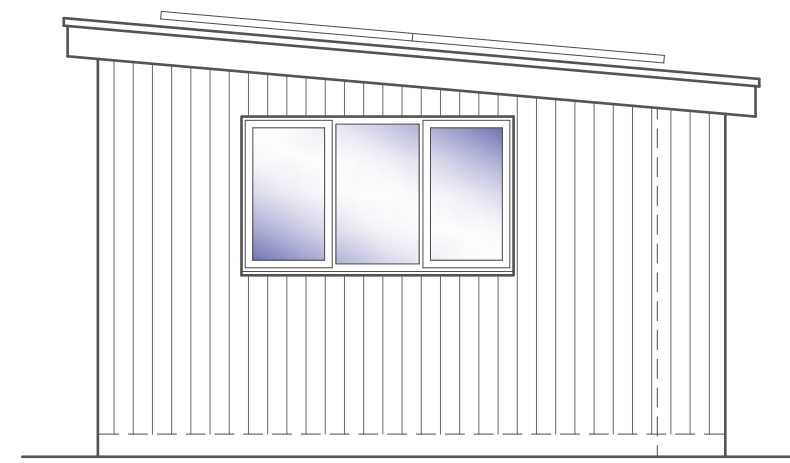


SOUTH ELEVATION
Scale 1:50

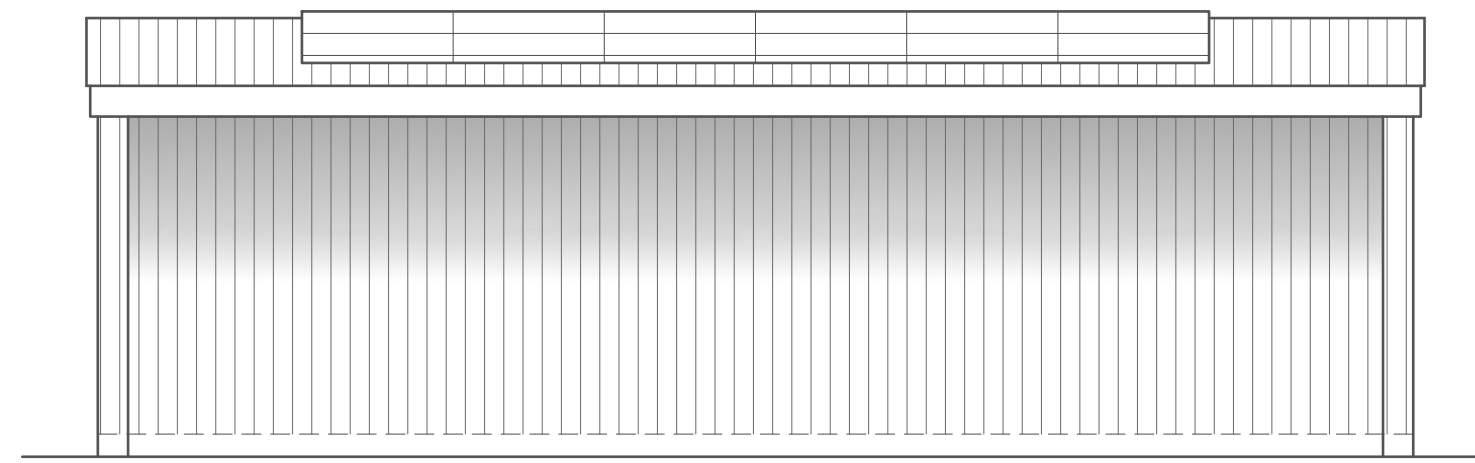



EAST ELEVATION
Scale 1:100

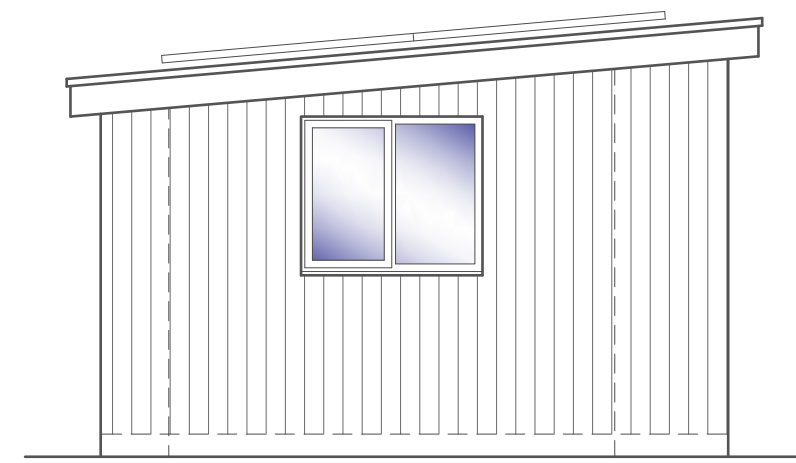


NORTH ELEVATION
Scale 1:50

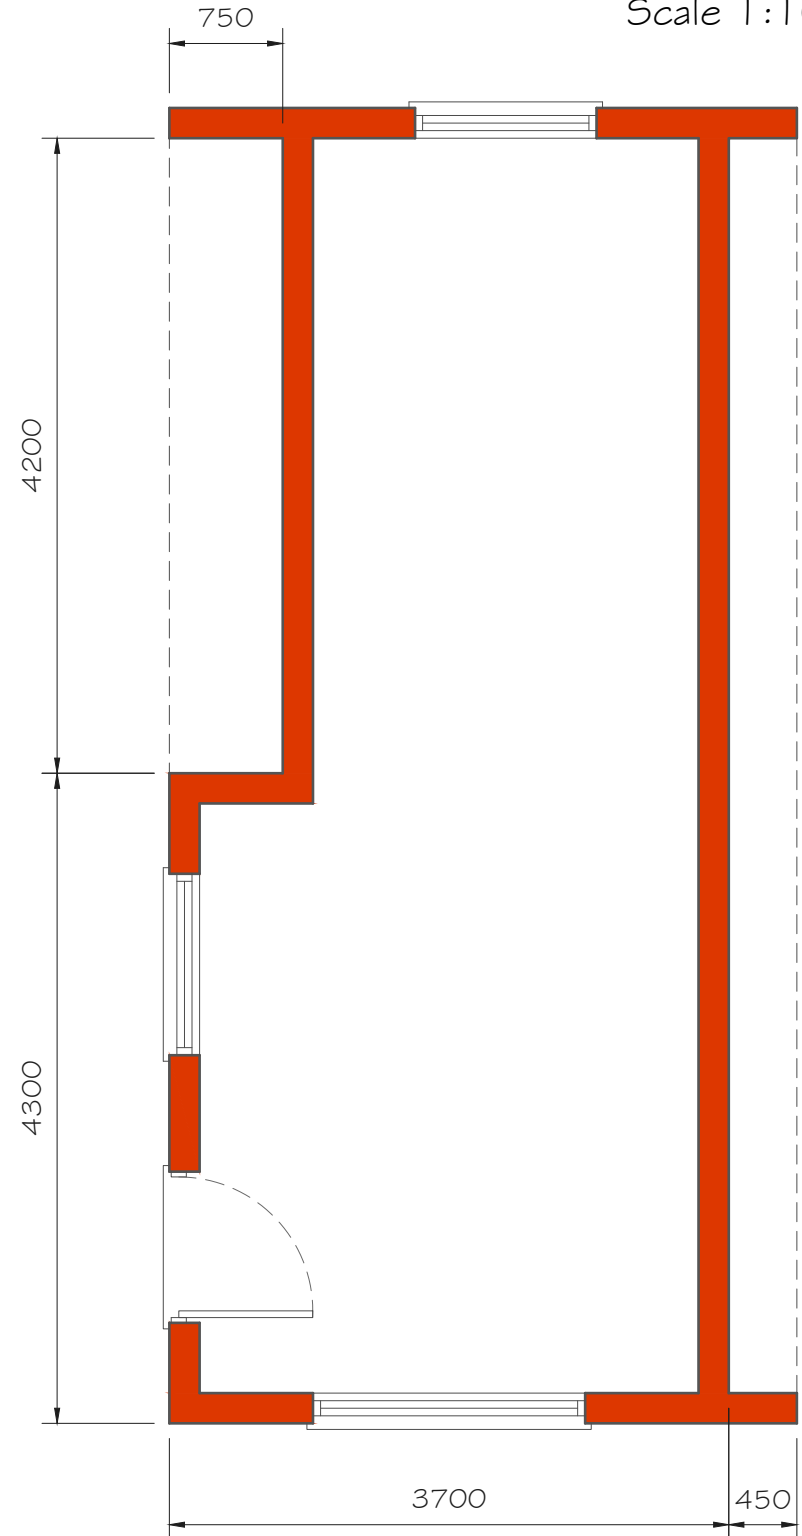


FLOOR PLAN
Scale 1:50

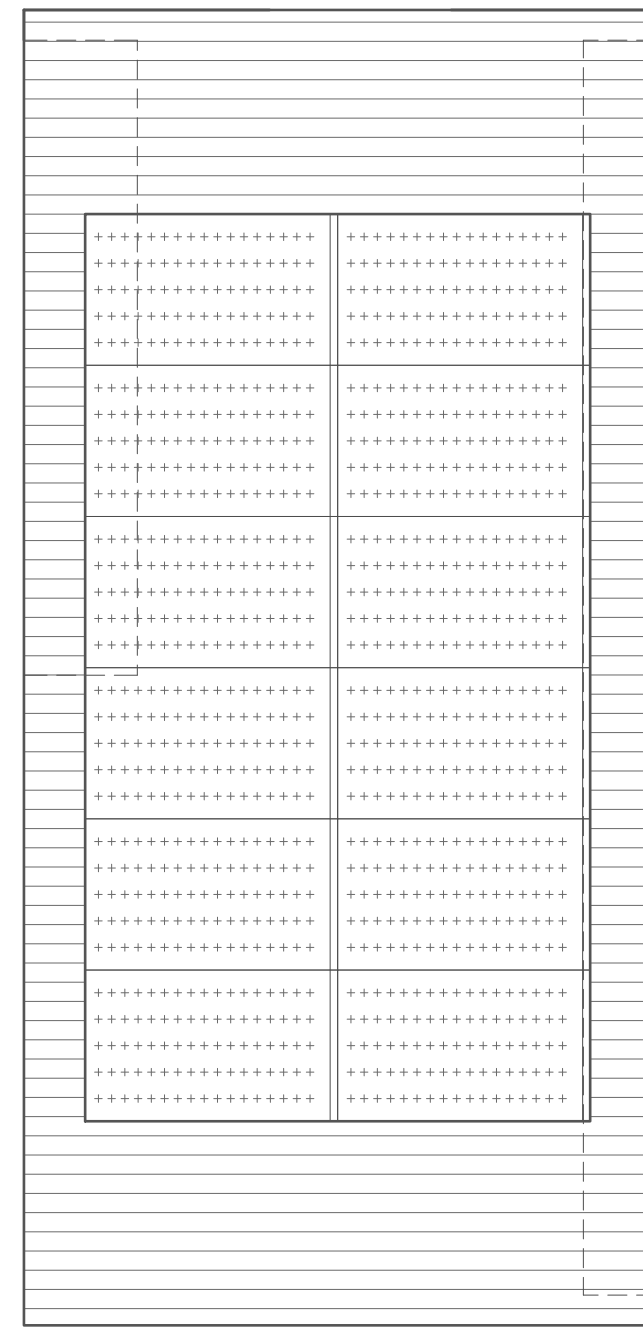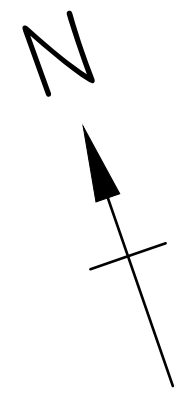


ROOF PLAN
Scale 1:50

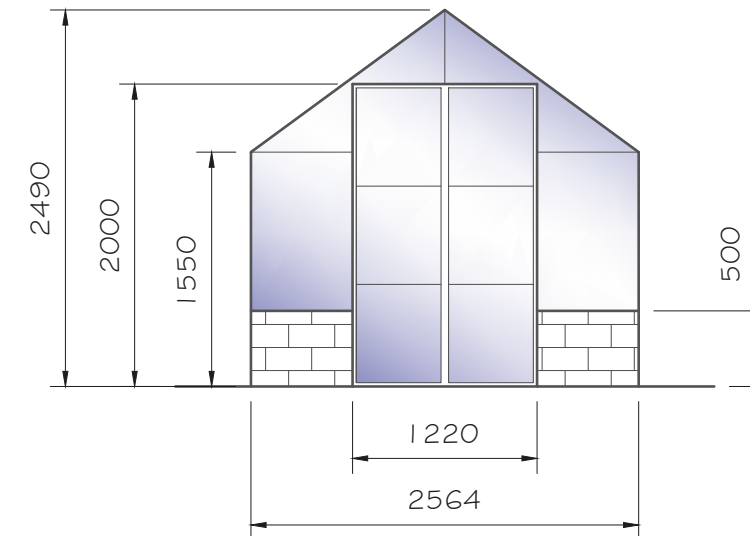


GREENHOUSE SOUTH ELEVATION
Scale 1:100

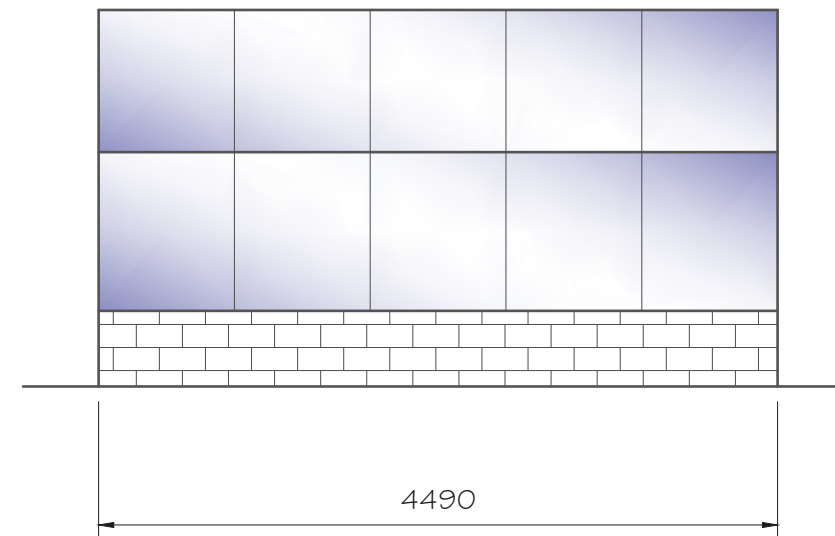


EAST ELEVATION
Scale 1:50

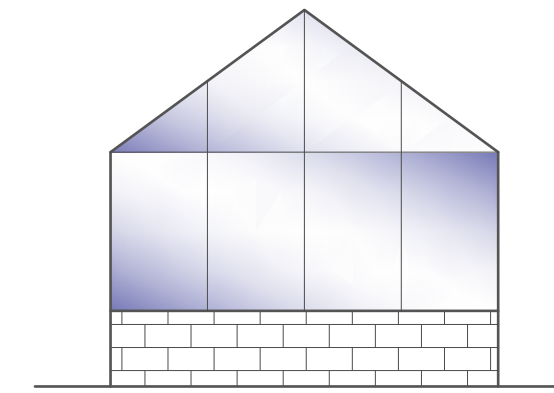



NORTH ELEVATION
Scale 1:100

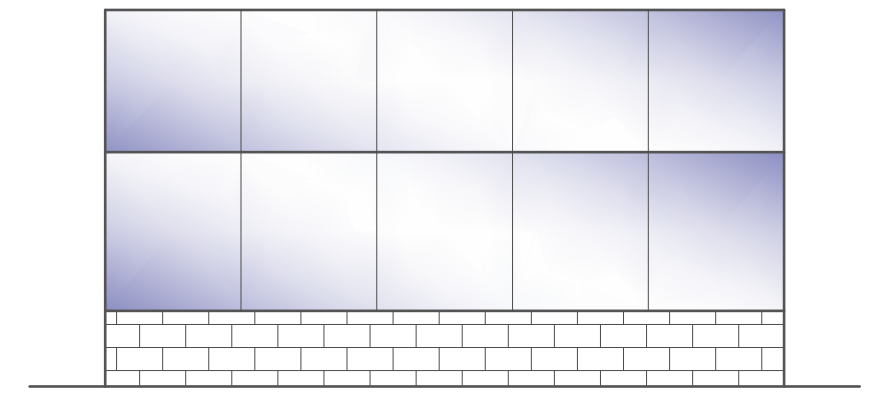


WEST ELEVATION
Scale 1:50

 



FLOOR PLAN
Scale 1:50

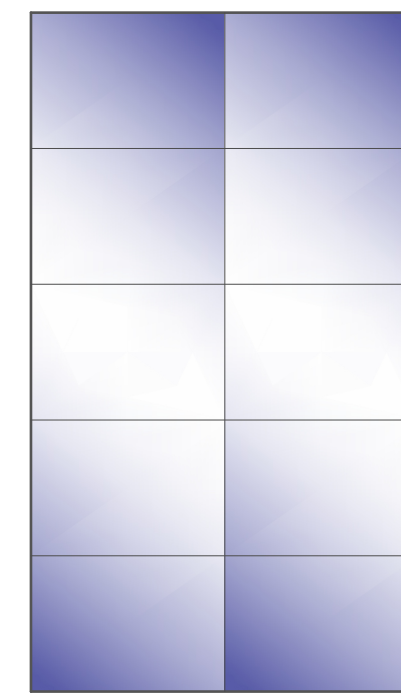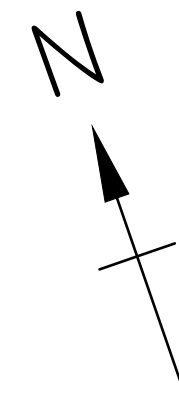


ROOF PLAN
Scale 1:50

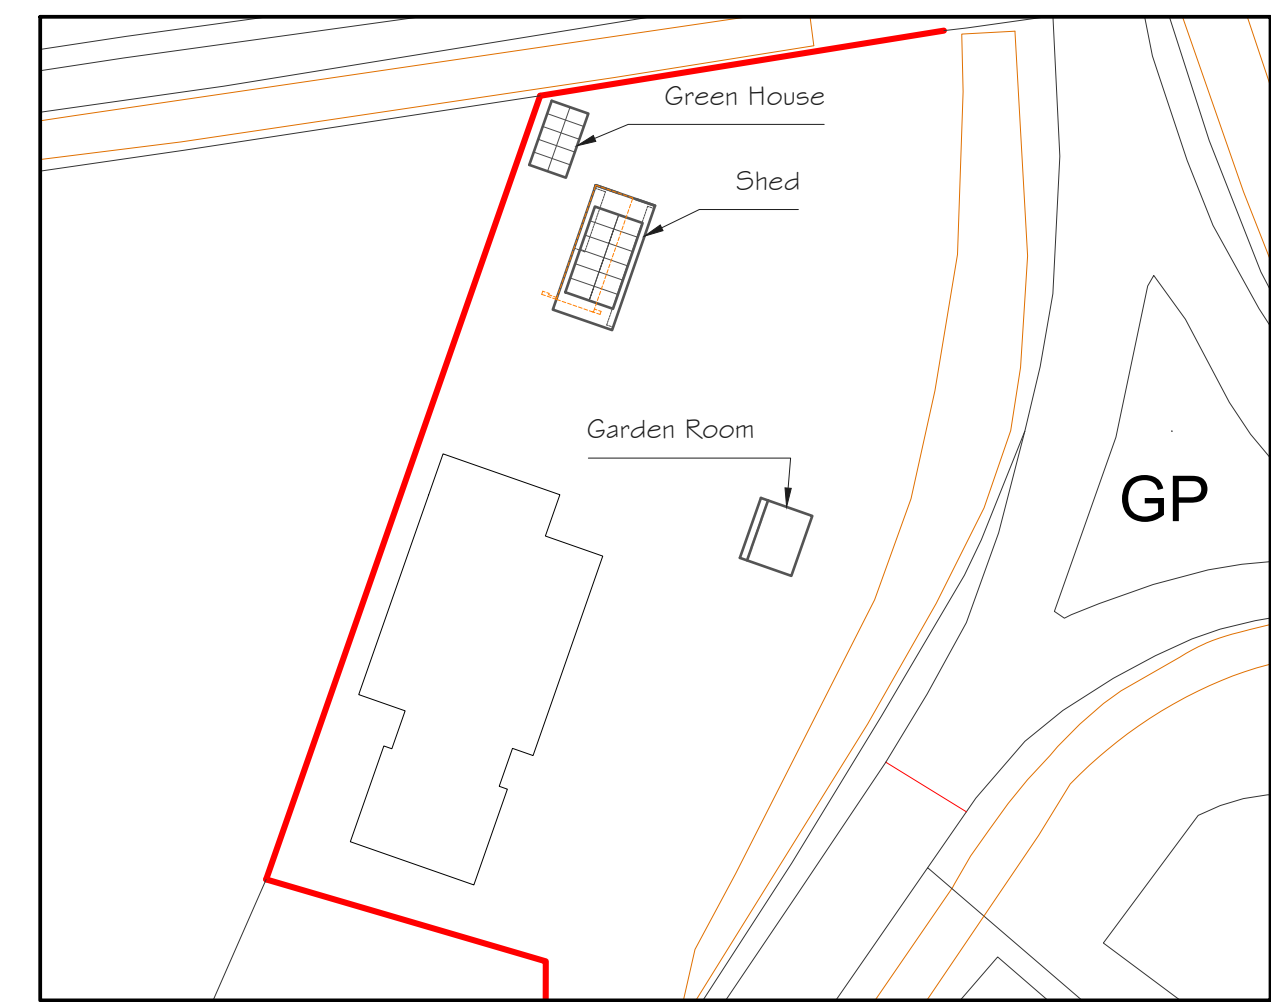


BLOCK PLAN
Scale 1:500

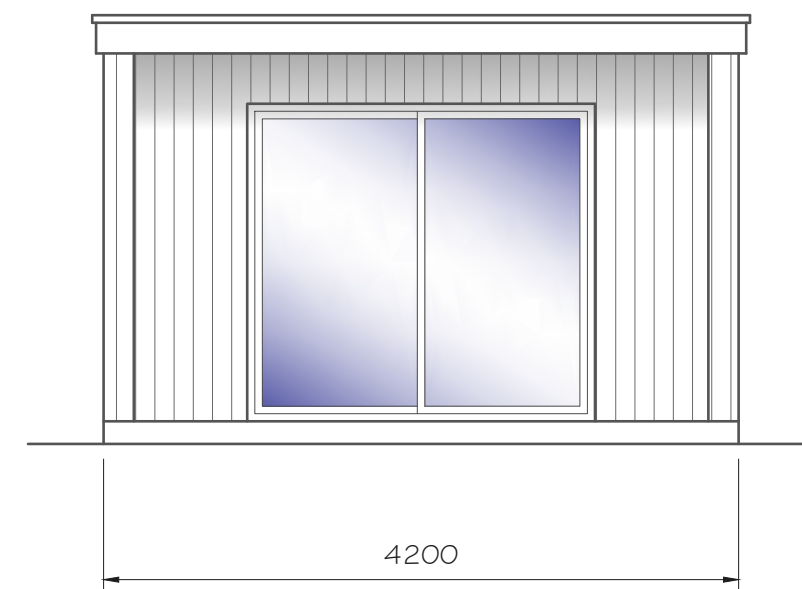 


GARDEN ROOM WEST ELEVATION
Scale 1:100

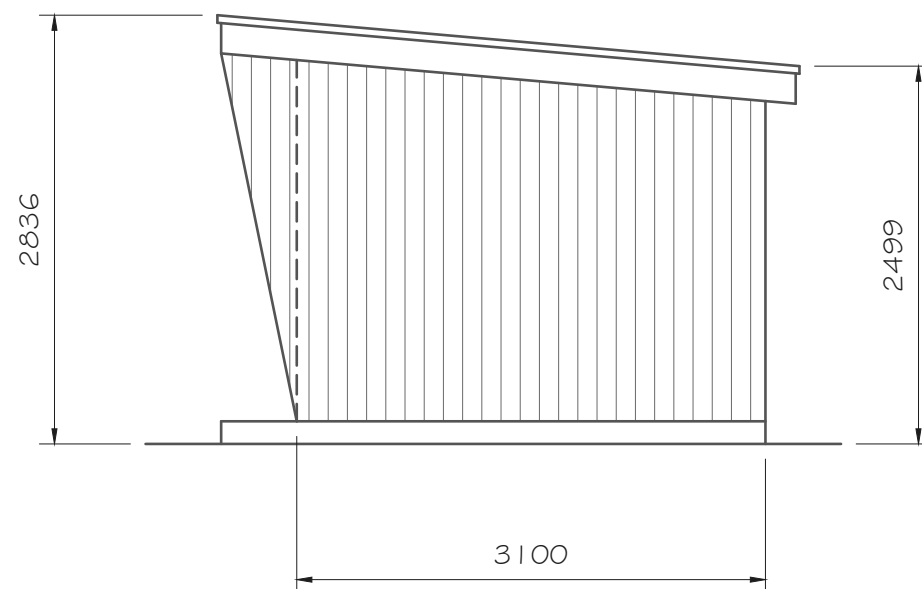


SOUTH ELEVATION
Scale 1:50

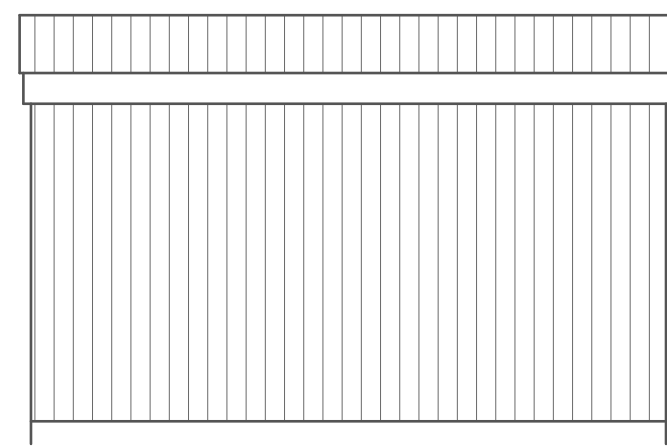



EAST ELEVATION
Scale 1:100

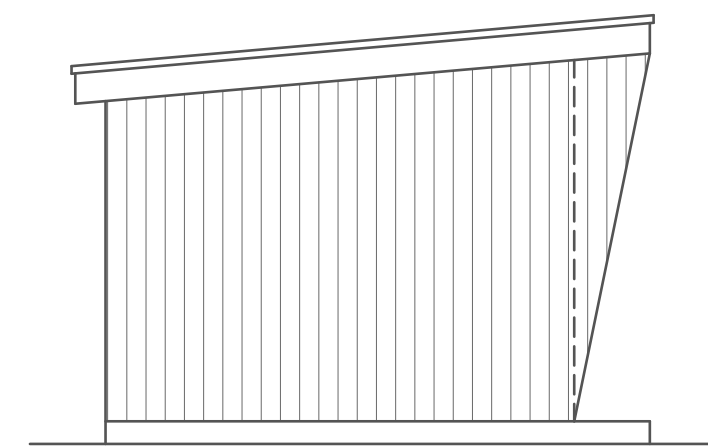


NORTH ELEVATION
Scale 1:50

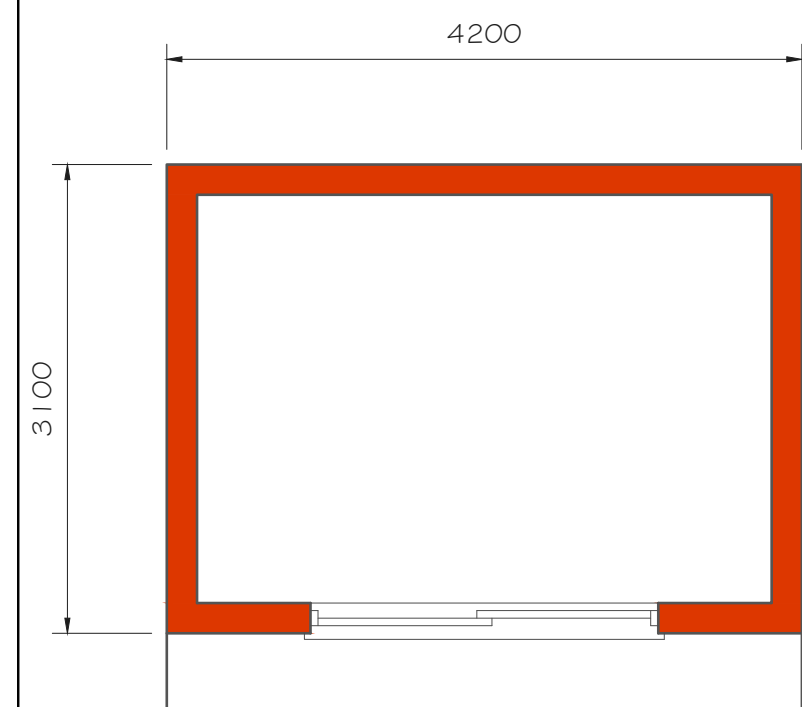

FLOOR PLAN
Scale 1:50

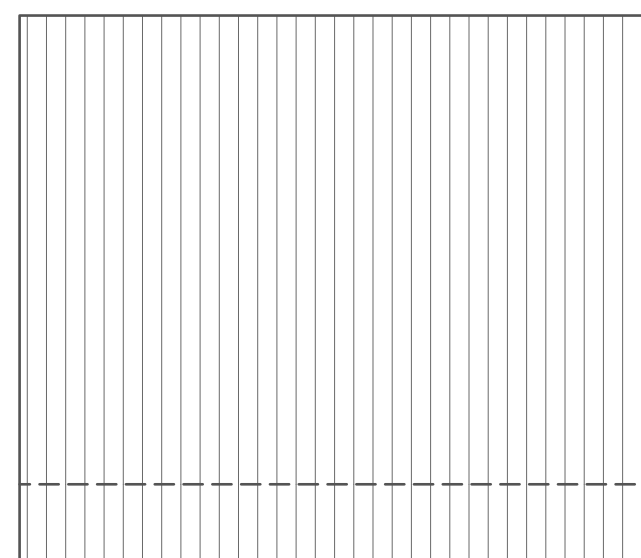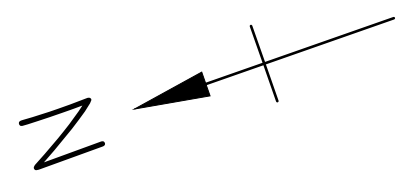

ROOF PLAN
Scale 1:50

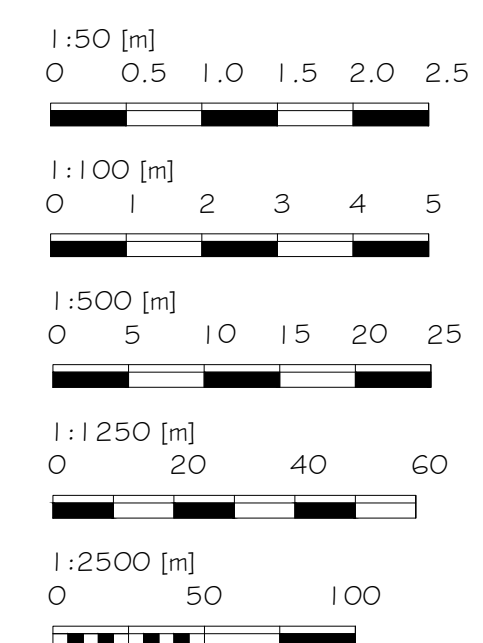

Alex Dawson
www.addraughting.co.uk
alex@addraughting.co.uk
01672 511412
07791 341698

59 Barrow Close
Marlborough
Wiltshire
SN8 2BE



AD DRAUGHTING
ARCHITECTURAL SERVICES

Client

MR & MRS FRANKS

Job Title

REPLACEMENT SHED AT:
BRIDGE COTTAGE,
MANNINGFORD ABBOTS,
PEWSEY,
WILTSHIRE,
SN9 6JA.

Drawing Title

PROPOSED ELEVATIONS AND PLANS

Scale

AS SHOWN

Date

28/09/2026

Drawn

AD

Drawing No.

1678-02

Rev

-