



EXISTING SURVEY: I WEIR HAYES AVENUE, RUDLOE, CORSHAM, WILTS. FOR MR T. WICKS.

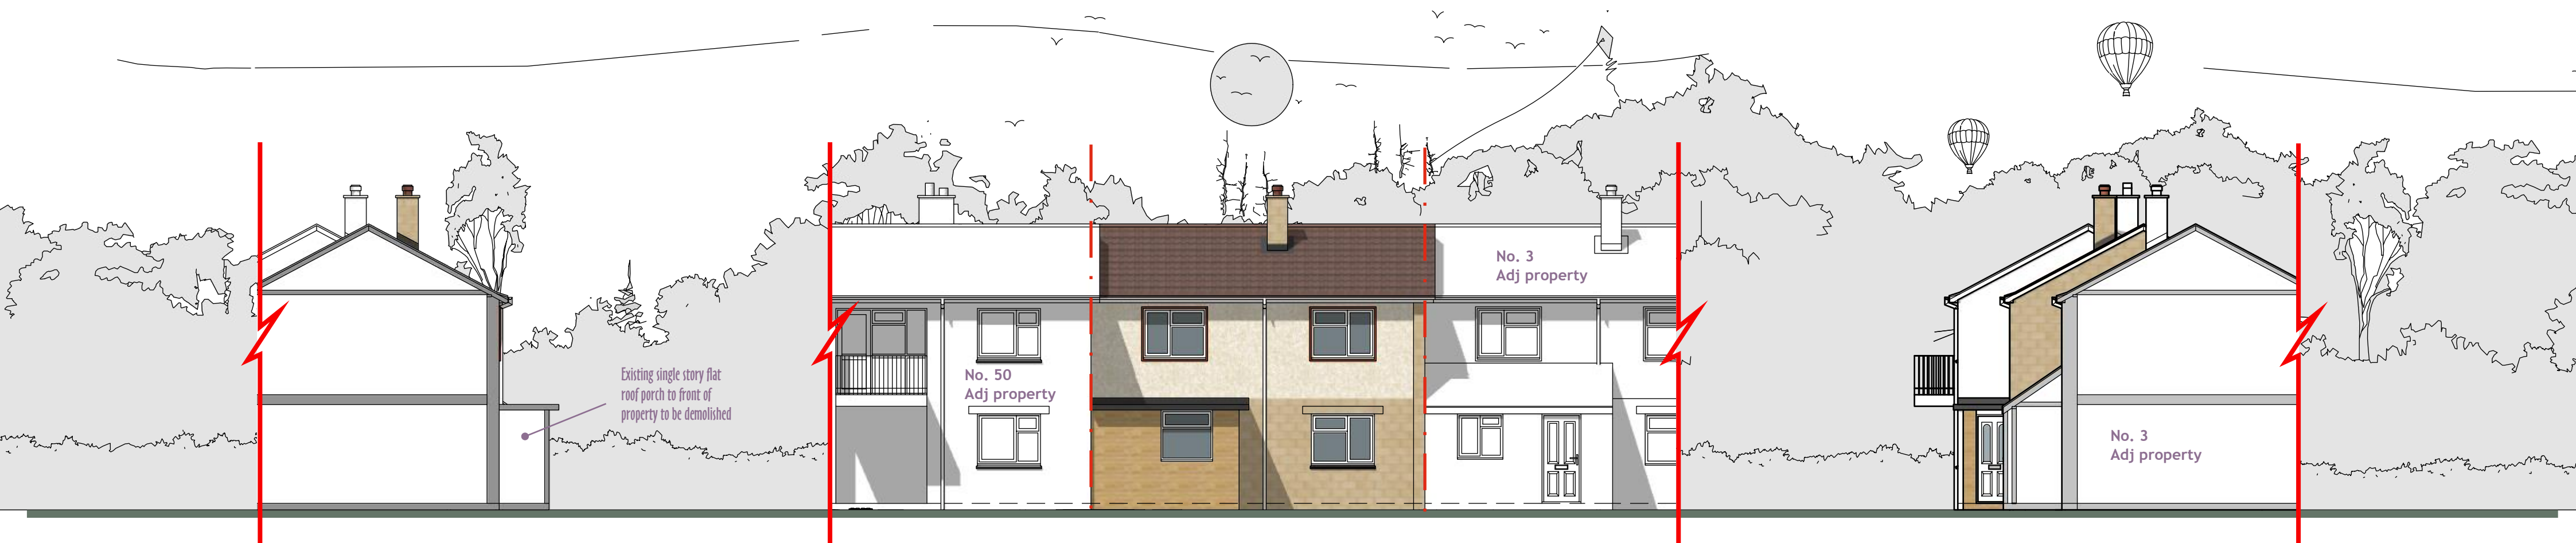


South Elevation 1:100

East Elevation 1:100


North Elevation 1:100

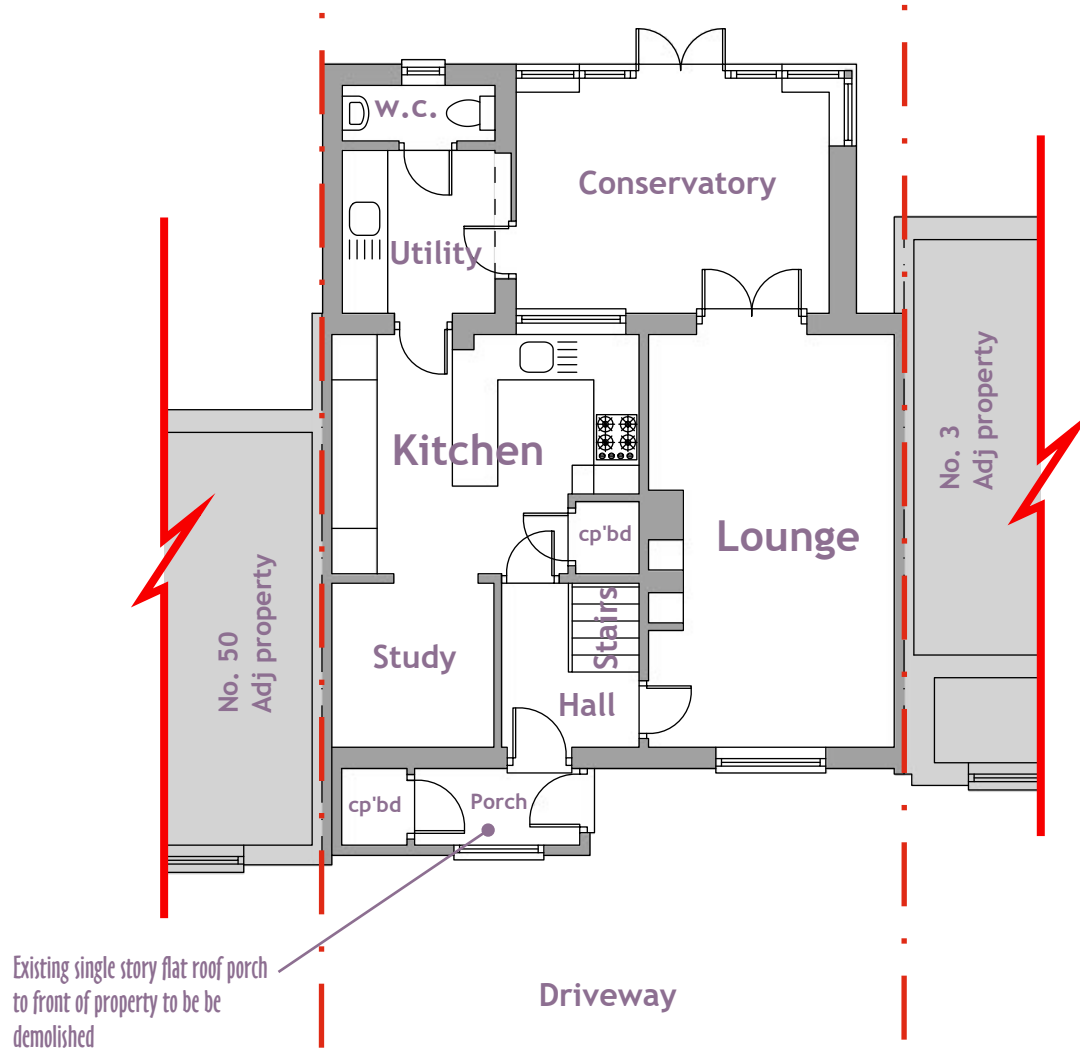


Ground Floor Plan 1:100

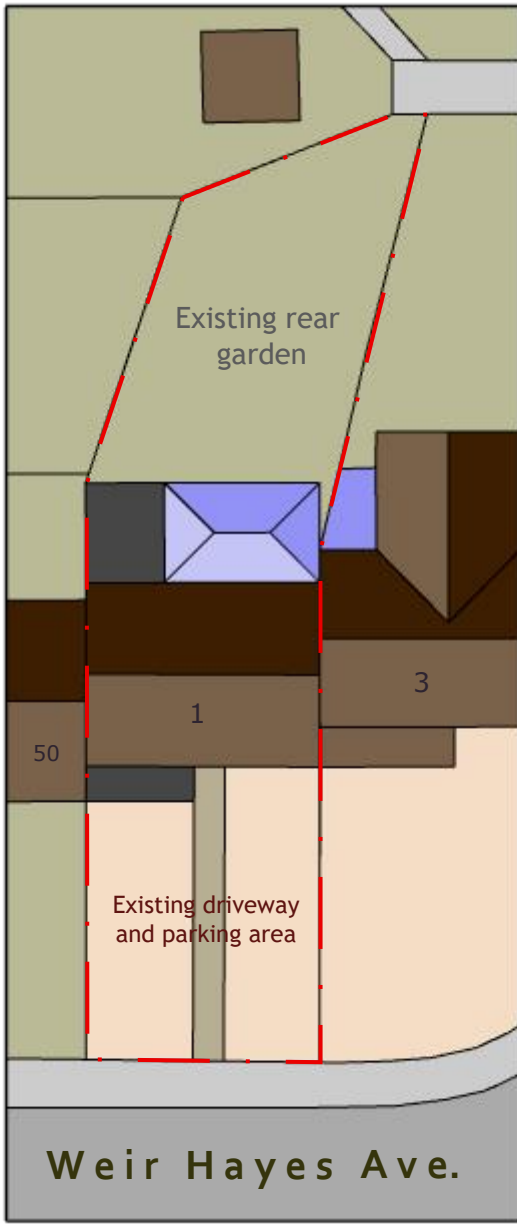


Existing Layout
Block Plans 1:250

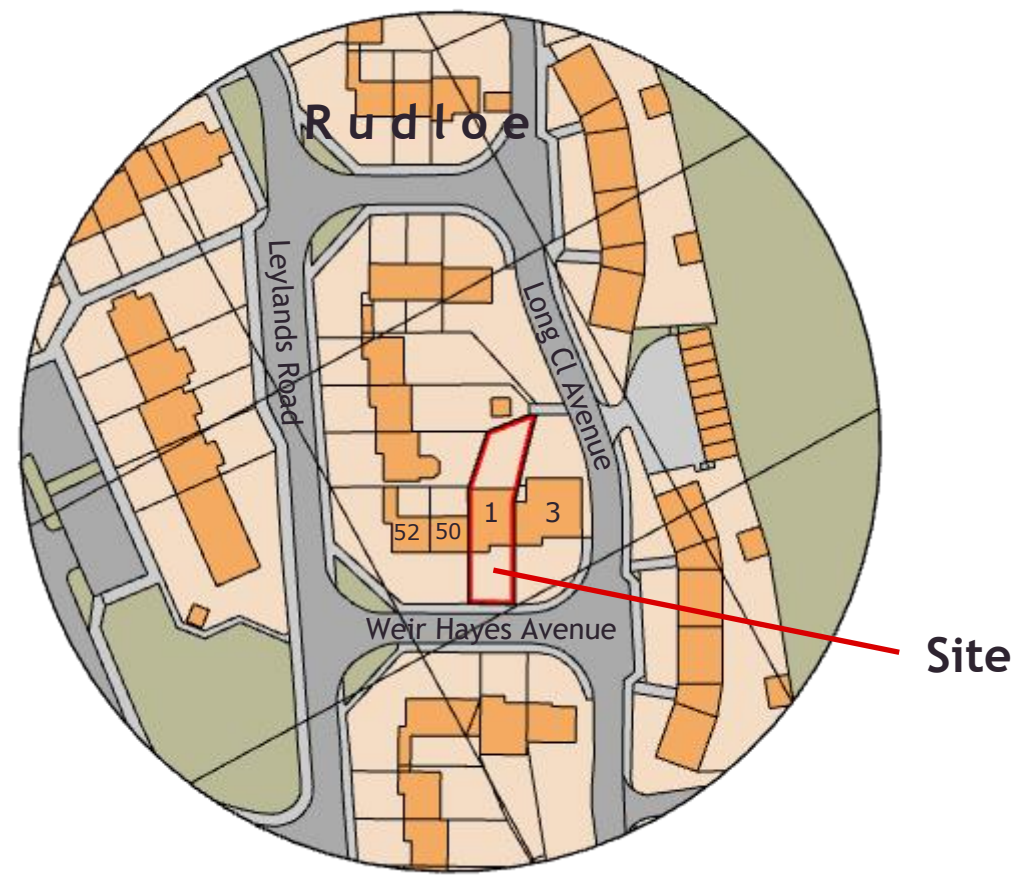

Location Plan 1:1250

 

Scale Bar (A2 print out = 1:100 scale).

 

Scale Bar (A2 print out = 1:250 scale).

EXISTING SURVEY

ROBERT MANNING
ARCHITECTURAL & PLANNING CONSULTANT
OFFICE 129, 8 THE BRIDGE, CHIPPENHAM, WILTS SN15 1EX
TEL: 01249 652218 mob: 07909228419 email: robmanning2000@hotmail.com

DRAWING No:- 426 / RJM/2026 / 1
DATE :- SEPT 2026 REV: 1
SCALES :- ELEV'S & F.PLANS 1:100

PROJECT: SURVEY TO I WEIR HAYES AVENUE, RUDLOE, CORSHAM, WILTSHIRE, FOR MR T. WICKS.

ROBERT MANNING, this drawing/design is COPYRIGHT and cannot be copied or used in anyway for the above project or similar ventures, by any means without the express permission of Robert Manning. Always use written measurements in preference to scaling, if in doubt ask report any discrepancies & always use the latest approved plans by Local Authority. Consult on any design changes to the project, so amendments can be made.