
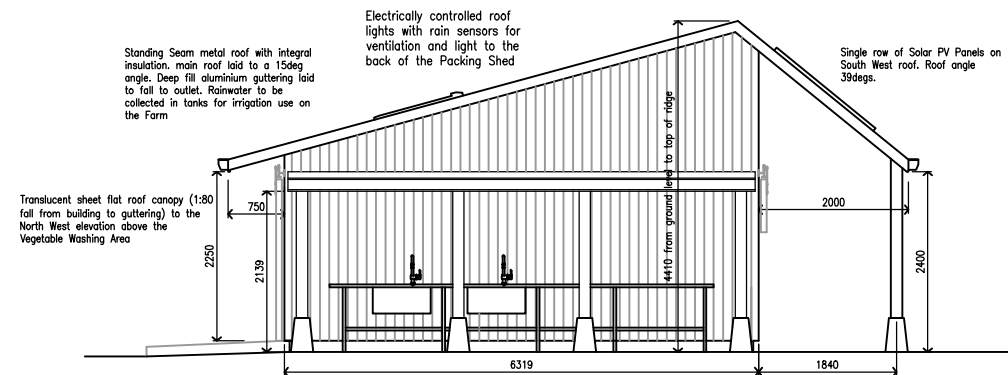
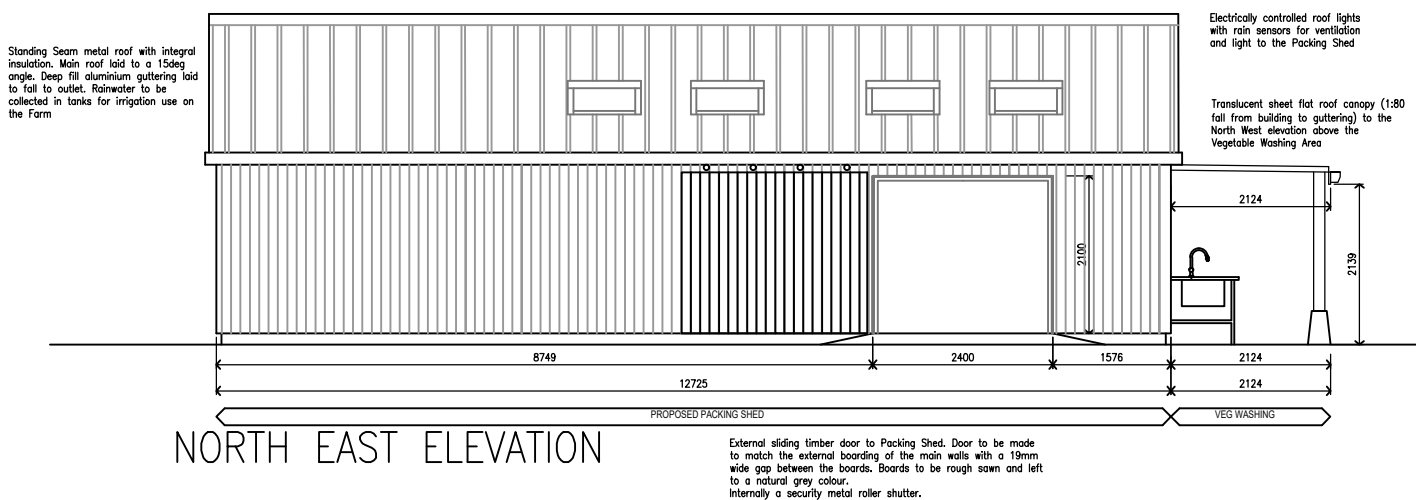
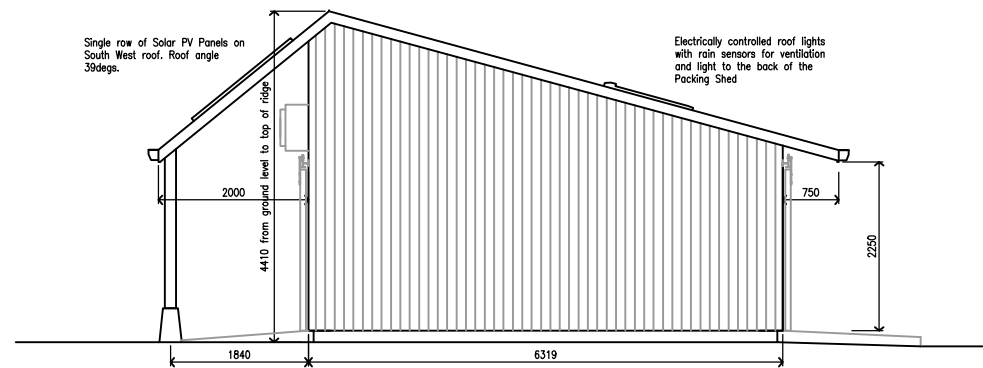
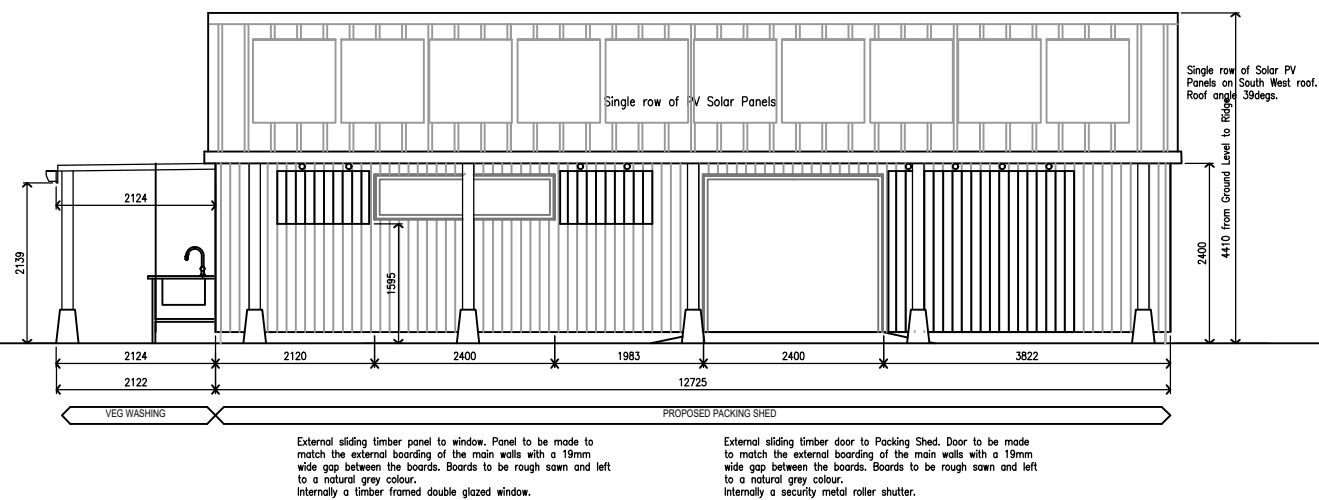
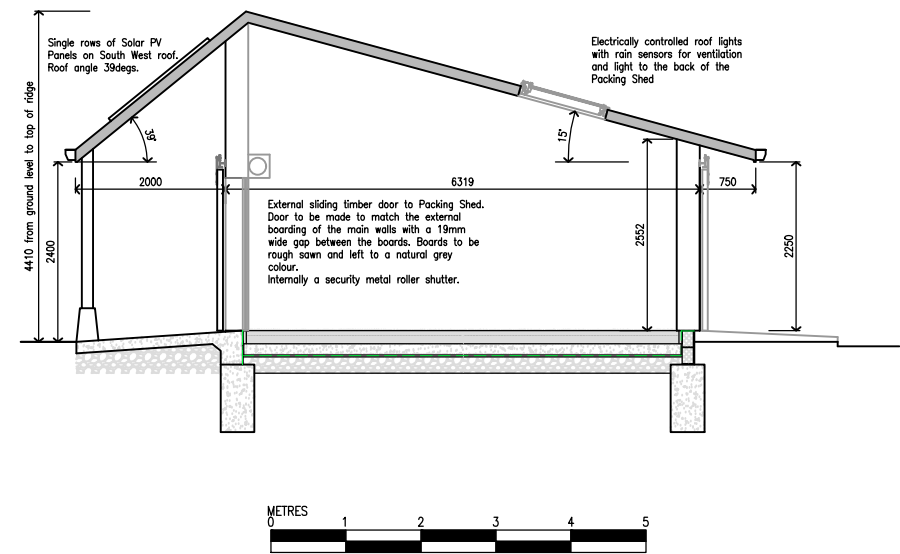


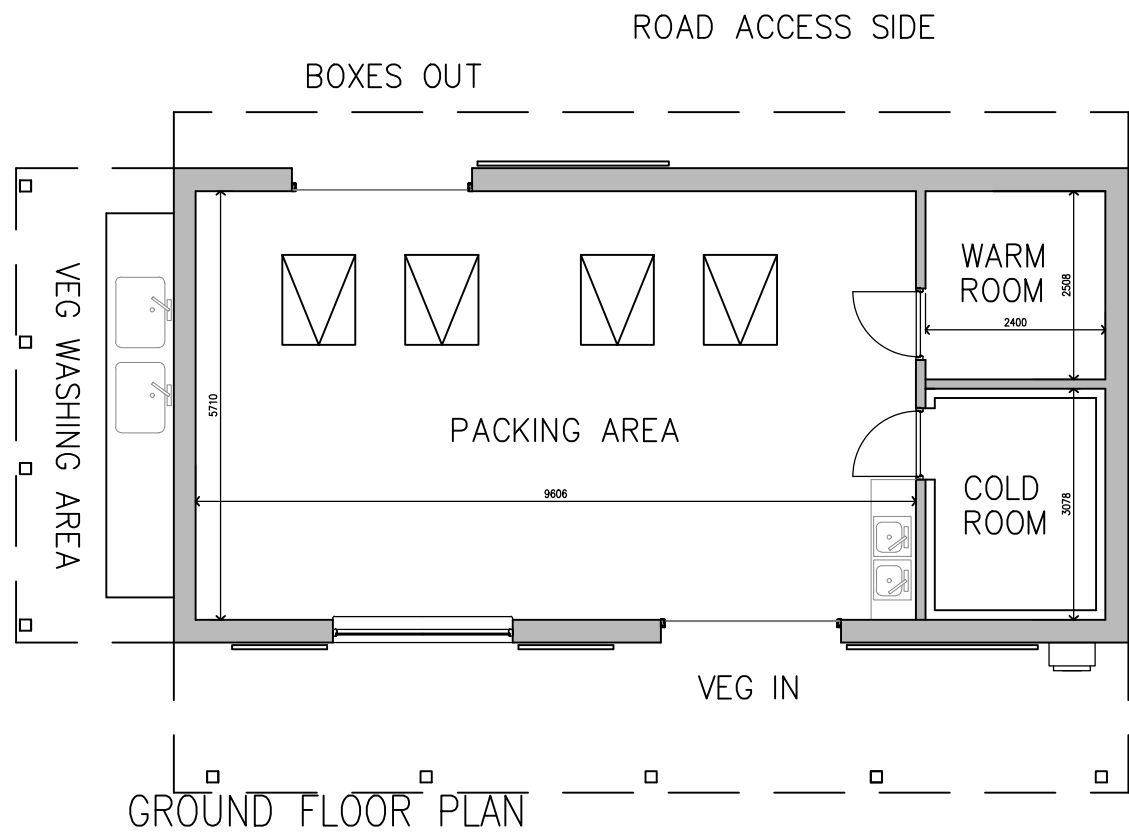

PLANNING ISSUE

DAVID EDMONDS DESIGN
SUNNYCROFT
PIPEHOUSE LANE
PIPEHOUSE
BATH BA2 7UJ
TEL NO: 01225 723961

Client
Pear Tree Community Farm
Church Lane, Freshford

Project
Proposed Community Farm

Title
Packing Shed
Proposed Ground Floor Plan, Elevations and Cross Section

Date	Scale	Drawing Number	Rev
March 2026	1:100 @ A3	2601 PR04	A

C.A.D. Ref: c:\DRAWINGS\ACAD.DWG

PROPOSED PACKING SHED SCALE 1:100 AT A3

EXTERNAL SHUTTERS IN OPEN POSITION