


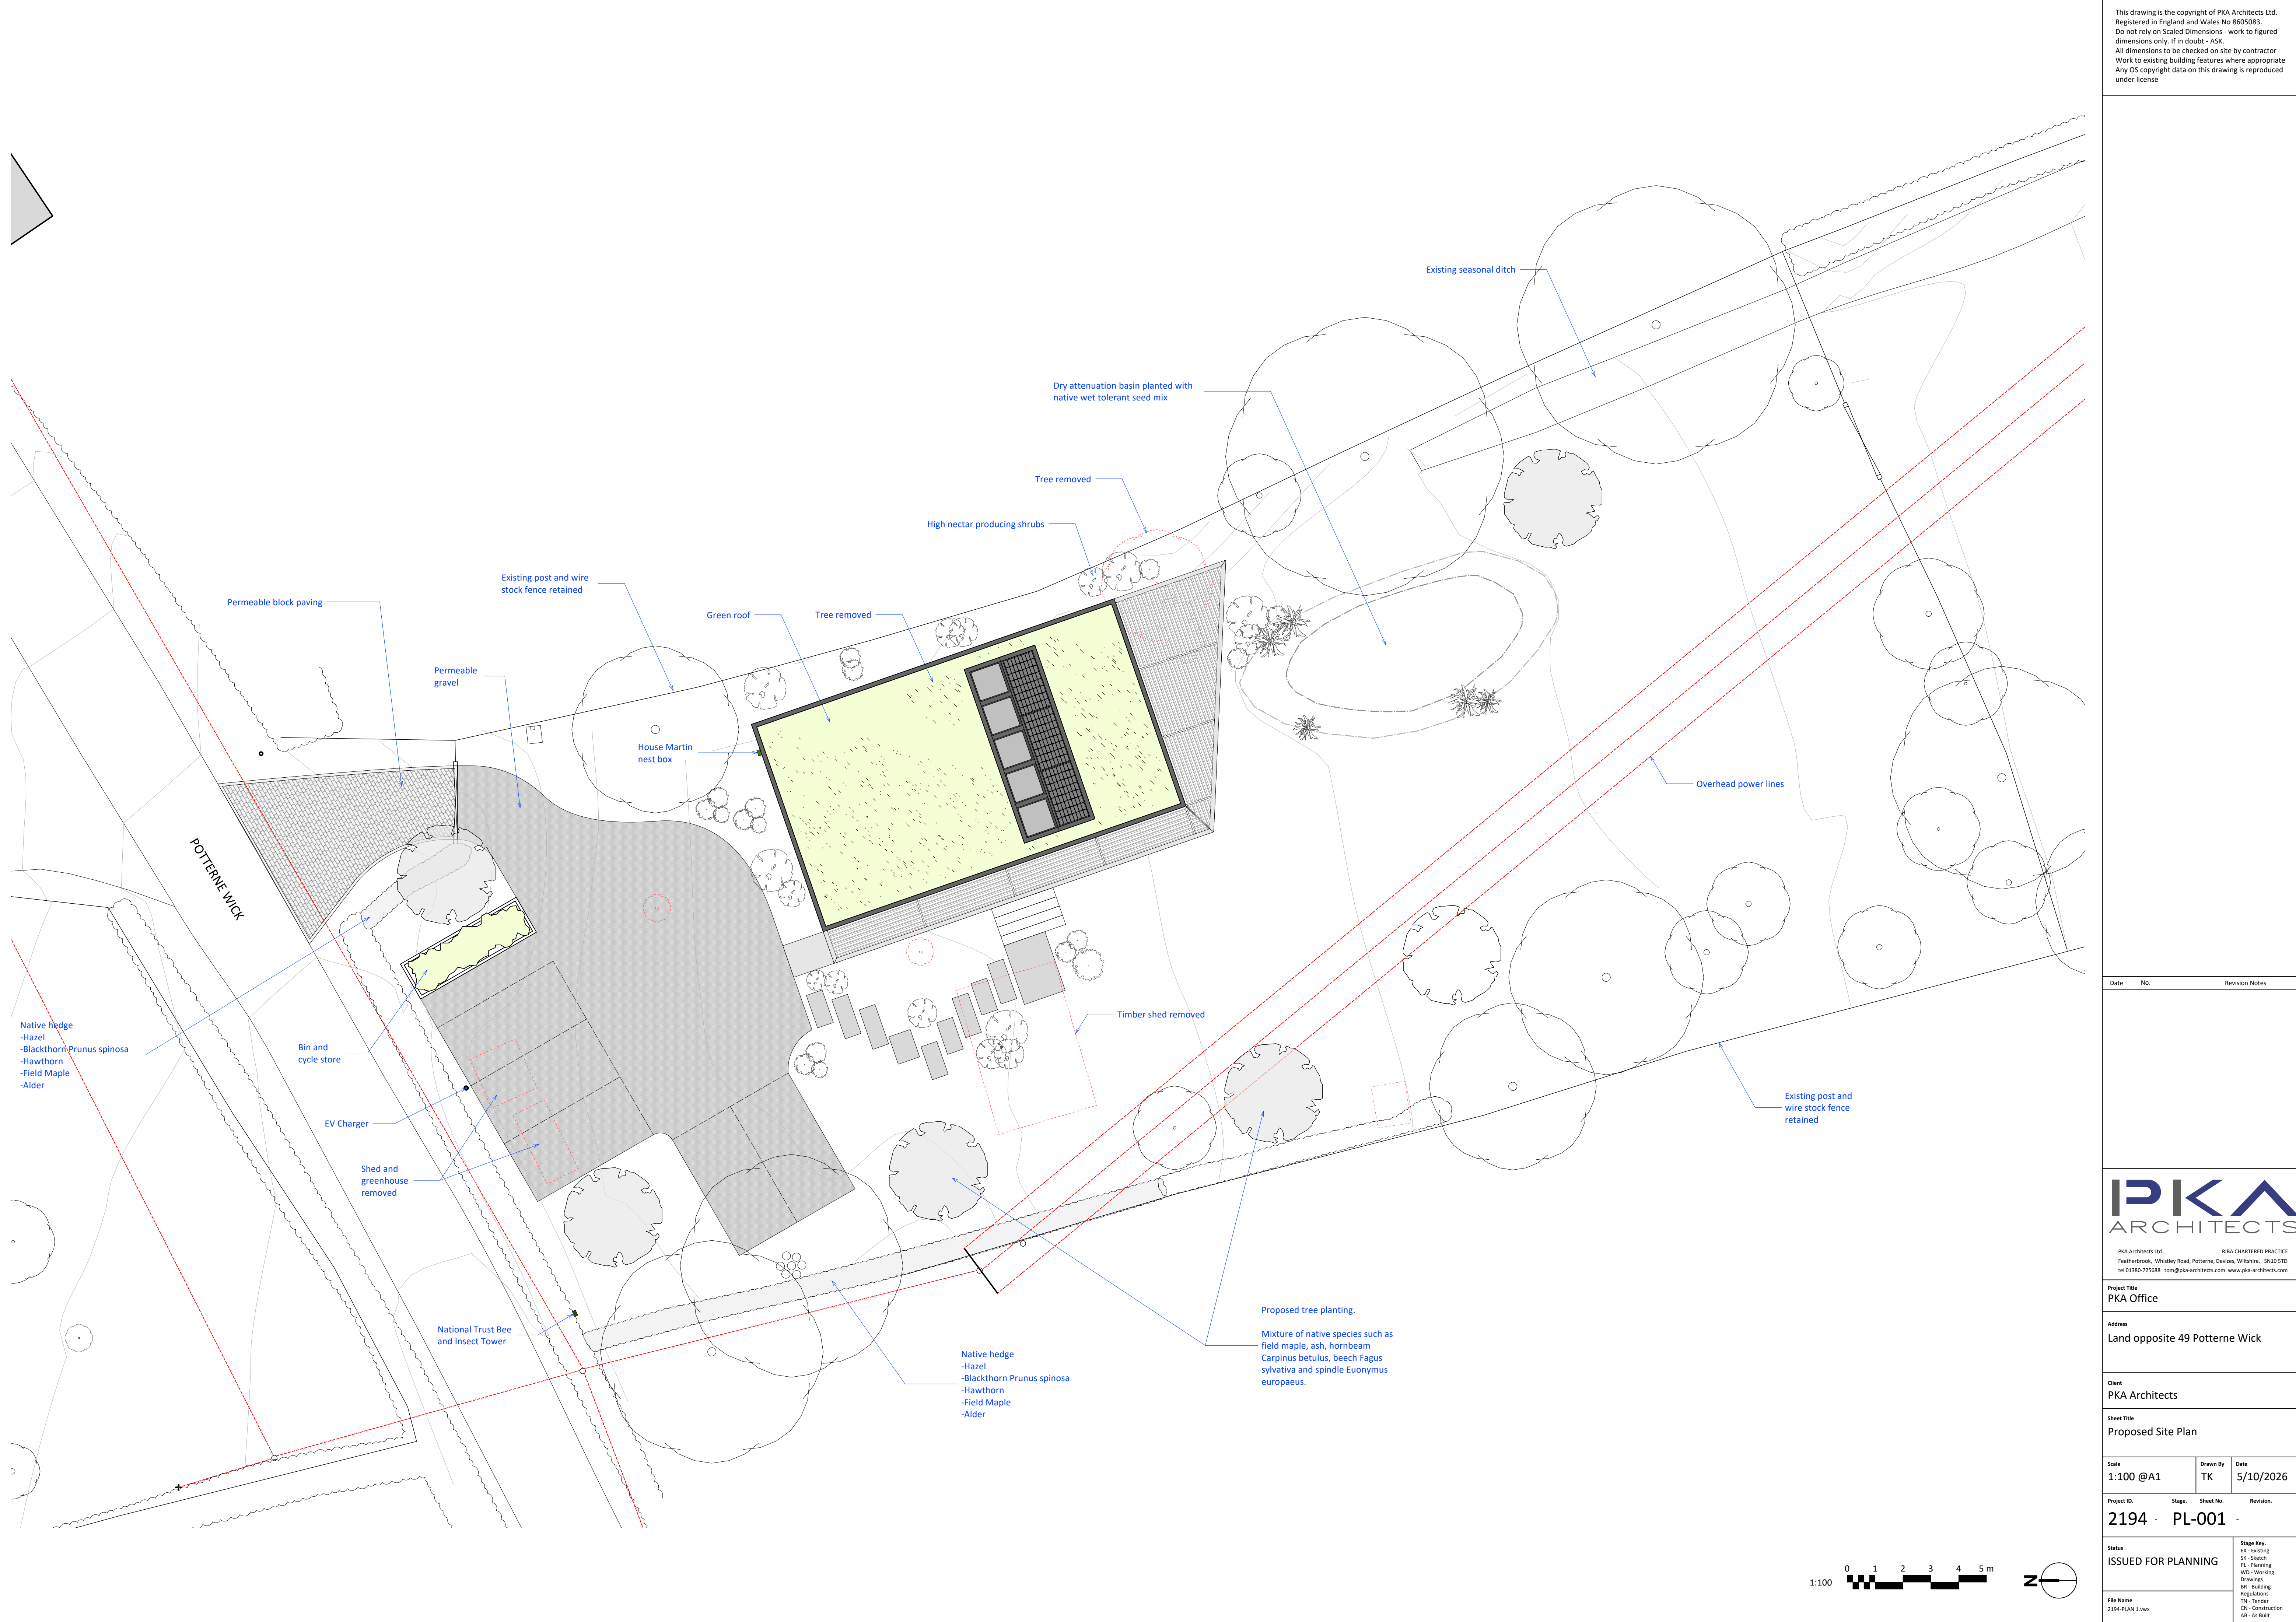

This drawing is the copyright of PKA Architects Ltd.
Registered in England and Wales No 8605083.
Do not rely on Scaled Dimensions - work to figured dimensions only. If in doubt - ASK.
All dimensions to be checked on site by contractor
Work to existing building features where appropriate
Any OS copyright data on this drawing is reproduced under license

Date	No.	Revision Notes
------	-----	----------------



PKA Architects Ltd
Featherbrook, Whitley Road, Potterne, Devizes, Wiltshire. SN10 5TD
tel 01380 725688 tom@pka-architects.com www.pka-architects.com

Project Title
PKA Office

Address
Land opposite 49 Potterne Wick

Client
PKA Architects

Sheet Title
Proposed Site Plan

Scale 1:100 @A1	Drawn By TK	Date 5/10/2026
--------------------	----------------	-------------------

Project ID 2194	Stage PL-001	Sheet No.	Revision
--------------------	-----------------	-----------	----------

Status
ISSUED FOR PLANNING

File Name
2194-PLAN 1.vwx

Stage Key
EX - Existing
SK - Sketch
PL - Planning
WD - Working
DR - Drawings
BB - Building
Regulations
TN - Tender
CN - Construction
AB - As Built

