




Elevations

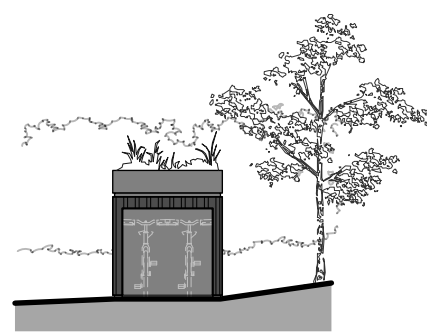


South Elevation

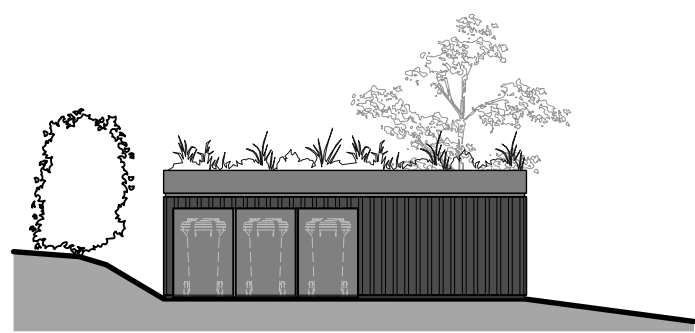

West Elevation

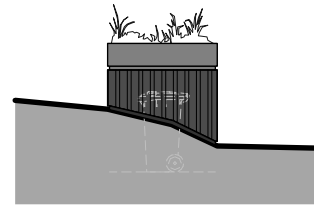

North Elevation

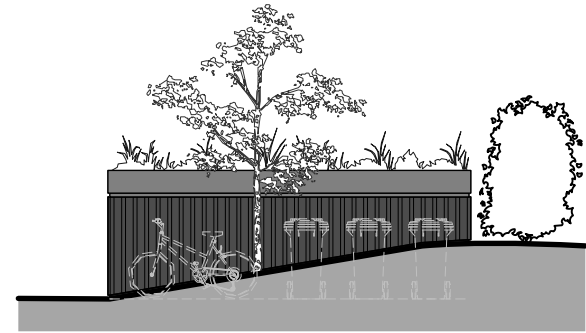


East Elevation

Bin and Cycle Store




West Elevation

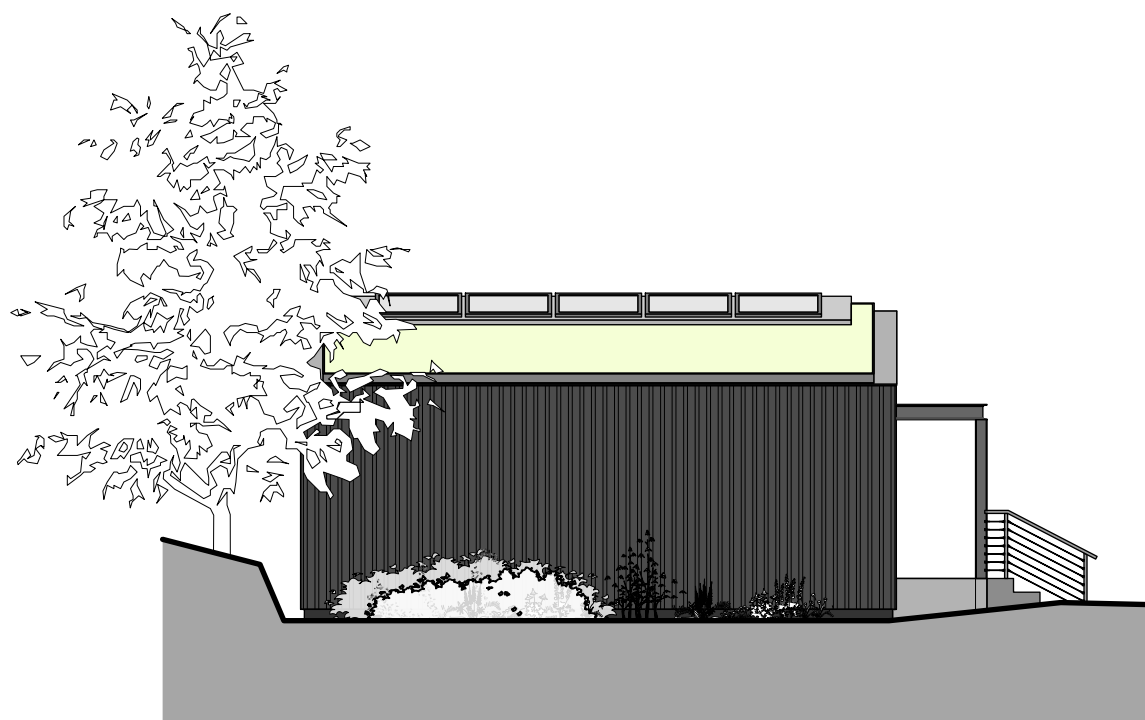

North Elevation



South Elevation

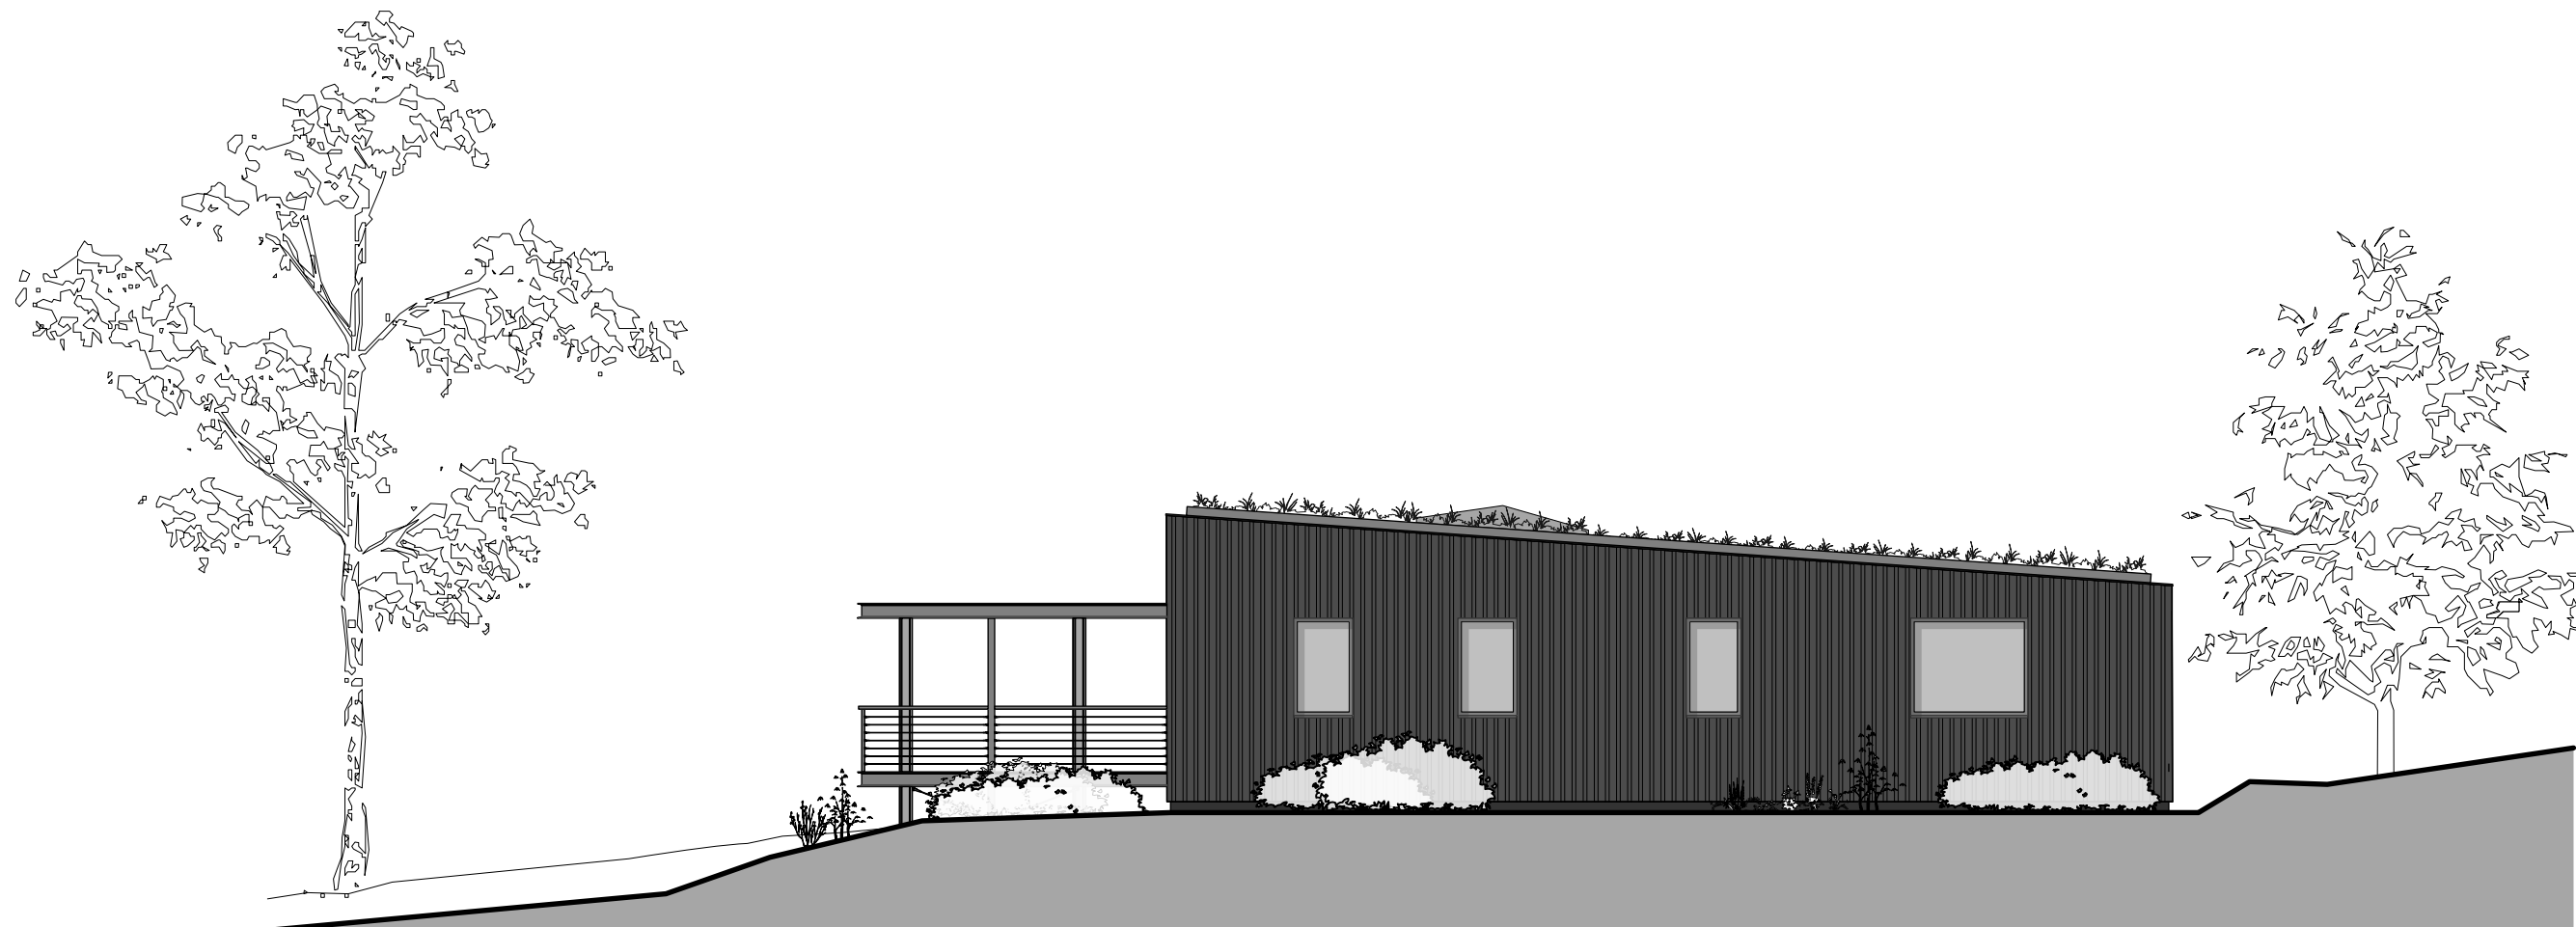


East Elevation



1:100

Floor Plans

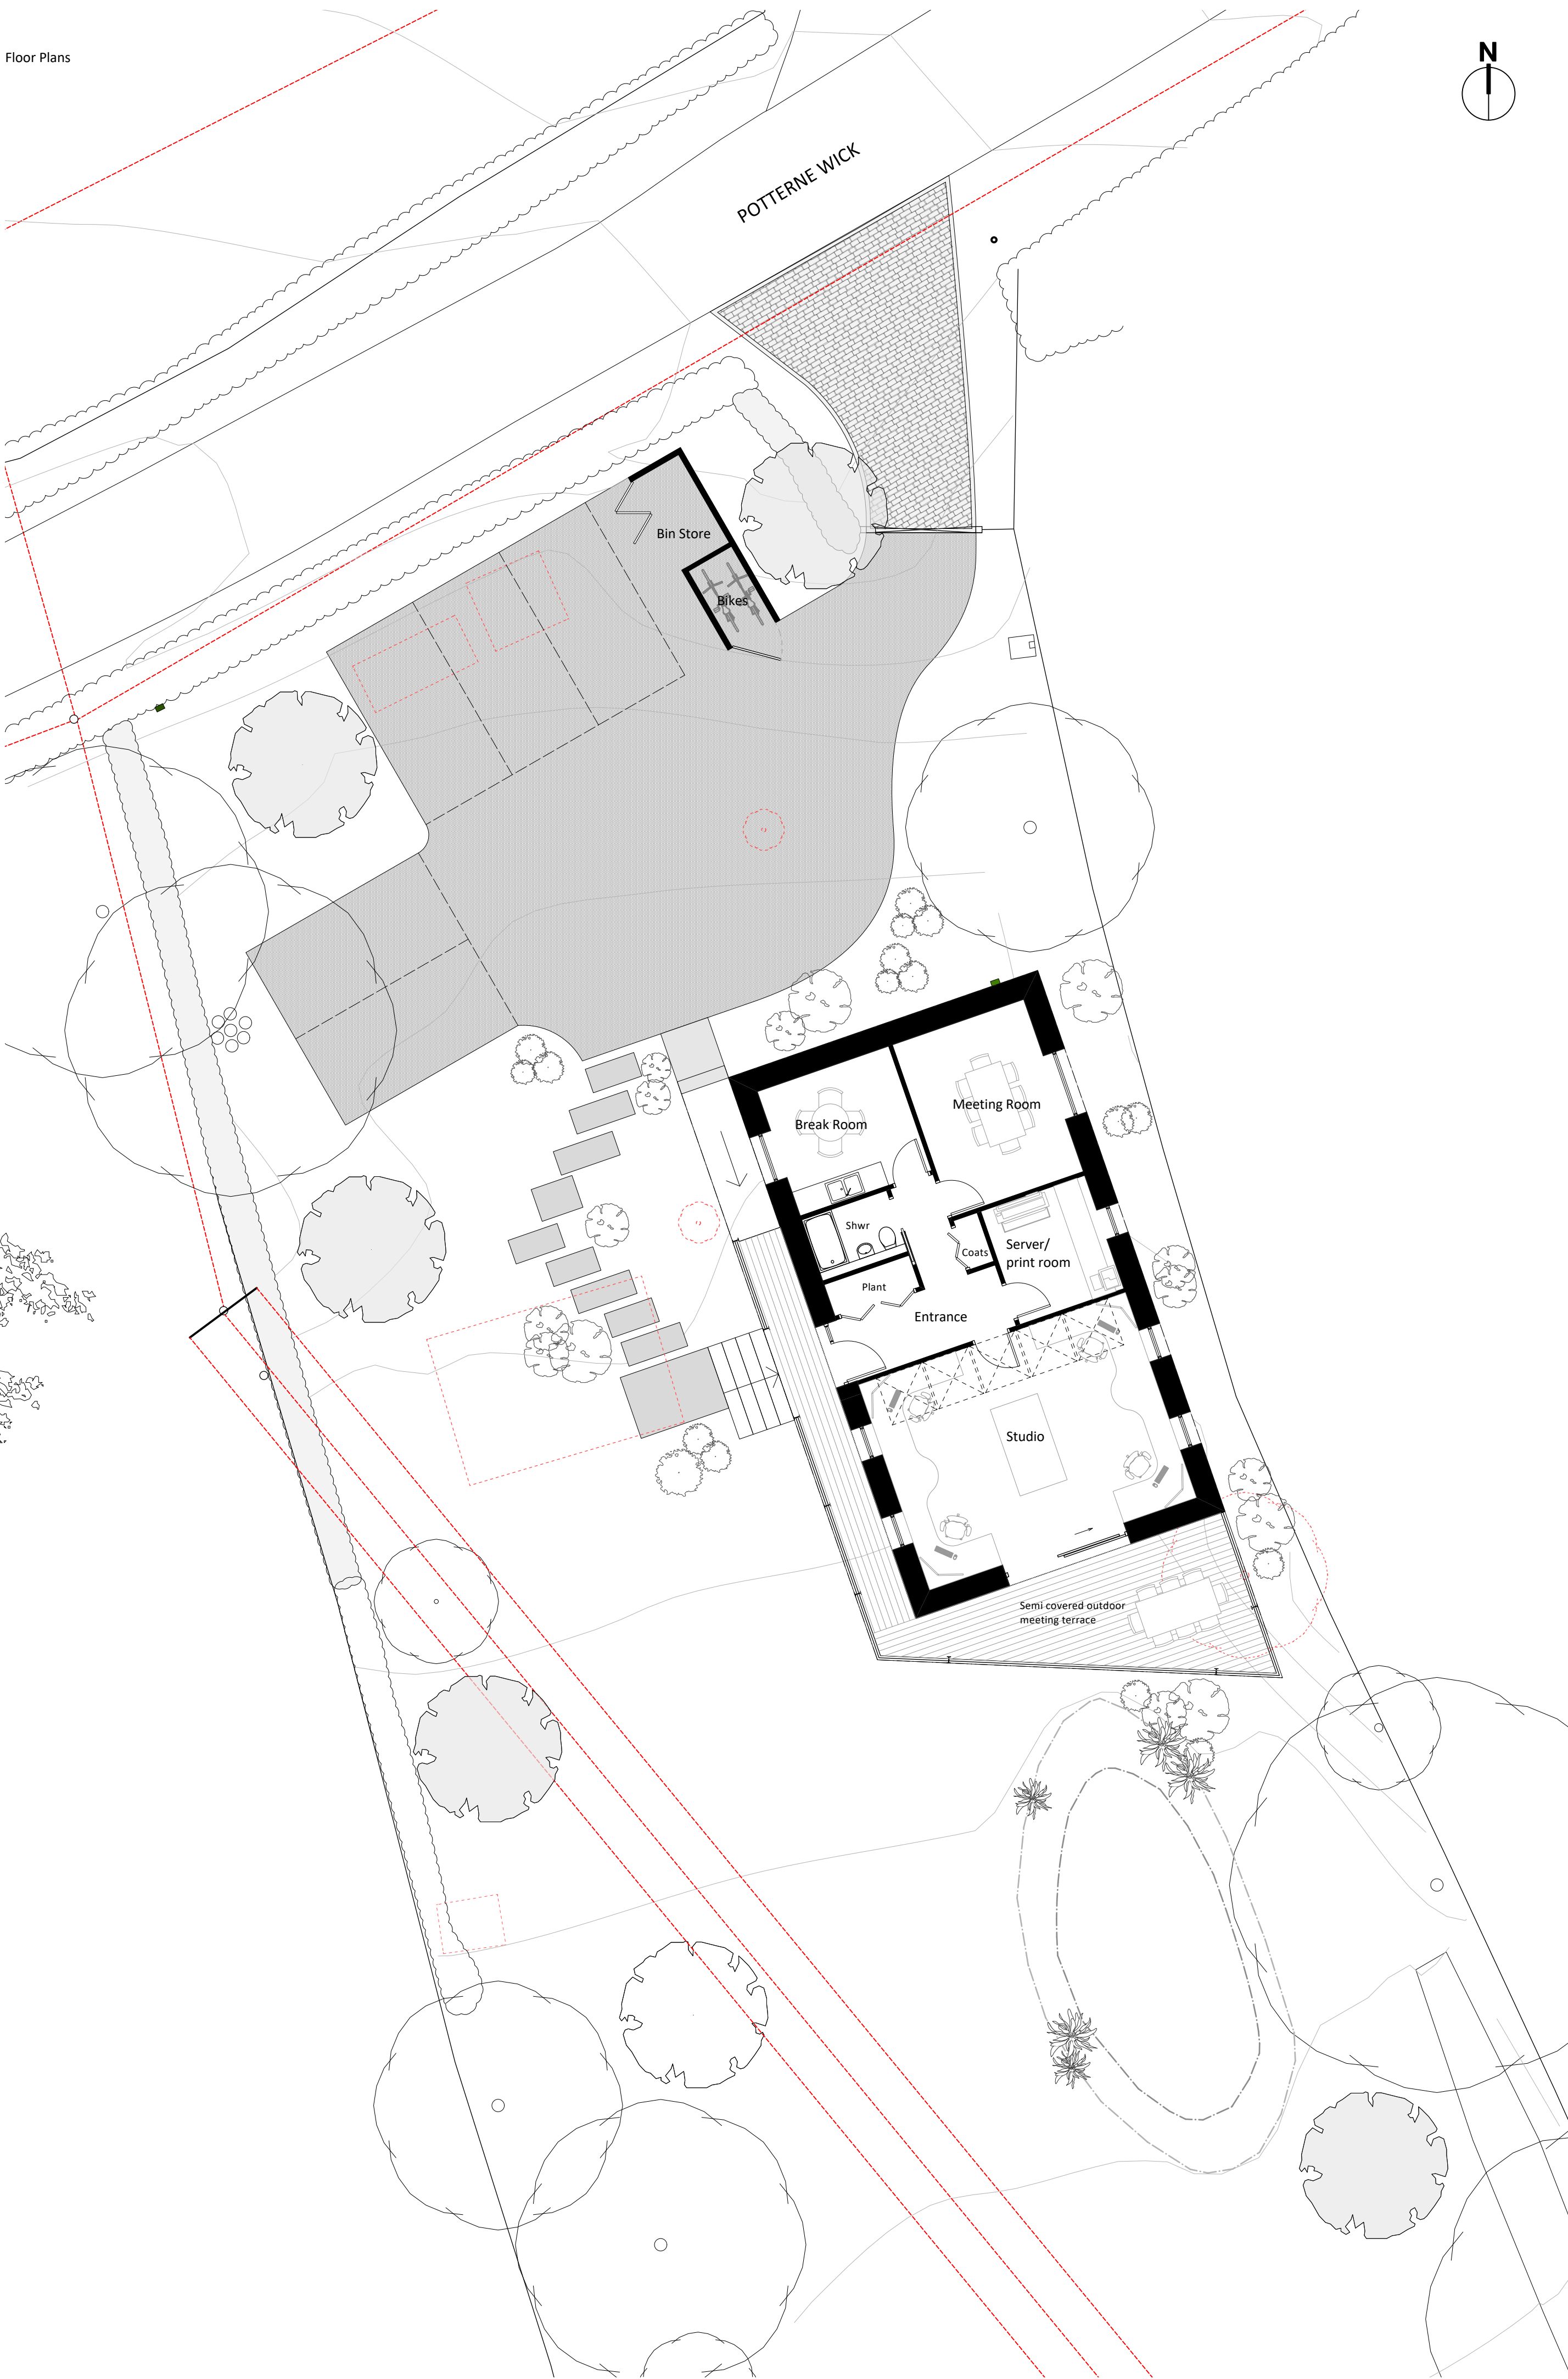

This drawing is the copyright of PKA Architects Ltd.
Registered in England and Wales No 8605083.
Do not rely on Scaled Dimensions - work to figured
dimensions only. If in doubt - ASK.
All dimensions to be checked on site by contractor
Work to existing building features where appropriate
Any OS copyright data on this drawing is reproduced
under license

Date	No.	Revision Notes
------	-----	----------------

PKA
ARCHITECTS

PKA Architects Ltd
Featherbrook, Whalley Road, Potterne, Devizes, Wiltshire - SN6 5TD
tel 01380 725688 tom@pka-architects.com www.pka-architects.com

Project Title
PKA Office

Address
Land opposite 49 Potterne Wick

Client
PKA Architects

Sheet Title
Proposed Floor Plans & Elevations

Scale	Drawn By	Date
1:100 @A1	TK	5/10/2026

Project ID:	Stage:	Sheet No.	Revision:
2194		PL-002	

Status
ISSUED FOR PLANNING

File Name
2194-PLAN 1.vrx

Stage Key:
EX - Existing
SK - Sketch
PL - Planning
WD - Working
Drawings
BR - Building
Regulations
TR - Tender
CN - Construction
AB - As Built