


Buyers are warned that this is a working drawing and is not intended to be treated as descriptive material describing, in relation to any particular property or development, any of the Specified Matters prescribed by any Order made under the above Act. The contents of this drawing may be subject to change at any time and alterations and variations can occur during the progress of the works without revision of the drawing. Consequently the layout, form, content and dimensions of the finished construction may differ materially from those shown. Nor do the contents of this drawing constitute a contract, part of any contract or warranty.

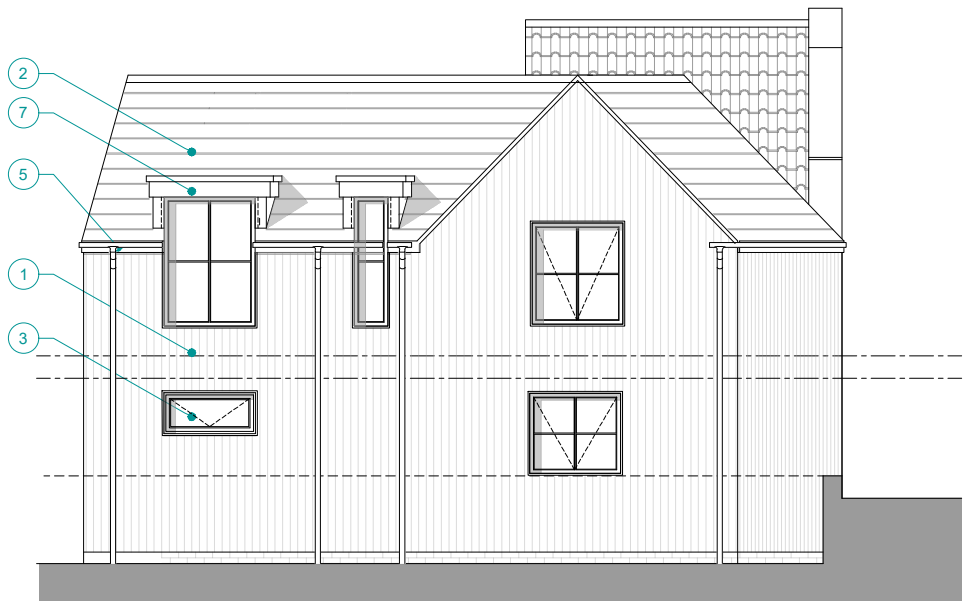

Proposed Front Elevation




Proposed Side Elevation

Materials Legend

- 1 Larch cladding with Ash window surround
- 2 Slate Roof Tiles to match existing
- 3 Black UPVC Framed Windows & Doors
- 4 Sliding Door
- 5 Copper Guttering & downpipes
- 6 Glass new front door
- 7 Dormer Window



Proposed Rear Elevation

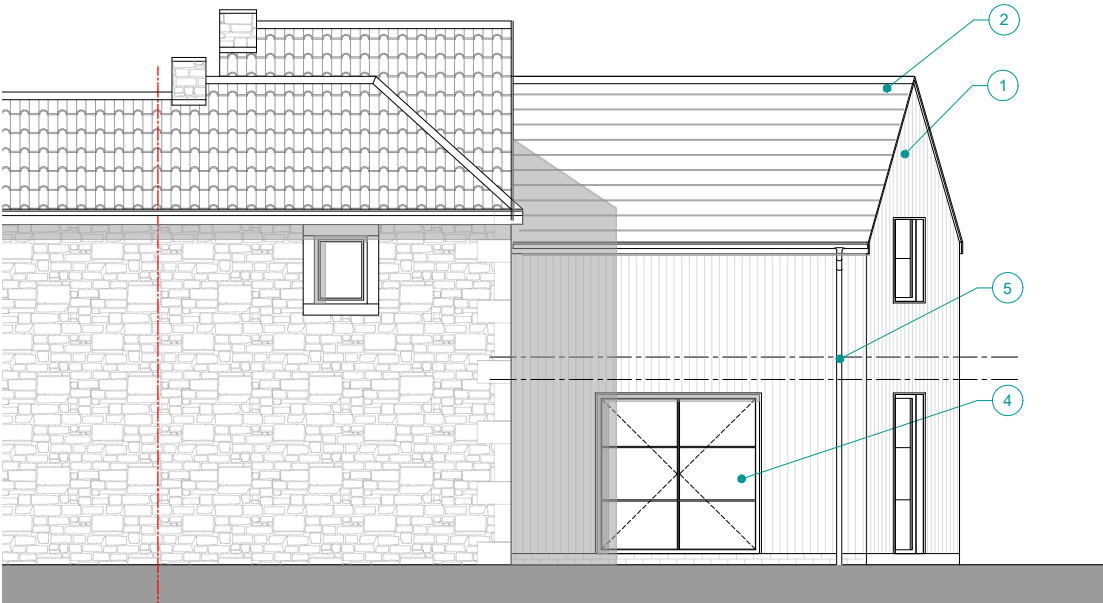

Proposed Side Elevation

B	BTJ	Extension ridge lowered and eaves to match existing ridge and angle, gable width reduced	05.08.26
A	EH	Master Bed Windows Removed, Velux Windows added. Kitchen Re-designed to clients design - Horizontal Kitchen Window added at clients request.	13.02.26

CLIENT Yoana & Harry Self

PROJECT

53 Pickwick Road, Corsham
Wiltshire

STATUS Planning

TITLE

Proposed
Elevations

DRG No. 5111-102-PE		Rev: B
SCALE: 1:100 on A3	DESIGNED BY: BTJ & ESH	
SIZE: A3	DRAWN BY: BTJ	
DATE: Nov 2025	CHECKED BY: ESH	

GROW ARCHITECTURAL
Studio 2
Lancefield Studios
Pickwick
Corsham
SN13 0HZ

TEL: 01249 533037 & 0117 2870233
EMAIL: info@growarchitectural.co.uk
WEBSITE: www.growarchitectural.co.uk

This drawing and the building works illustrated are copyright and may not be reproduced without written permission

