
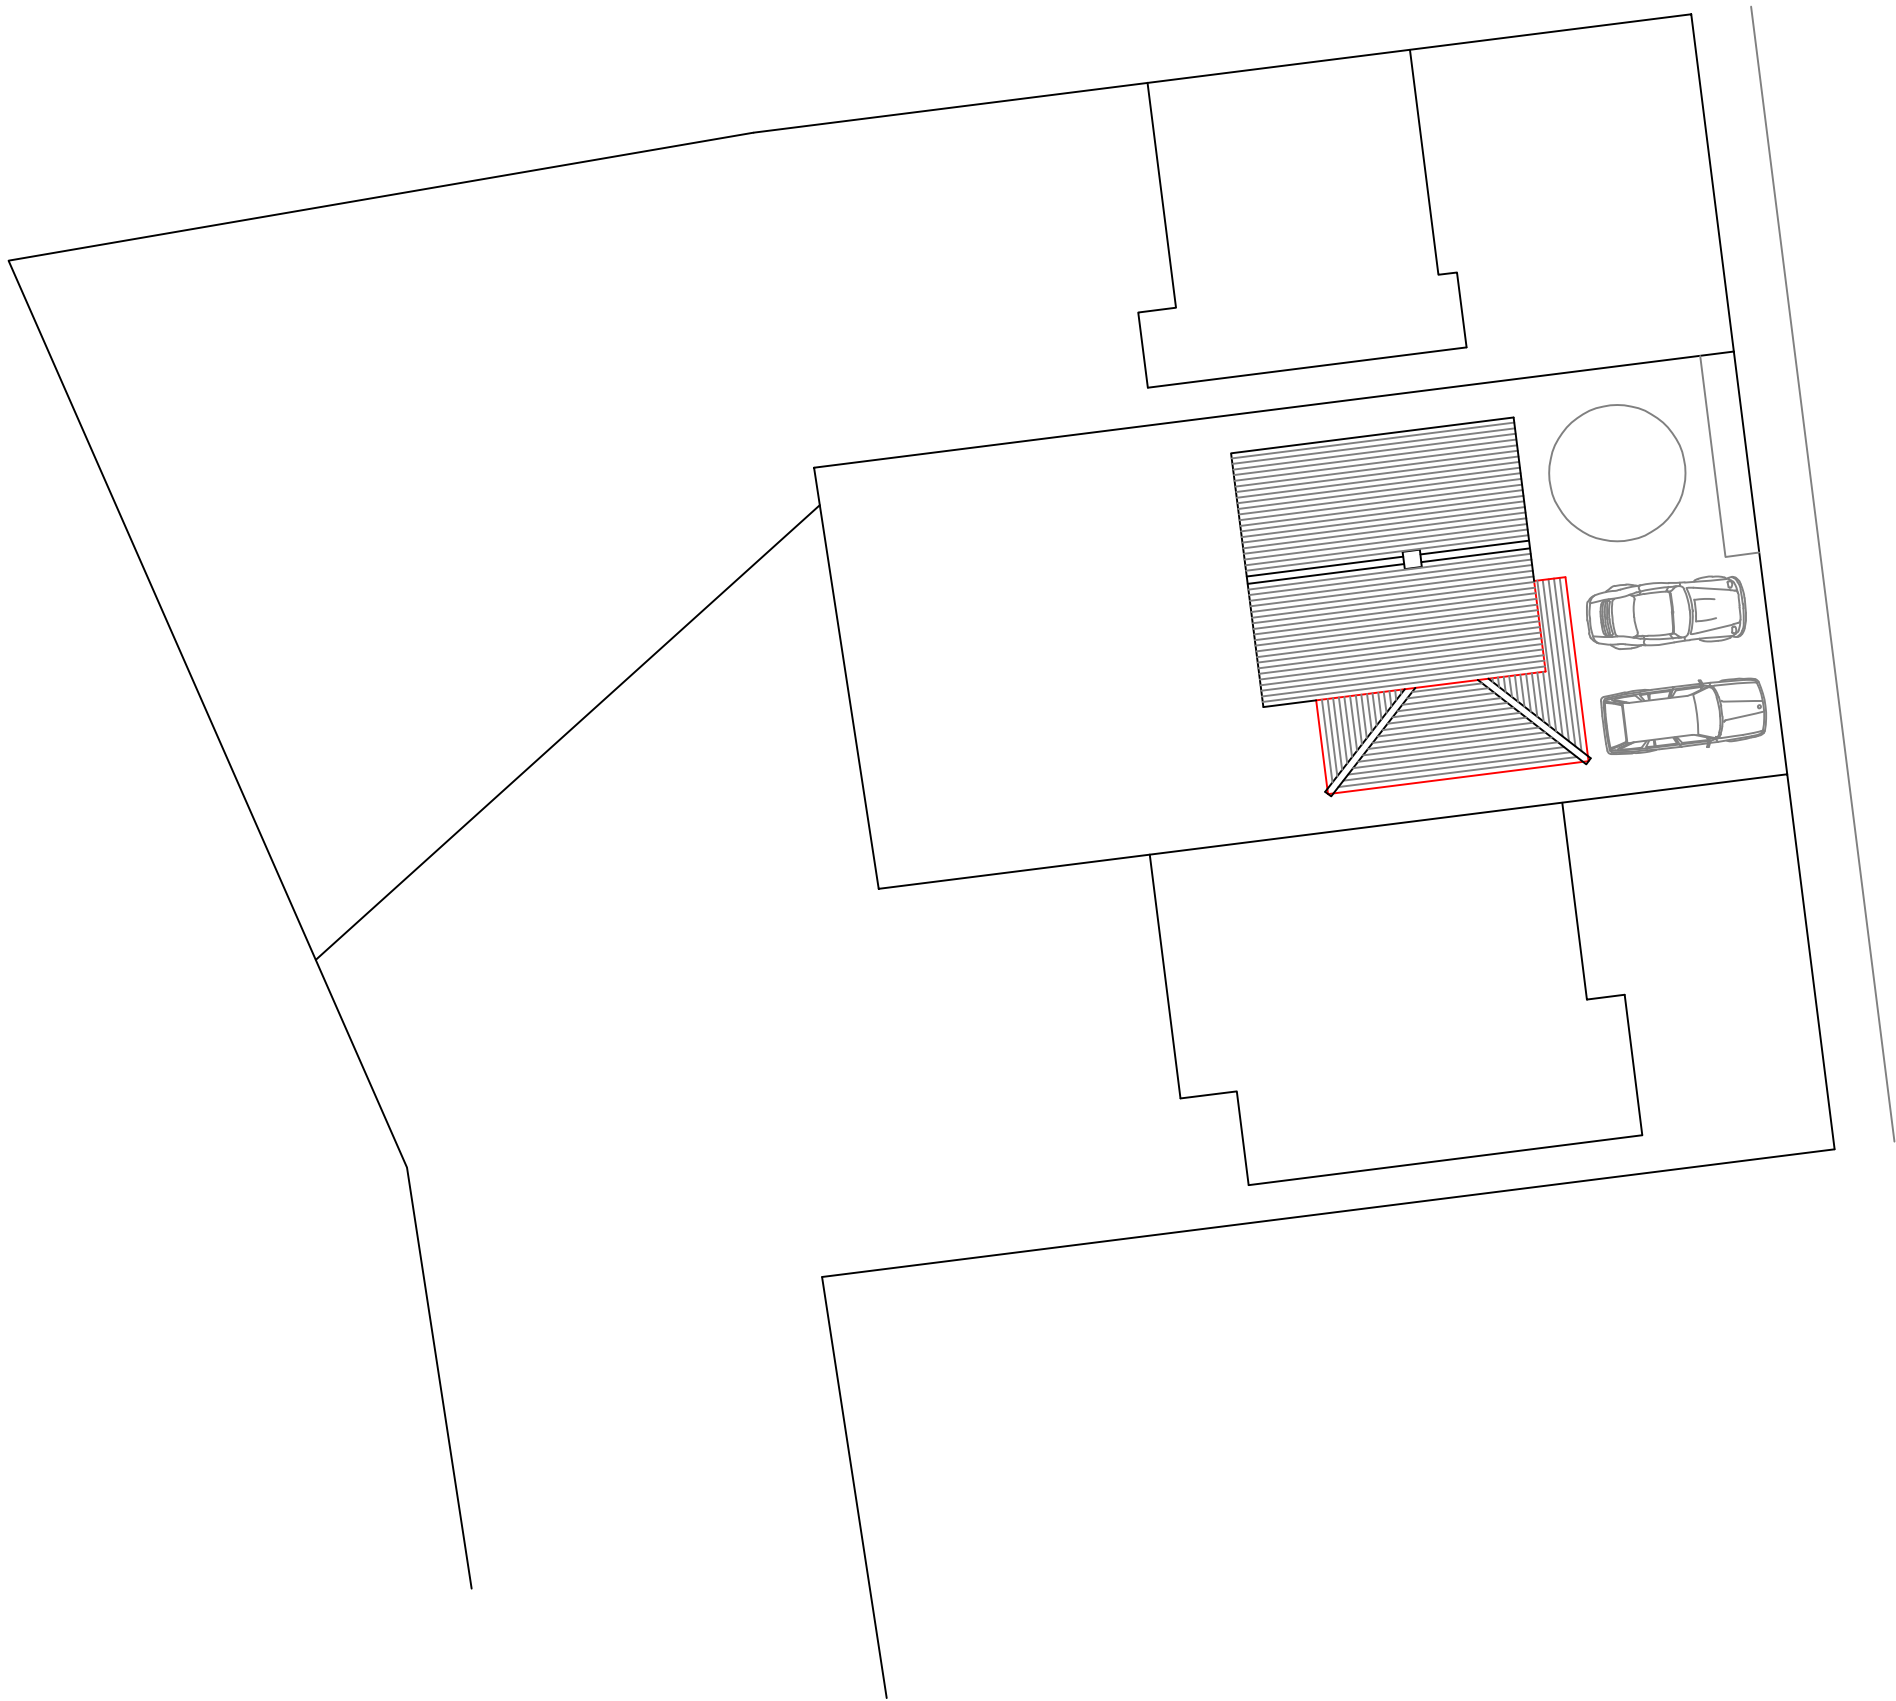


SITE PLAN 1:200

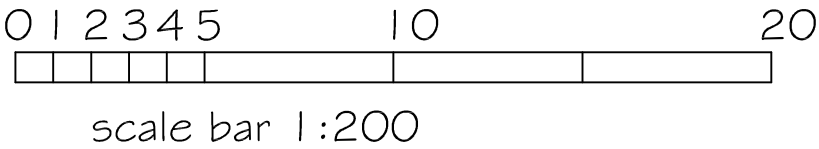

SJF PLANNING
& DESIGN SERVICE

01225 782078 simonnearthebell@gmail.com

PROPOSED	NEW ROOF TO GARAGE & REPLACEMENT PORCH	
CLIENT	MR D HOLLAND	
LOCATION	19 PAXCROFT WAY TROWBRIDGE BA1 4 7DG	
TITLE	PROPOSED BLOCK PLAN 1:200	
DRG NO	ISSUE	DATE
2612-2	I	AUG 2026