



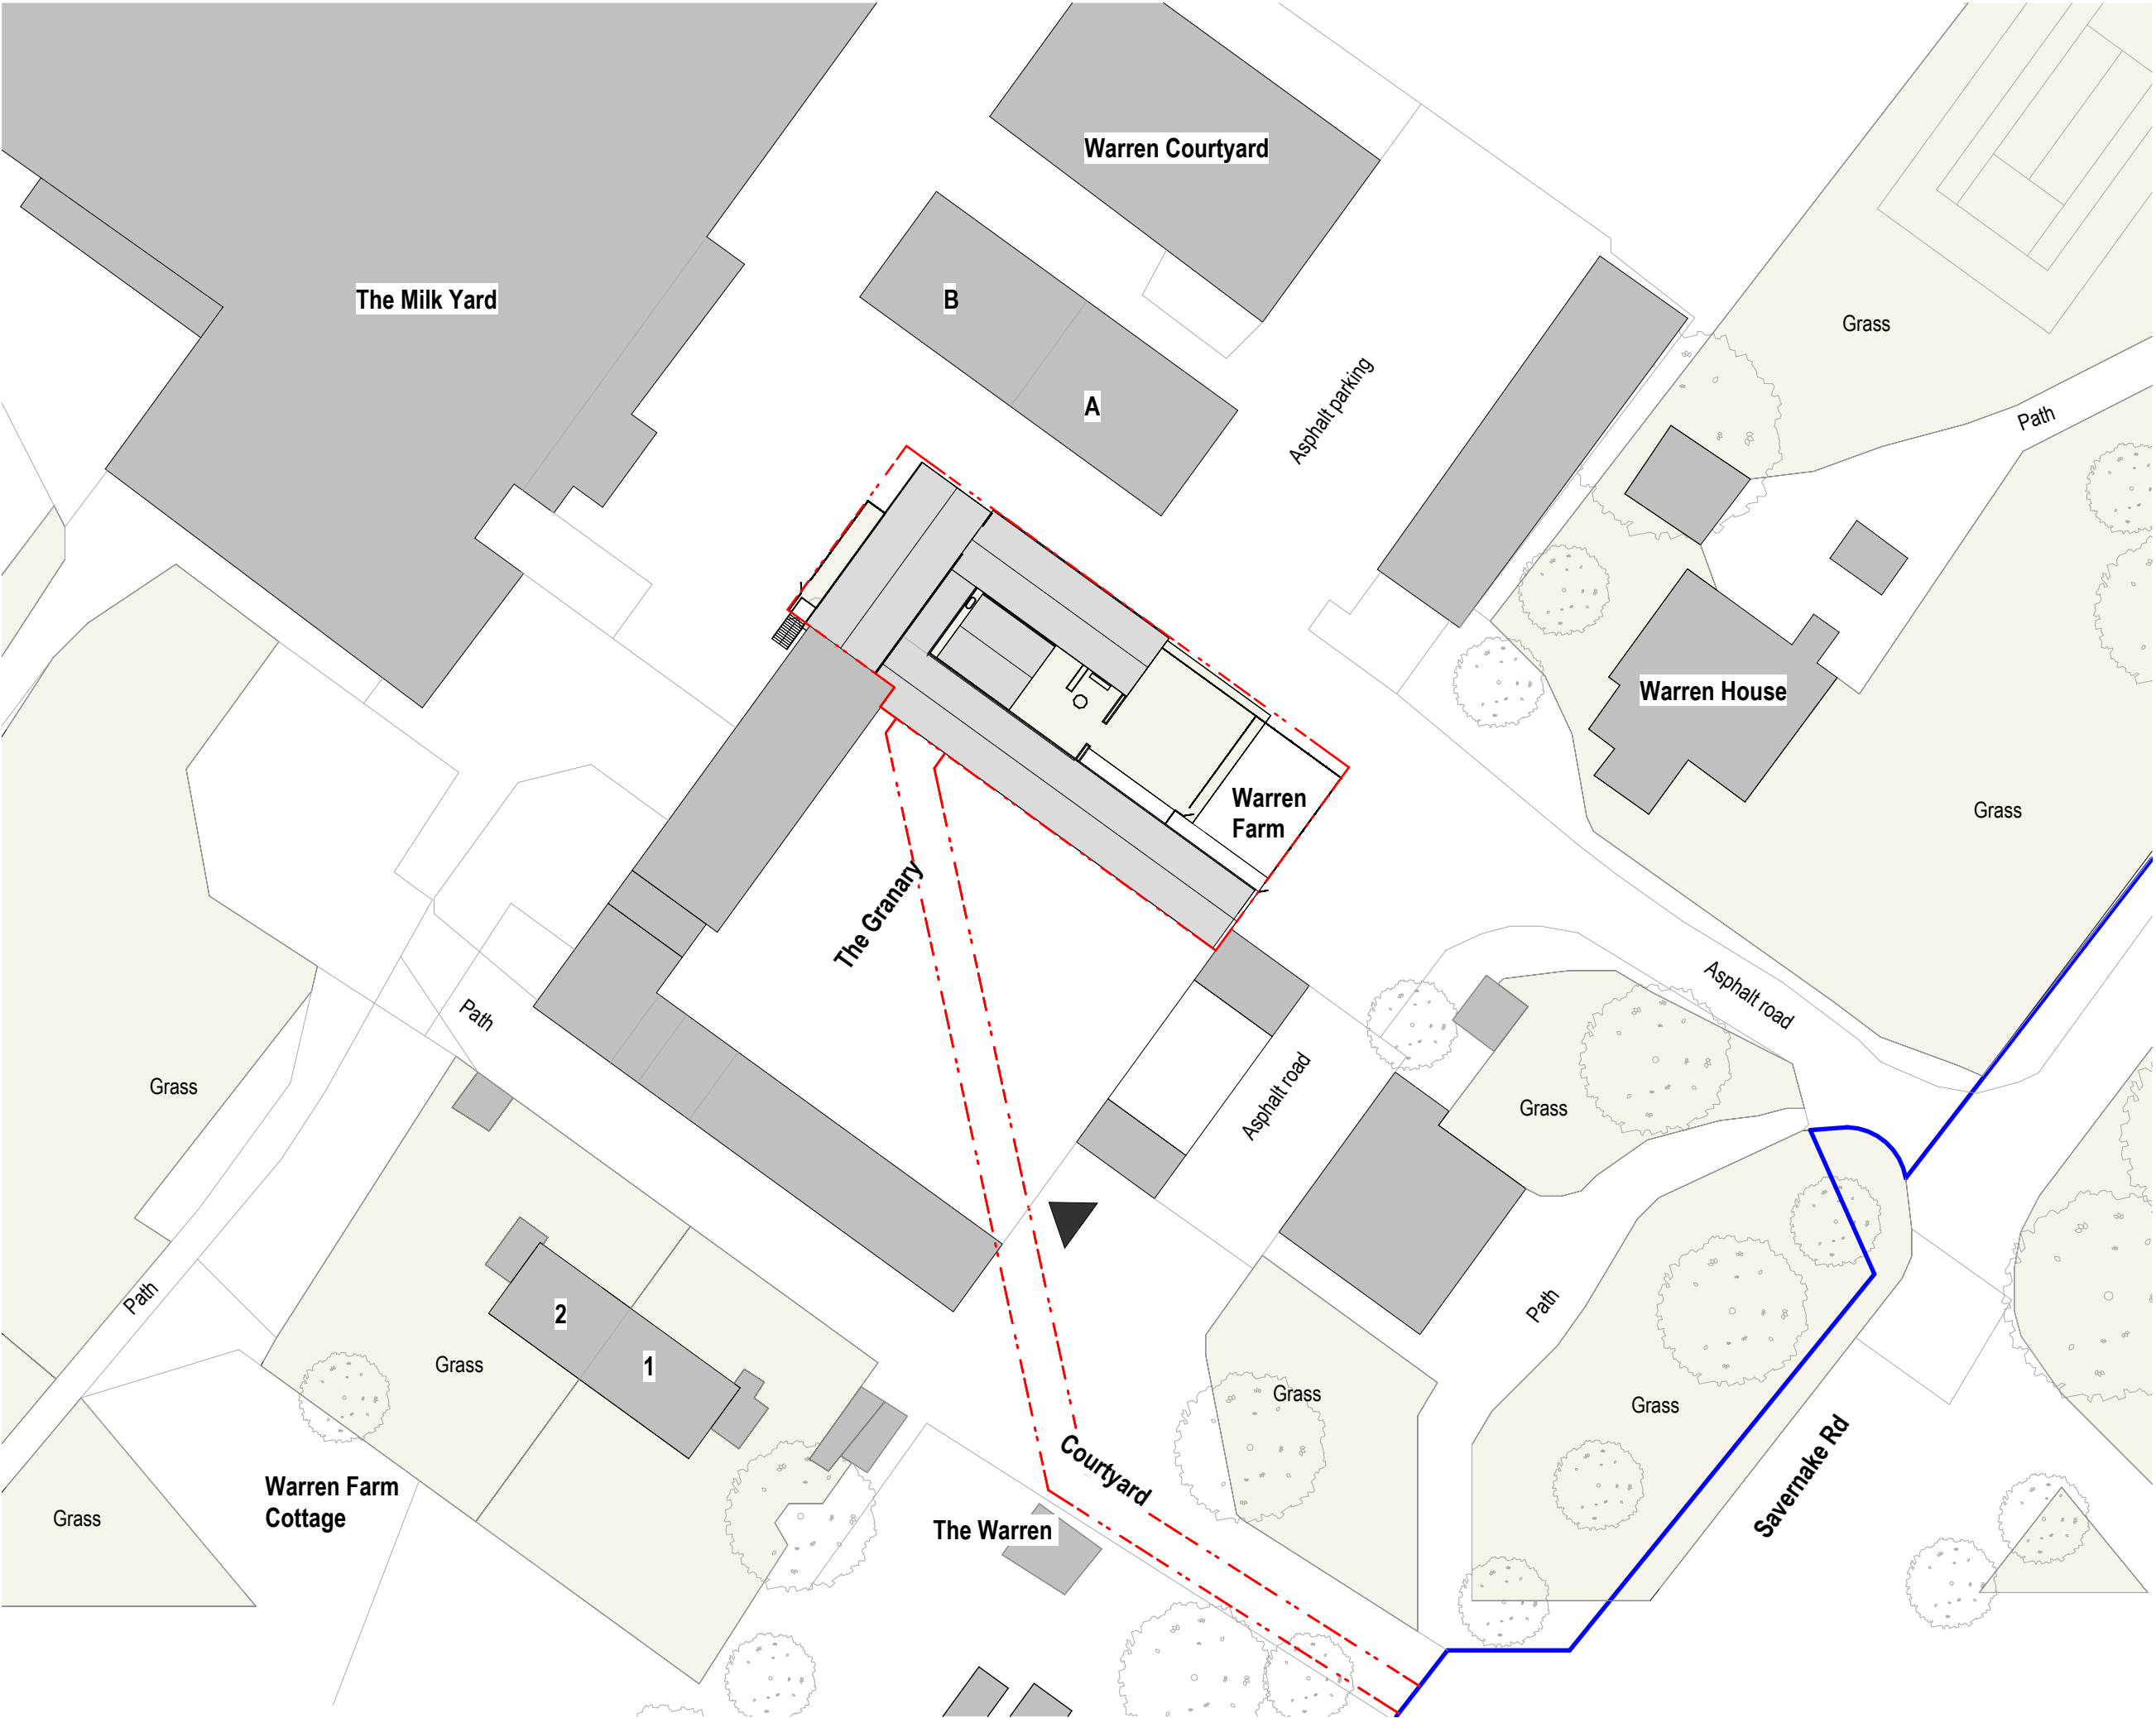

This drawing is © copyright JM Design Studio Ltd 2026. No unauthorised reproduction of any kind is permitted.
No dimensions to be scaled from this drawing. Verify all dimensions prior to construction. Immediately report any discrepancies on the document to JM Design Studio Ltd.
This document shall be read in conjunction with all relevant Architectural, Structural, M&E, Public Health, Landscape, Civils and Interior Designer's drawings, schedules and specifications.
All figures are approximate and have been measured and expressed in a manner as defined by the current edition of the RICS Code of Measuring Practice unless otherwise stated. Figures relate to the current stage of the project and represent the design intent only, if additional information is required please contact JM Design Studio Ltd.

 

KEY

- Property Line
- Site application boundary
- Surrounding building footprints

4	Issue for planning 2	01/10/2026
3	Issue for planning	18/09/2026
2	Revision 02	18/12/2025
1	Revised Proposal	12/11/2025
Nº	Description	Issue Date

REVISION SCHEDULE

PROJECT NAME:	Savernake Nursery
DRAWING CREATED BY:	JM Design Studio
DRAWING TITLE:	Existing Site plan
DRAWING NUMBER:	2530-JM-00-GF-DR-A-0002-4

SCALE	PAPER SIZE:	
1:500	A3	
APPROVAL		
Created by:	Date	Checked by:
MZ	16/09/2026	JM
Approved by:	Date	
JM	01/10/2026	

DRAWING STATUS:

S3_FOR REVIEW & COMMENT

