


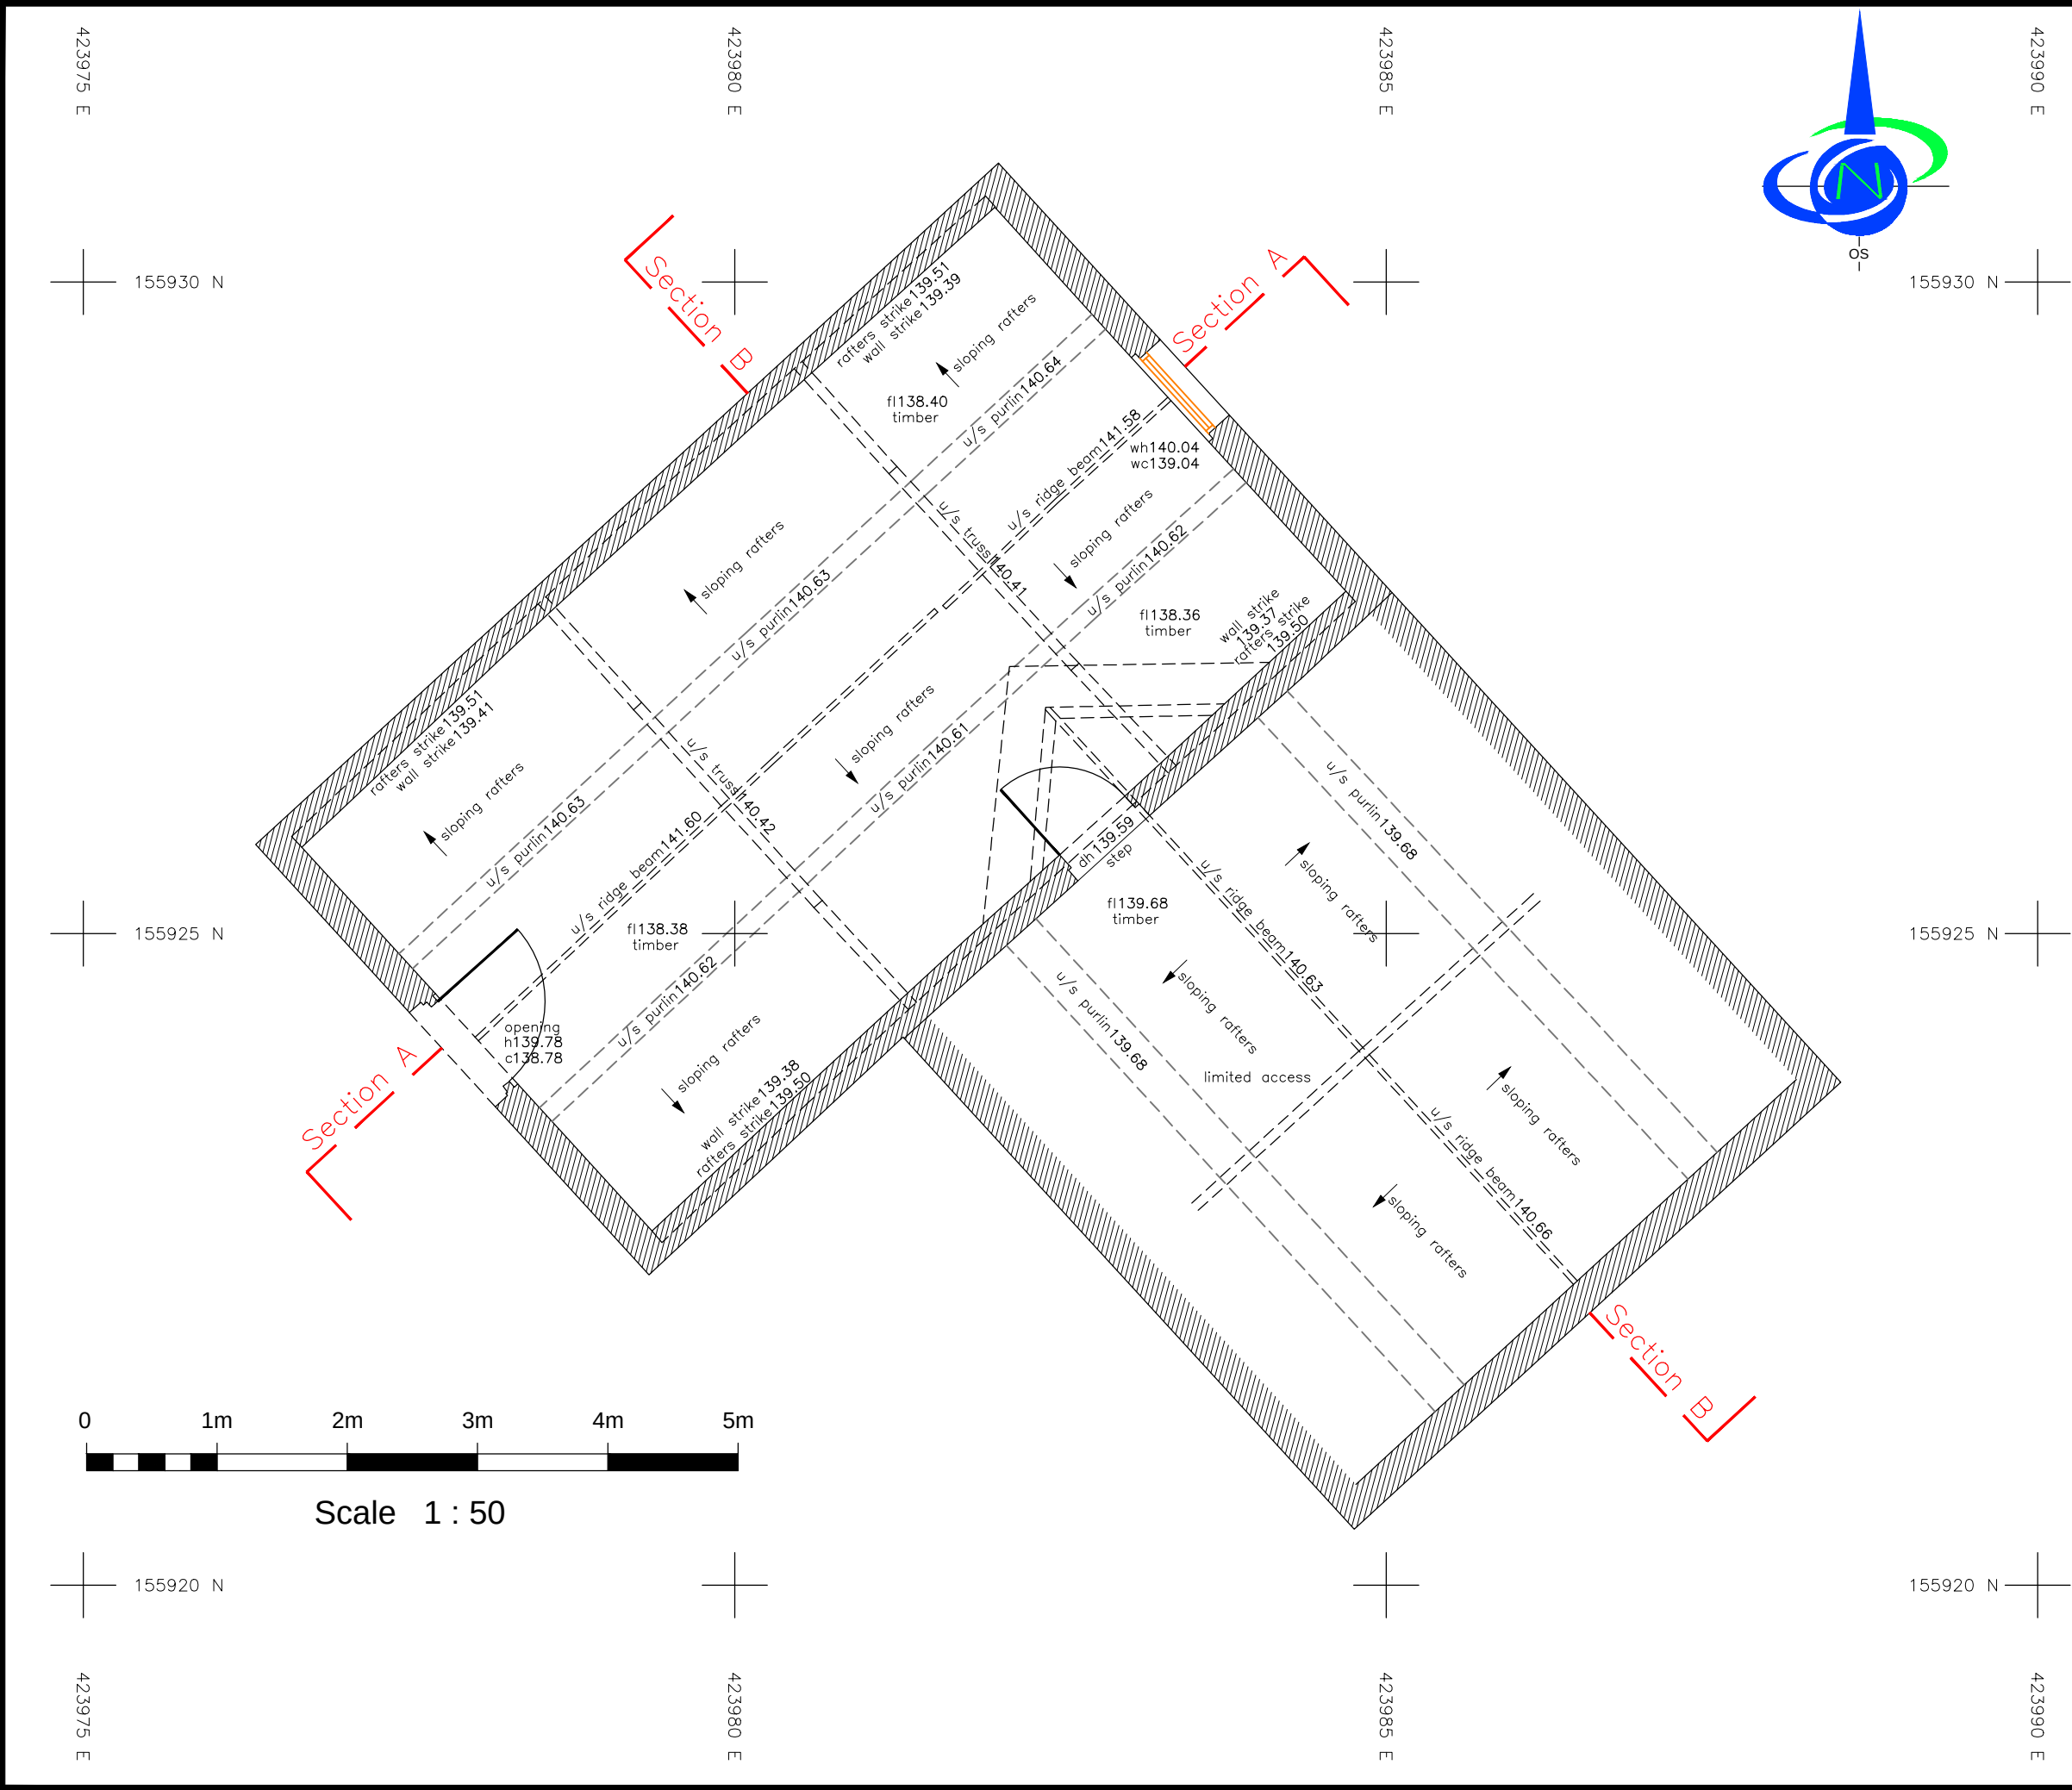

Key

cl = ceiling level

dc = door cill

dh = door head

fl = floor level

gl = ground level

o/h = overhead

u/s = underside of

u/sb = underside of beam

wh = window head

wc = window cill

Linetypes

Beam overhead

Building overhead

Ceiling

Cupboard/Shelf

Door

Duct/Boxing

Roof Edge/Last Tile

Level

Manhole

Pipe

Ridge

Step

Wall

Window

Window overhead

Grid Cross



DANDOSurveying Ltd

Land & Measured Building Surveyors

27-29 New Street
Charfield
Wotton under Edge
South Glos.
GL12 8ES

Tel: 01453 845017
Tel: 01453 845360
www.dandosurveying.co.uk
enquiries@dandosurveying.co.uk

Project Name:

The Old Vicarage - Coach House
Collingbourne Kingston, Wiltshire SN8 3SE

Drawing Title:

Existing First Floor Plan

Client:

Agent:
Fowler Architecture & Planning

Date: 20th April 2026

Scale: 1:50 @ A3

Grid Orientation

North GPS

Sheet ID

MFoldvicarageFFC

Rev

None

Site Level Datum

OS GPS

Surveyed By

BS

Drawn By

VM

