




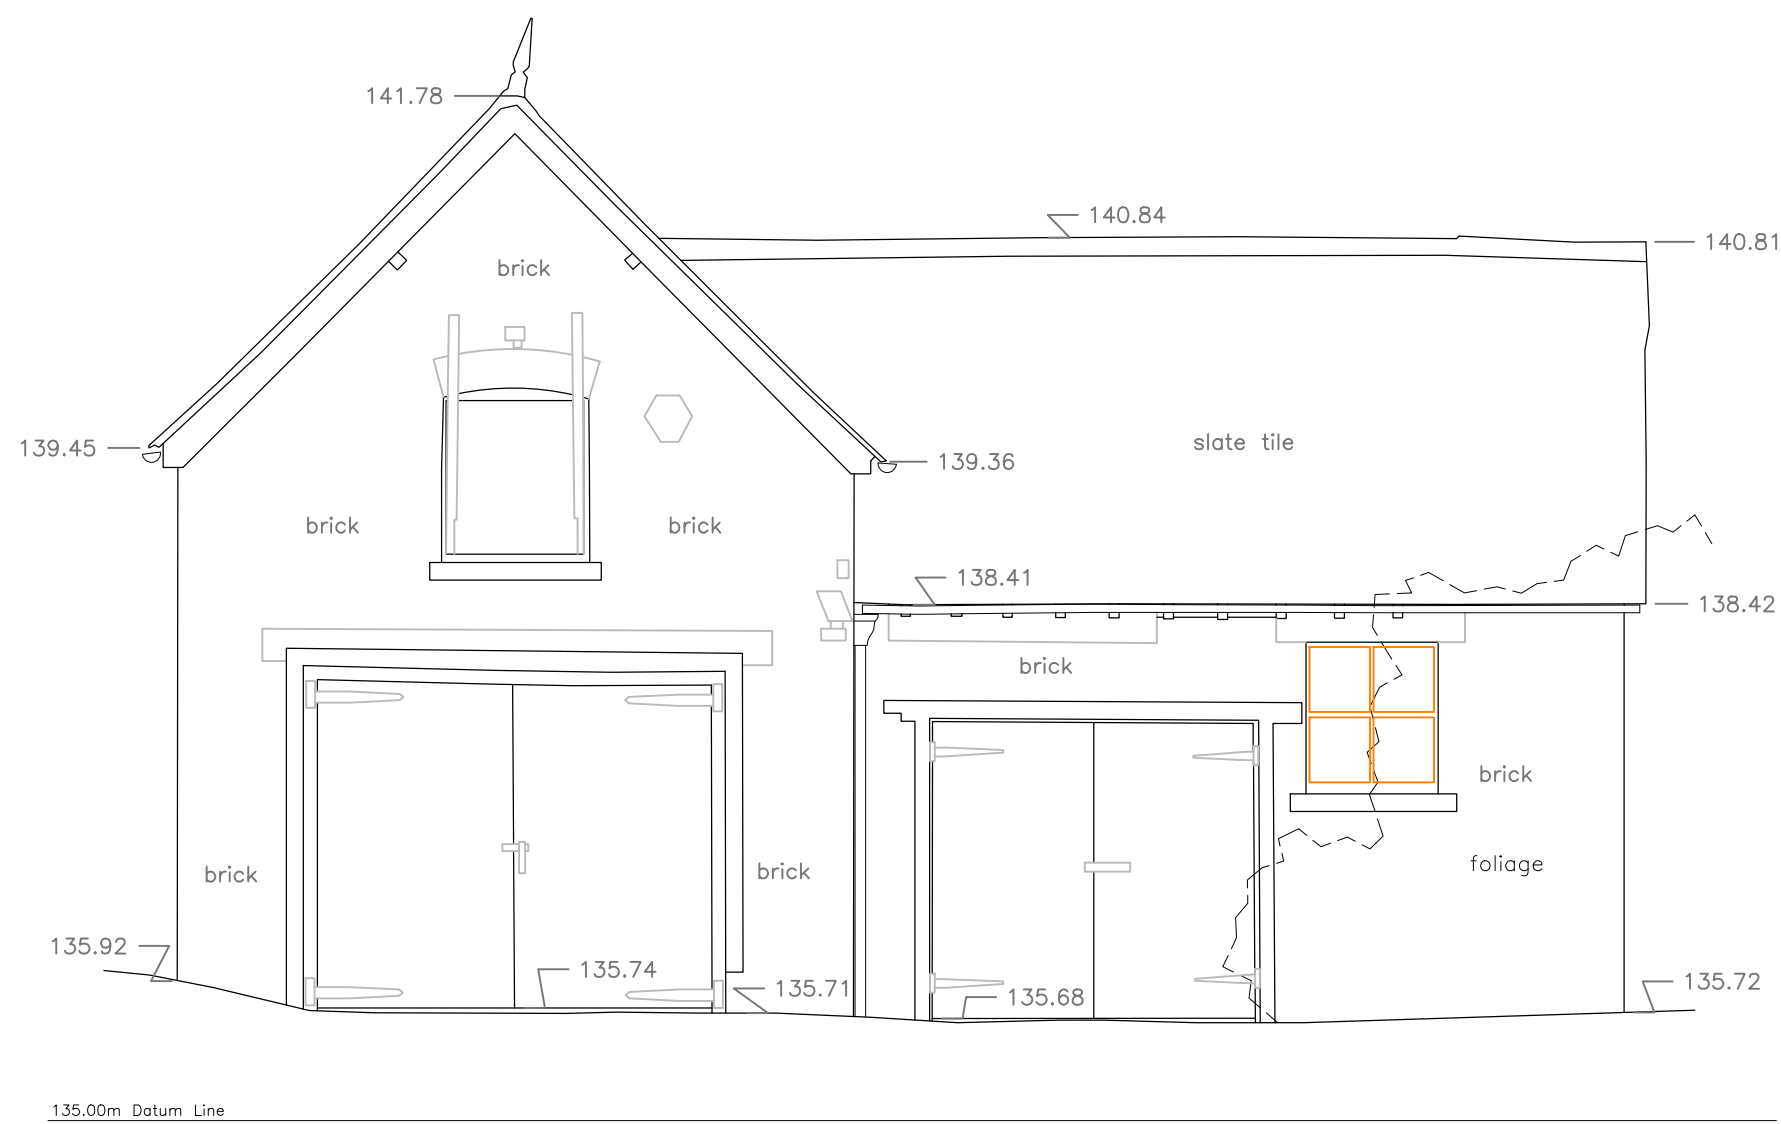


SOUTHWEST ELEVATION

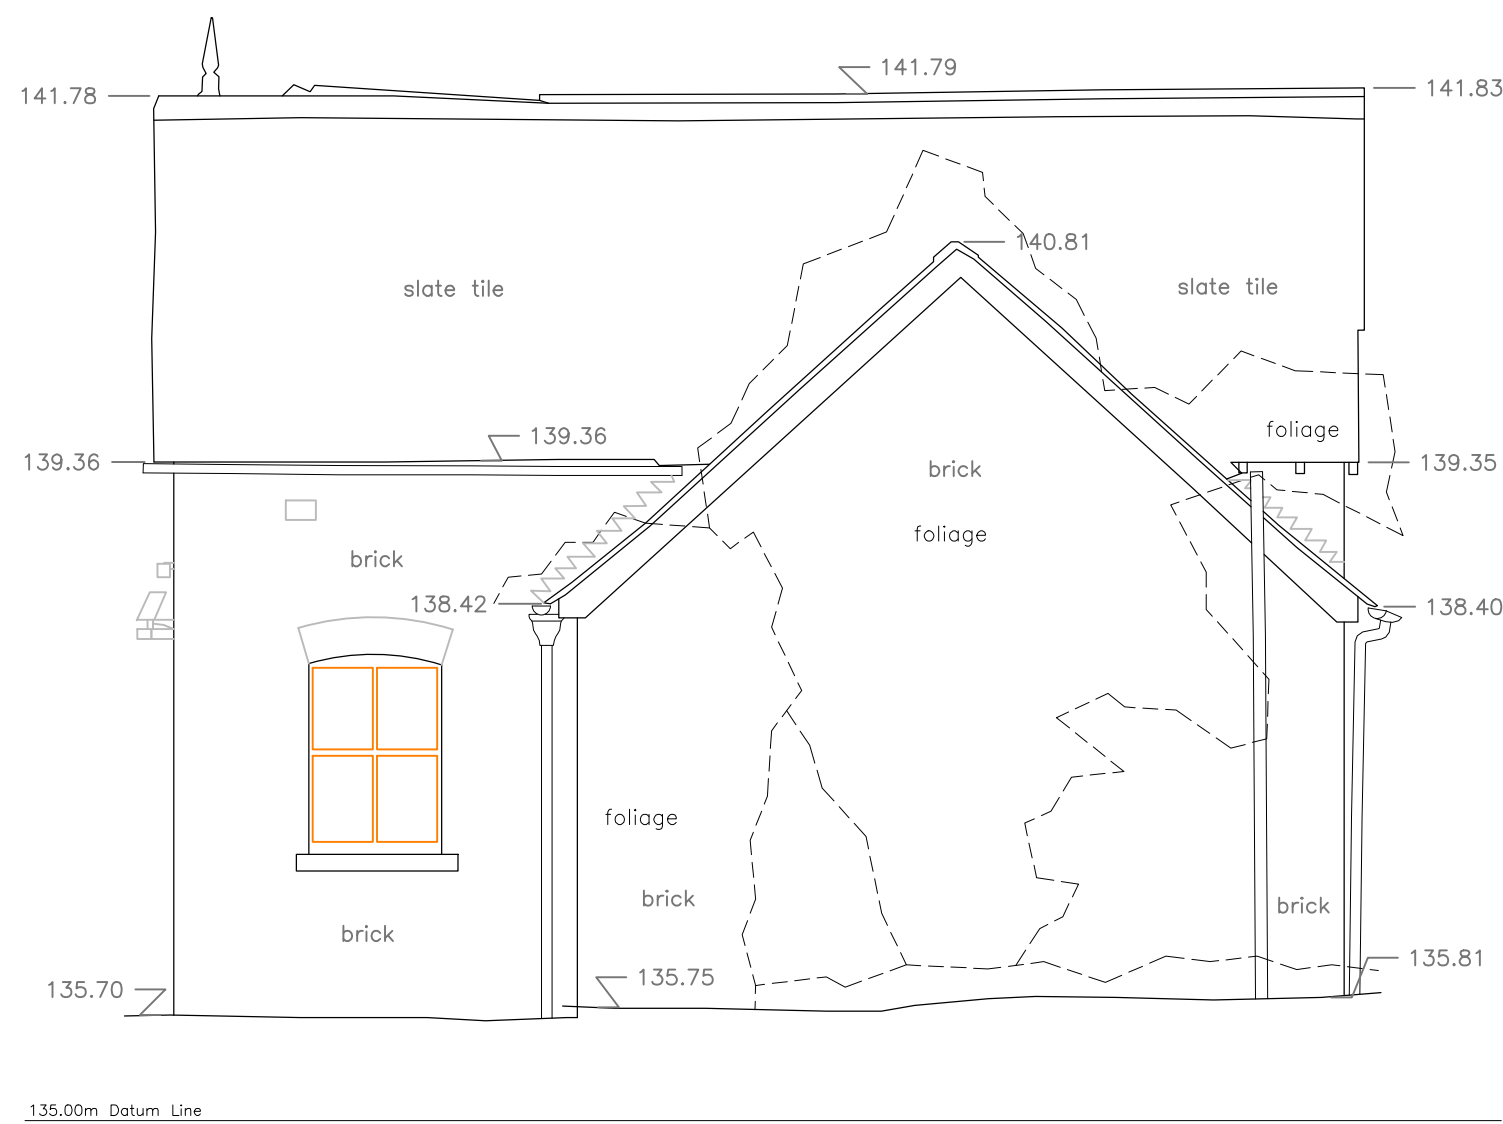

SOUTHEAST ELEVATION

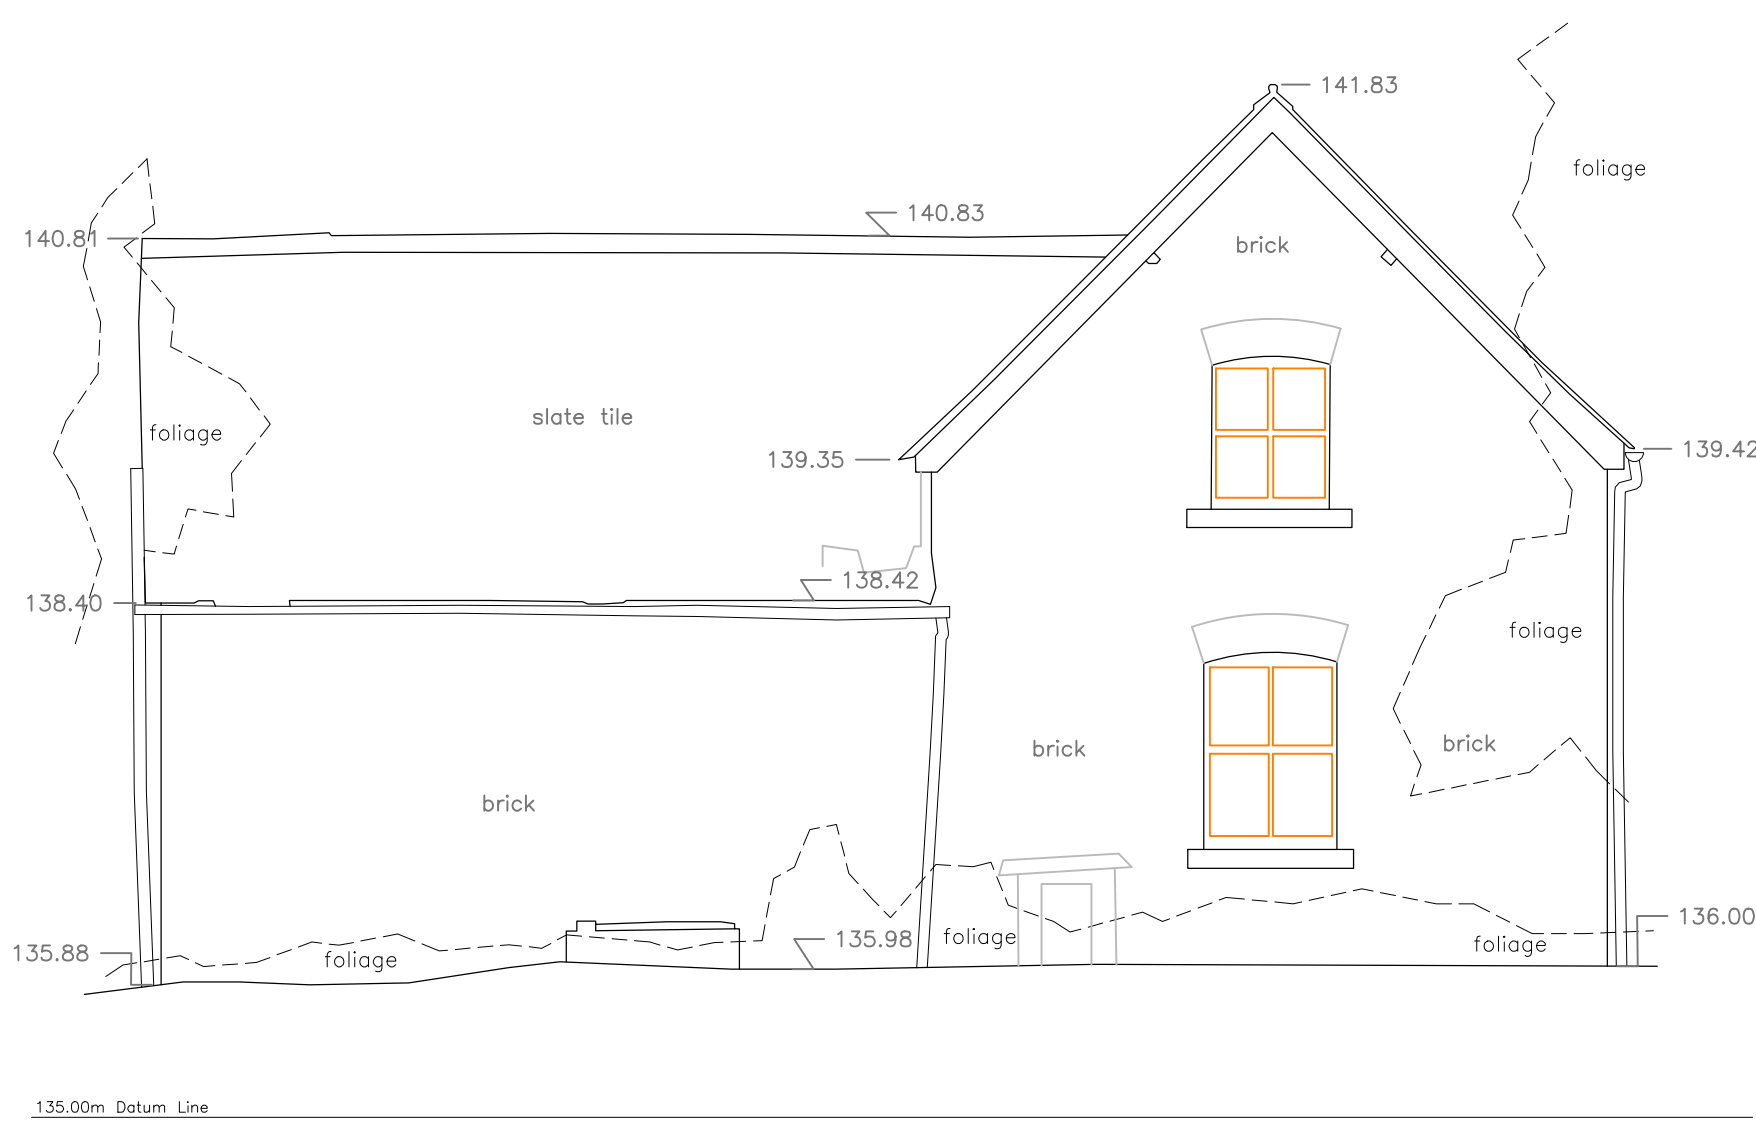

NORTHEAST ELEVATION

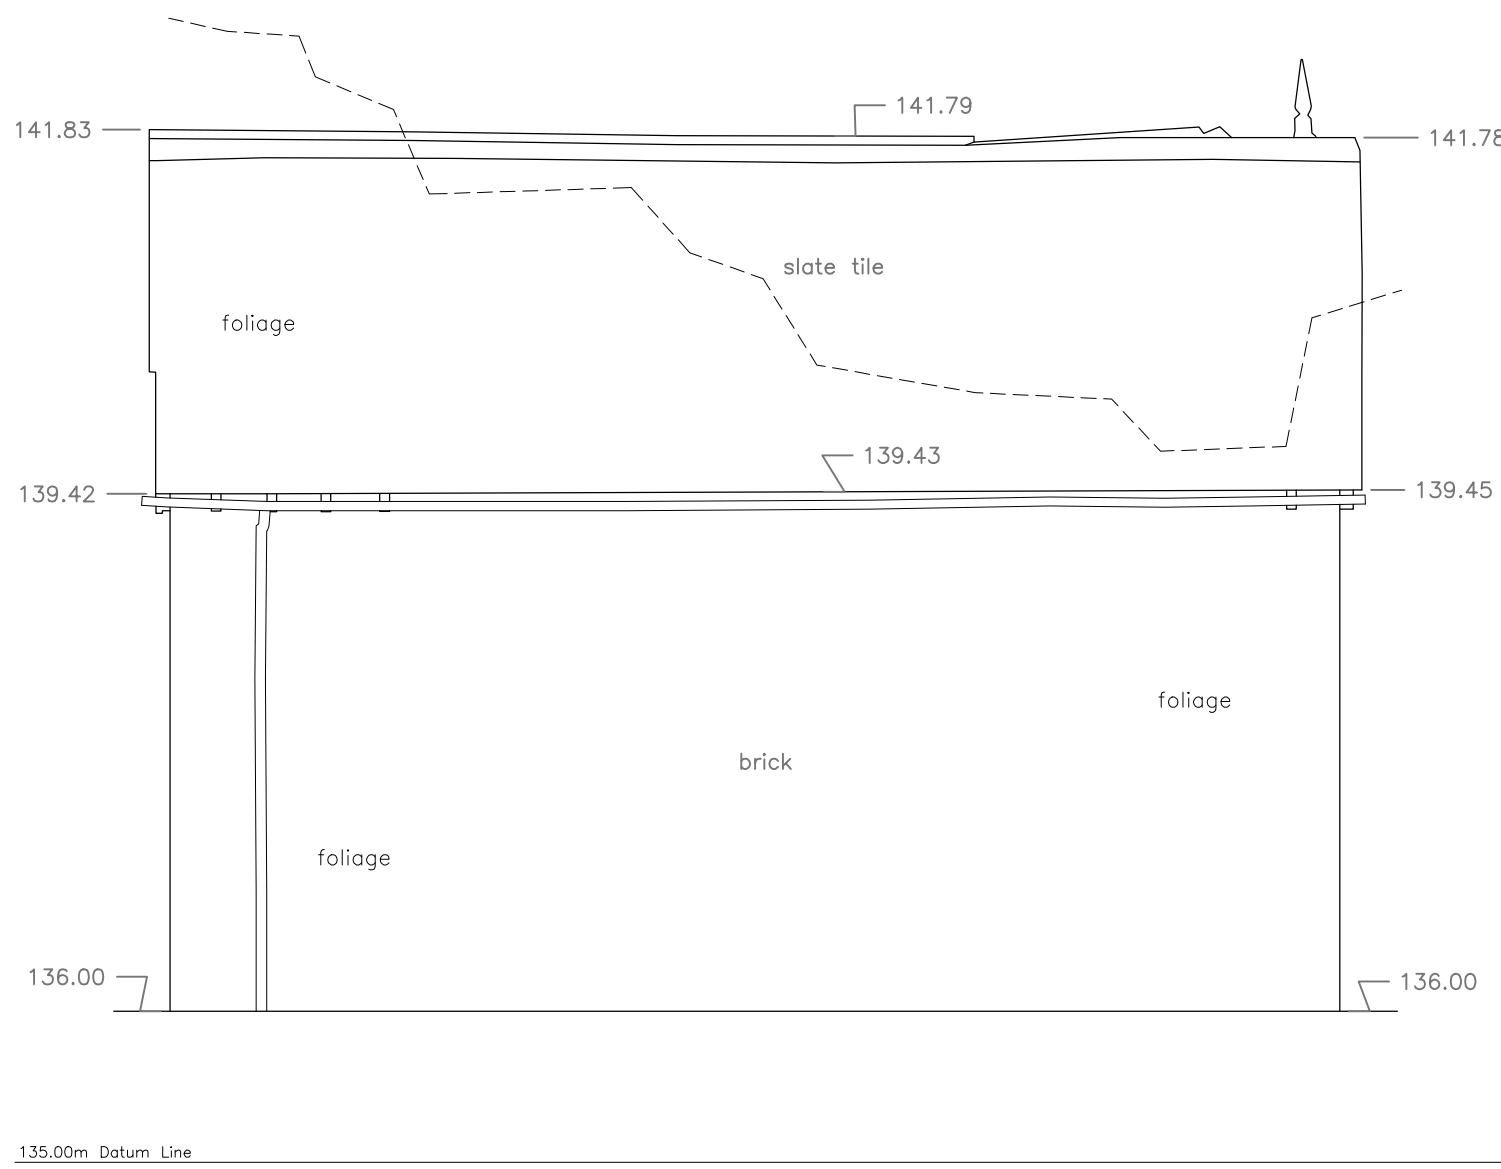

NORTHWEST ELEVATION



Scale 1 : 50

Elevation Locations

Land & Measured Building Surveyors

27-29 New Street
Charfield
Wotton under Edge
South Glos.
GL12 8ES

Tel: 01453 845017
Tel: 01453 845360
www.dandosurveying.co.uk
enquiries@dandosurveying.co.uk

Project Name:
The Old Vicarage
Collingbourne Kingston, Wiltshire SN8 3SE

Drawing Title:
Existing Elevations - Coach House

Client:
Agent:
Fowler Architecture & Planning

Date: 20th April 2026

Scale: 1:50 @ A1

Grid Orientation
North GPS

Sheet ID
MFoldvicarageELC

Rev
None

Site Level Datum
OS GPS

Surveyed By
BS

Drawn By
VM