


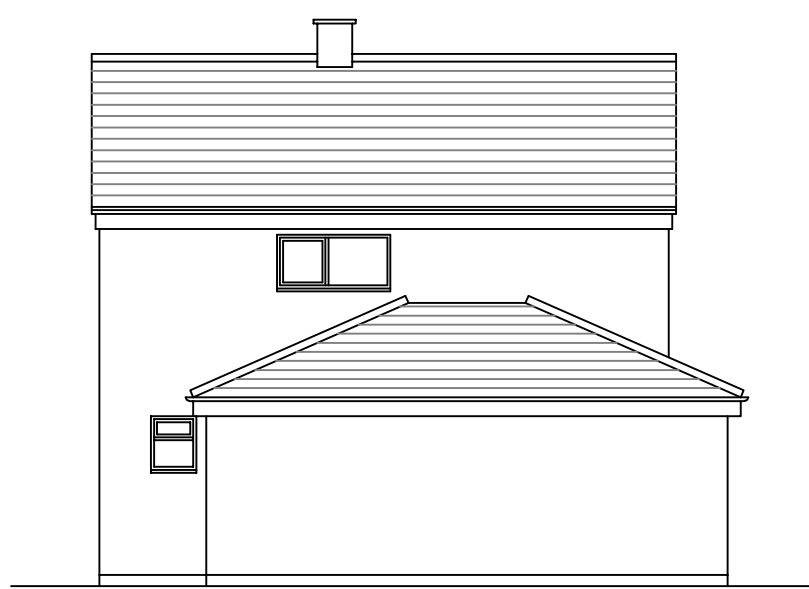


PROPOSED REAR (WEST) ELEVATION 1:100




PROPOSED SIDE (SOUTH) ELEVATION 1:100



PROPOSED FRONT (EAST) ELEVATION 1:100

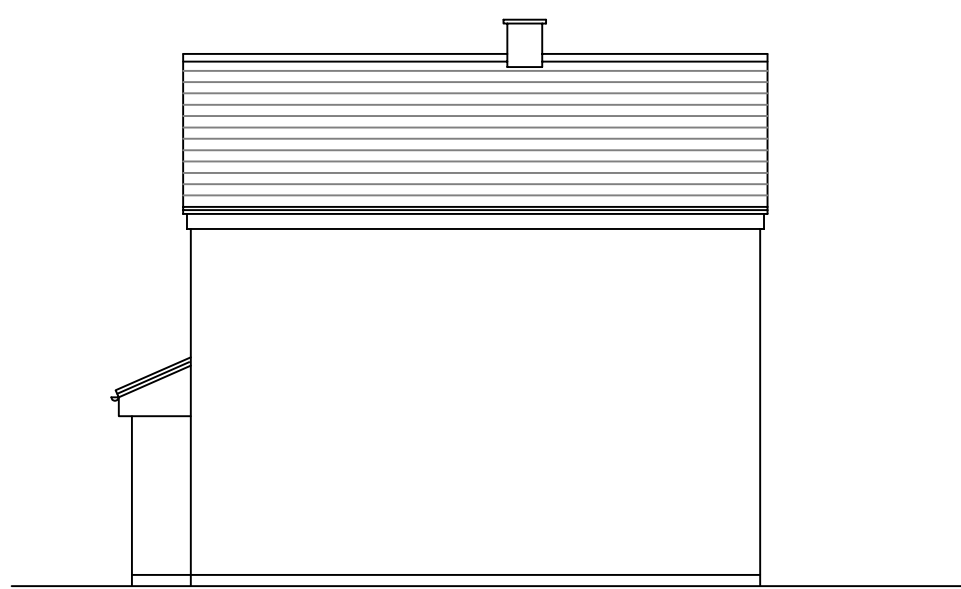


PROPOSED END (NORTH) ELEVATION 1:100

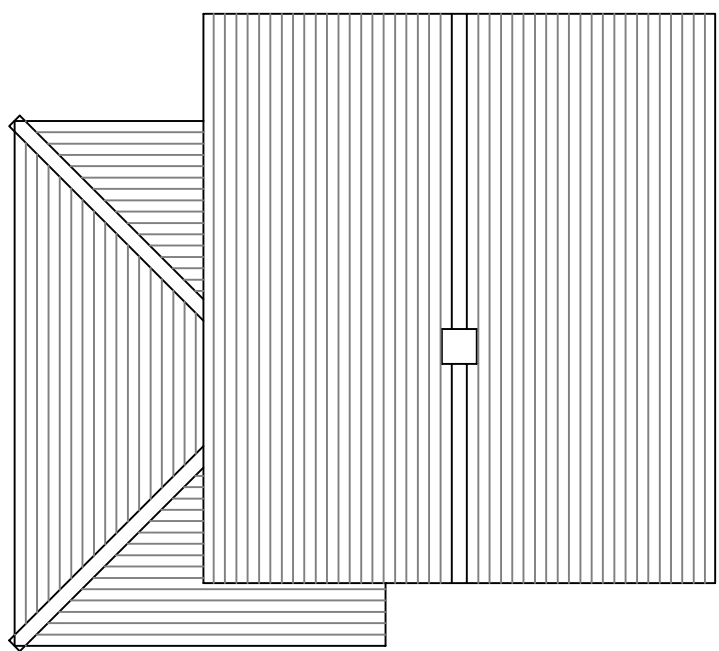

PROPOSED ROOF PLAN 1:100




EXISTING REAR (WEST) ELEVATION 1:100

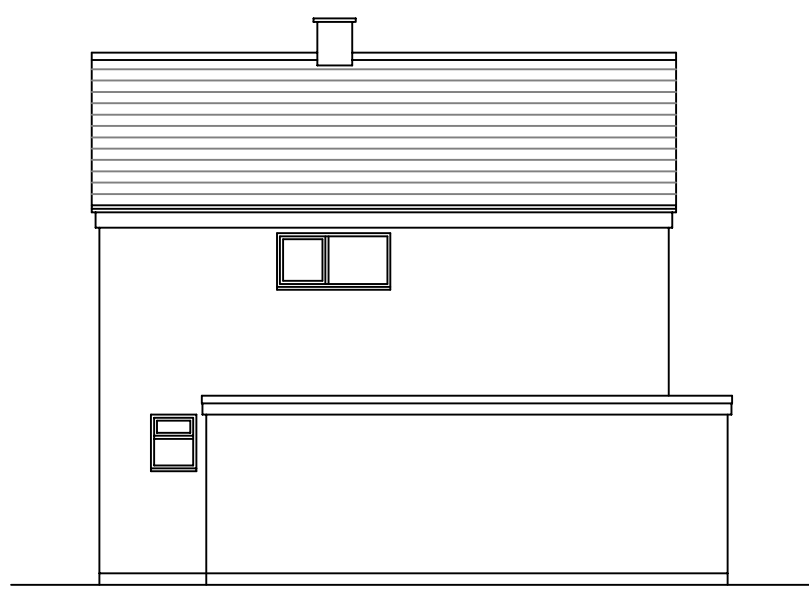


EXISTING SIDE (SOUTH) ELEVATION 1:100





EXISTING FRONT (EAST) ELEVATION 1:100

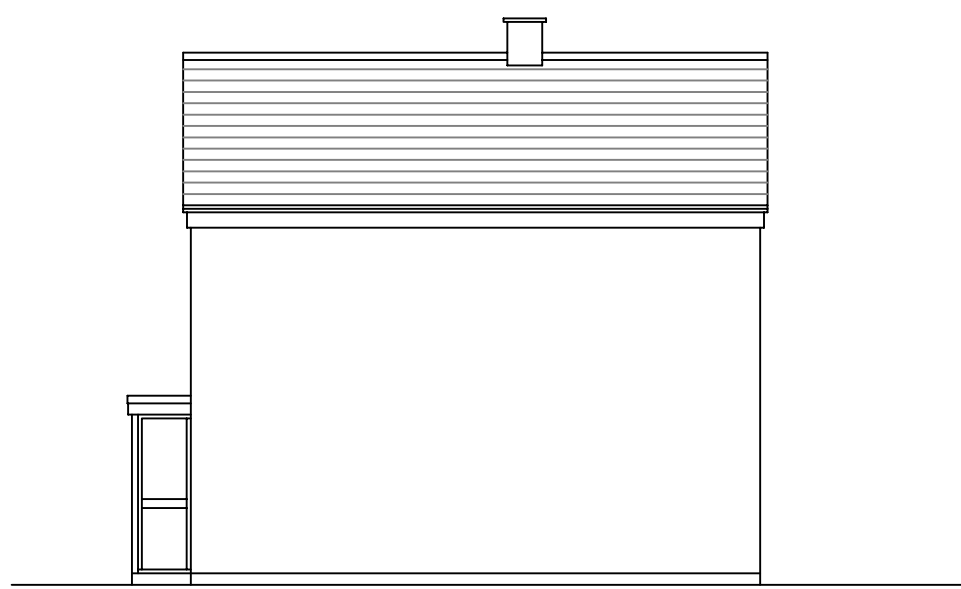


EXISTING END (NORTH) ELEVATION 1:100

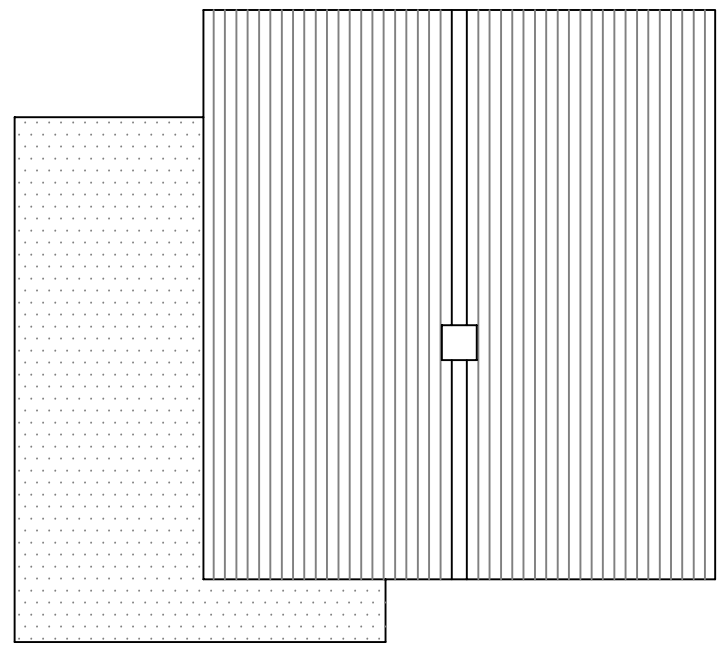


EXISTING ROOF PLAN 1:100

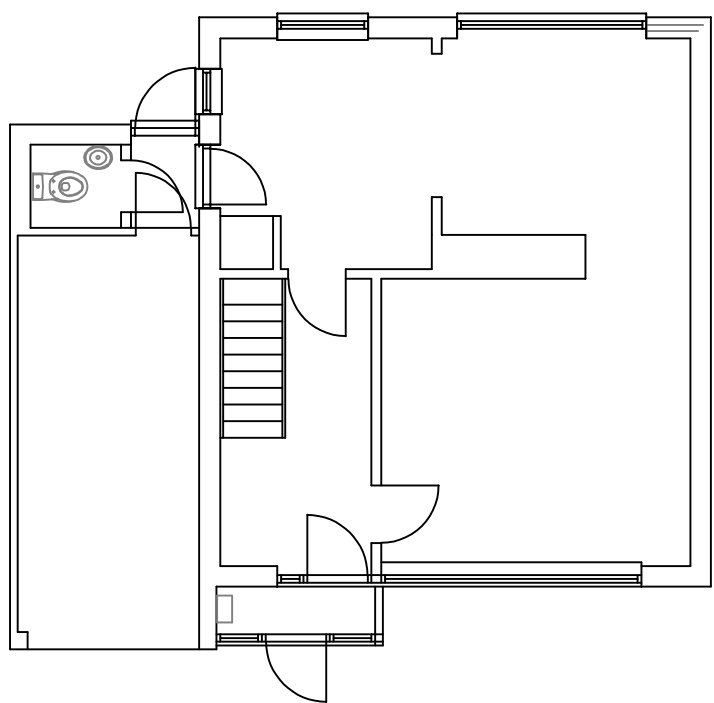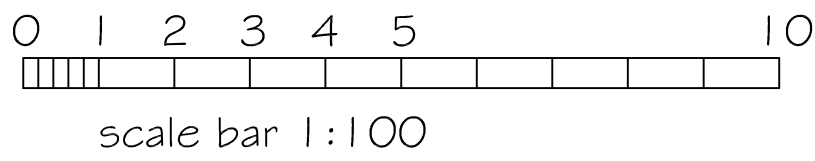

EXISTING GROUND FLOOR PLAN 1:100

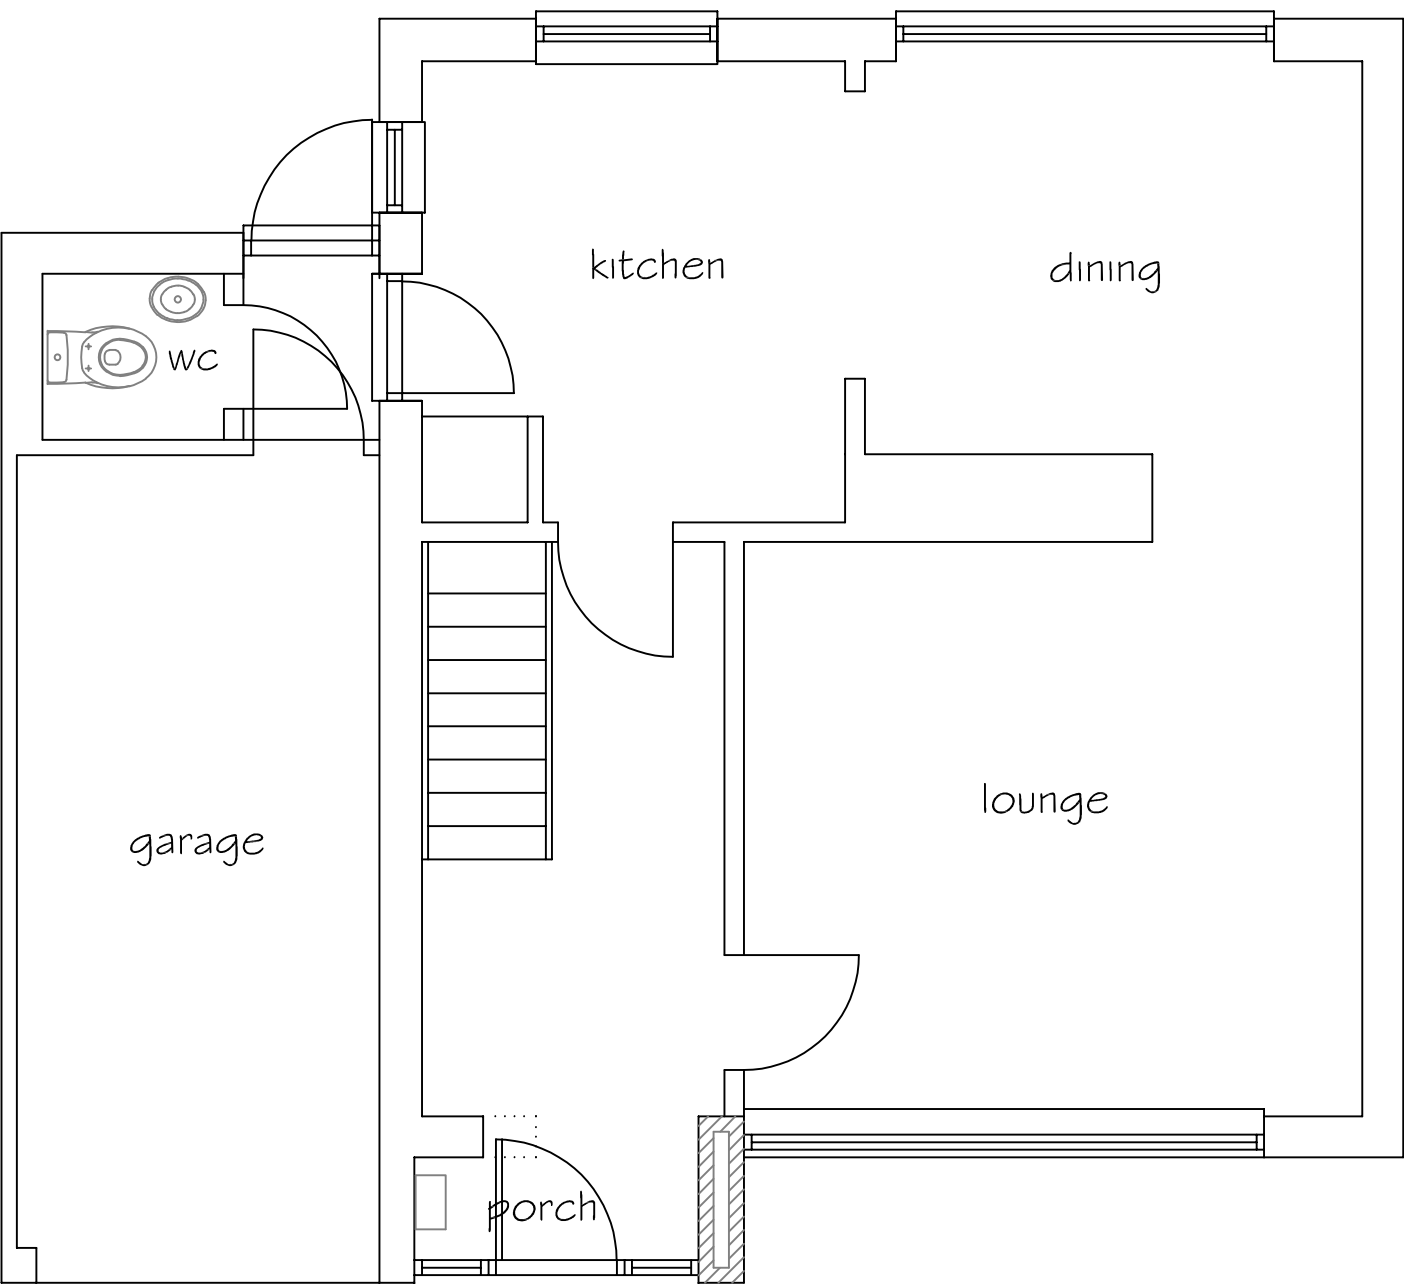

PROPOSED GROUND FLOOR PLAN 1:50

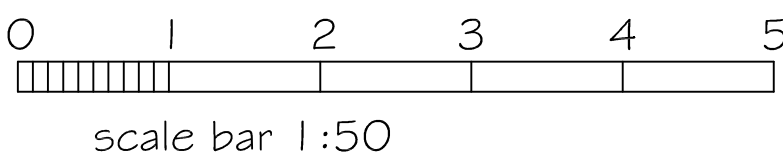

SJF PLANNING & DESIGN SERVICE 01225 782078 simonnearthebell@gmail.com		
PROPOSED	NEW ROOF TO GARAGE & REPLACEMENT PORCH	
CLIENT	MR D HOLLAND	
LOCATION	19 PAXCROFT WAY TROWBRIDGE BA14 7DG	
TITLE	PLANS	
DRG NO	ISSUE	DATE
2612-1	1	AUG 2026