


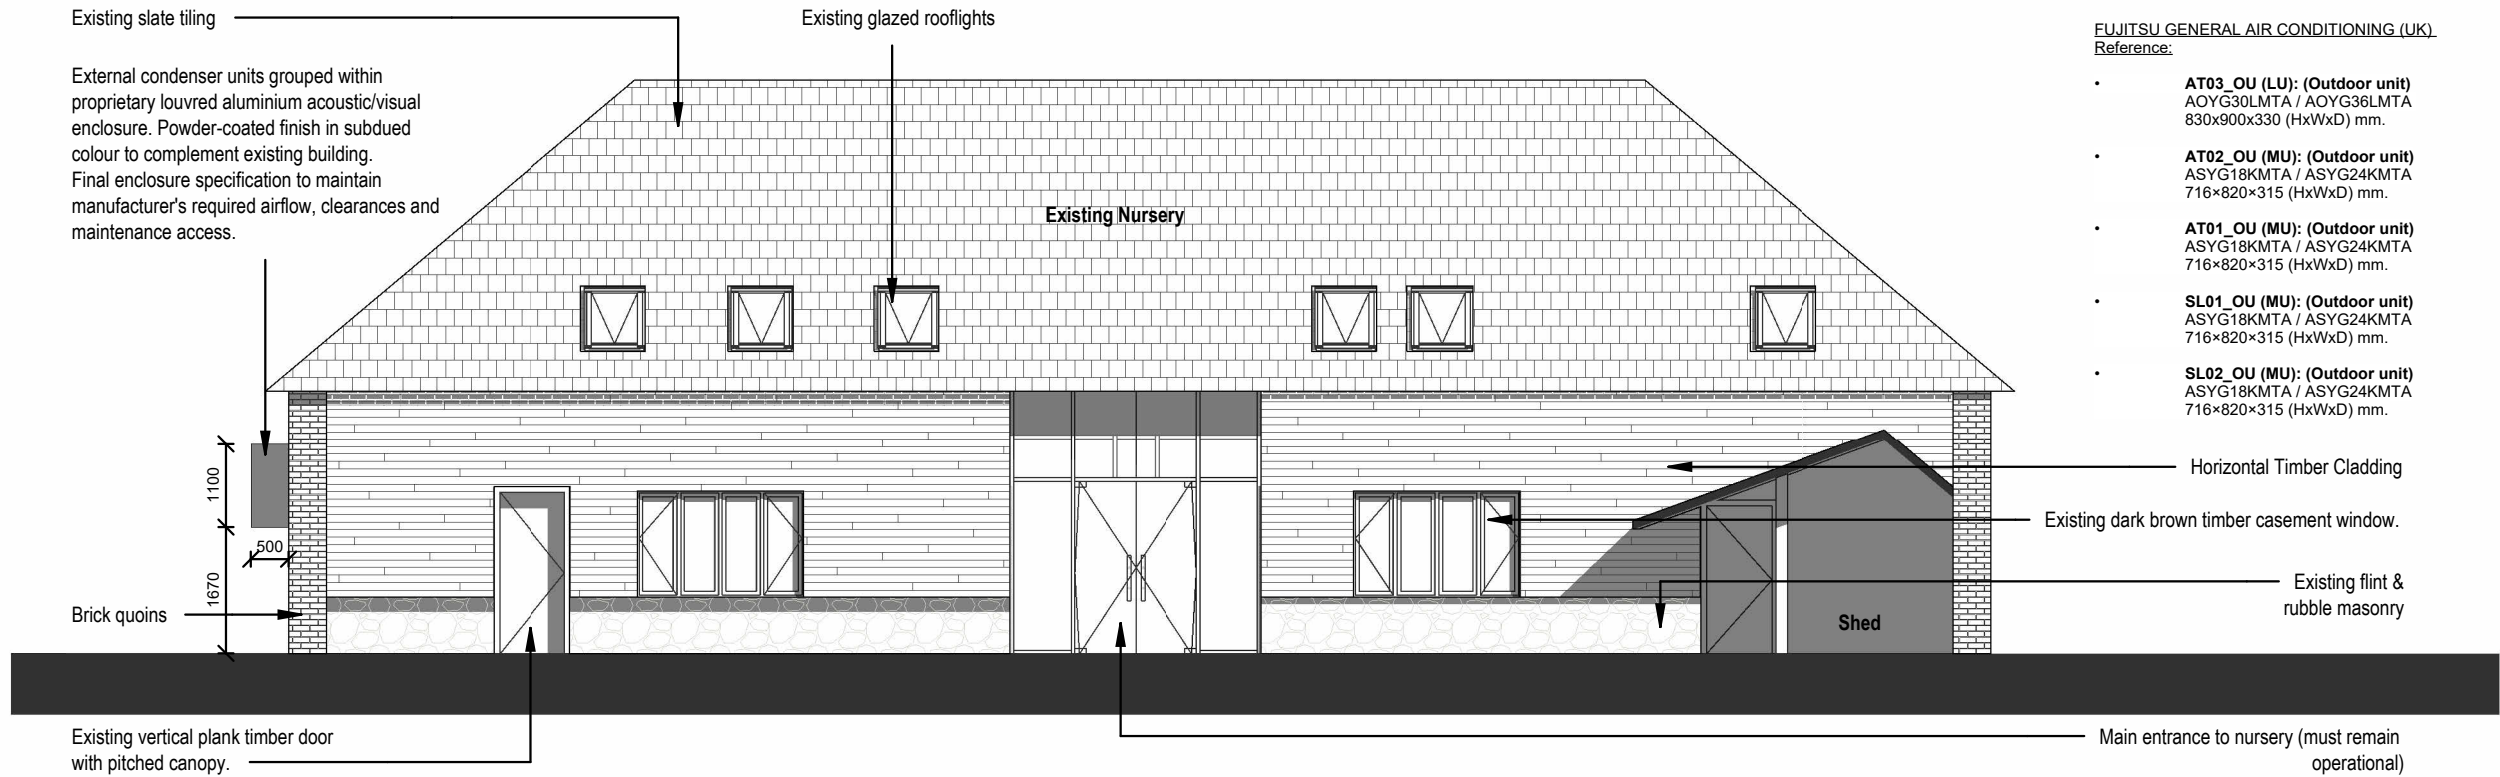


NOTES


FUJITSU GENERAL AIR CONDITIONING (UK)
Reference:

- **AT03_OU (LU): (Outdoor unit)**
AOYG30LMTA / AOYG36LMTA
830x900x330 (HxWxD) mm.
- **AT02_OU (MU): (Outdoor unit)**
ASYG18KMTA / ASYG24KMTA
716x820x315 (HxWxD) mm.
- **AT01_OU (MU): (Outdoor unit)**
ASYG18KMTA / ASYG24KMTA
716x820x315 (HxWxD) mm.
- **SL01_OU (MU): (Outdoor unit)**
ASYG18KMTA / ASYG24KMTA
716x820x315 (HxWxD) mm.
- **SL02_OU (MU): (Outdoor unit)**
ASYG18KMTA / ASYG24KMTA
716x820x315 (HxWxD) mm.

This drawing is © copyright JM Design Studio Ltd 2026. No unauthorised reproduction of any kind is permitted.
No dimensions prior to construction. Immediately report any discrepancies on the document to JM Design Studio Ltd.
This document shall be read in conjunction with all relevant Architectural, Structural, M&E, Public Health, Landscape, Civils and Interior Designer's drawings, schedules and specifications.
All figures are approximate and have been measured and expressed in a manner as defined by the current edition of the RICS Code of Measuring Practice unless otherwise stated. Figures relate to the current stage of the project and represent the design intent only; if additional information is required please contact JM Design Studio Ltd.

 

2 | Proposed Front Elevation 01
1 : 100

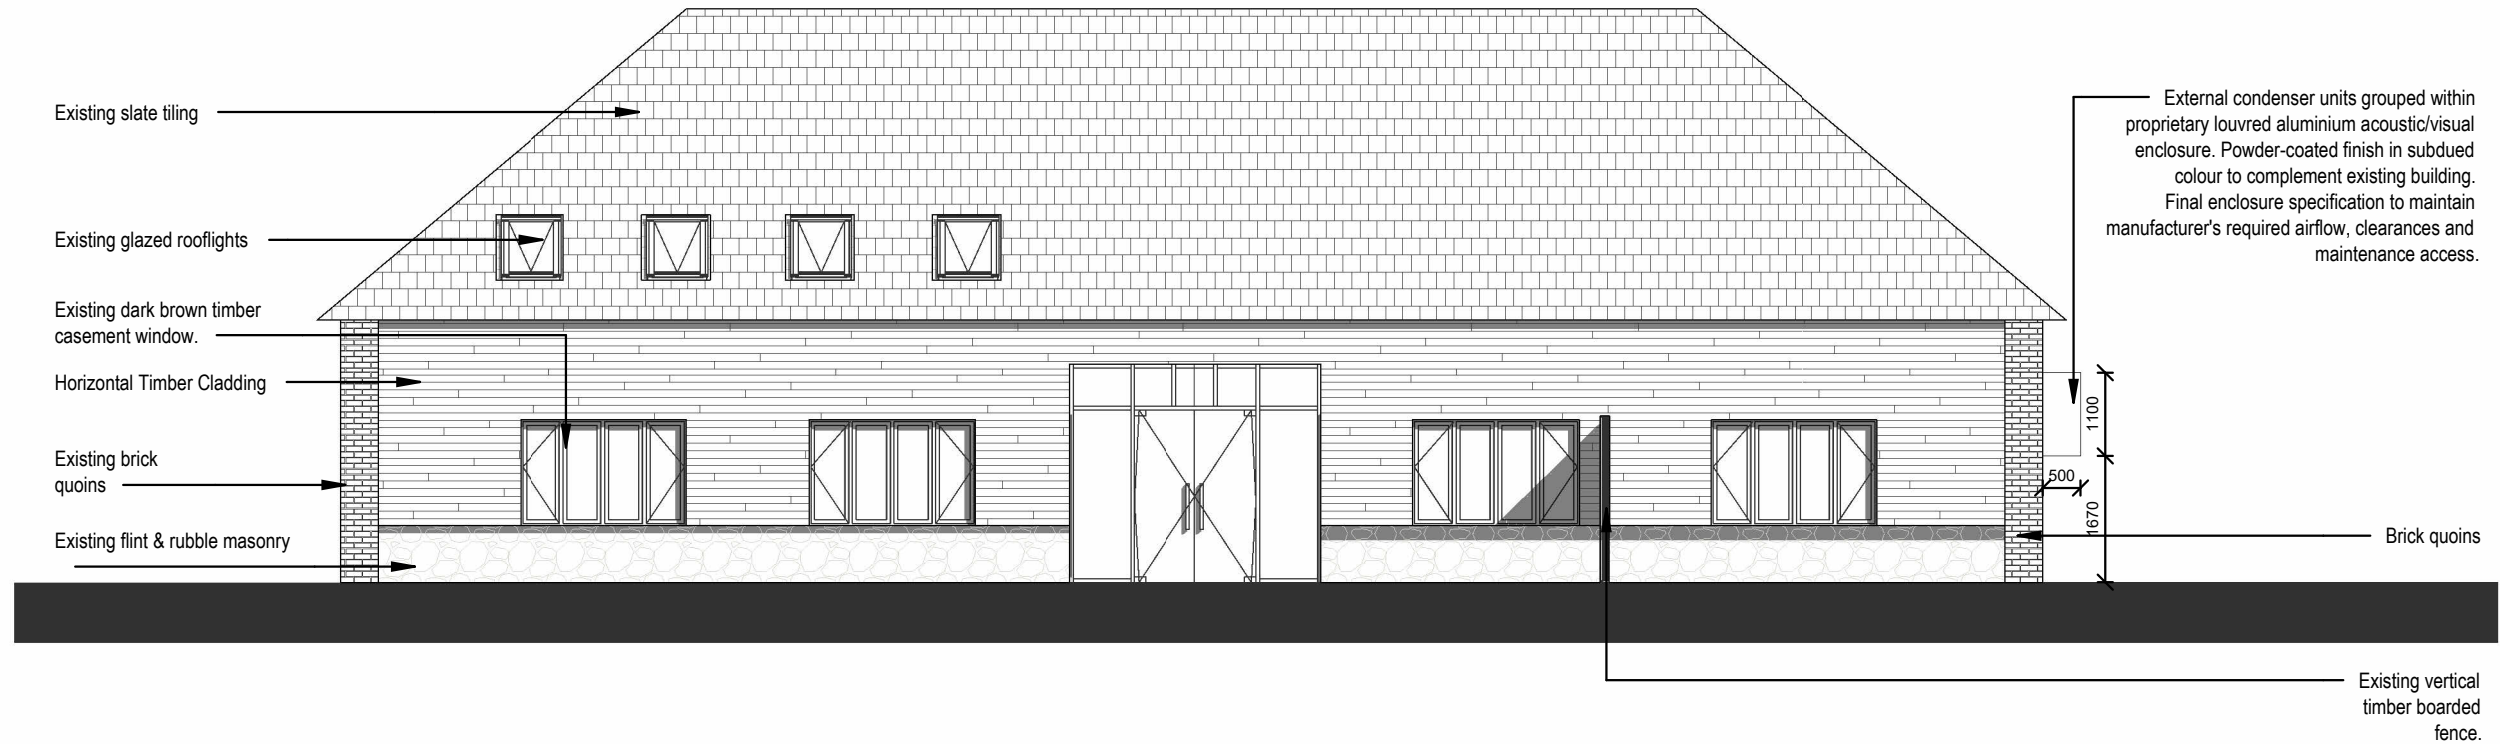

1 | Proposed Rear Elevation 02
1 : 100

N°	Description	Issue Date
6	Issue for Planning 2	01/10/2026
5	Issue for Planning	22/09/2026
4	WIP Construction issue	16/09/2026
3	Updated Pack	01/09/2026
2	Updated Pack	22/01/2026
1	Preliminary Drawings	16/12/2025

REVISION SCHEDULE

PROJECT NAME:
Little Acorns
22 West St, Aldbourne, Marlborough SN8 2BS, UK
DRAWING CREATED BY:
JM Design Studio

DRAWING TITLE:
Proposed Plan - Elevation 1-2

DRAWING NUMBER:
2528-JM-00-FF-DR-A-1032-6

SCALE	PAPER SIZE:
1:100	A3

APPROVAL			
Created by:	Date	Checked by:	Date
GC	22/01/2026	JM	01/10/2026
Approved by:	Date		
JM	01/10/2026		

DRAWING STATUS:

S3_FOR REVIEW & COMMENT

