


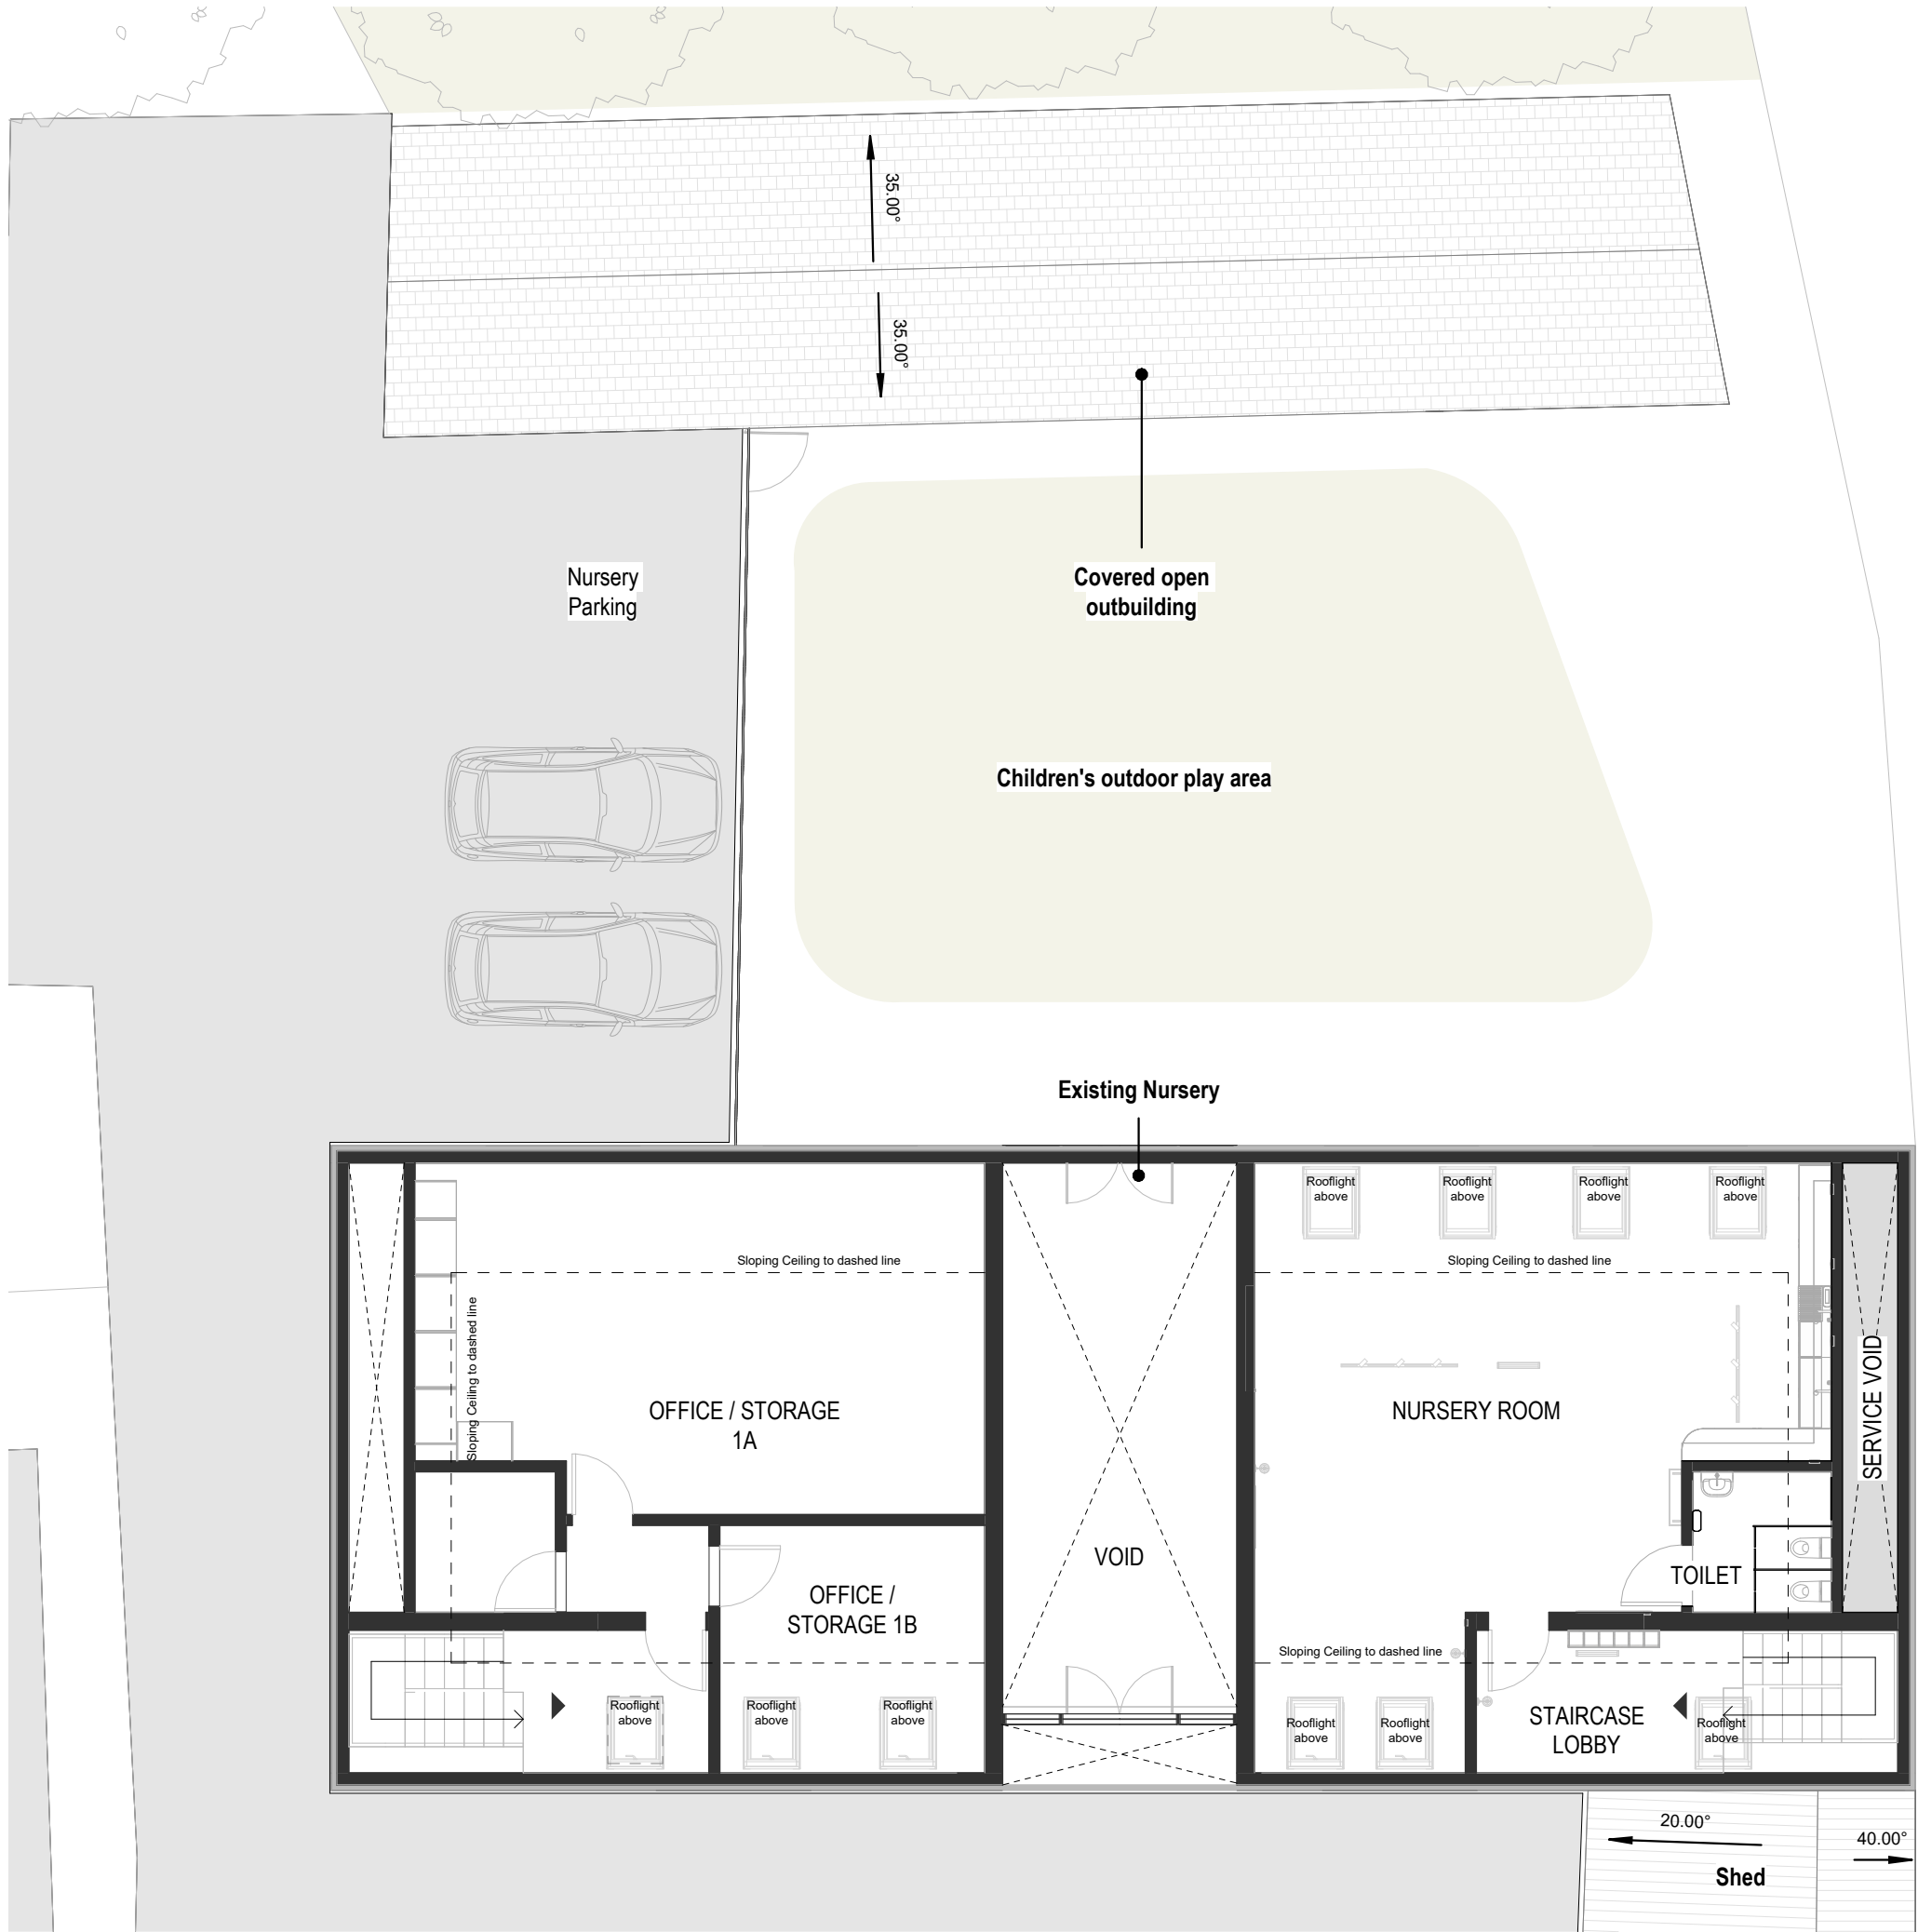

This drawing is © copyright JM Design Studio Ltd 2026. No unauthorised reproduction of any kind is permitted.

No dimensions to be scaled from this drawing. Verify all dimensions prior to construction. Immediately report any discrepancies on the document to JM Design Studio Ltd.

This document shall be read in conjunction with all relevant Architectural, Structural, M&E, Public Health, Landscape, Civils and Interior Designer's drawings, schedules and specifications.

All figures are approximate and have been measured and expressed in a manner as defined by the current edition of the RICS Code of Measuring Practice unless otherwise stated. Figures relate to the current stage of the project and represent the design intent only; if additional information is required please contact JM Design Studio Ltd.

1

0

1

2

Scale 1:100Metres

KEY

Existing walls

2	Issue for Planning 2	01/10/2026
1	Issue for Planning	22/09/2026
N°	Description	Issue Date

REVISION SCHEDULE

PROJECT NAME:

Little Acorns

22 West St, Aldbourne, Marlborough SN8 2BS, UK

DRAWING CREATED BY:

JM Design Studio

DRAWING TITLE:

Existing First floor plan

DRAWING NUMBER:

2528-JM-00-FF-DR-A-0006-2

SCALE	PAPER SIZE:	
1:100	A3	

APPROVAL

Created by:

GC

Date

27/04/2026

Checked by:

JM

Date

01/10/2026

Approved by:

JM

Date

01/10/2026

DRAWING STATUS:

S3_FOR REVIEW & COMMENT

JM

design studio ltd