


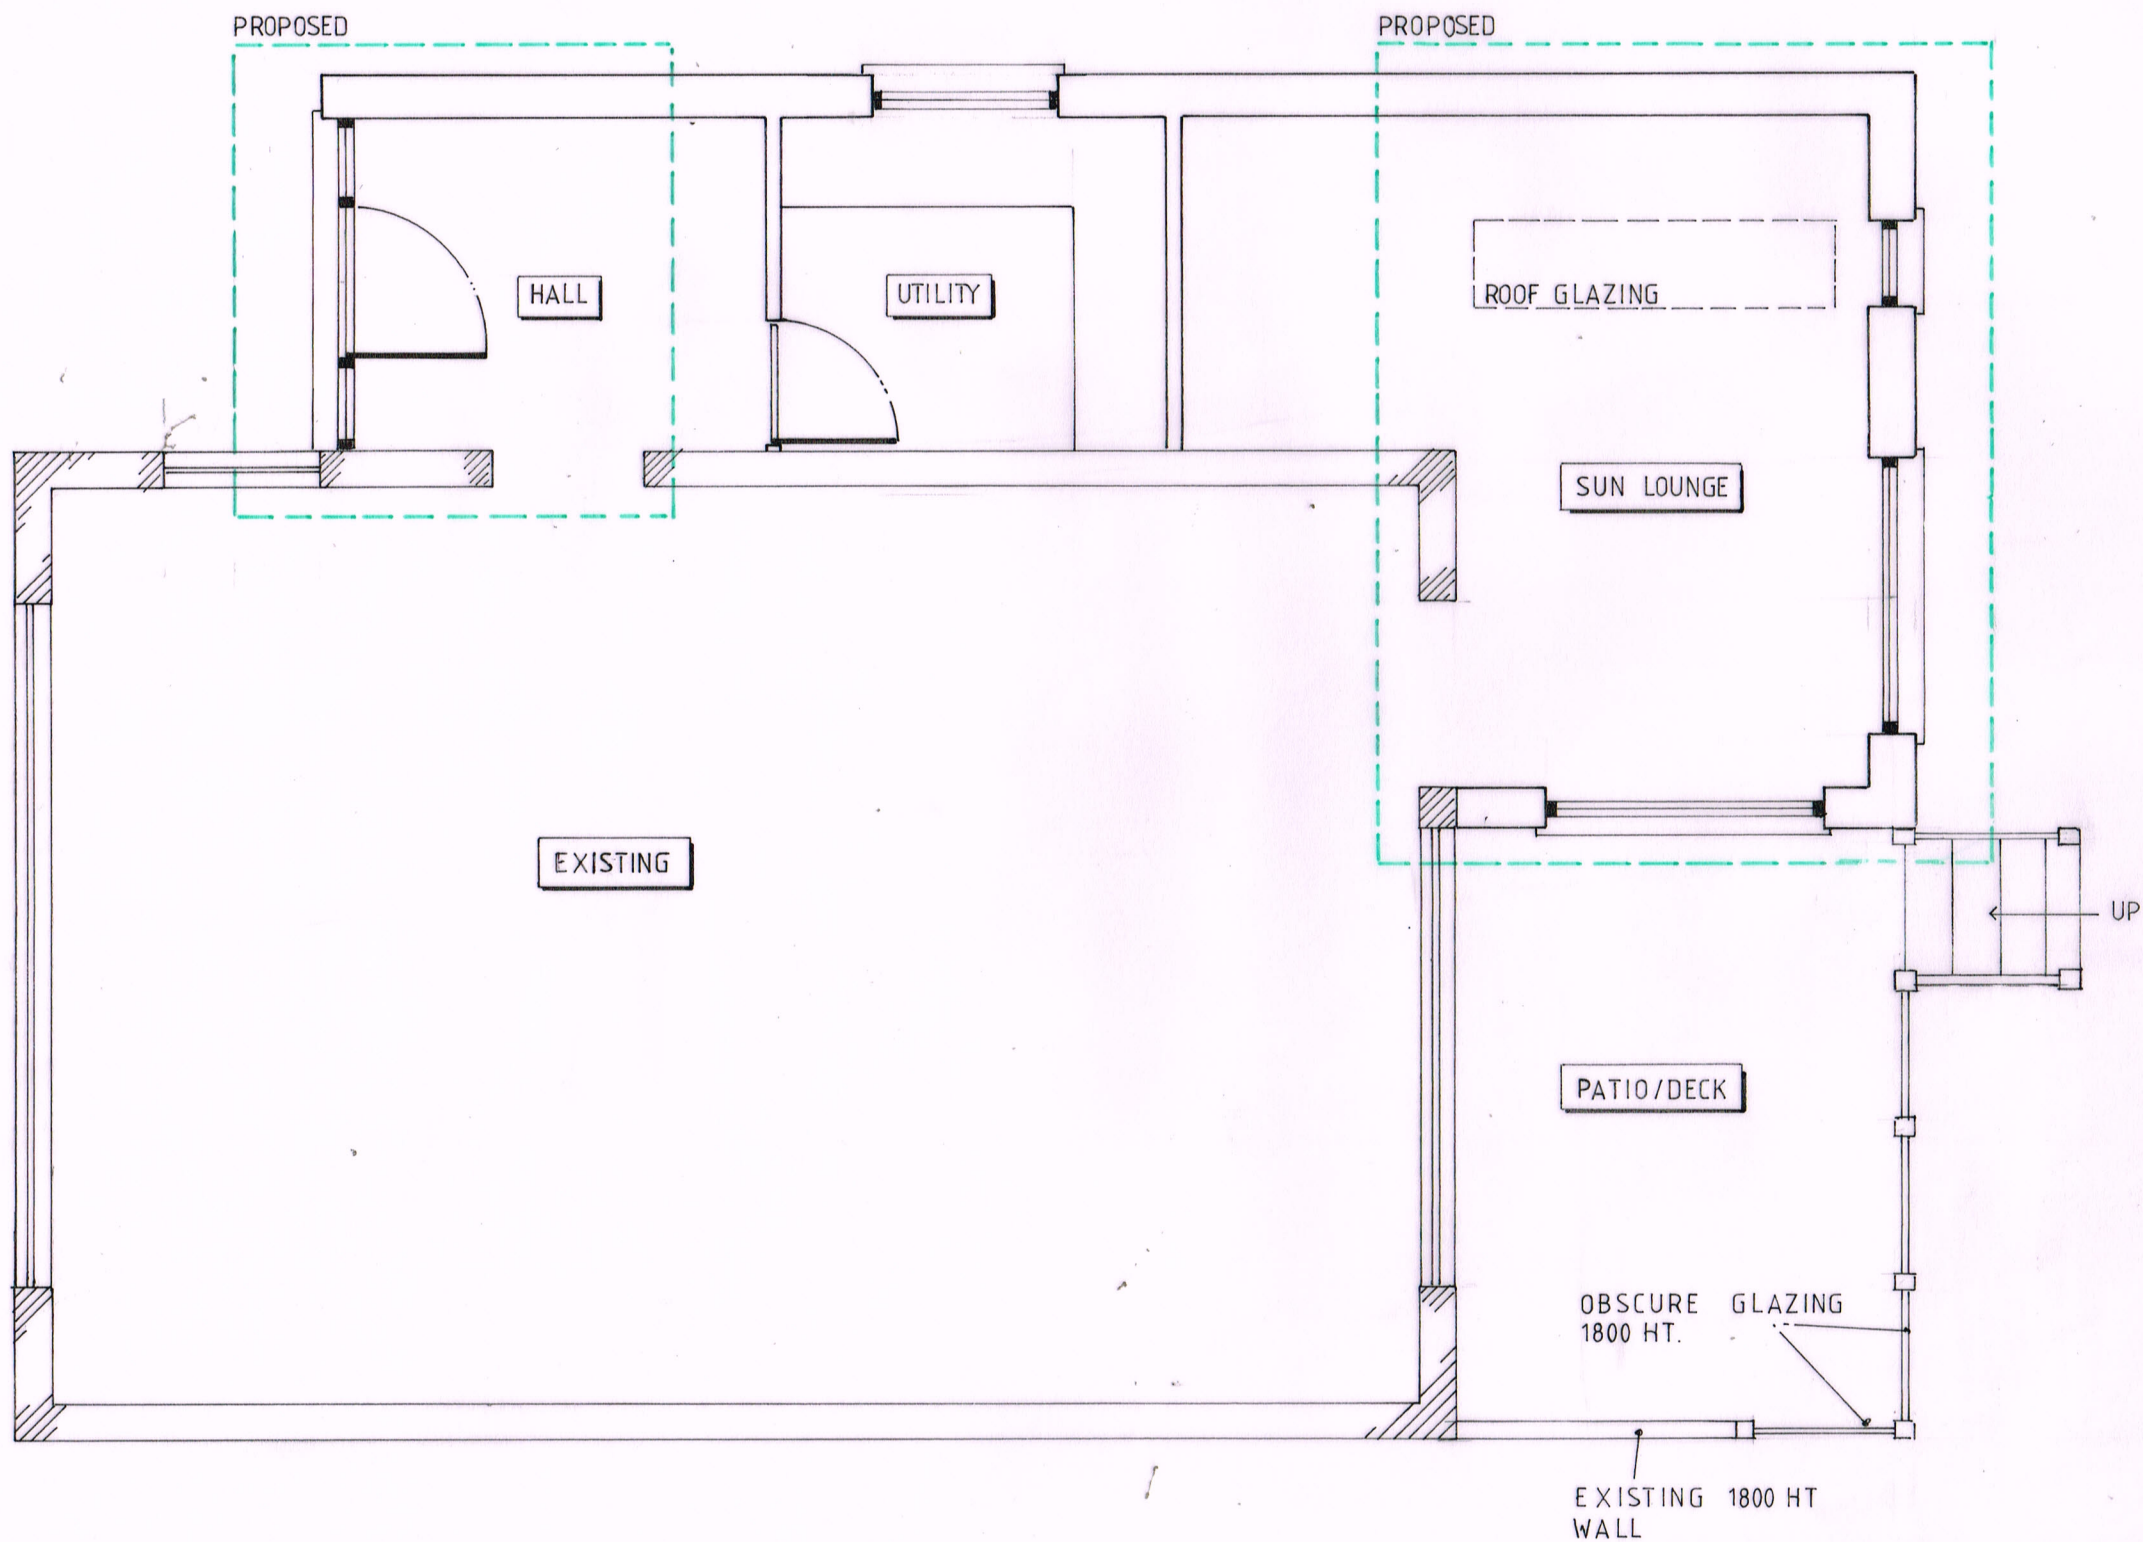

FLOOR PLAN

SCALE 1:50

0 500 1000 2000 mm



concept architecture
Designing Dreams, Creating Reality

DEVIZES

PROPOSED DATA

C0260406	1:50	6:26	RSH
260406/PL04			A

**PLANNING
ONLY**

Do not scale from this drawing for construction use figured dimensions only. If you are in doubt please ask using the contact details below.

Contact: Tel. 01793 272179
 email: design@conceptarchitecture.co.uk

© All rights Reserved