


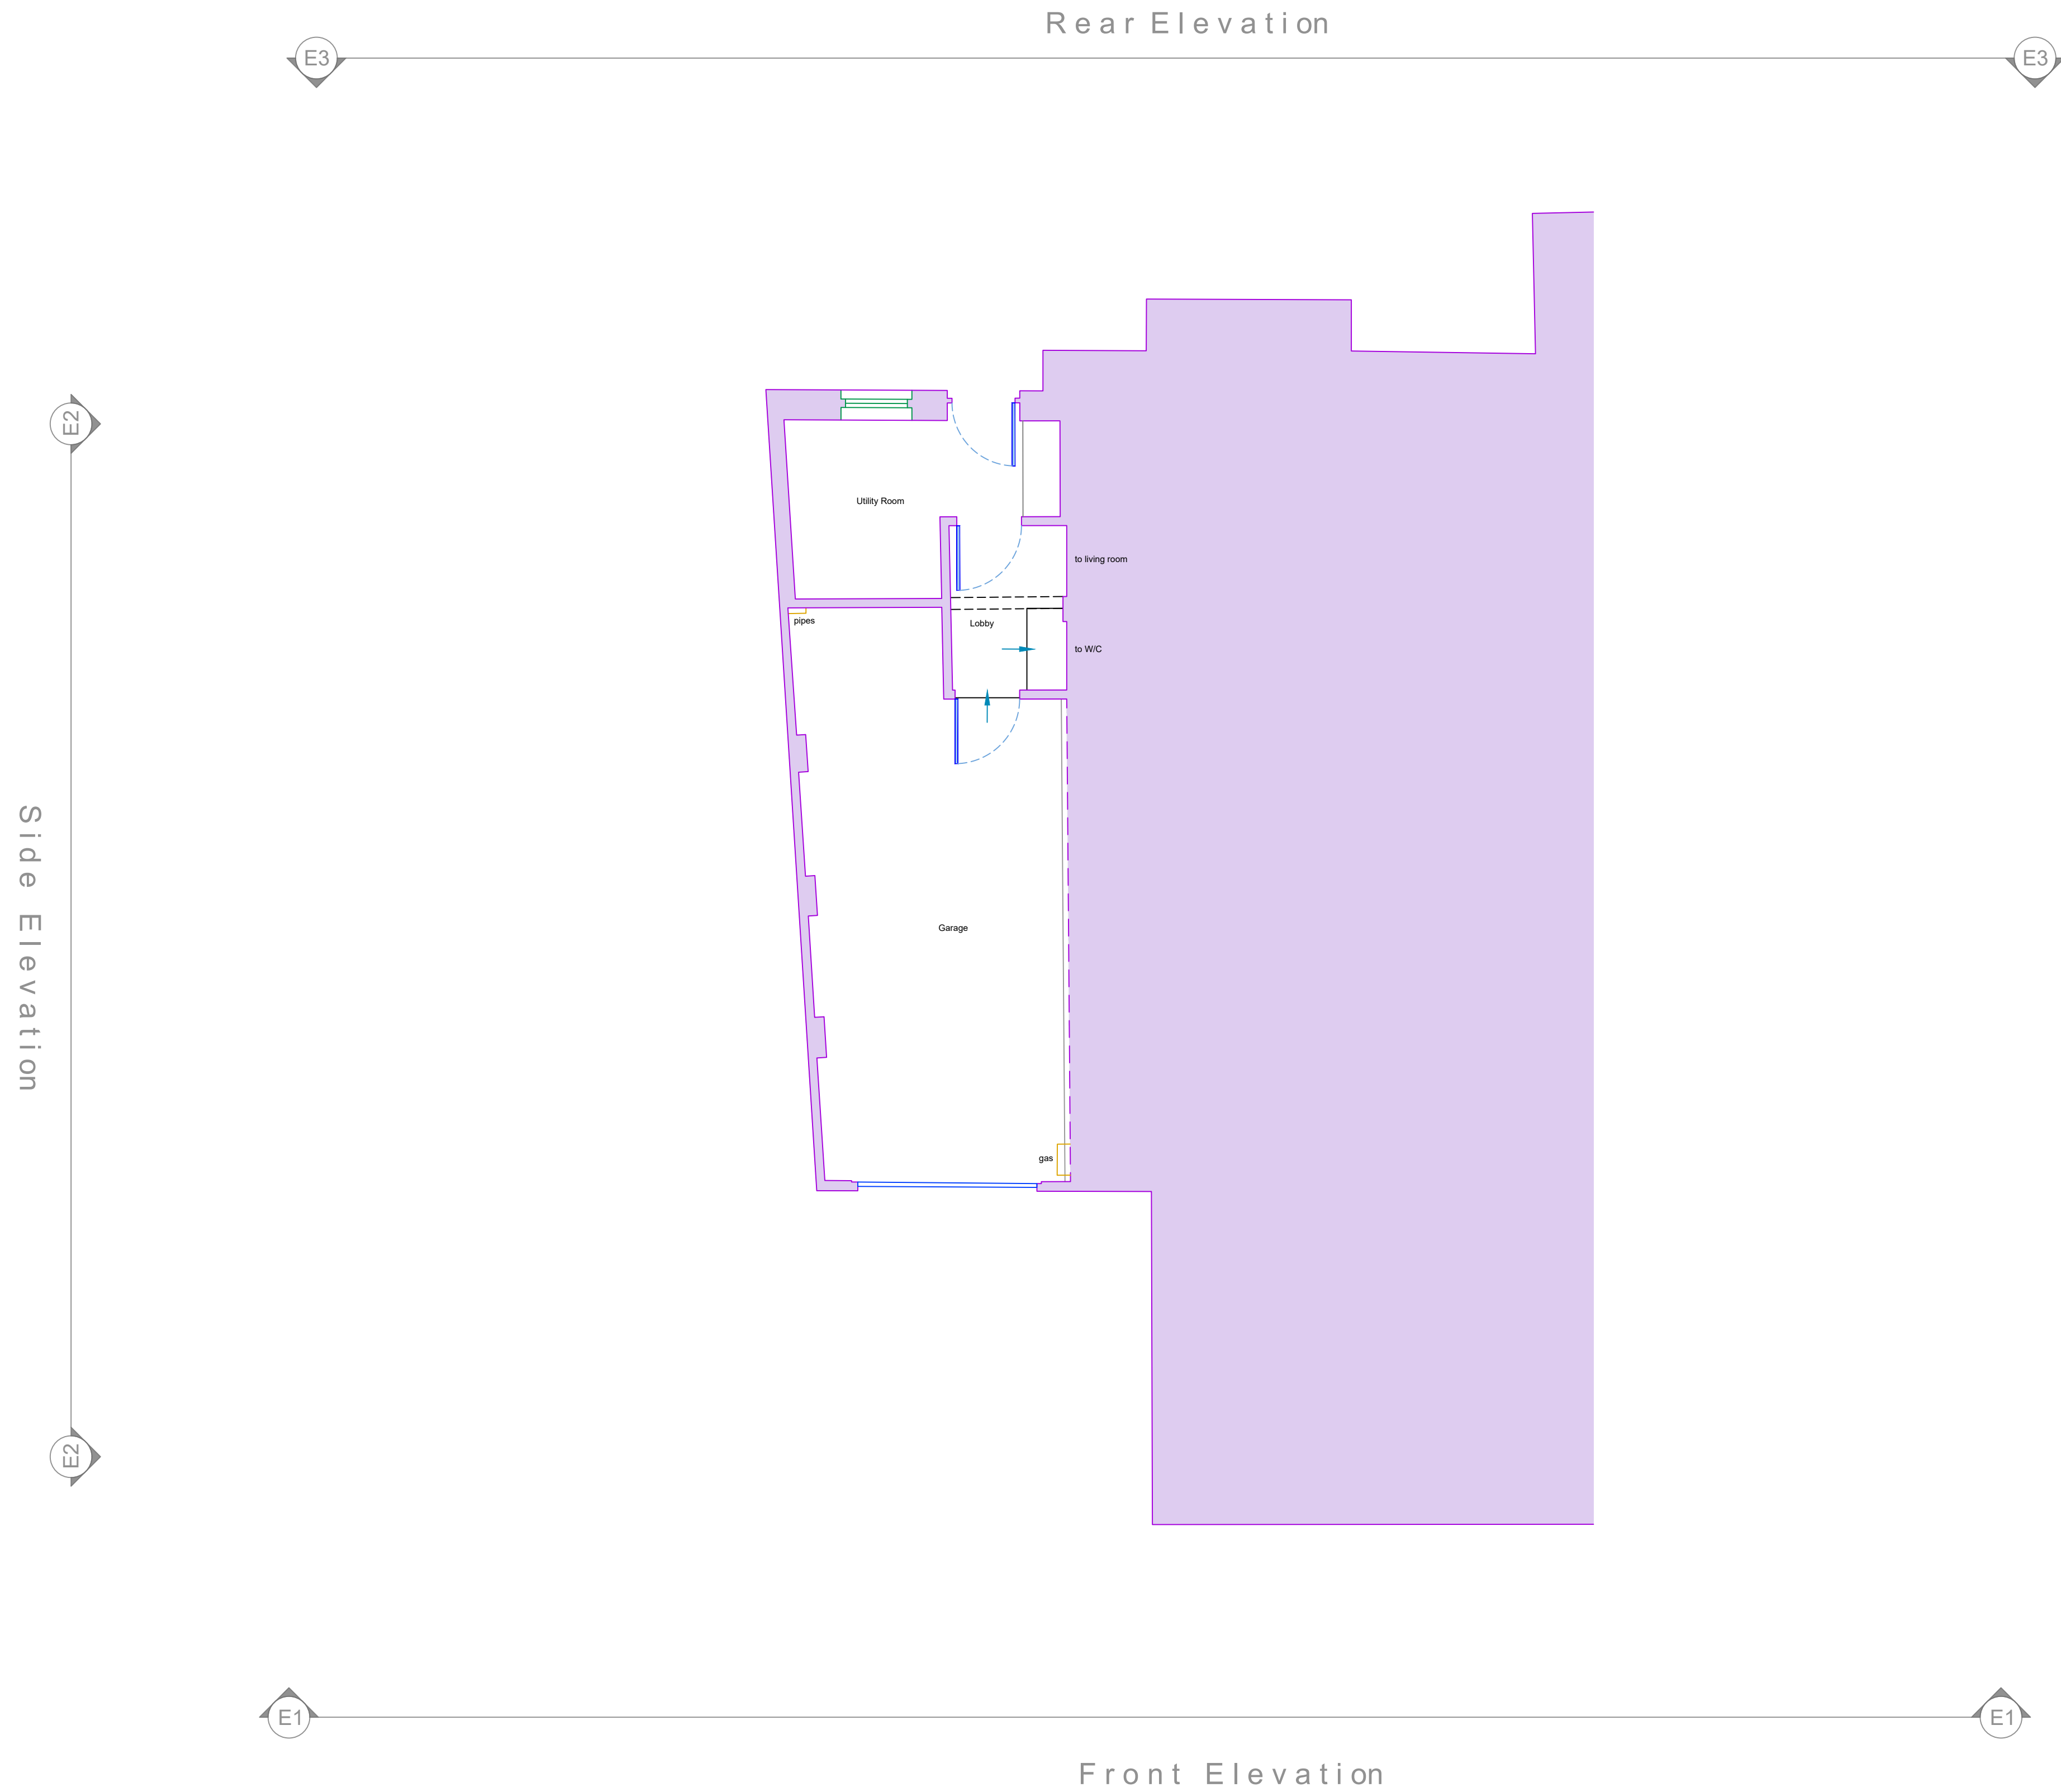

Notes:

NOTES:

1) ALL DRAWINGS SUPPLIED BY DWG PLANS ARE TO BE USED FOR PLANNING PERMISSION PURPOSES ONLY AND NOT TO BE USED FOR BUILDING REGULATION PURPOSES.

2) THE CONTRACTOR, SUB-CONTRACTOR OR SUPPLIER IS TO CHECK ALL RELEVANT DIMENSIONS, LEVELS, EXISTING STRUCTURE AND MATERIALS PRIOR TO COMMENCING THE WORKS.

© THIS DRAWING IS COPYRIGHT AND MAY NOT BE COPIED, TRACED, ALTERED OR REPRODUCED WITHOUT WRITTEN PERMISSION FROM DWG PLANS.

Rear Elevation

Side Elevation

Front Elevation

No. 77 PICKWICK ROADNo. 75 PICKWICK ROADNo. 73 PICKWICK ROAD

REV:	DESCRIPTION:	BY:	DATE:
STATUS: FOR INFORMATION ONLY			
CLIENT: MR GULLIVER GRISBROOKE-CAMPBELL			
COMPANY: DWG PLANS COTSWOLDS LTD 94 LONDON ROAD OXFORD OX3 9FN			
SITE: 75 PICKWICK ROAD CORSHAM			
TITLE: EXISTING PLANS GROUND FLOOR			
SCALE: AT A1: 1:50	DATE: SEP 26	DRAWN: PT	CHECKED: PT
PROJECT NO: 2025804	DRAWING NO: EX-P-0100	REVISION: -	

COTSWOLDS BRANCH
PAUL TRAUSSLER
DIRECTOR


ARCHITECTURAL & PLANNING CONSULTANCY

 07951863585
 info@dwgplanscotswolds.co.uk  www.dwgplanscotswolds.co.uk