


EXISTING FLOOR PLAN
Dog Training & Boarding Facility
(Scale 1:50)

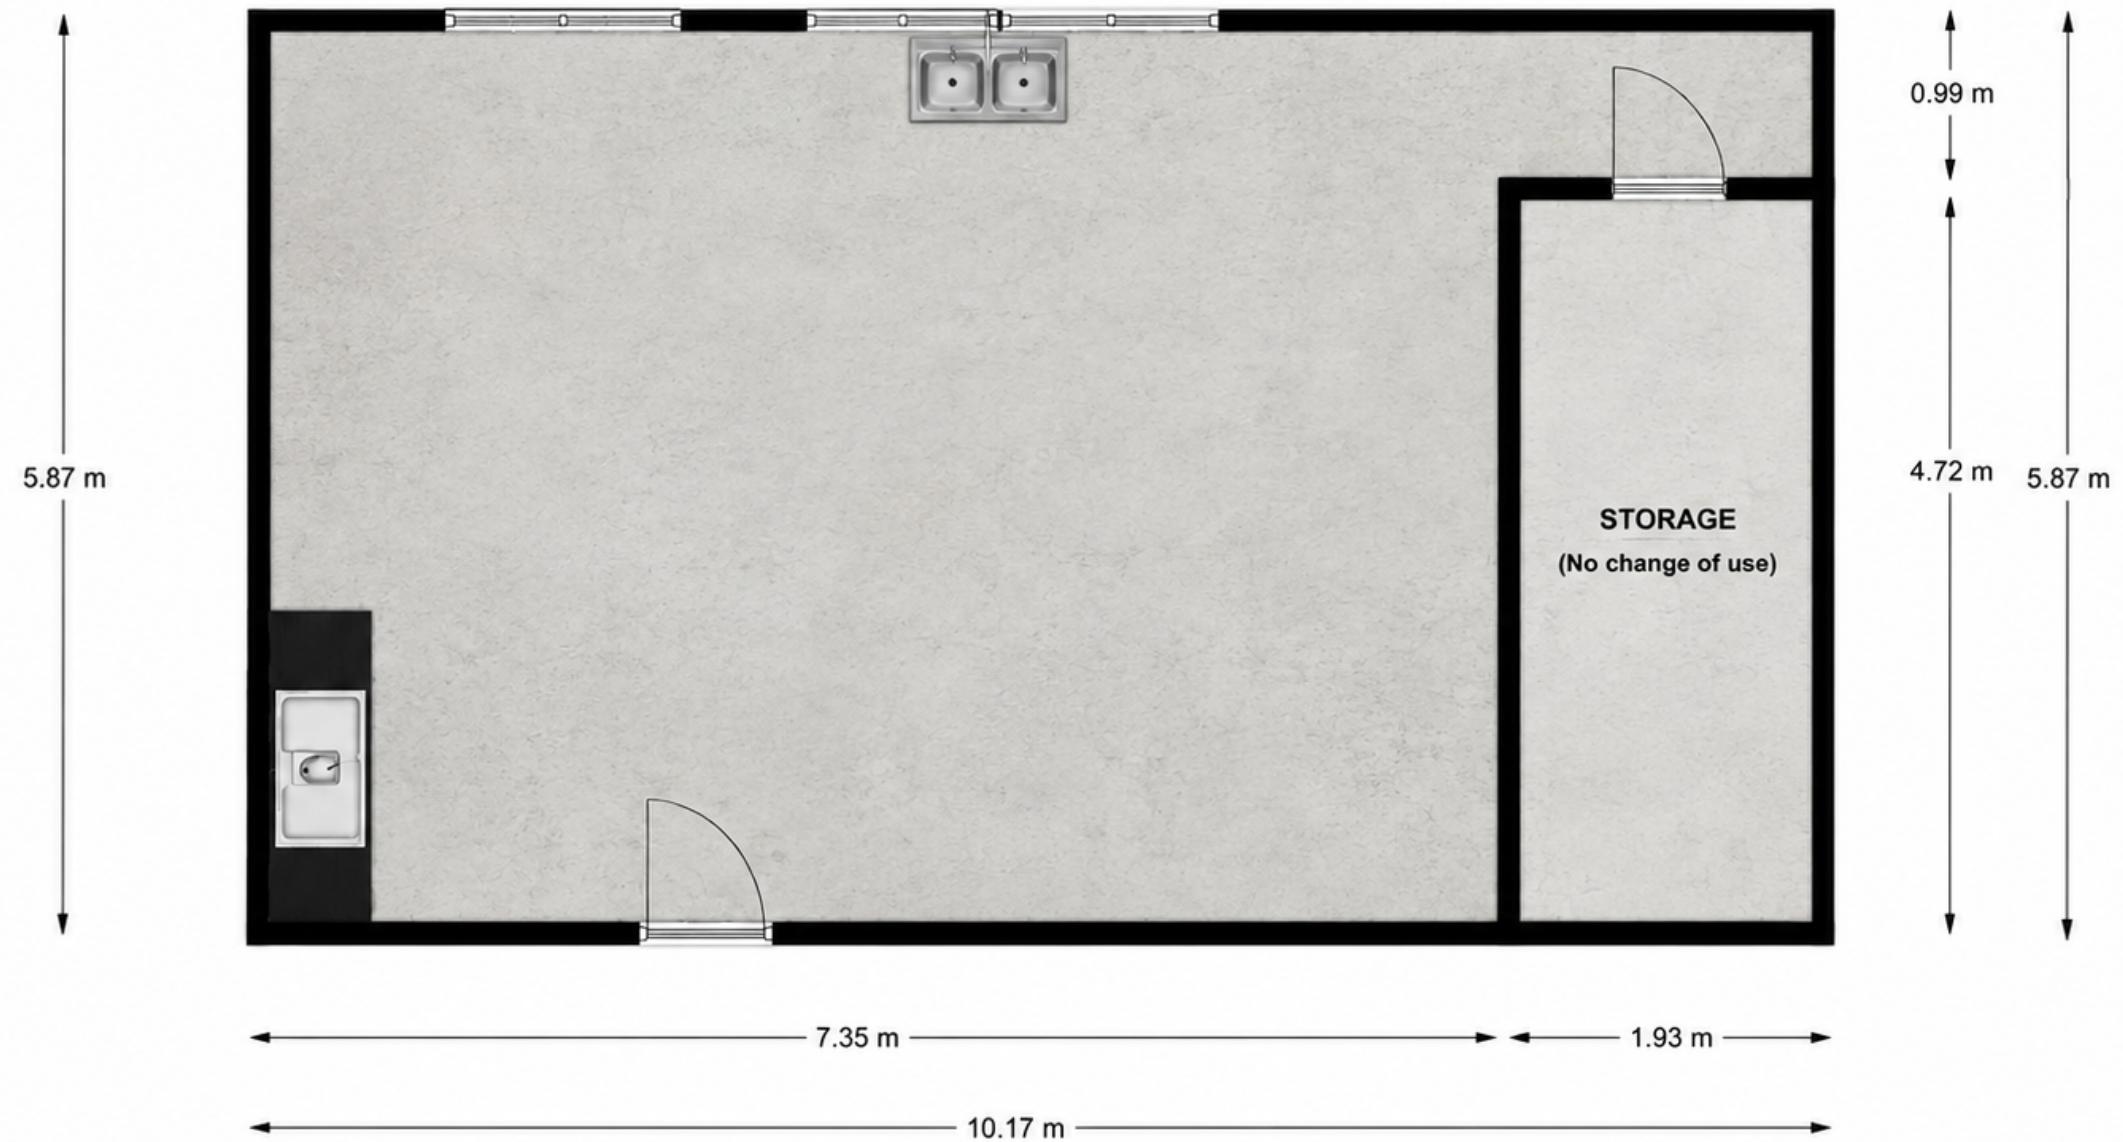

NOTES:

No internal alterations proposed.
Existing concrete floor throughout.
Existing sink in place.
Storage area to remain unchanged.

