


PROPOSED FLOOR PLAN

Dog Training & Boarding Facility

(Scale 1:50)

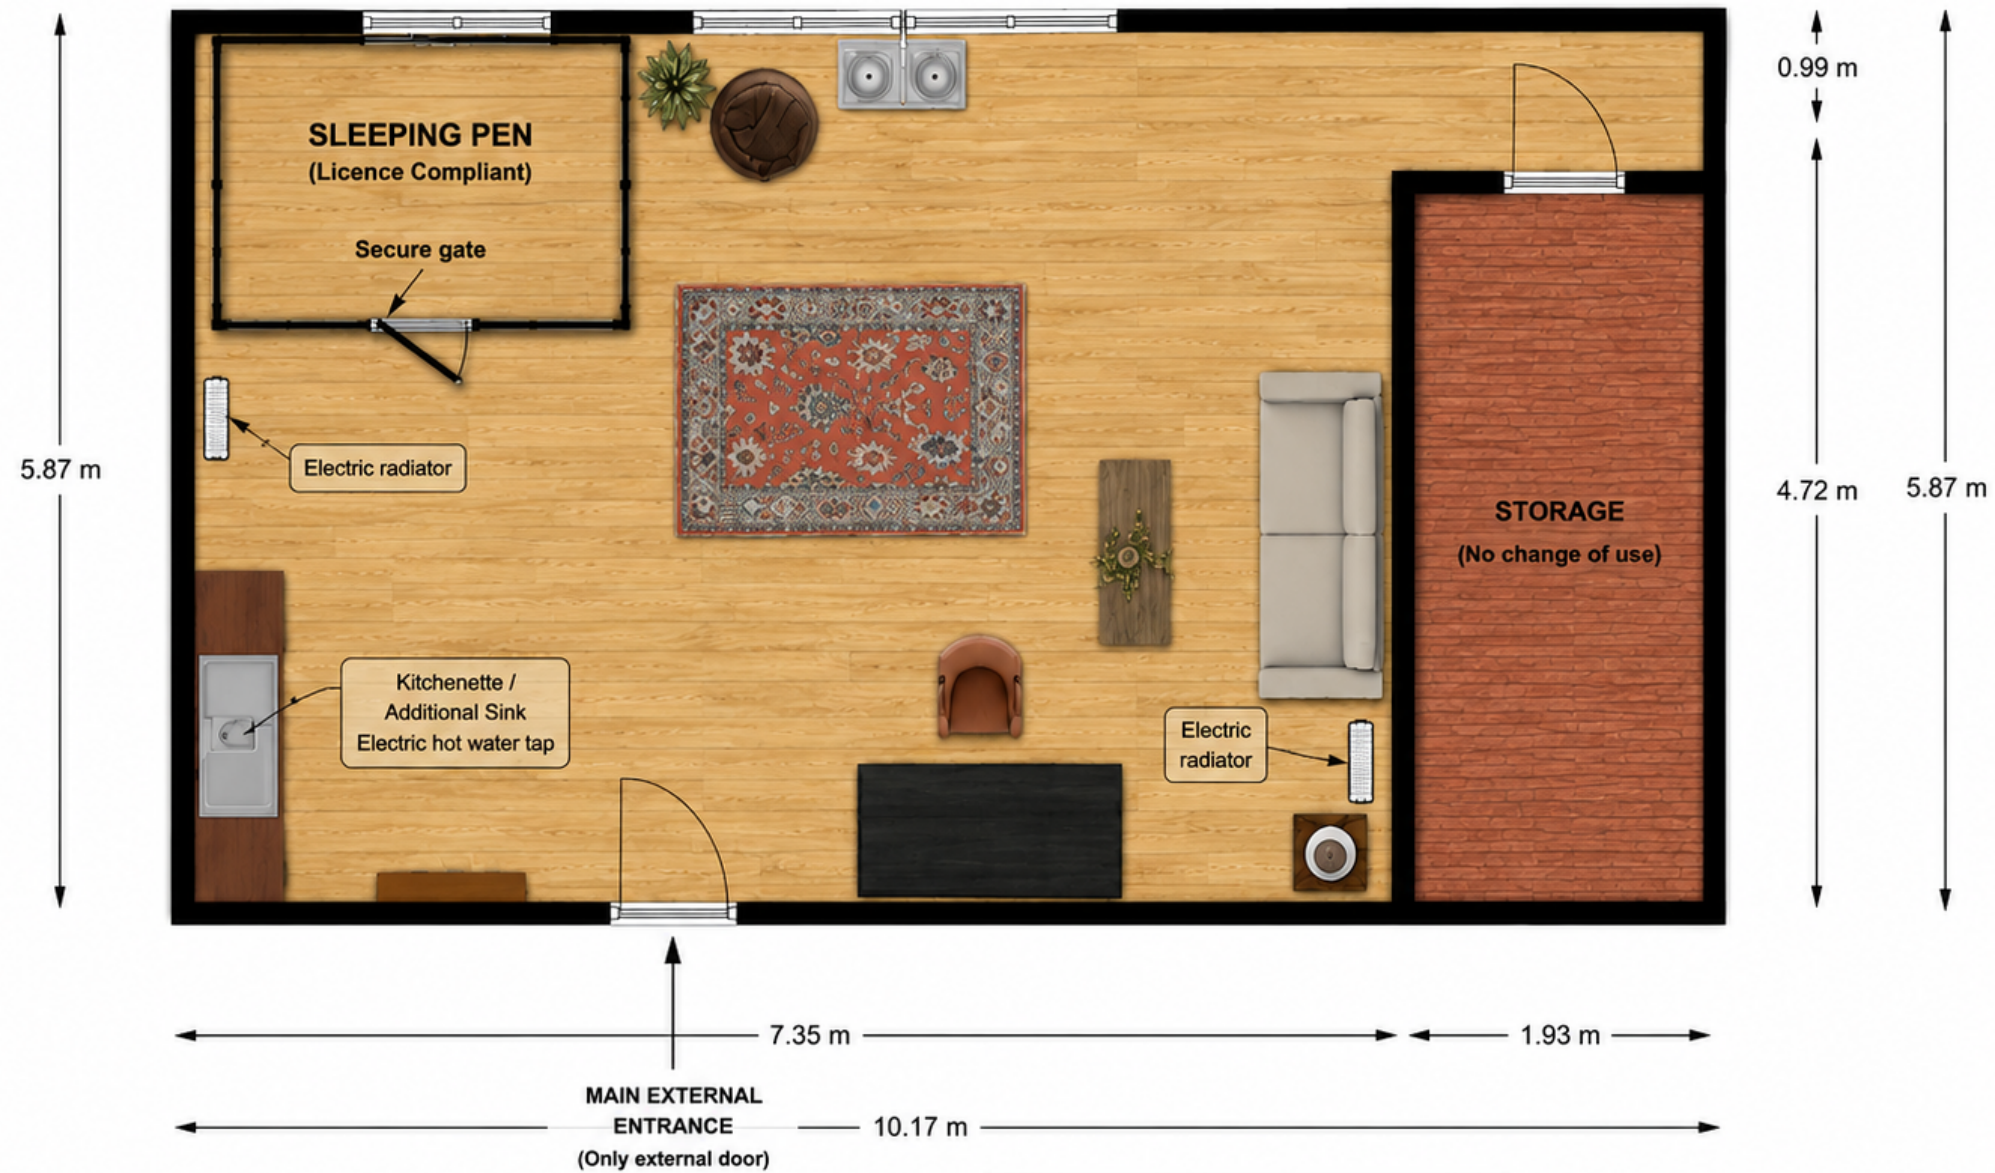

LEGEND

- Internal pen walls
- Secure gate to sleeping pen
- Electric radiator

PROPOSED INTERNAL WORKS

- Internal sleeping pen installed
- Kitchenette / additional sink and worktop
- Electric hot water tap
- Electric radiators (2no.)
- Electric panel heater (not shown)
- Interior decoration
- Floor insulation (not shown)
- Storage area unchanged

NOTES

Secure gate to sleeping pen plus external entrance door provide the two physical barriers required for boarding licence compliance.

