




South East Elevation

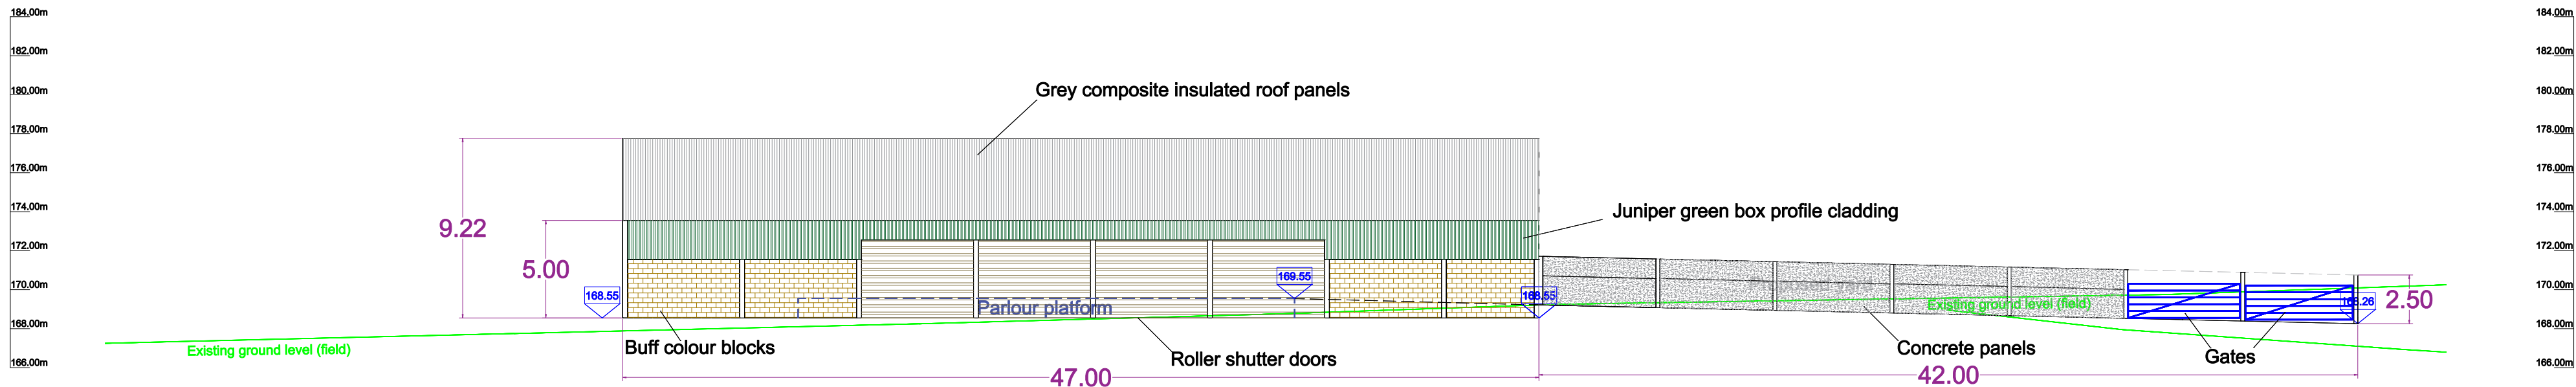


North West Elevation

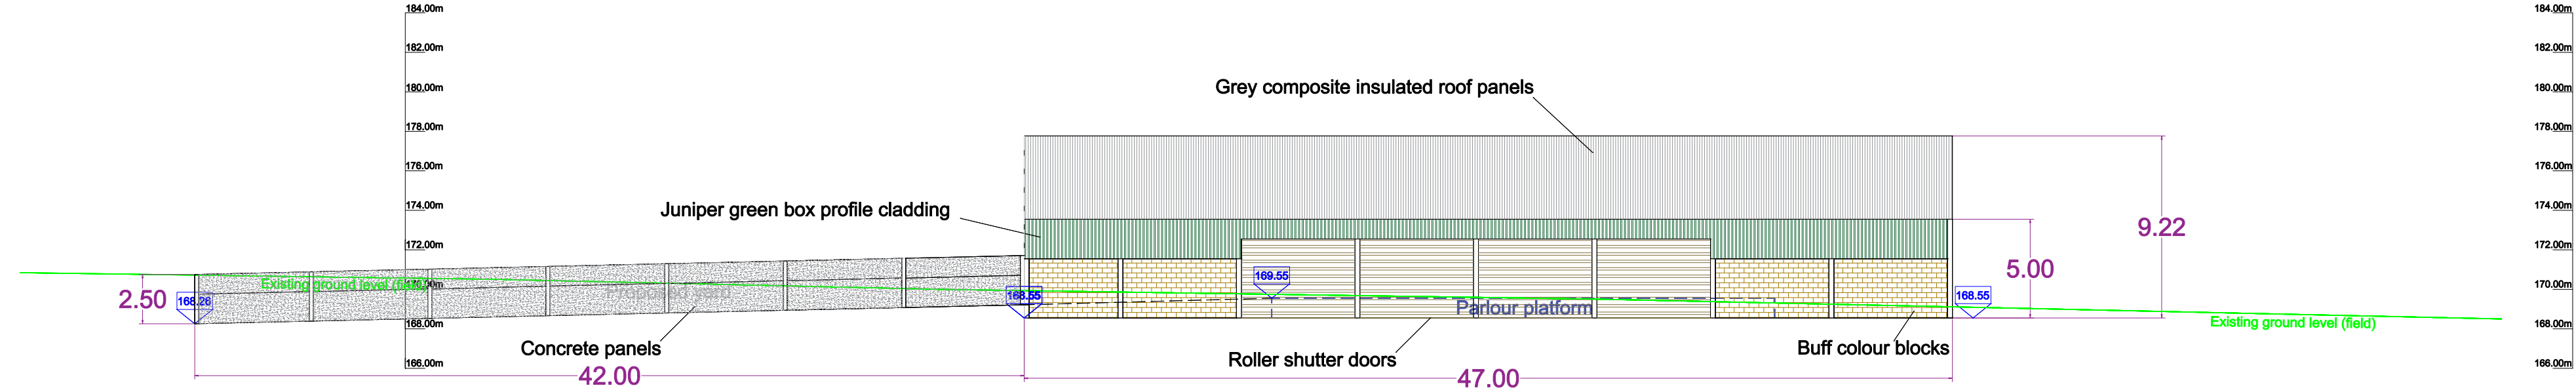

South West Elevation

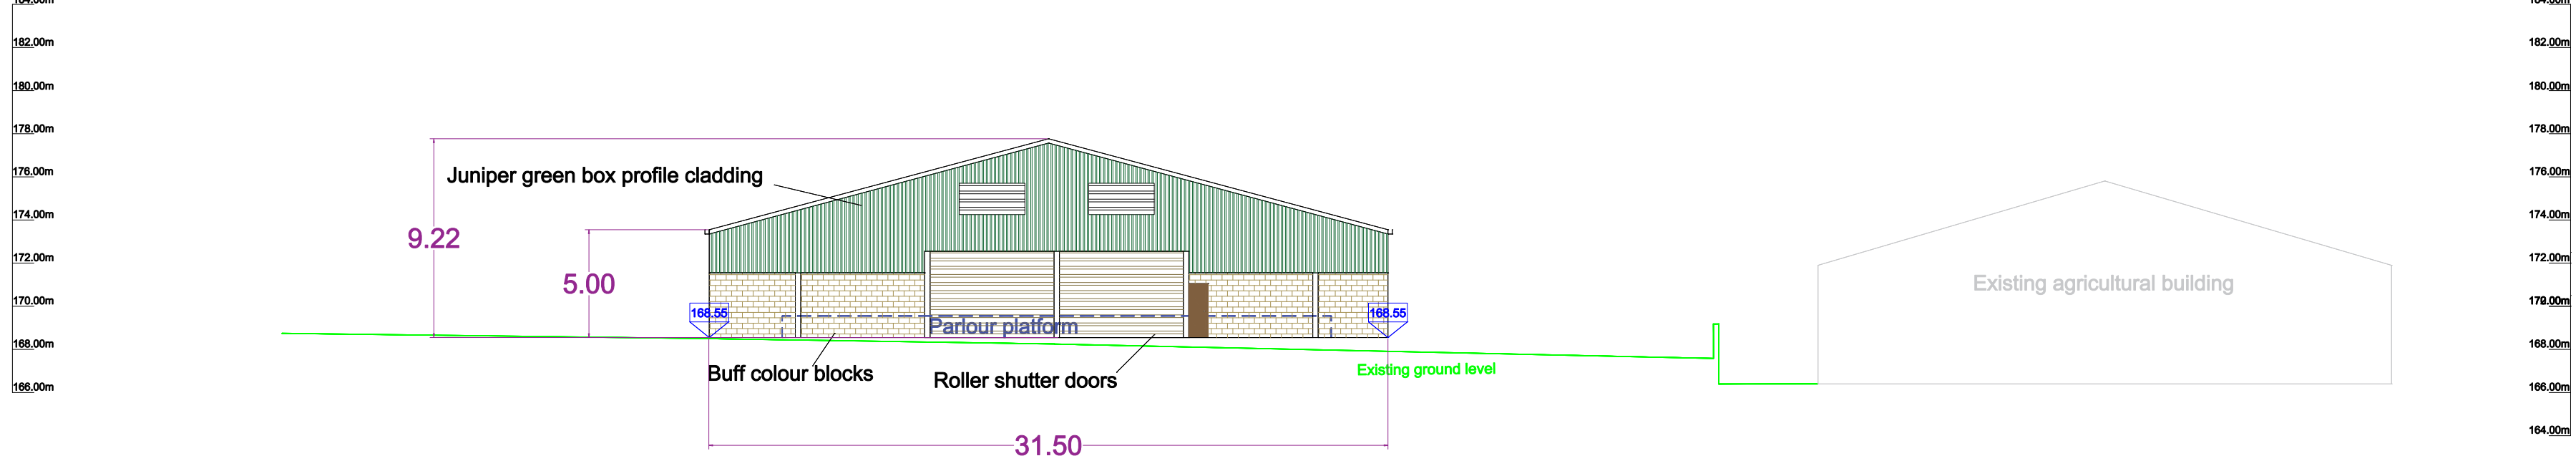

North East Elevation

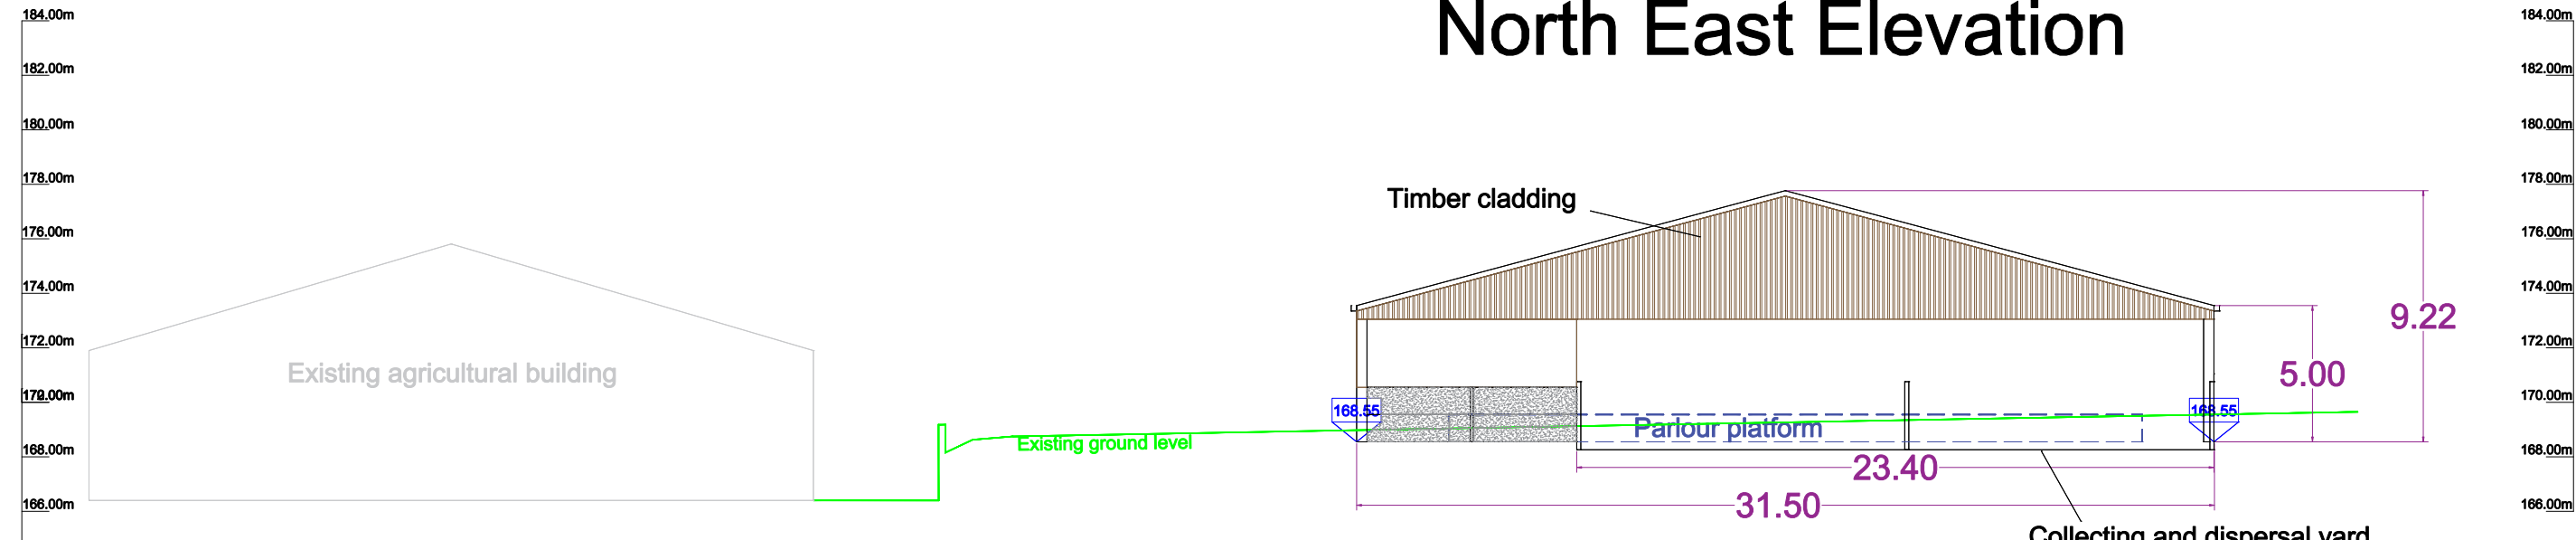

Elevations
SCALE 1:500@ A1

Notes:

All Critical Dimensions to be Site Checked Prior
To Design or Fabrication
Site Measurements should be taken for Confirmation.

CONSULTANT
Mr T McKendrick
The Dairy Group Ltd
New Agriculture House
Blackbrook Park Avenue
Taunton
TA1 2PX
Email: tim.mckendrick@the dairygroup.co.uk

CLIENT
Manor Farm Partners

LOCATION
Manor Farm
Upton Lovell
Warminster
Wiltshire
BA12 0JN

DRAWING TITLE
Elevations

JOB NO.	DRAWING NO.		
A1-Paperspace	MPParlour_PLAN_003.dwg		
SHEET SIZE	REVISION SUFFIX		
1:500	Rev C		
SCALE	DATE	DRAWN	CHECKED
1:500	Oct 2025	Oct 2025	