

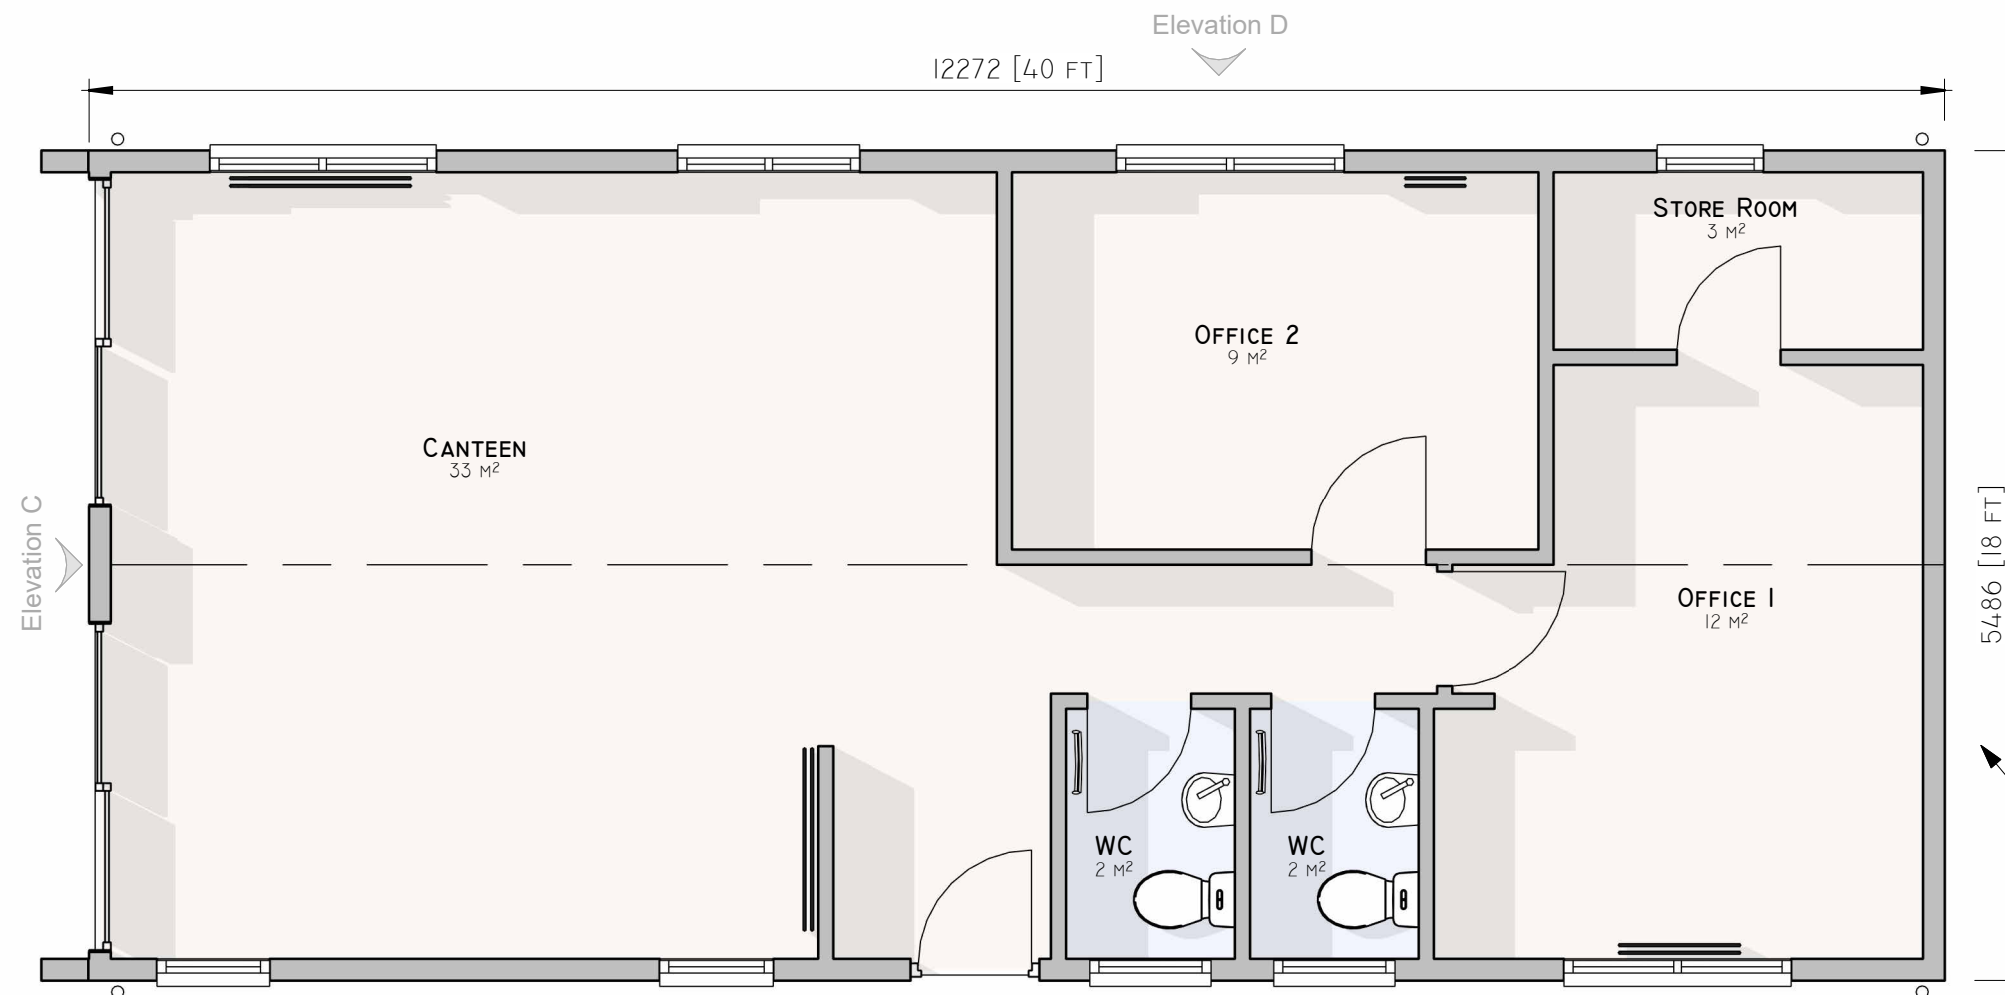


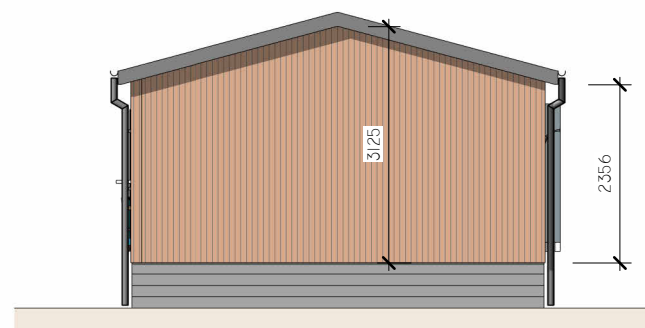

Note building comes to site in two sections


Floorplan

1 : 50

 


Elevation A N.E. Elevation

1 : 100

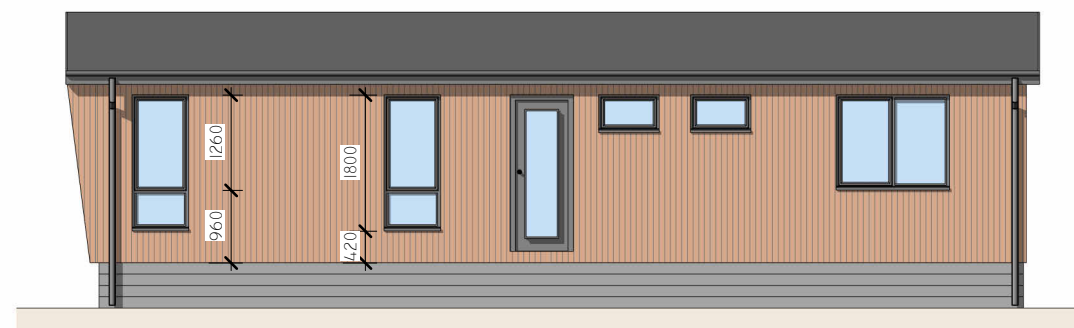


Elevation B S.E. Elevation

1 : 100

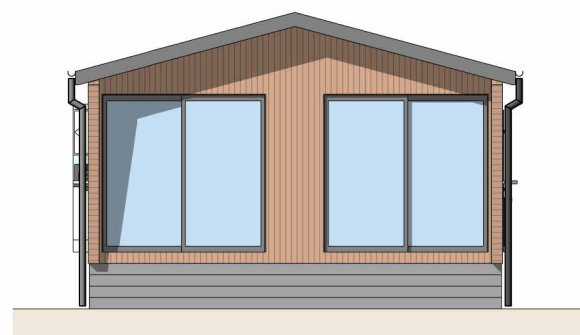


Elevation C S.W. Elevation

1 : 100

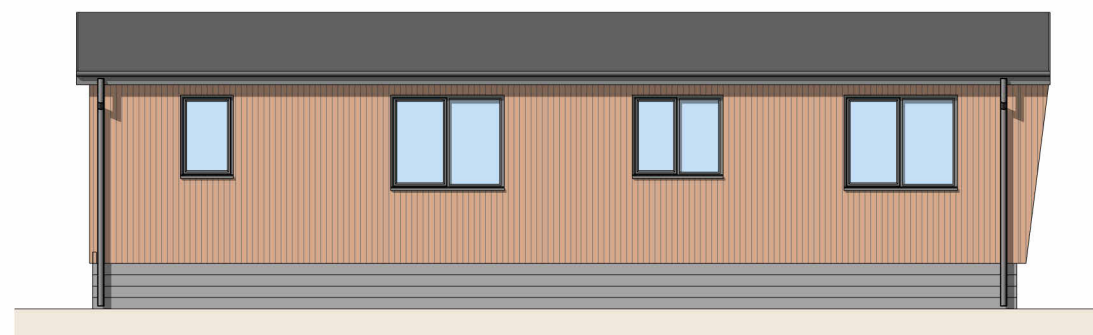

Elevation D N.W. Elevation

1 : 100

 

Floor Plan and Elevations **Office Building** **Wood Marsh** **North Bradley**

Date November 2024

Drawing No. 1267/2 Scale 1:100 1:50@A3