


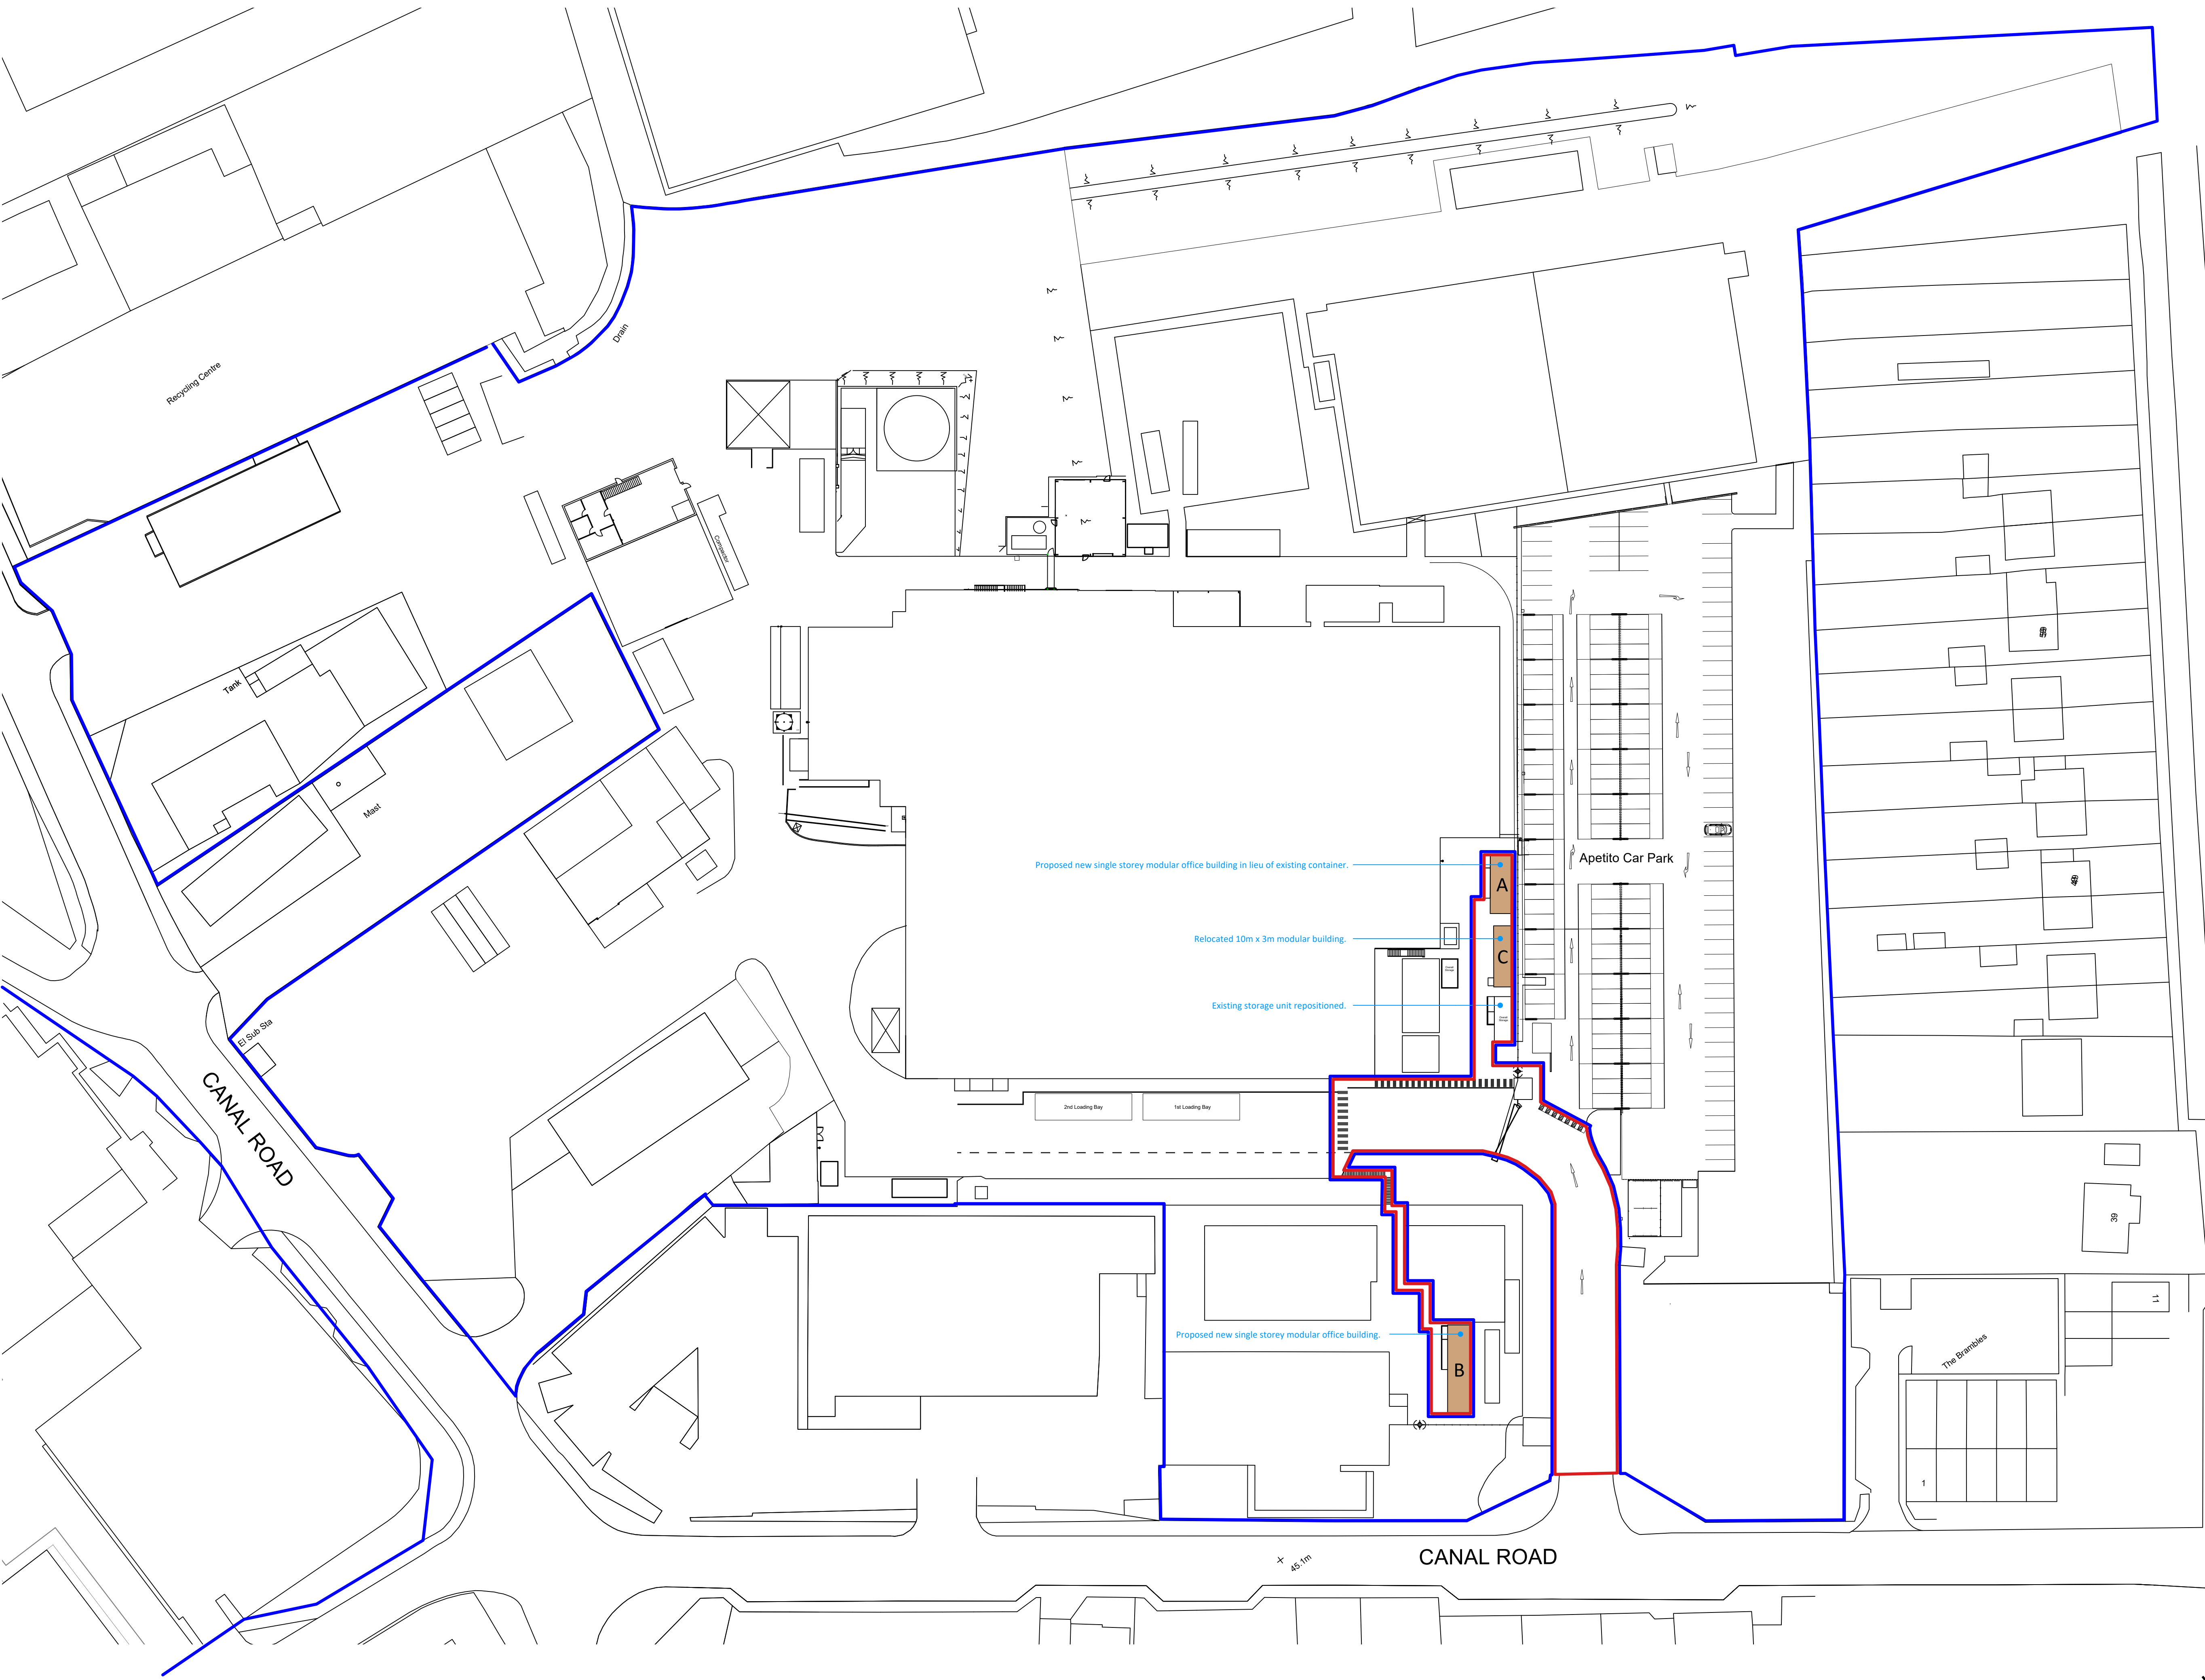

This drawing is the copyright of PKA Architects Ltd.
Registered in England and Wales No 8605083.
Do not rely on Scaled Dimensions - work to figured dimensions only. If in doubt - ASK.
All dimensions to be checked on site by contractor
Work to existing building features where appropriate
Any OS copyright data on this drawing is reproduced under license

Date	No.	Revision Notes
------	-----	----------------



PKA Architects Ltd
Featherbrook, Whitley Road, Potters, Devizes, Wiltshire SN10 3TD
tel 01380 725688 tom@pka-architects.com www.pka-architects.com

Project Title
Modular Office Buildings

Address
Canal Road, Trowbridge BA14 8RJ

Client
Apetito

Sheet Title
Proposed Site plan

Scale 1:500 @A1	Drawn By SW	Date 15/09/2026
--------------------	----------------	--------------------

Project ID 2192	Stage PL-001	Sheet No.	Revision.
--------------------	-----------------	-----------	-----------

Status PLANNING	Stage Key ES - Existing SK - Sketch PL - Planning WD - Working DR - Drawings BR - Building Regulations TN - Tender CN - Construction AB - As Built
--------------------	--

File Name 2192 - Planning drawings.vwx	
---	--