


* This drawing is copyright of Open plan man design®. All rights reserved. do not scale this drawing. check all dimensions on site. this drawing is only to be used on the site for which designed all materials specified are subject to confirmation on site prior to works commencing.

Proposed Materials


- Walls - Facing Brick
- Roof - Dressing lead over projecting picture window
- Windows/Doors - White/grey uPVC. Double glazed.



North West Elevation

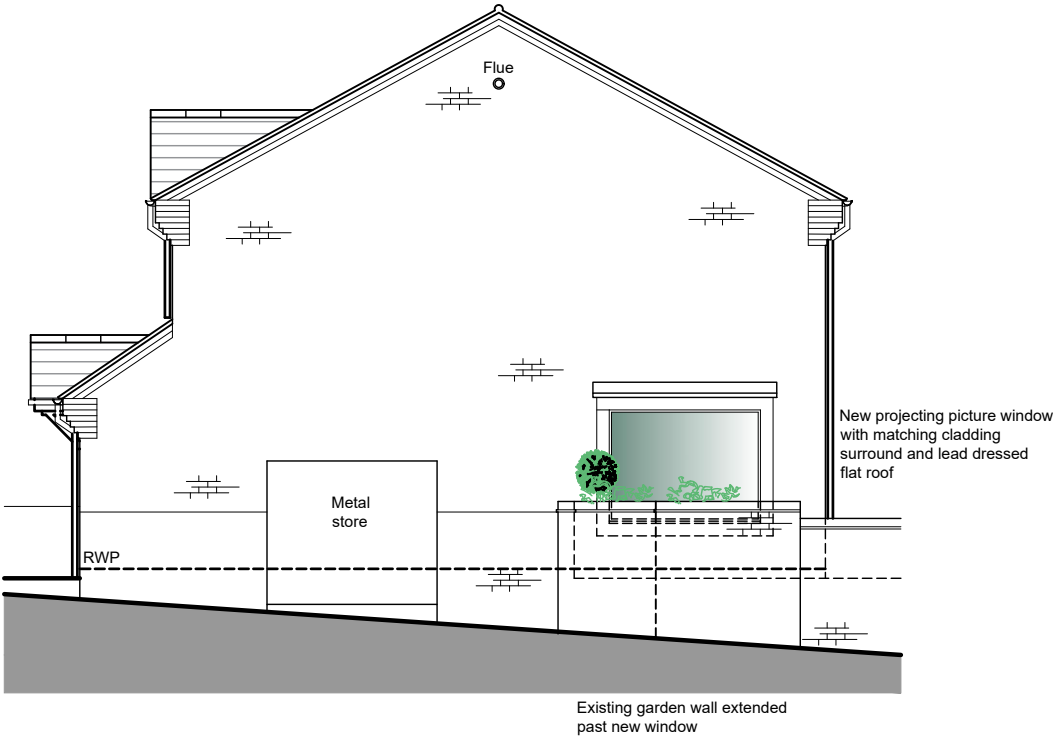

South West Elevation

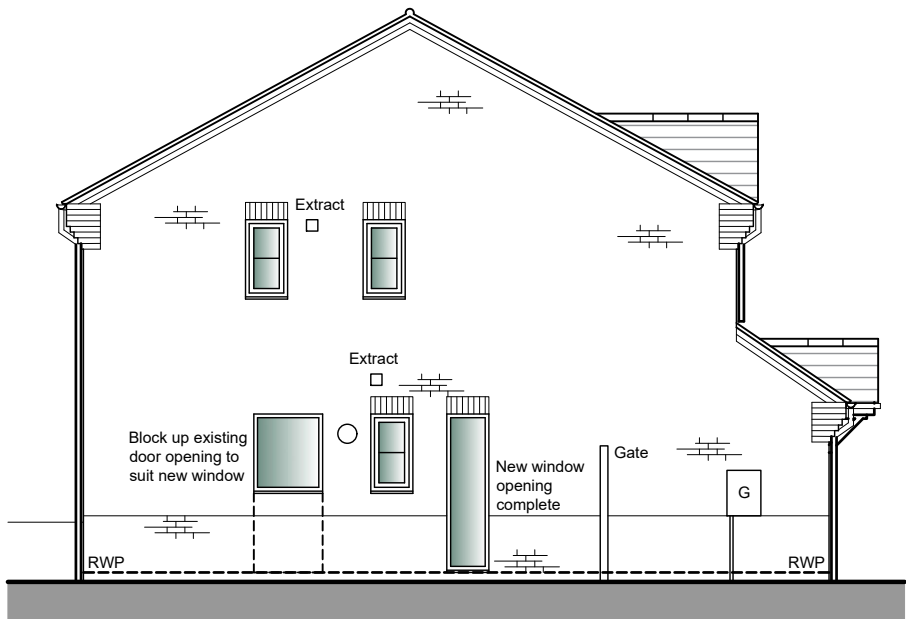

North East Elevation

For Planning

Rev. Description. Date. Initial.



18 Bewley Crescent
Lacock
Wiltshire
SN15 2PL

Info@opmdesign.co.uk

Client: Mr & Mrs Puig
Project: Proposed Internal Alternations
At 3 Evans Close, Chippenham, Wiltshire, SN15 1UD
Drawing Title: Proposed Elevations

Scale: 1:100@A3 Date: Sep 26 Drawn: JLG Checked: JH

Drawing No: PEC/26/1200 Revision:

1:100 1m 2m 3m 4m 5m 6m