




WEST

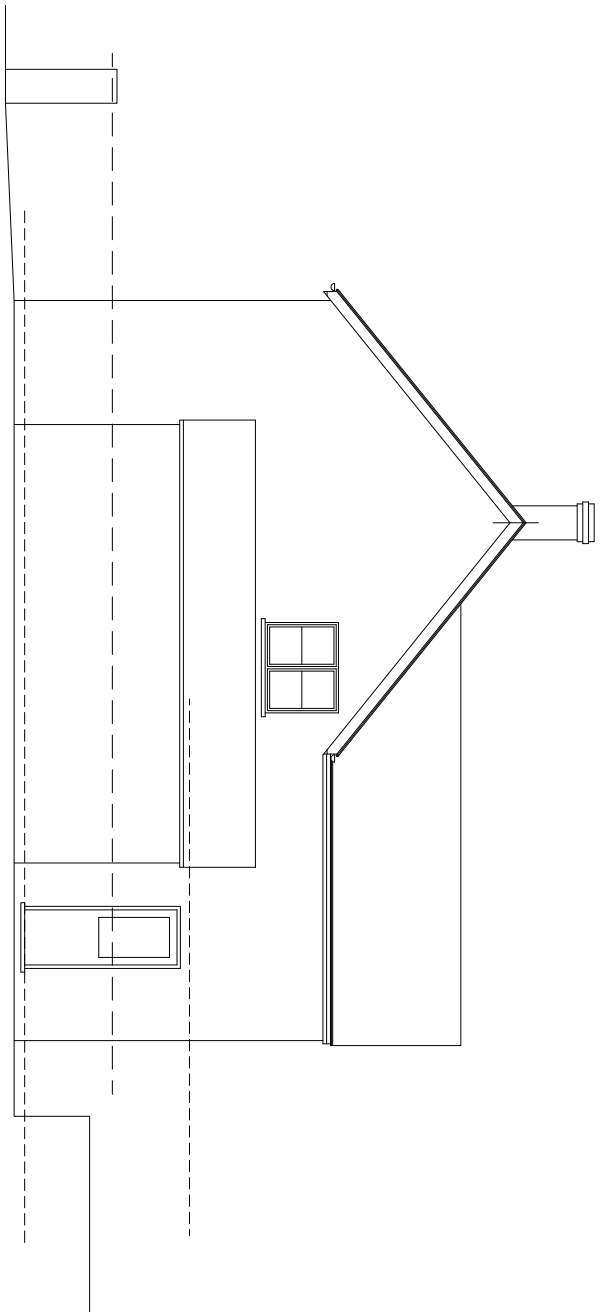



SOUTH ELEVATION 1:100

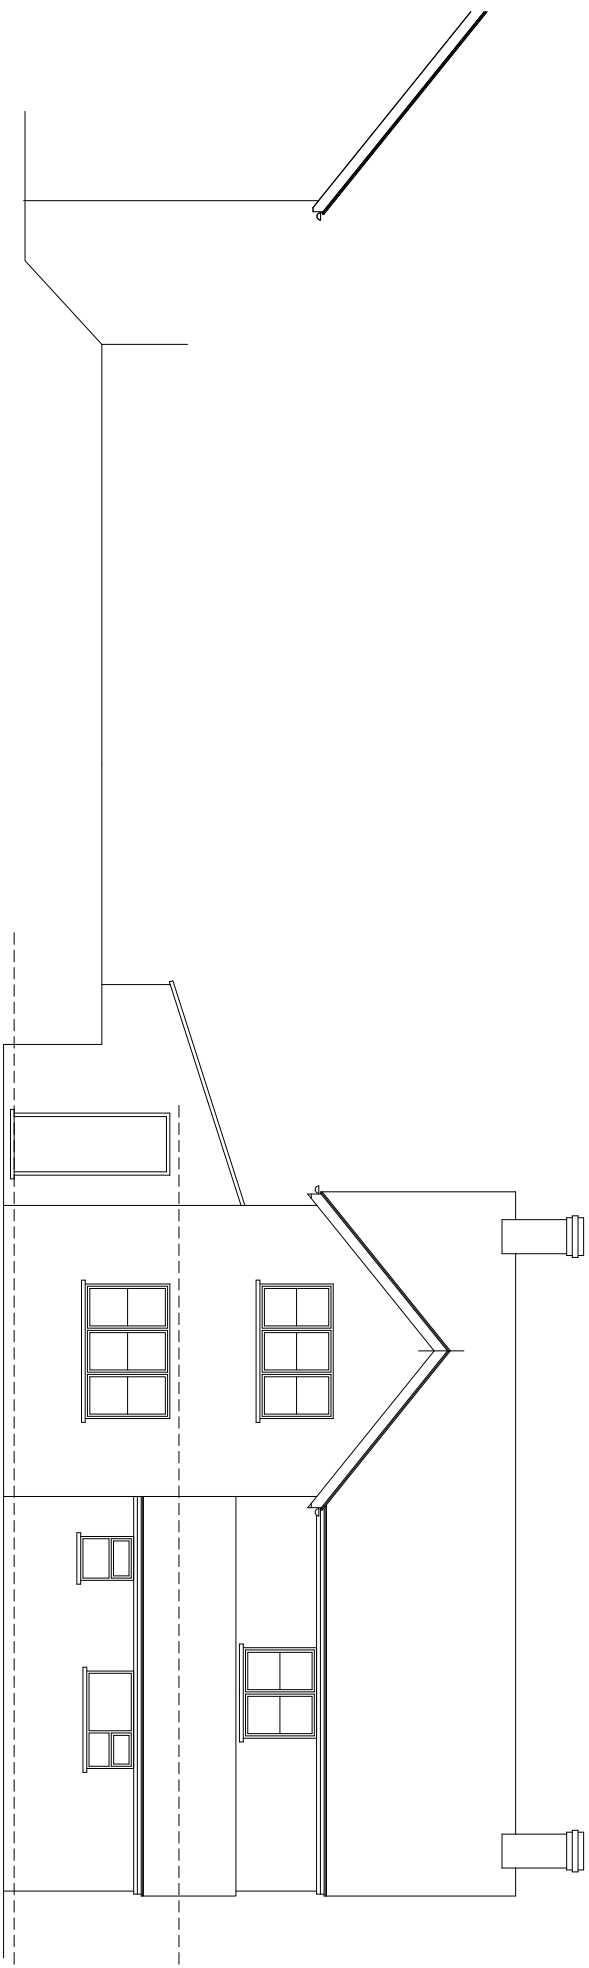


EAST

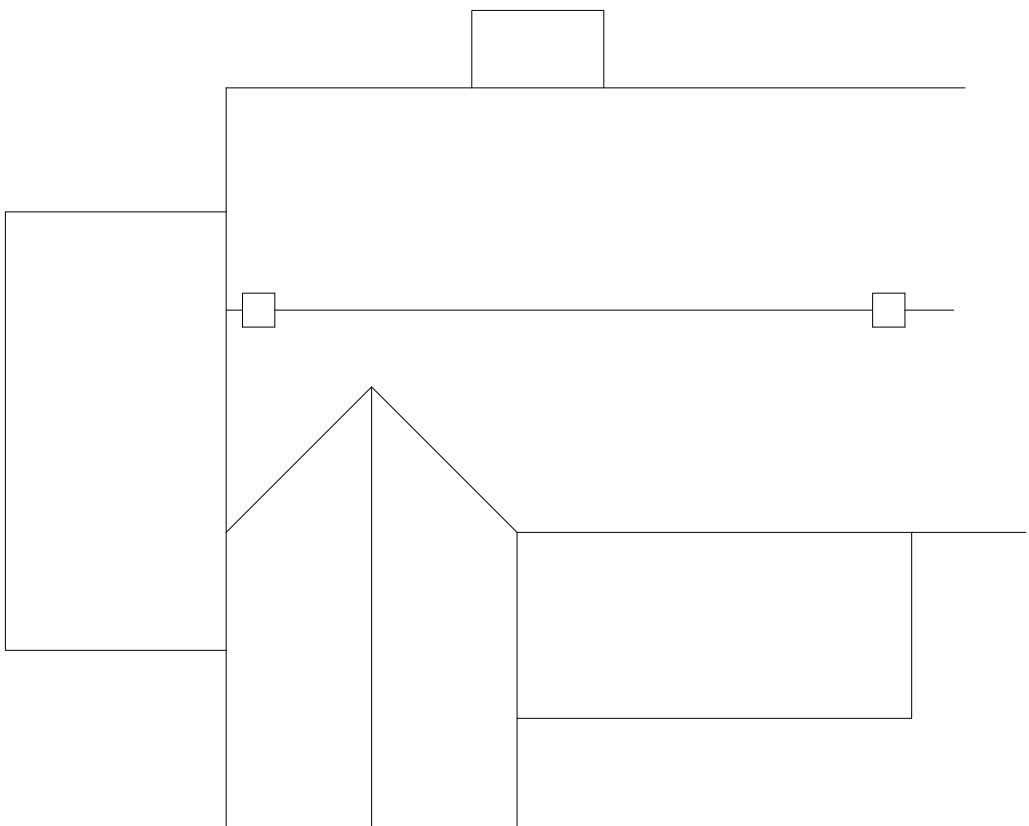

ROOF PLAN 1:100

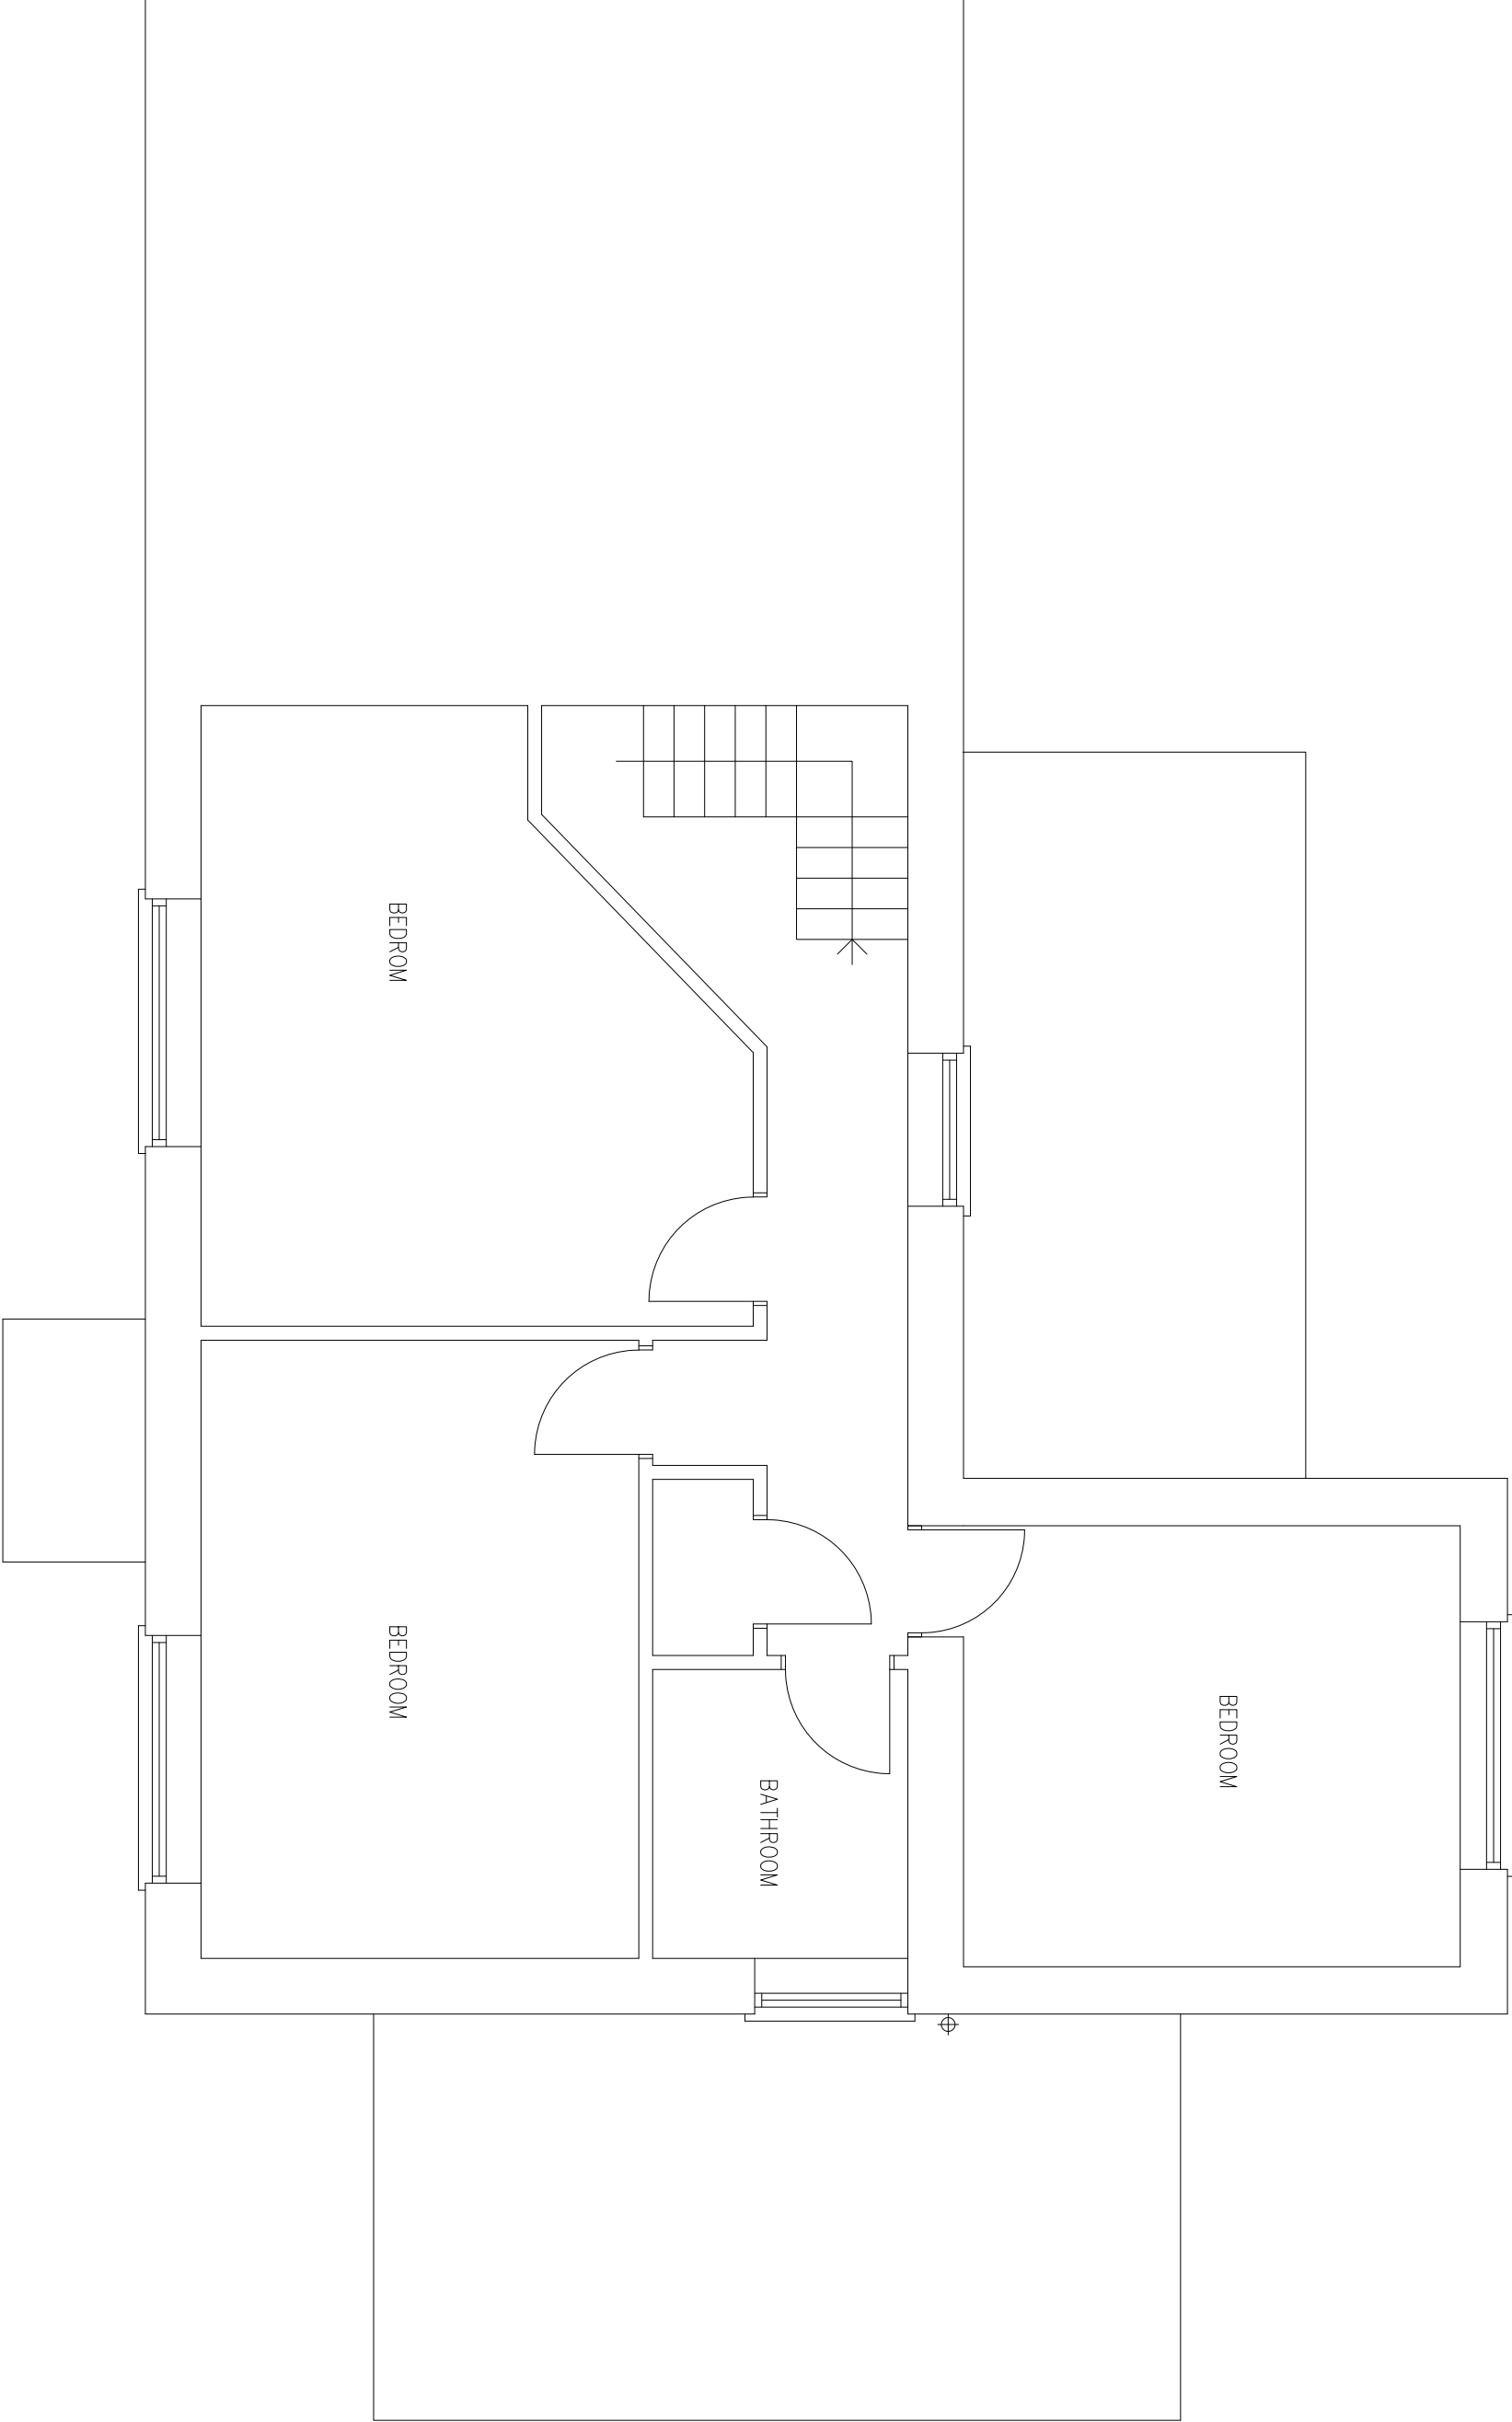 

FIRST FLOOR PLAN 1:50

 

SCALE 1:50

SURVEY OF EXISTING HOUSE
15 CHARLTON, SALISBURY
WILTSHIRE, SP7 0EN
FOR MR T NADOSKI

2735/1A(05-10-2026)

1:50@A1