


HOUSE TYPE PACK




Land off Blind Lane, Southwick

PREPARED BY PLACE BY DESIGN ON BEHALF OF WAIN HOMES
28th AUGUST 2026 -REFER TO DRAWINGS FOR REVISION LETTERS

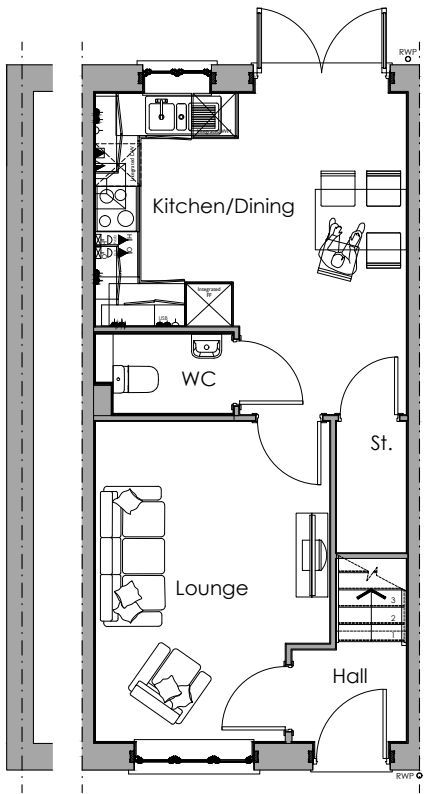

Ground Floor

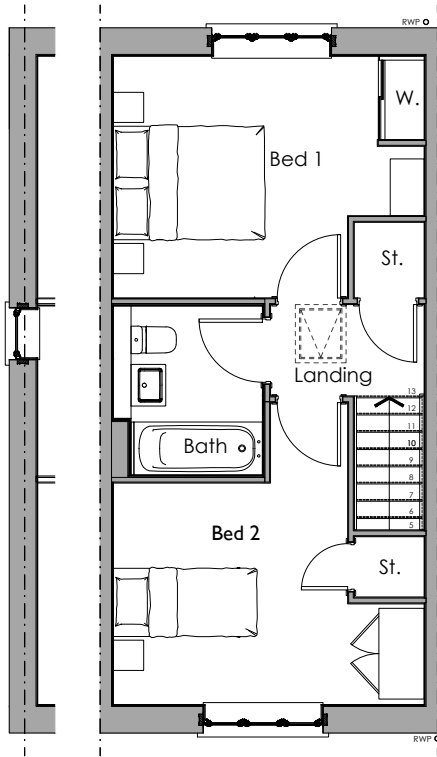


First Floor

Plot numbers:
As (shown) - 17, 18
Opp - 16

Refer to engineering layout for level setting out
KEY TO MATERIALS:
For Key to Materials refer to drawing 2056/1111

Includes OS Data © Crown copyright and database rights
2025 OS 0100031673
Contractors must work only to figured dimensions which are
to be checked on site.

-	-	-	-
-	-	-	-
-	-	-	-
-	-	-	-
-	-	-	-
-	-	-	-
-	-	-	-
A	17.08.26	Plot numbers updated	SW
Rev.	Date	Description	Drawn by

 

Project No: 2056	Drawing Status: PLANNING		
Dwg No: 1200	Date: 17.02.26		
Rev: A	Scale: 1:100@A3	Drawn by: PH	Checked by: SW

Project:
Land off Blind Lane, Southwick

Drawing:
Beckfold - Floor Plans




Prepared By:

© Copyright PLACE By Design
www.placebydesign.co.uk



Terrace
End

Front Elevation

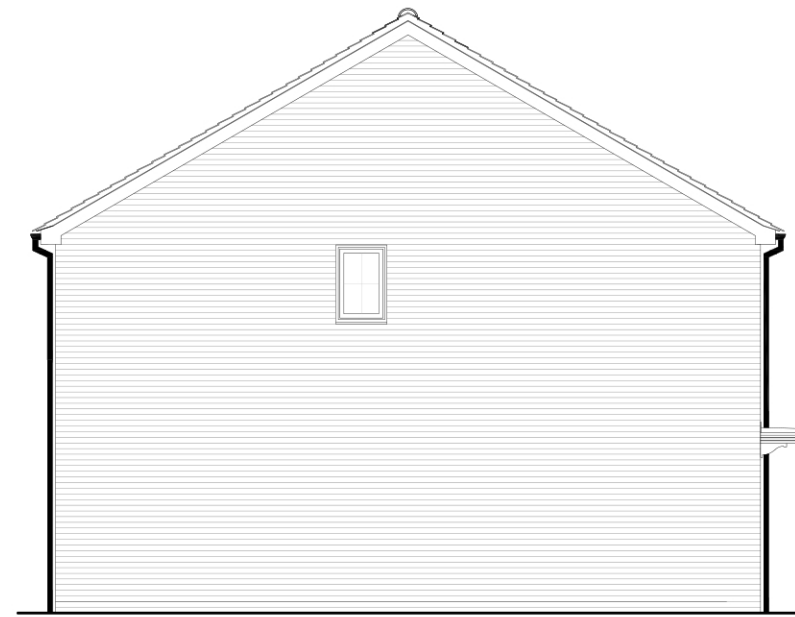


Left Elevation



Terrace
End

Rear Elevation

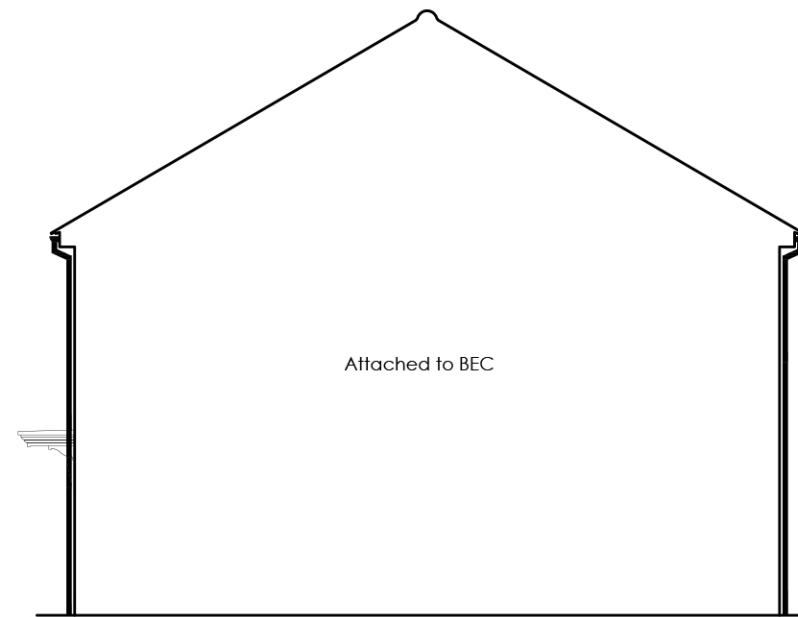

Right Section

Includes OS Data © Crown copyright and database rights
2025 OS 0100031673

Contractors must work only to figured dimensions which are
to be checked on site.

-	-	-	-
-	-	-	-
-	-	-	-
-	-	-	-
-	-	-	-
-	-	-	-
A	17.08.26	Plot numbers and detailing updated	SW
Rev.	Date	Description	Drawn by

Scale: 1:100

Project No: 2056	Drawing Status: PLANNING		
Dwg No: 1201	Date: 17.02.26		
Rev: -	Scale: 1:100@A3	Drawn by: PH	Checked by: SW

Project:
Land off Blind Lane, Southwick

Drawing:
Beckfold - Elevations

Client:

Prepared By:


© Copyright PLACE By Design www.placebydesign.co.uk

Plot numbers:
As (shown) - 17, 18
Opp - 16


Refer to engineering layout for level setting out

KEY TO MATERIALS:

For Key to Materials refer to drawing 2056/1111

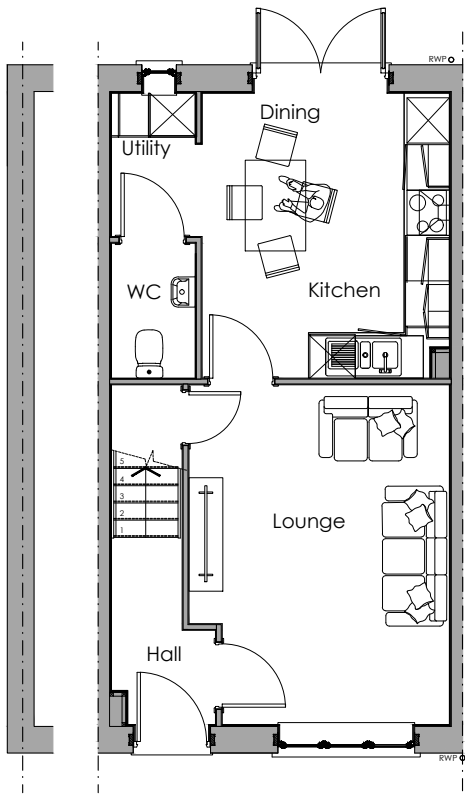

Ground Floor

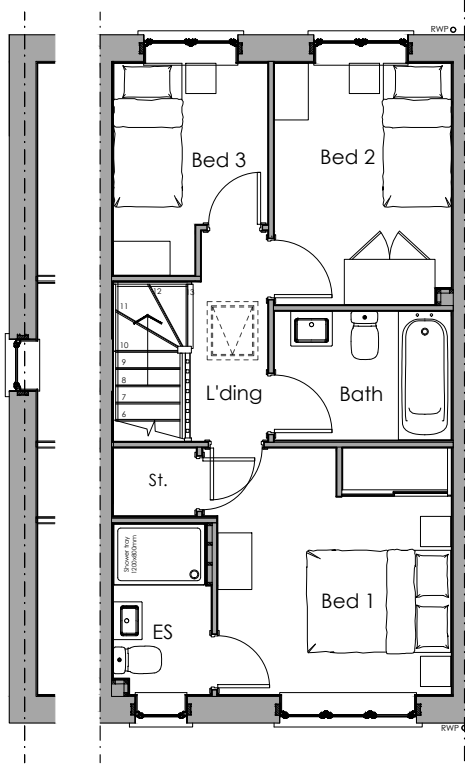


First Floor

Plot numbers:
As (shown) - 15, 31, 38
Opp - 13, 14, 32

Refer to engineering layout for level setting out
KEY TO MATERIALS:
For Key to Materials refer to drawing 2056/1111

-	-	-	-
-	-	-	-
-	-	-	-
-	-	-	-
-	-	-	-
-	-	-	-
A	17.08.26	Plot numbers updated	SW
Rev.	Date	Description	Drawn by

 

Project No: 2056	Drawing Status: PLANNING		
Dwg No: 1210	Date: 17.02.26		
Rev: A	Scale: 1:100@A3	Drawn by: PH	Checked by: SW

Project:
Land off Blind Lane, Southwick
Drawing:
Brarlea - Floor Plans

Client:

Wain
HOMES


Prepared By:

PLACE
BY DESIGN


© Copyright PLACE By Design
www.placebydesign.co.uk




Front Elevation

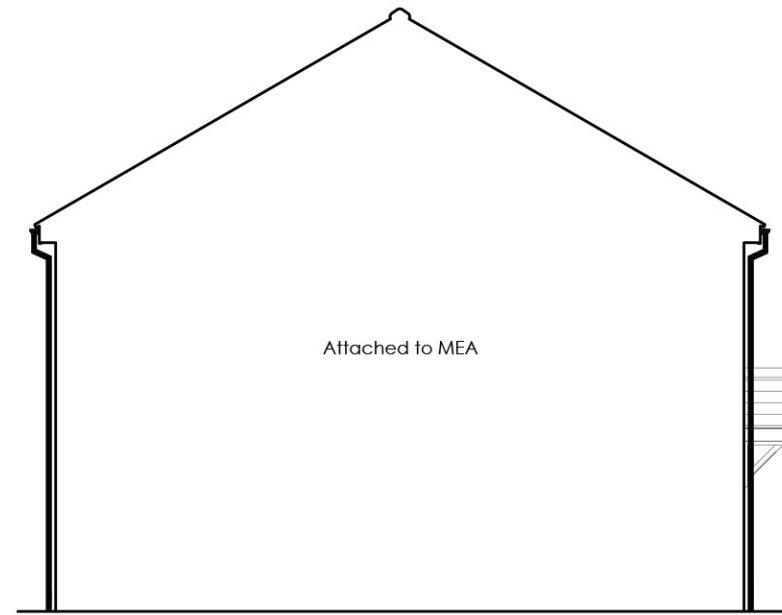

Left Section

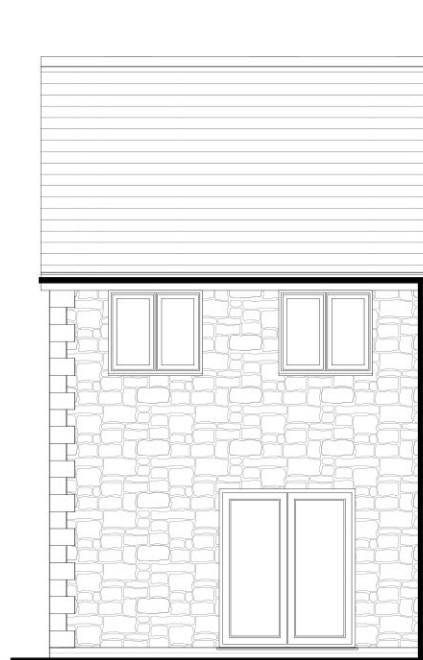


Rear Elevation

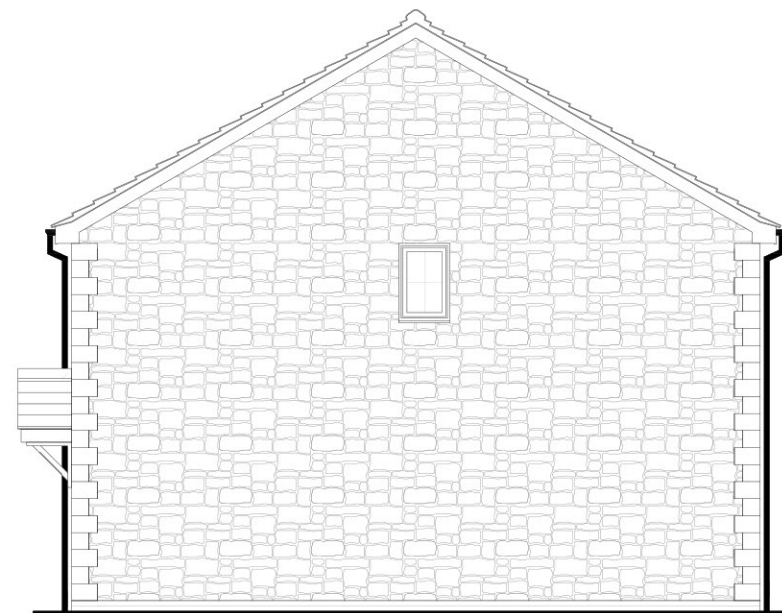

Right Elevation

Includes OS Data © Crown copyright and database rights
2025 OS 0100031673
Contractors must work only to figured dimensions which are
to be checked on site.

-	-	-	-
-	-	-	-
-	-	-	-
-	-	-	-
-	-	-	-
-	-	-	-
A	17.08.26	Plot numbers and detailing updated	SW
Rev.	Date	Description	Drawn by

 

Project No: 2056	Drawing Status: PLANNING		
Dwg No: 1211	Date: 17.02.26		
Rev: A	Scale: 1:100@A3	Drawn by: PH	Checked by: SW

Project:
Land off Blind Lane, Southwick

Drawing:
Briarlea - Elevations



Prepared By:

© Copyright PLACE By Design
www.placebydesign.co.uk


Plot numbers:
Opp (shown) - 32

Refer to engineering layout for level setting out
KEY TO MATERIALS:
For Key to Materials refer to drawing 2056/1111



Terrace
End

Front Elevation

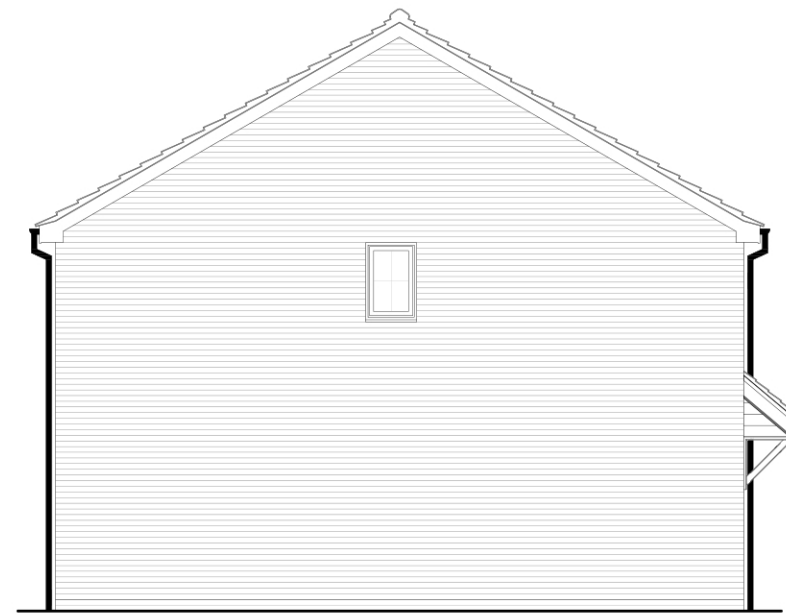


Left Elevation



Terrace
End


Rear Elevation

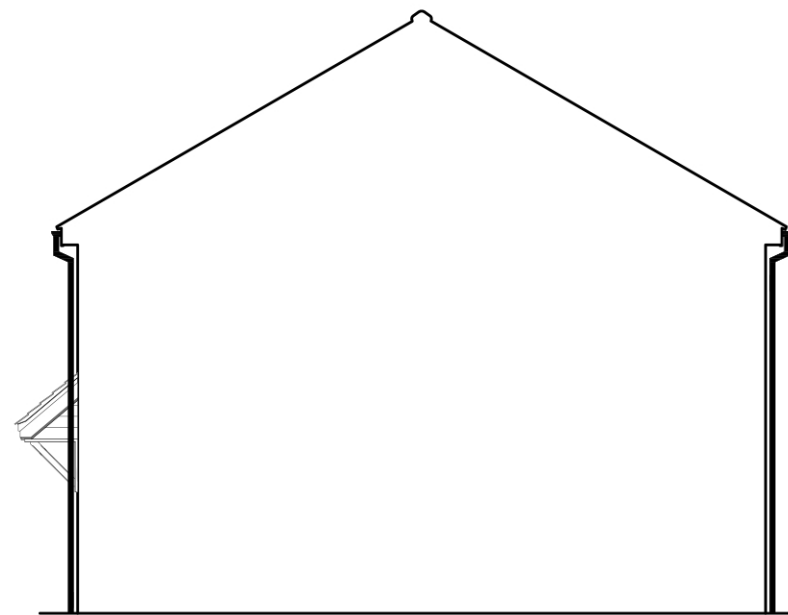

Right Elevation

Includes OS Data © Crown copyright and database rights
2025 OS 0100031673
Contractors must work only to figured dimensions which are
to be checked on site.

-	-	-	-
-	-	-	-
-	-	-	-
-	-	-	-
-	-	-	-
-	-	-	-
A	17.08.26	Plot numbers updated	SW
Rev.	Date	Description	Drawn by

 

Project No: 2056	Drawing Status: PLANNING		
Dwg No: 1212	Date: 17.02.26		
Rev: A	Scale: 1:100@A3	Drawn by: PH	Checked by: SW

Project:
Land off Blind Lane, Southwick

Drawing:
Briarlea - Elevations

Client:

Wain
HOMES

Prepared By:

PLACE
BY DESIGN


© Copyright PLACE By Design www.placebydesign.co.uk

Plot numbers:
As (shown) - 15, 31, 38
Opp - 13, 14


Refer to engineering layout for level setting out

KEY TO MATERIALS:

For Key to Materials refer to drawing 2056/1111

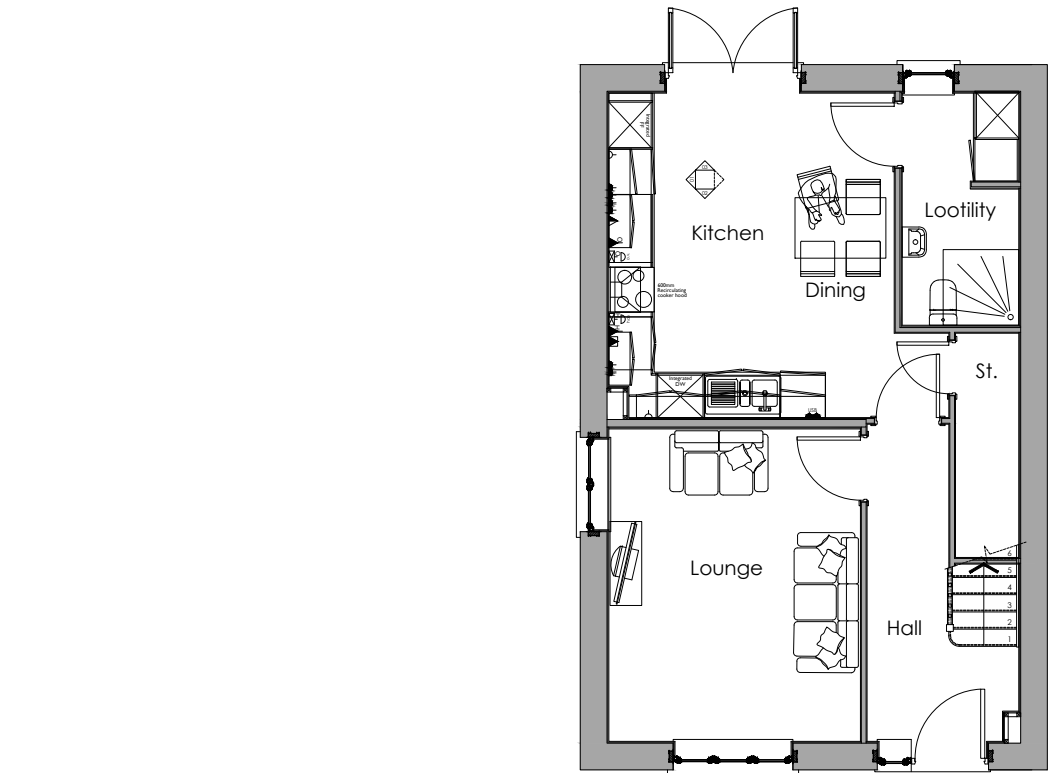

Ground Floor

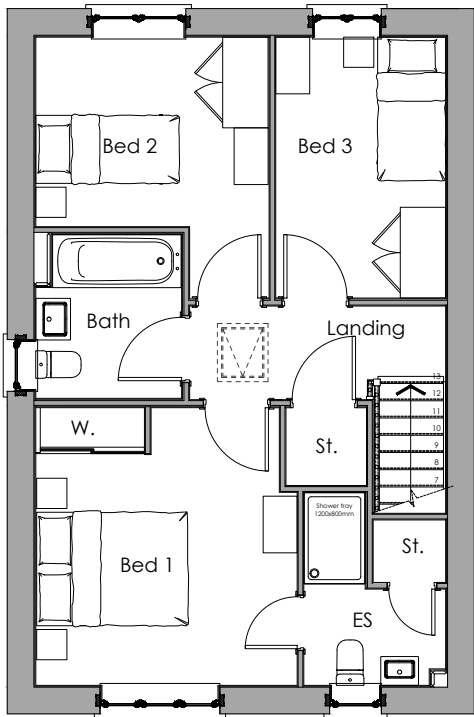

First Floor

Plot numbers:
As (shown) - 3, 20, 37
Opp - 57, 64, 76, 81, 82

Refer to engineering layout for level setting out
KEY TO MATERIALS:
For Key to Materials refer to drawing 2056/1111

Includes OS Data © Crown copyright and database rights
2025 OS 0100031673
Contractors must work only to figured dimensions which are
to be checked on site.

-	-	-	-
-	-	-	-
-	-	-	-
-	-	-	-
-	-	-	-
-	-	-	-
A	17.08.26	Plot numbers updated	SW
Rev.	Date	Description	Drawn by



Project No: 2056	Drawing Status: PLANNING		
Dwg No: 1230	Date: 17.02.26		
Rev: A	Scale: 1:100@A3	Drawn by: PH	Checked SW

Project:
Land off Blind Lane, Southwick
Drawing:
Coppice - Floor Plans




Prepared By:


© Copyright PLACE By Design
www.placebydesign.co.uk




Front Elevation

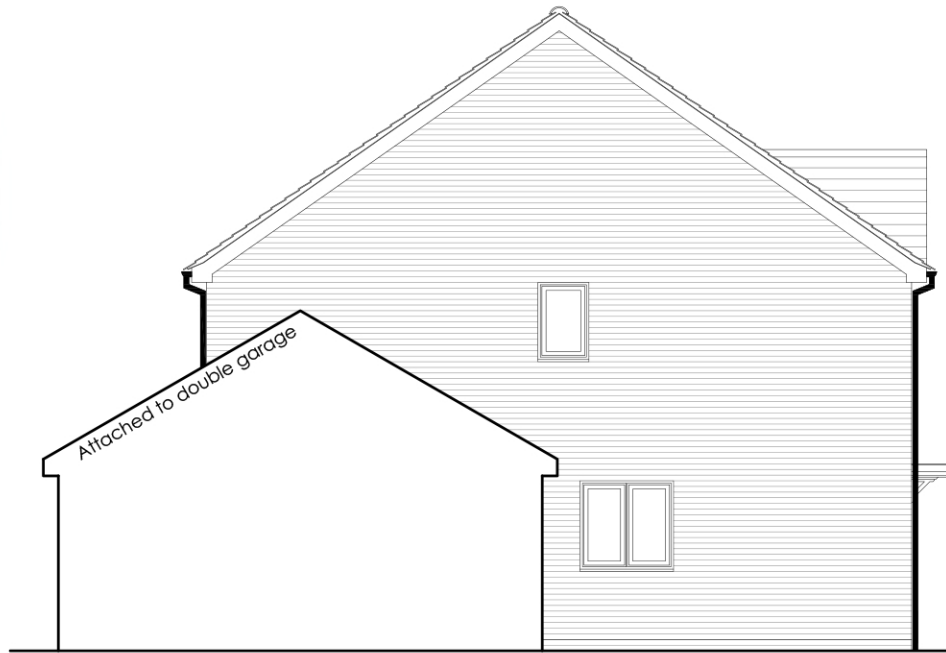

Left Elevation

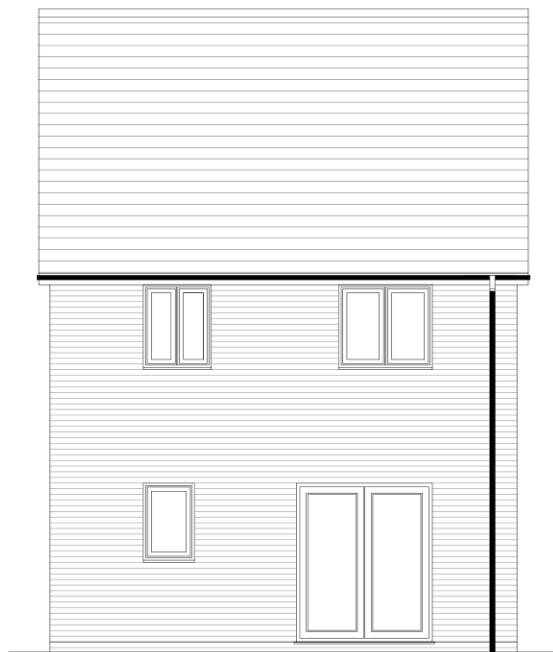

Rear Elevation

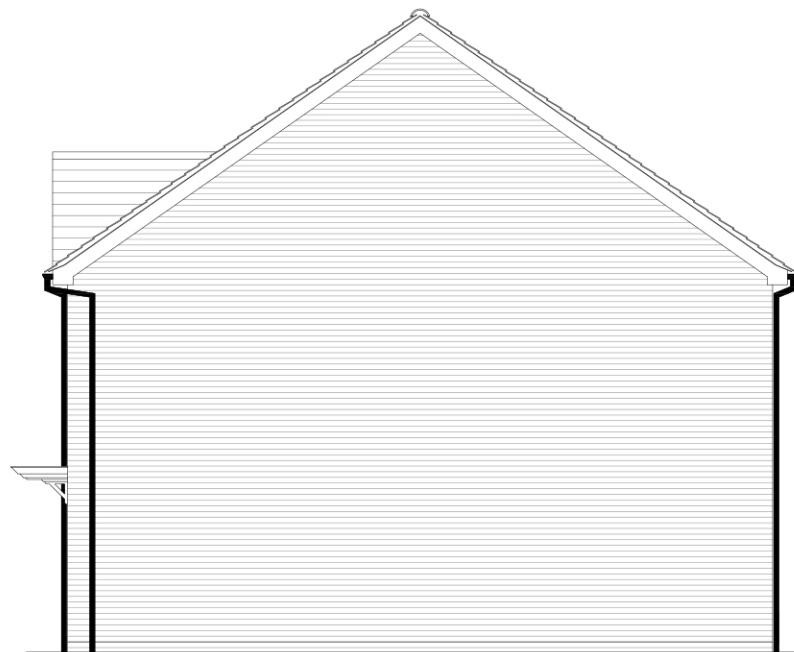

Right Elevation

Plot numbers:
As (shown) - 3, 20, 37
Opp - 57, 76, 81, 82

Refer to engineering layout for level setting out
KEY TO MATERIALS:
For Key to Materials refer to drawing 2056/1111

Includes OS Data © Crown copyright and database rights
2025 OS 0100031673
Contractors must work only to figured dimensions which are
to be checked on site.

-	-	-	-
-	-	-	-
-	-	-	-
-	-	-	-
-	-	-	-
A	17.08.26	Plot numbers and detailing updated	SW
Rev.	Date	Description	Drawn by

Scale: 1:100
1 2 3 4 m

Project No: 2056	Drawing Status: PLANNING		
Dwg No: 1231	Date: 17.02.26		
Rev: A	Scale: 1:100@A3	Drawn by: PH	Checked by: SW

Project:
Land off Blind Lane, Southwick
Drawing:
Coppice - Elevations


Client:


Prepared By:


© Copyright PLACE By Design
www.placebydesign.co.uk




Front Elevation

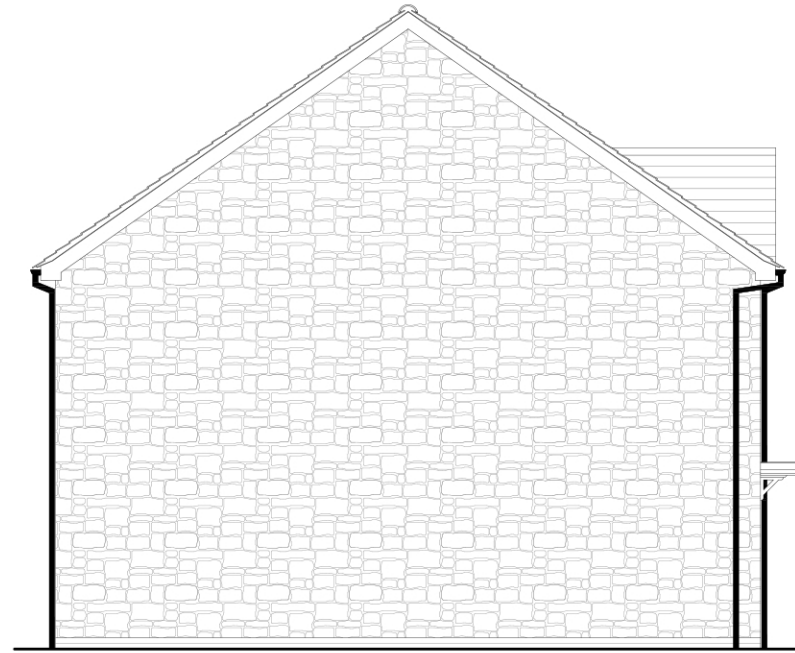

Left Elevation

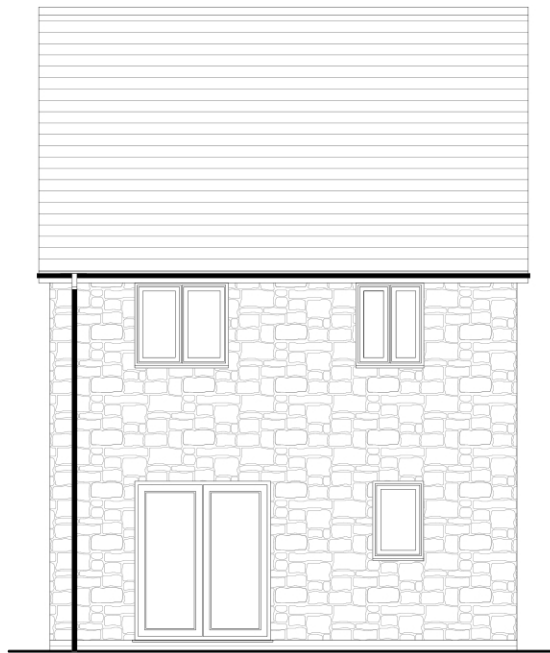

Rear Elevation

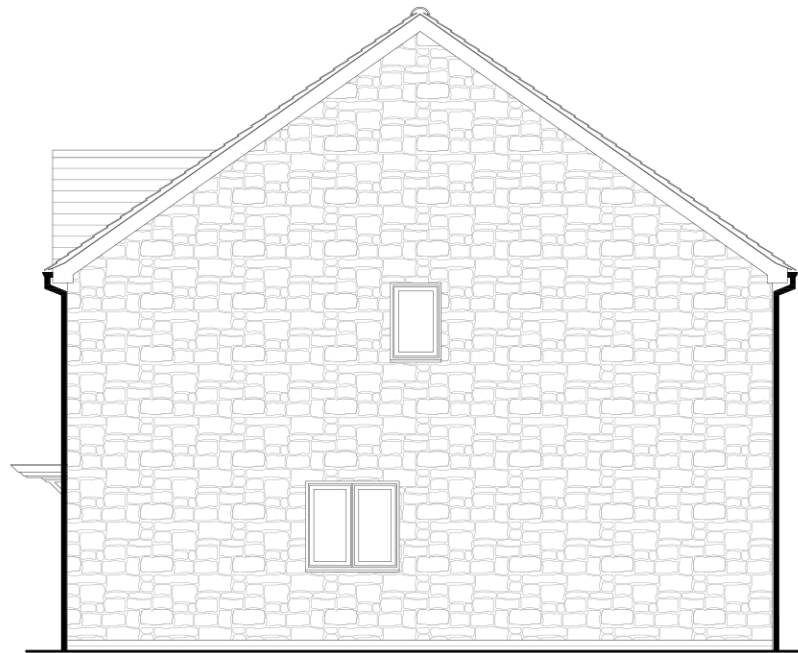

Right Elevation

Plot numbers:
Opp (shown) - 64

Refer to engineering layout for level setting out
KEY TO MATERIALS:
For Key to Materials refer to drawing 2056/1111

Includes OS Data © Crown copyright and database rights
2025 OS 0100031673

Contractors must work only to figured dimensions which are
to be checked on site.

-	-	-	-
-	-	-	-
-	-	-	-
-	-	-	-
-	-	-	-
-	-	-	-
A	17.08.26	Plot numbers and detailing updated	SW
Rev.	Date	Description	Drawn by

Scale: 1:100
1 2 3 4 m


Project No: 2056	Drawing Status: PLANNING		
Dwg No: 1232	Date: 17.02.26		
Rev: A	Scale: 1:100@A3	Drawn by: PH	Checked by: SW

Project:
Land off Blind Lane, Southwick
Drawing:
Coppice - Elevations


Client:


Prepared By:


© Copyright PLACE By Design
www.placebydesign.co.uk

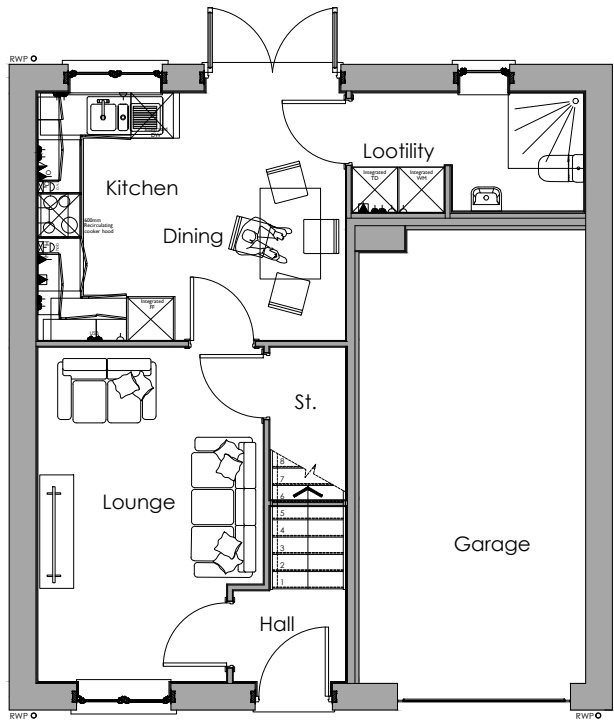


Ground Floor

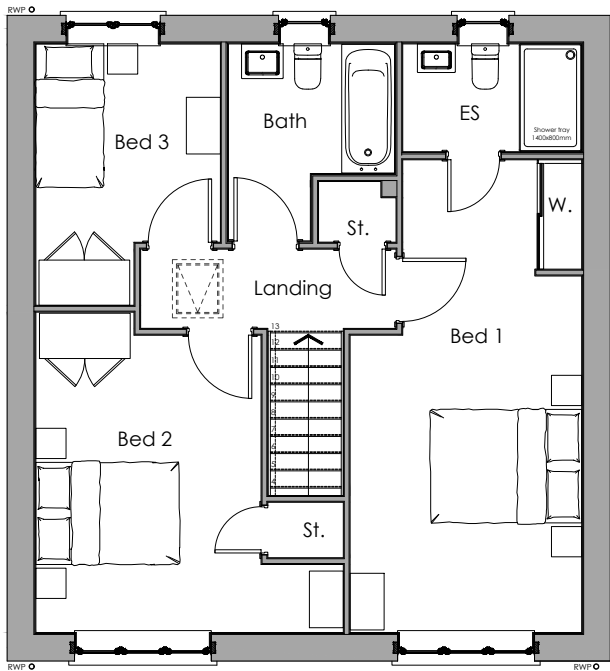

First Floor

-	-	-	-
-	-	-	-
-	-	-	-
-	-	-	-
-	-	-	-
-	-	-	-
A	17.08.26	Plot numbers updated	SW

Rev.	Date	Description	Drawn by
------	------	-------------	----------

 

Project No: 2056	Drawing Status: PLANNING		
Dwg No: 1240	Date: 17.02.26		
Rev: A	Scale: 1:100@A3	Drawn by: PH	Checked by: SW


Project:
Land off Blind Lane, Southwick

Drawing:
Fernmead - Floor Plans







Front Elevation

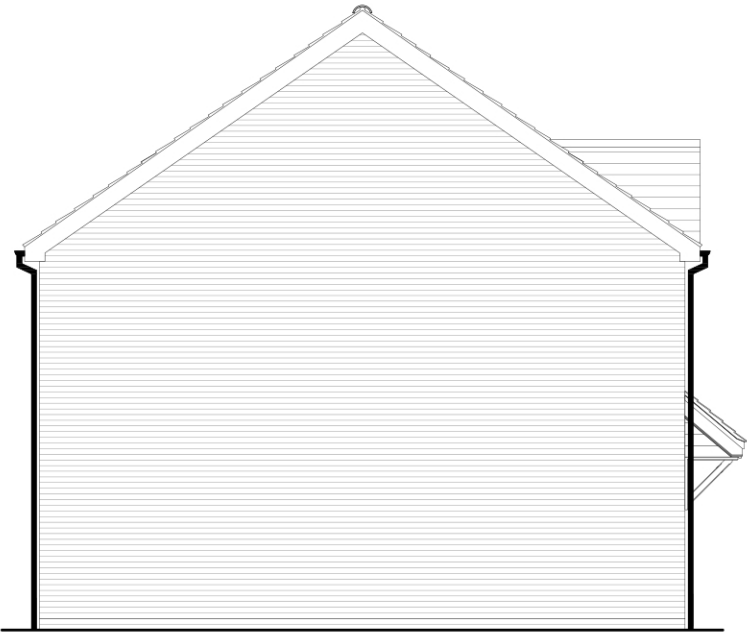

Left Elevation

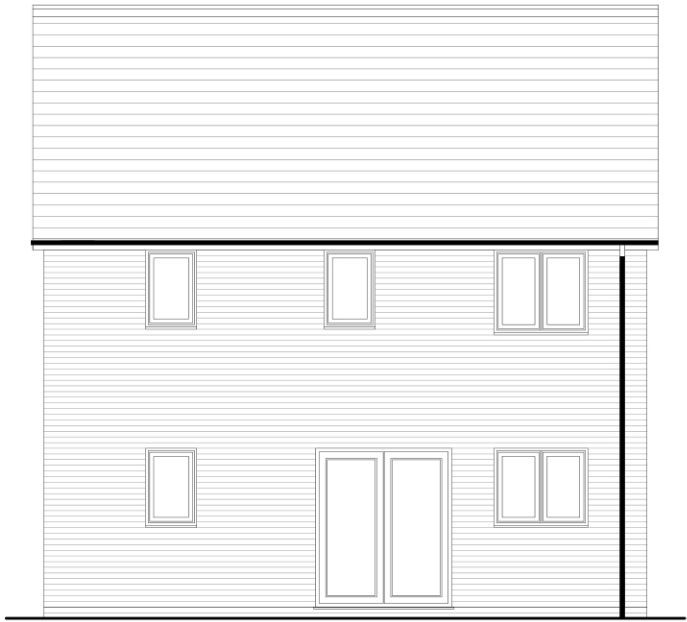

Rear Elevation

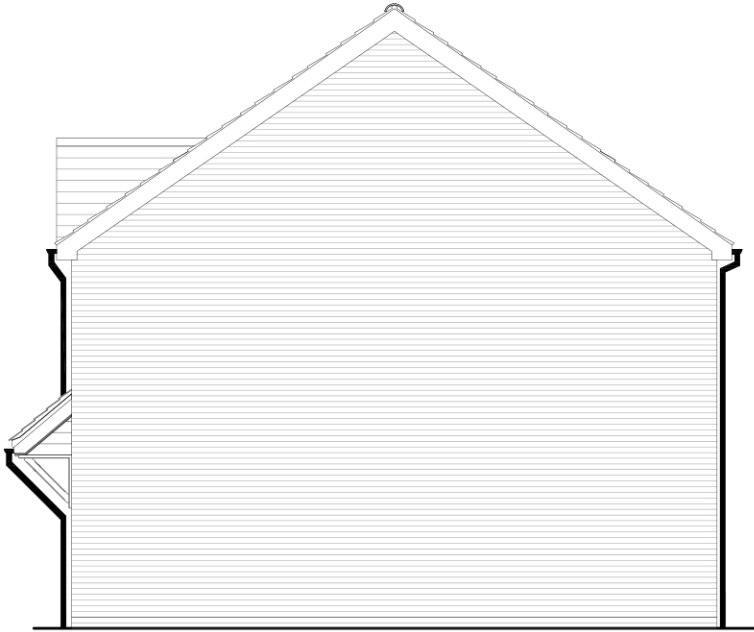


Right Elevation

Plot numbers:
As (shown) - 66
Opp - 62

Refer to engineering layout for level setting out
KEY TO MATERIALS:
For Key to Materials refer to drawing 2056/1111

Includes OS Data © Crown copyright and database rights
2025 OS 0100031673
Contractors must work only to figured dimensions which are
to be checked on site.

-	-	-	-
-	-	-	-
-	-	-	-
-	-	-	-
-	-	-	-
-	-	-	-
A	17.08.26	Plot numbers and detailing updated	SW
Rev.	Date	Description	Drawn by

 


Project No: 2056	Drawing Status: PLANNING		
Dwg No: 1241	Date: 17.02.26		
Rev: A	Scale: 1:100@A3	Drawn by: PH	Checked by: SW


Project:
Land off Blind Lane, Southwick

Drawing:
Fernmead - Elevations



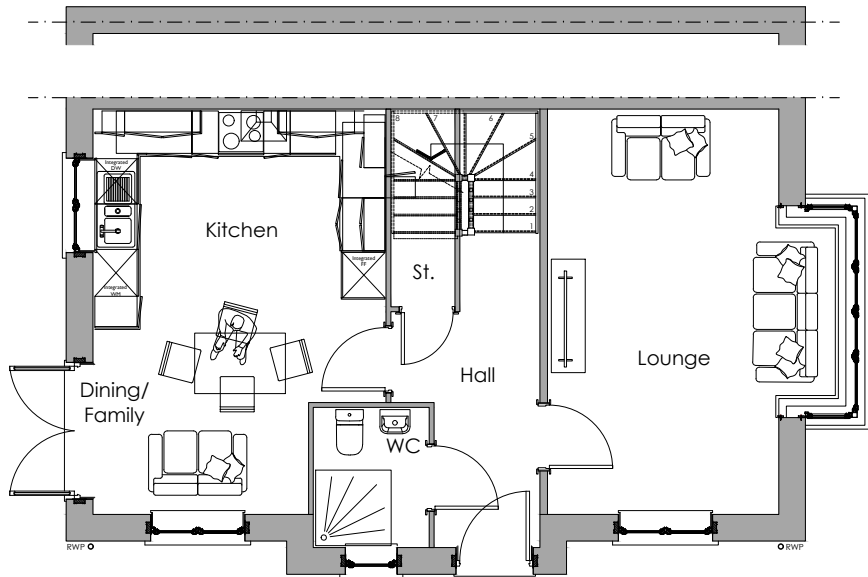


Ground Floor

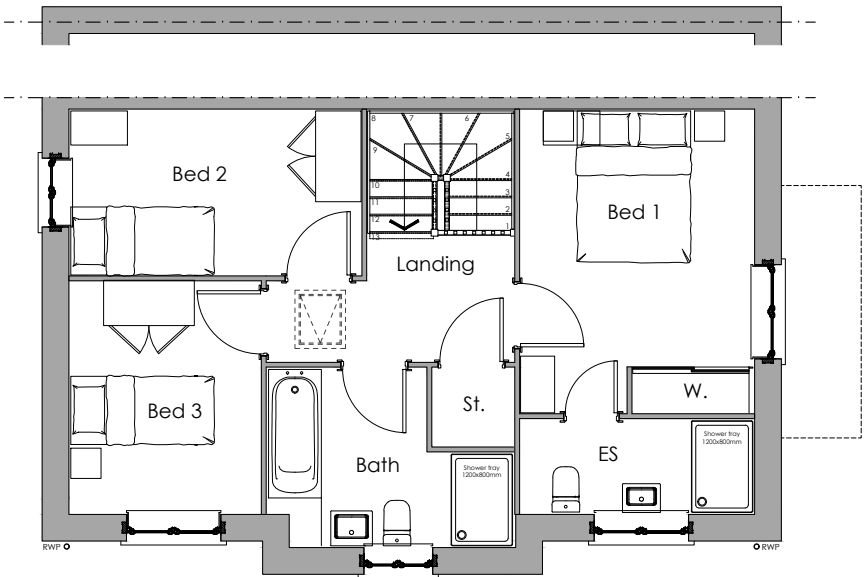

First Floor

Rev.	Date	Description	Drawn by
A	17.08.26	Plot numbers updated	SW

 

Project No: 2056	Drawing Status: PLANNING		
Dwg No: 1250	Date: 17.02.26		
Rev: A	Scale: 1:100@A3	Drawn by: PH	Checked by: SW

Project:
Land off Blind Lane, Southwick

Drawing:
Meadowvale - Floor Plans

Client:

Wain
HOMES

Prepared By:

PLACE
BY DESIGN

© Copyright PLACE By Design www.placebydesign.co.uk

Plot numbers:
As (shown) - 12, 33, 36, 61, 83
Opp - 8, 22, 24, 26, 30, 58, 67

Refer to engineering layout for level setting out

KEY TO MATERIALS:


For Key to Materials refer to drawing 2056/1111



Front Elevation



Left Elevation

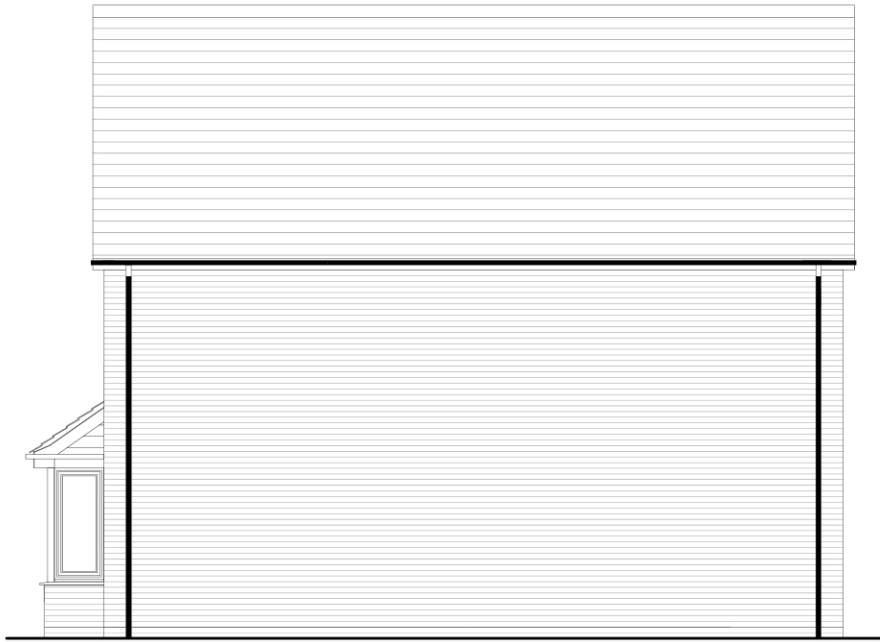

Rear Elevation




Right Elevation

Plot numbers:
As (shown) - 12
Opp - 24

Refer to engineering layout for level setting out
KEY TO MATERIALS:
For Key to Materials refer to drawing 2056/1111

Includes OS Data © Crown copyright and database rights
2025 OS 0100031673
Contractors must work only to figured dimensions which are
to be checked on site.

-	-	-	-
-	-	-	-
-	-	-	-
-	-	-	-
-	-	-	-
A	17.08.26	Plot numbers and detailing updated	SW
Rev.	Date	Description	Drawn by

 

Project No: 2056	Drawing Status: PLANNING
Dwg No: 1251	Date: 17.02.26
Rev: A	Scale: 1:100@A3
Drawn by: PH	Checked by: SW


Project:
Land off Blind Lane, Southwick

Drawing:
Meadowvale - Elevations






Front Elevation

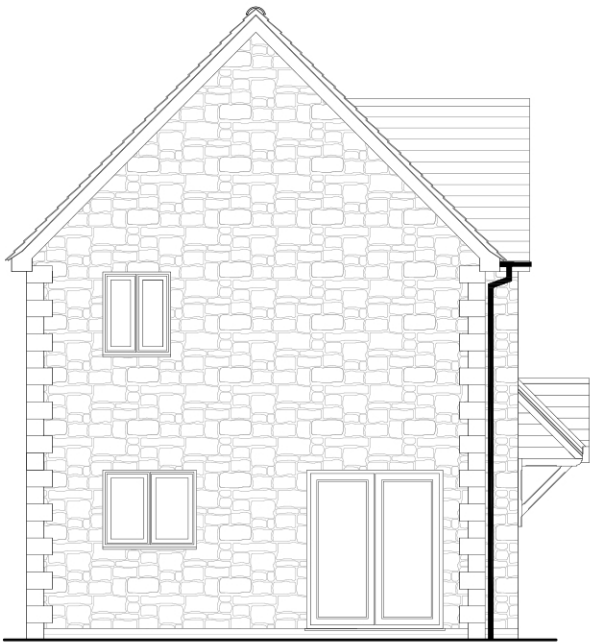

Left Elevation

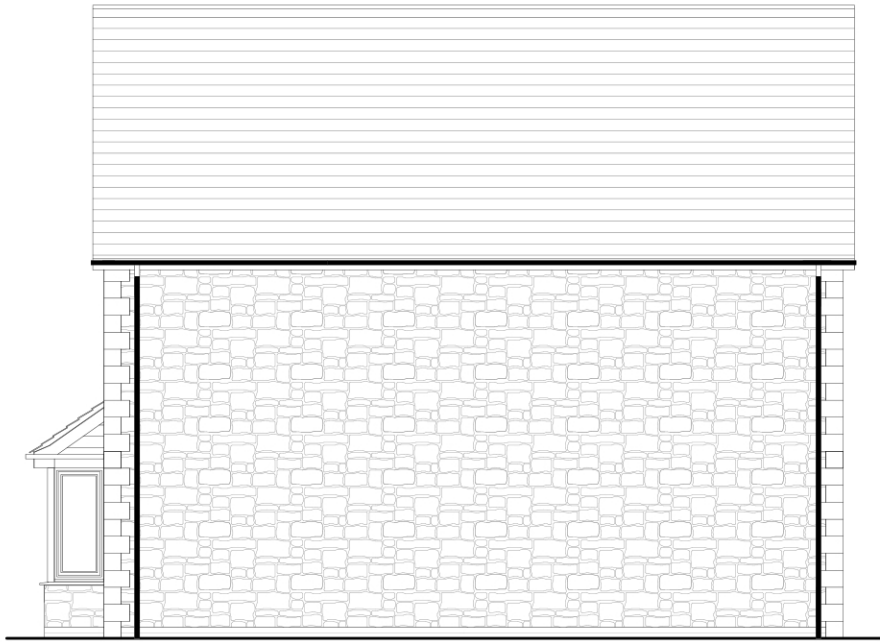

Rear Elevation




Right Elevation

Plot numbers:
As (shown) - 36, 61, 83
Opp - 8, 22, 26, 58, 67

Refer to engineering layout for level setting out
KEY TO MATERIALS:
For Key to Materials refer to drawing 2056/1111

Includes OS Data © Crown copyright and database rights
2025 OS 0100031673
Contractors must work only to figured dimensions which are
to be checked on site.

-	-	-	-
-	-	-	-
-	-	-	-
-	-	-	-
-	-	-	-
-	-	-	-
A	17.08.26	Plot numbers updated	SW
Rev.	Date	Description	Drawn by

 

Project No: 2056	Drawing Status: PLANNING		
Dwg No: 1252	Date: 17.02.26		
Rev: A	Scale: 1:100@A3	Drawn by: PH	Checked by: SW

Project:
Land off Blind Lane, Southwick

Drawing:
Meadowvale - Elevations



Prepared By:


© Copyright PLACE By Design
www.placebydesign.co.uk



Front Elevation



Left Elevation

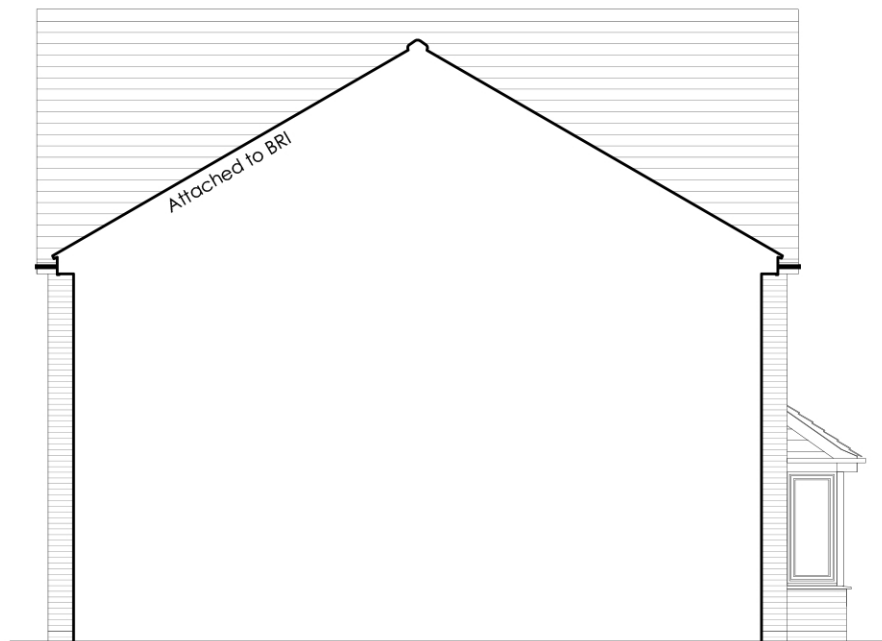


Rear Elevation



Right Elevation

Includes OS Data © Crown copyright and database rights
2025 OS 0100031673
Contractors must work only to figured dimensions which are
to be checked on site.

-	-	-	-
-	-	-	-
-	-	-	-
-	-	-	-
-	-	-	-
-	-	-	-
A	17.08.26	Plot numbers and detailing updated	SW
Rev.	Date	Description	Drawn by

 

Project No: 2056	Drawing Status: PLANNING		
Dwg No: 1253	Date: 17.02.26		
Rev: A	Scale: 1:100@A3	Drawn by: PH	Checked SW

Project:
Land off Blind Lane, Southwick

Drawing:
Meadowvale - Elevations

Client:

Wain
HOMES

Prepared By:

PLACE
BY DESIGN

© Copyright PLACE By Design www.placebydesign.co.uk

Plot numbers:
Opp (shown) - 30


Refer to engineering layout for level setting out

KEY TO MATERIALS:


For Key to Materials refer to drawing 2056/1111




Front Elevation

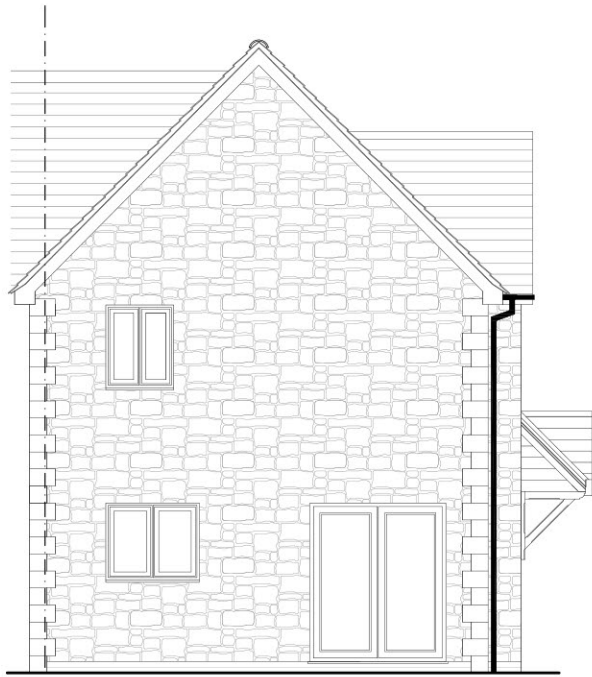

Left Elevation

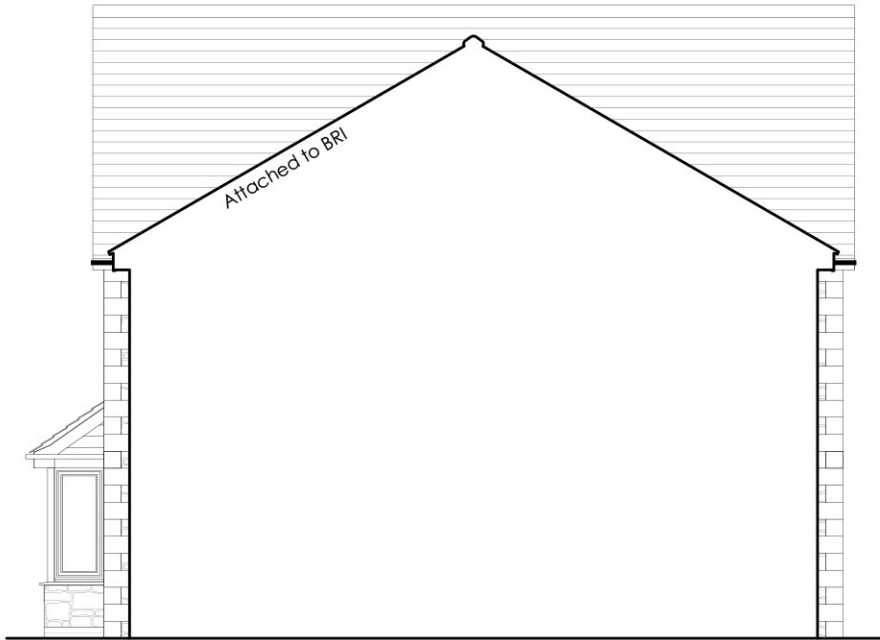

Rear Elevation

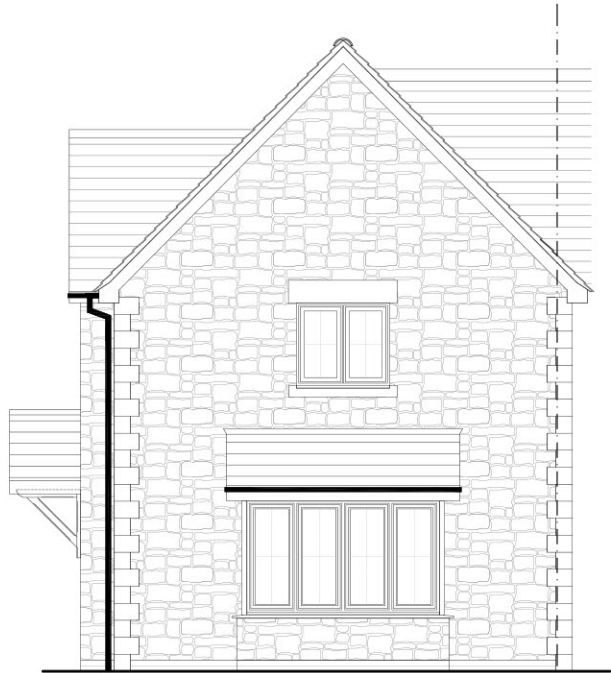


Right Elevation

Plot numbers:
As (shown) - 33

Refer to engineering layout for level setting out
KEY TO MATERIALS:
For Key to Materials refer to drawing 2056/1111

Includes OS Data © Crown copyright and database rights
2025 OS 0100031673
Contractors must work only to figured dimensions which are
to be checked on site.

-	-	-	-
-	-	-	-
-	-	-	-
-	-	-	-
-	-	-	-
-	-	-	-
A	17.08.26	Plot numbers and detailing updated	SW
Rev.	Date	Description	Drawn by

 

Project No: 2056	Drawing Status: PLANNING		
Dwg No: 1254	Date: 17.02.26		
Rev: A	Scale: 1:100@A3	Drawn by: PH	Checked SW

Project:
Land off Blind Lane, Southwick
Drawing:
Meadowvale - Elevations


Client:

Wain
HOMES


Prepared By:

PLACE
BY DESIGN

© Copyright PLACE By Design
www.placebydesign.co.uk

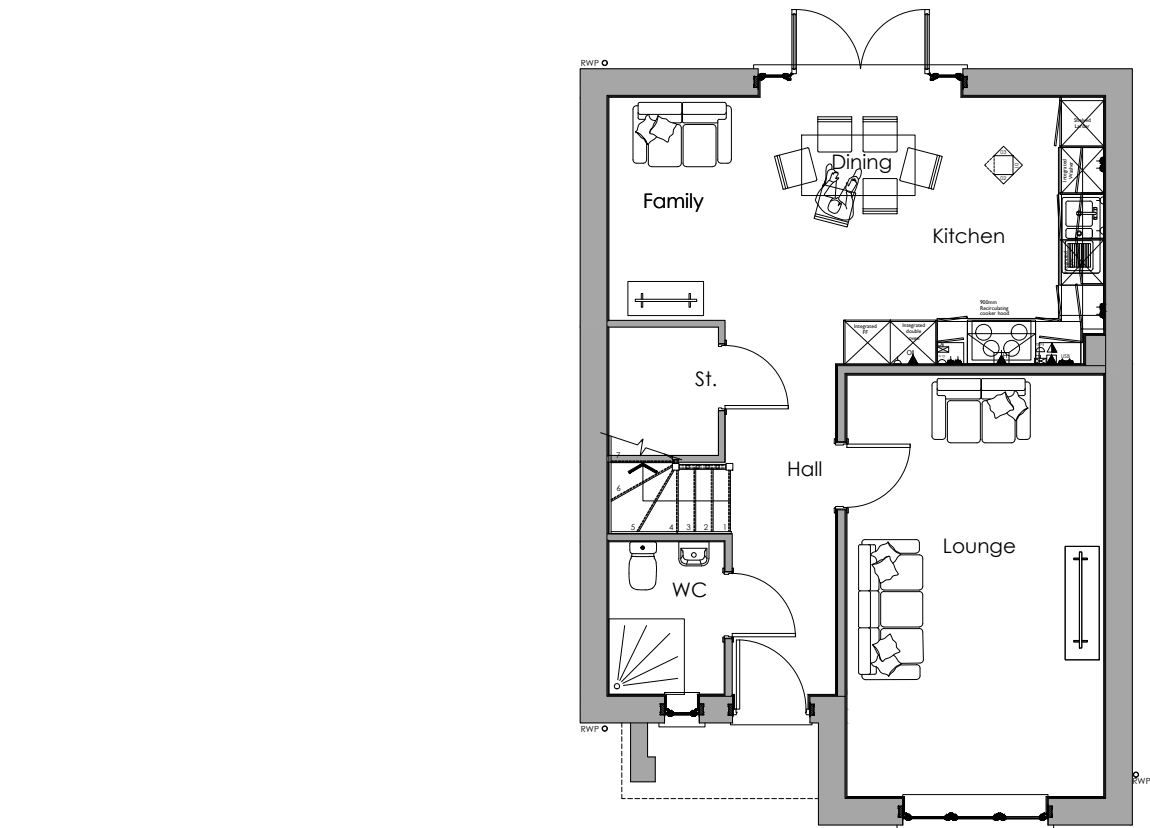

Ground Floor

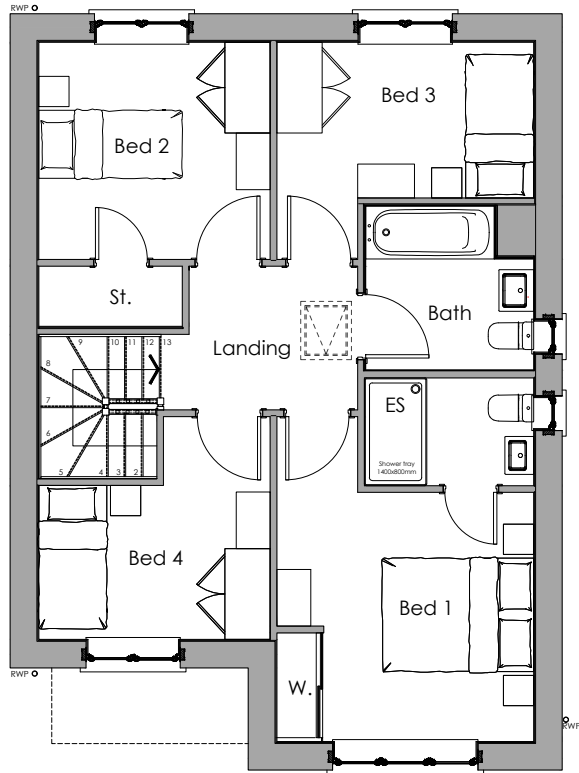


First Floor

Plot numbers:
As (shown) - 6, 27, 34
Opp - 7, 19, 21, 85, 90

Refer to engineering layout for level setting out
KEY TO MATERIALS:
For Key to Materials refer to drawing 2056/1111

Includes OS Data © Crown copyright and database rights
2025 OS 0100031673
Contractors must work only to figured dimensions which are
to be checked on site.

-	-	-	-
-	-	-	-
-	-	-	-
-	-	-	-
-	-	-	-
-	-	-	-
A	17.08.26	Plot numbers updated	SW
Rev.	Date	Description	Drawn by

 

Project No: 2056	Drawing Status: PLANNING		
Dwg No: 1260	Date: 17.02.26		
Rev: A	Scale: 1:100@A3	Drawn by: PH	Checked SW

Project:
Land off Blind Lane, Southwick
Drawing:
Alderwood - Floor Plans

Client:

Wain
HOMES


Prepared By:

PLACE
BY DESIGN


© Copyright PLACE By Design
www.placebydesign.co.uk



Front Elevation

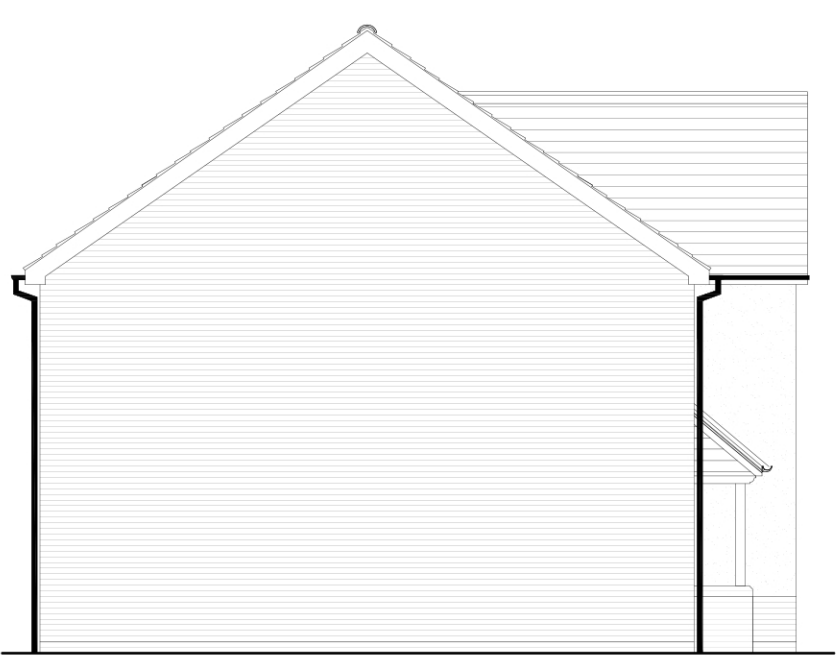

Left Elevation

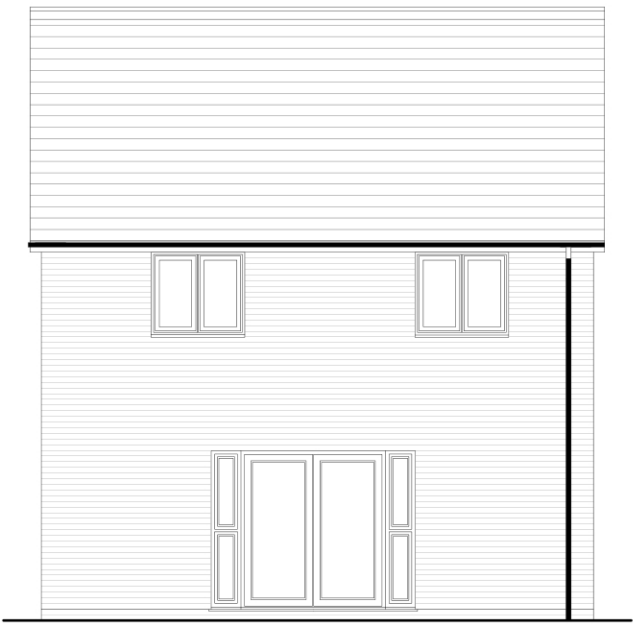

Rear Elevation




Right Elevation

Plot numbers:
As (shown) - 6, 27, 34
Opp - 7, 19, 21, 85, 90

Refer to engineering layout for level setting out
KEY TO MATERIALS:
For Key to Materials refer to drawing 2056/1111

Includes OS Data © Crown copyright and database rights
2025 OS 0100031673
Contractors must work only to figured dimensions which are
to be checked on site.

-	-	-	-
-	-	-	-
-	-	-	-
-	-	-	-
-	-	-	-
-	-	-	-
A	17.08.26	Plot numbers and detailing updated	SW
Rev.	Date	Description	Drawn by

 

Project No: 2056	Drawing Status: PLANNING		
Dwg No: 1261	Date: 17.02.26		
Rev: A	Scale: 1:100@A3	Drawn by: PH	Checked SW


Project:
Land off Blind Lane, Southwick

Drawing:
Alderwood - Elevations




Prepared By:

© Copyright PLACE By Design
www.placebydesign.co.uk

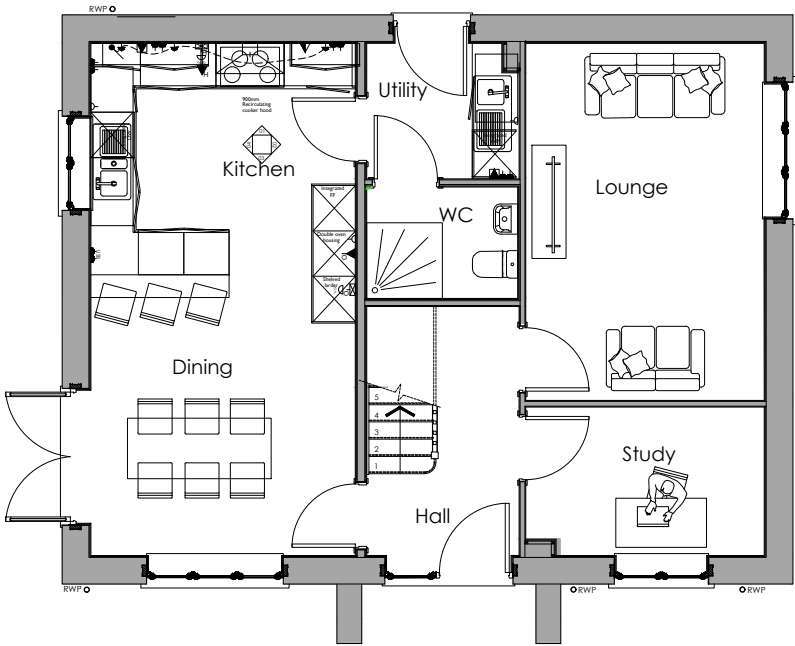


Ground Floor

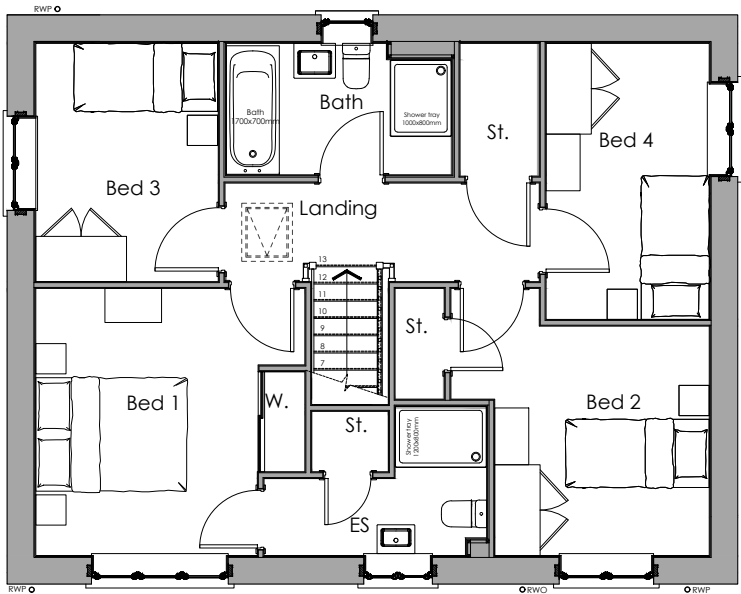

First Floor

-	-	-	-
-	-	-	-
-	-	-	-
-	-	-	-
-	-	-	-
-	-	-	-
A	17.08.26	Plot numbers updated	SW
Rev.	Date	Description	Drawn by

 

Project No: 2056	Drawing Status: PLANNING		
Dwg No: 1270	Date: 17.02.26		
Rev: A	Scale: 1:100@A3	Drawn by: PH	Checked by: SW

Project:
Land off Blind Lane, Southwick

Drawing:
Beechcroft - Floor Plans

Client:

Wain
HOMES

Prepared By:

PLACE
BY DESIGN

© Copyright PLACE By Design www.placebydesign.co.uk

Plot numbers:
As (shown) - 10, 86
Opp - 1, 35

Refer to engineering layout for level setting out

KEY TO MATERIALS:


For Key to Materials refer to drawing 2056/1111



Front Elevation



Left Elevation

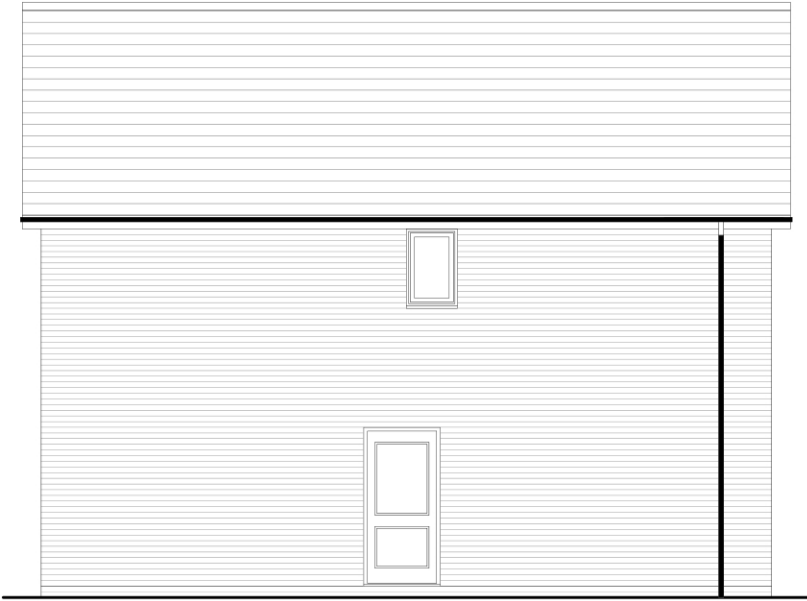

Rear Elevation




Right Elevation

Plot numbers:
As (shown) - 10, 86
Opp - 1, 35

Refer to engineering layout for level setting out
KEY TO MATERIALS:
For Key to Materials refer to drawing 2056/1111

Includes OS Data © Crown copyright and database rights
2025 OS 0100031673
Contractors must work only to figured dimensions which are
to be checked on site.

-	-	-	-
-	-	-	-
-	-	-	-
-	-	-	-
-	-	-	-
-	-	-	-
A	17.08.26	Plot numbers and detailing updated	SW
Rev.	Date	Description	Drawn by

 

Project No: 2056	Drawing Status: PLANNING		
Dwg No: 1271	Date: 17.02.26		
Rev: A	Scale: 1:100@A3	Drawn by: PH	Checked by: SW


Project:
Land off Blind Lane, Southwick

Drawing:
Beechcroft - Elevations




Prepared By:

© Copyright PLACE By Design
www.placebydesign.co.uk

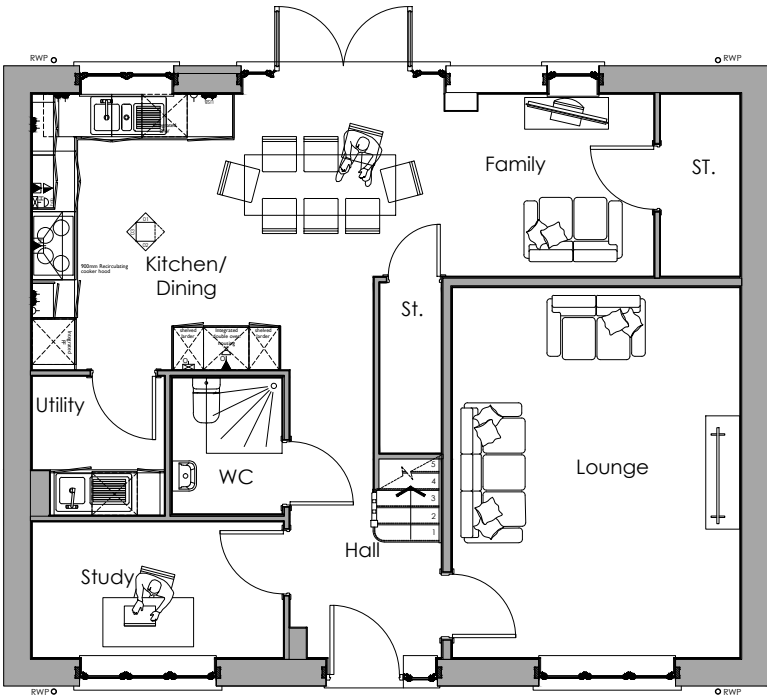


Ground Floor

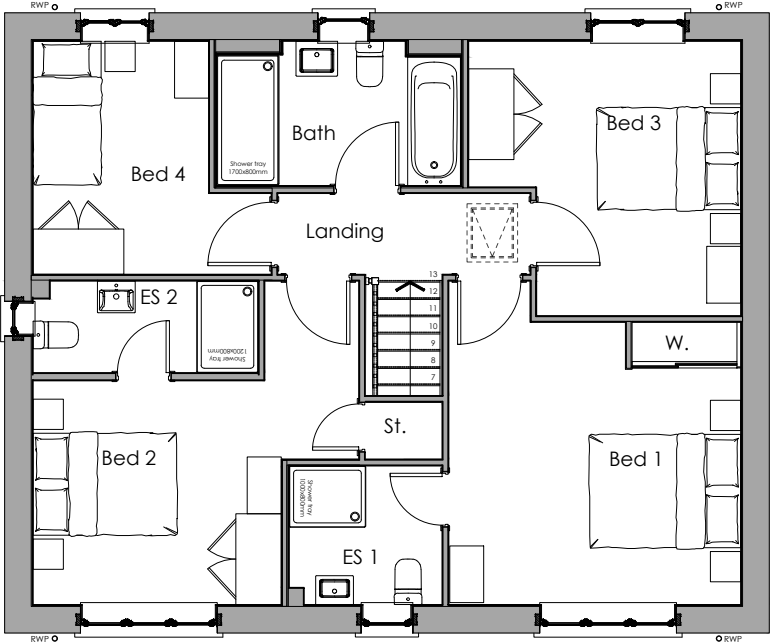

First Floor

-	-	-	-
-	-	-	-
-	-	-	-
-	-	-	-
-	-	-	-
-	-	-	-
A	17.08.26	Plot numbers updated	SW
Rev.	Date	Description	Drawn by

 

Project No: 2056	Drawing Status: PLANNING		
Dwg No: 1280	Date: 17.02.26		
Rev: A	Scale: 1:100@A3	Drawn by: PH	Checked by: SW

Project:
Land off Blind Lane, Southwick

Drawing:
Woodmount - Floor Plans

Client:

Wain
HOMES

Prepared By:

PLACE
BY DESIGN

© Copyright PLACE By Design www.placebydesign.co.uk

Plot numbers:
As (shown) - 4, 5, 11, 23
Opp - 2, 84, 87


Refer to engineering layout for level setting out

KEY TO MATERIALS:

For Key to Materials refer to drawing 2056/1111




Front Elevation

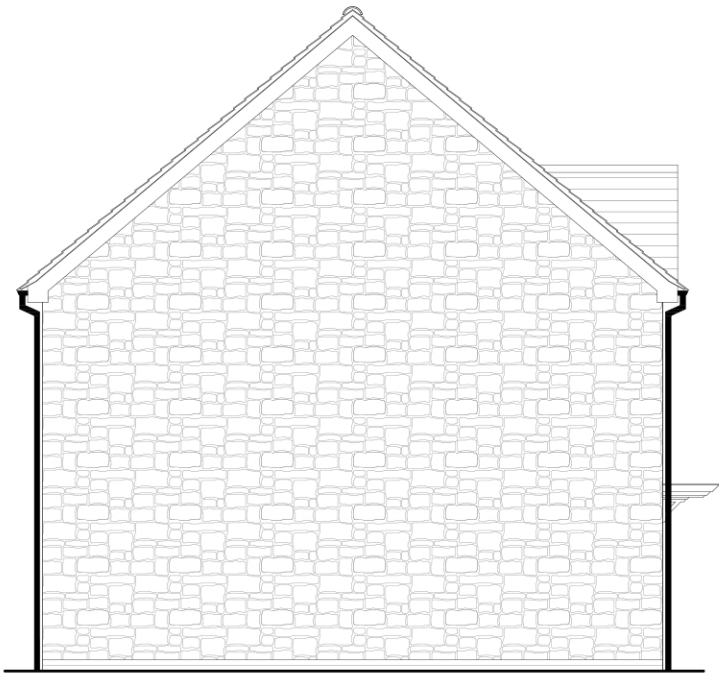

Left Elevation



Rear Elevation

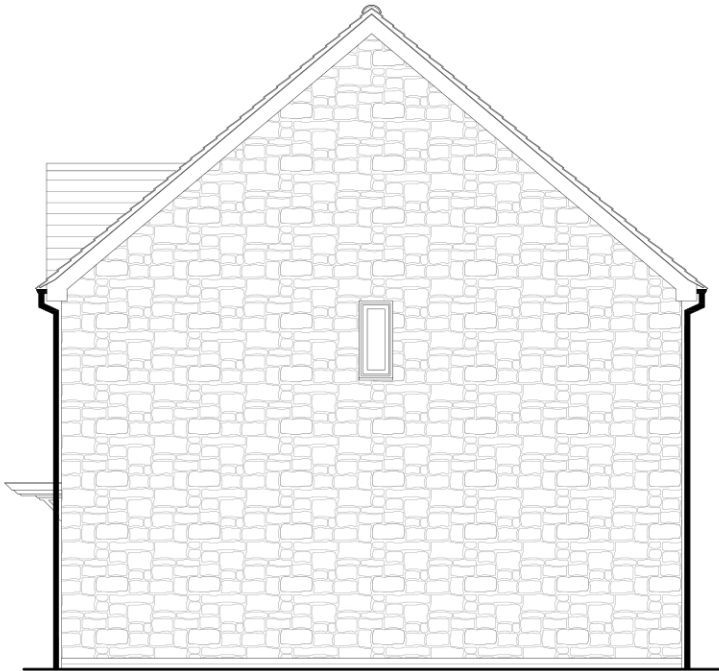


Right Elevation

Plot numbers:
As (shown) - 4, 5, 11, 23
Opp - 2, 84, 87

Refer to engineering layout for level setting out
KEY TO MATERIALS:
For Key to Materials refer to drawing 2056/1111

Includes OS Data © Crown copyright and database rights
2025 OS 0100031673
Contractors must work only to figured dimensions which are
to be checked on site.

-	-	-	-
-	-	-	-
-	-	-	-
-	-	-	-
-	-	-	-
-	-	-	-
A	17.08.26	Plot numbers and detailing updated	SW
Rev.	Date	Description	Drawn by

 

Project No: 2056	Drawing Status: PLANNING		
Dwg No: 1281	Date: 17.02.26		
Rev: A	Scale: 1:100@A3	Drawn by: PH	Checked by: SW


Project:
Land off Blind Lane, Southwick

Drawing:
Woodmount - Elevations




Prepared By:

© Copyright PLACE By Design
www.placebydesign.co.uk

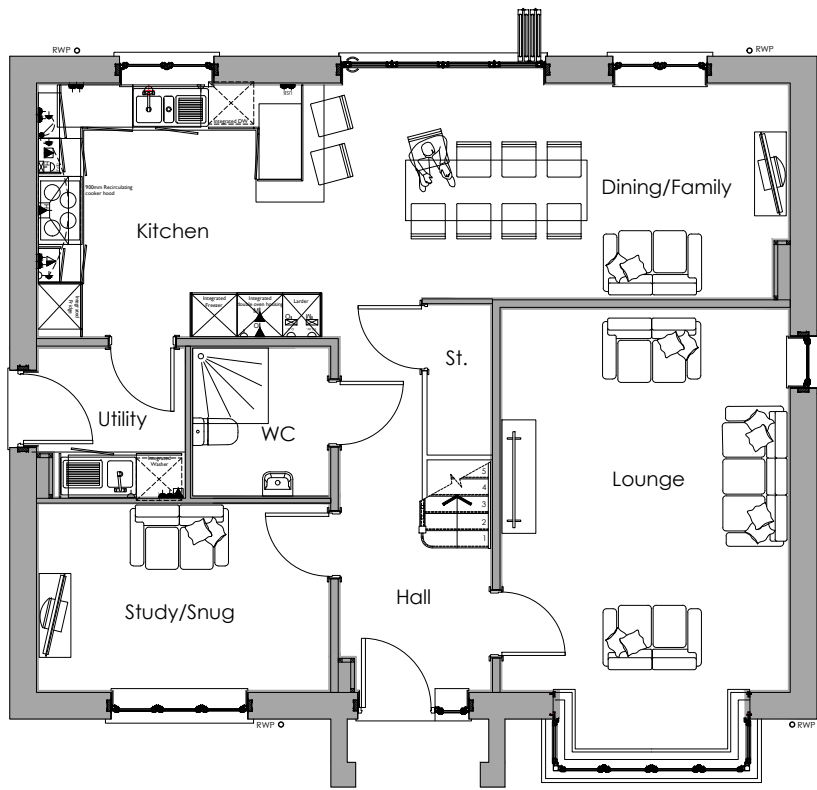

Ground Floor

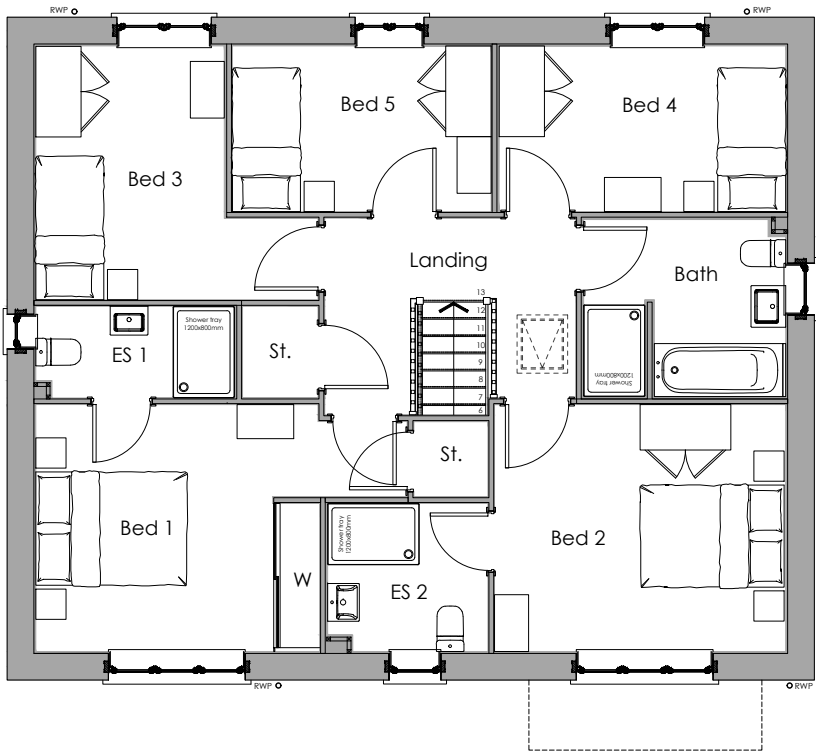


First Floor

Plot numbers:
As (shown) - 9
Opp - 25

Refer to engineering layout for level setting out
KEY TO MATERIALS:
For Key to Materials refer to drawing 2056/1111

Rev.	Date	Description	Drawn by
A	17.08.26	Plot numbers updated	SW

 

Project No: 2056	Drawing Status: PLANNING		
Dwg No: 1290	Date: 17.02.26		
Rev: A	Scale: 1:100@A3	Drawn by: PH	Checked by: SW

Project:
Land off Blind Lane, Southwick
Drawing:
Willowcrest - Floor Plans

Client:

Wain
HOMES


Prepared By:

PLACE
BY DESIGN

© Copyright PLACE By Design
www.placebydesign.co.uk




Front Elevation

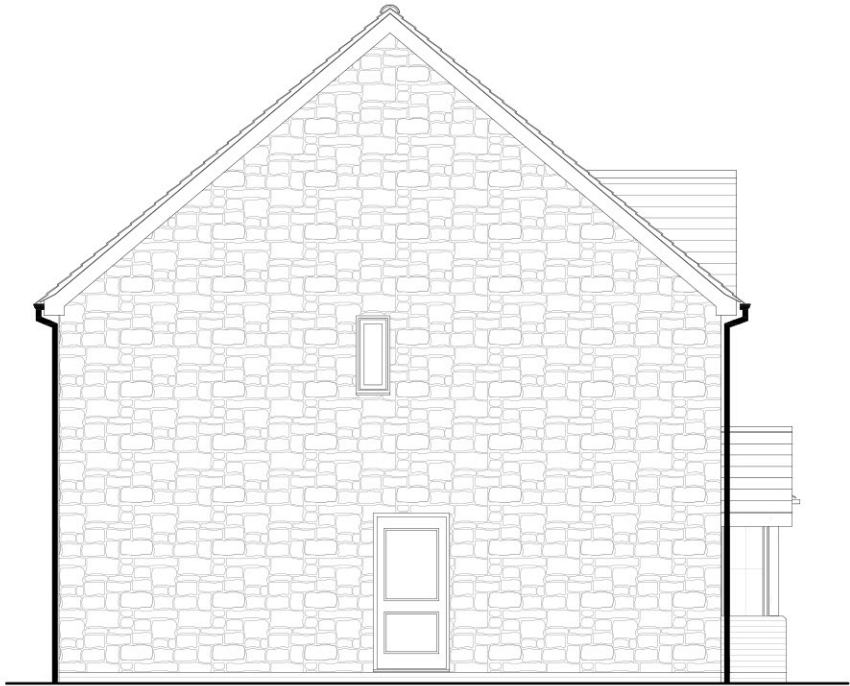

Left Elevation



Rear Elevation

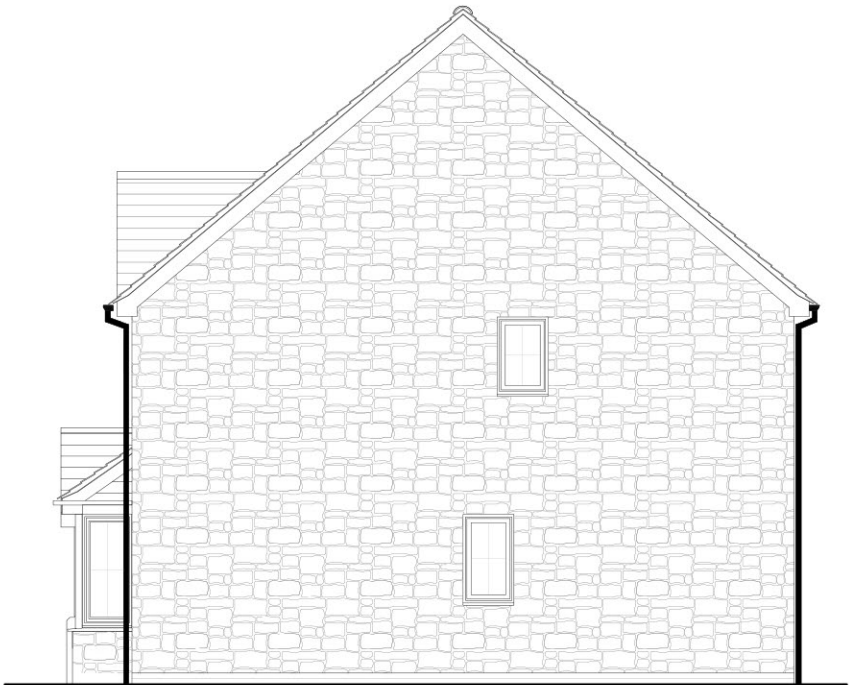


Right Elevation

Plot numbers:
As (shown) - 9
Opp - 25

Refer to engineering layout for level setting out
KEY TO MATERIALS:
For Key to Materials refer to drawing 2056/1111

-	-	-	-
-	-	-	-
-	-	-	-
-	-	-	-
-	-	-	-
-	-	-	-
A	17.08.26	Plot numbers and detailing updated	SW
Rev.	Date	Description	Drawn by

 

Project No: 2056	Drawing Status: PLANNING		
Dwg No: 1291	Date: 17.02.26		
Rev: A	Scale: 1:100@A3	Drawn by: PH	Checked by: SW

Project:
Land off Blind Lane, Southwick
Drawing:
Willowcrest - Elevations


Client:

Wain
HOMES


Prepared By:

PLACE
BY DESIGN

© Copyright PLACE By Design www.placebydesign.co.uk

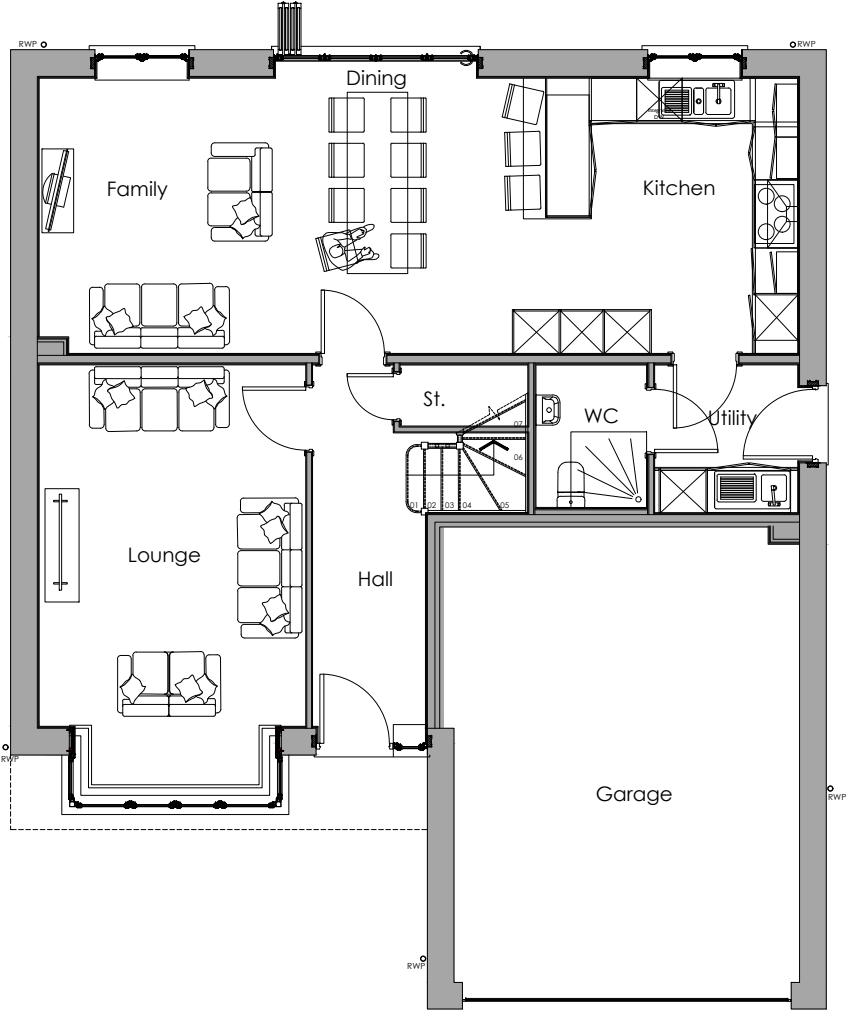

Ground Floor

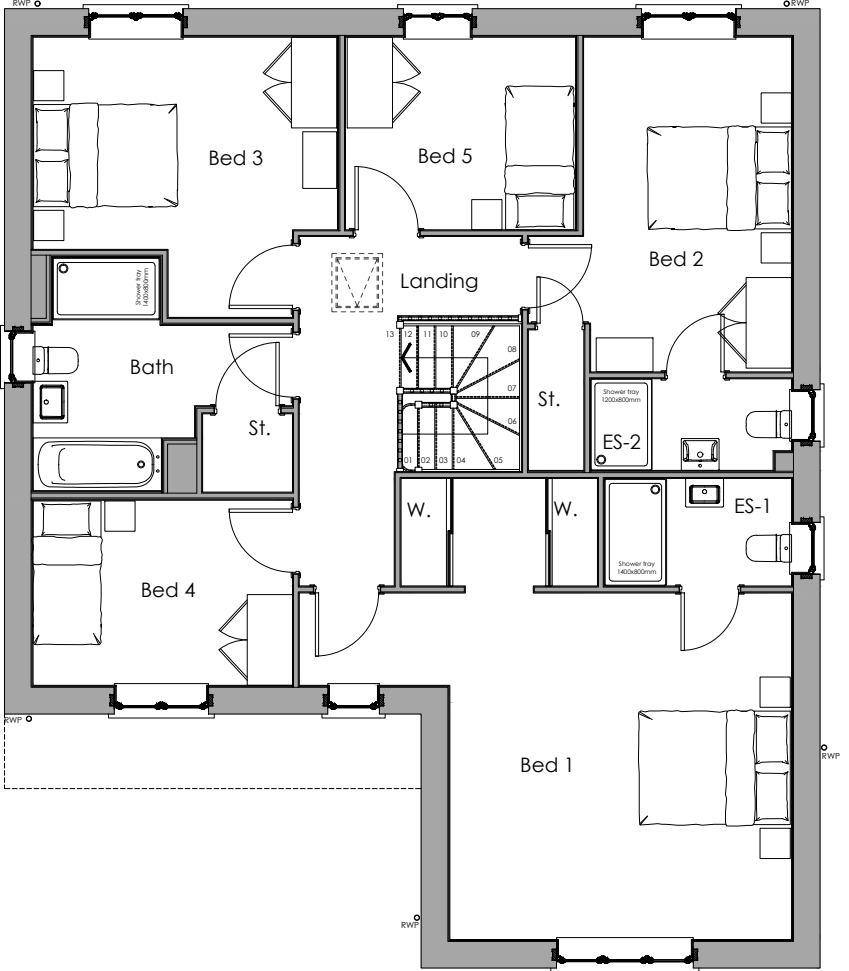

First Floor

Plot numbers:
As (shown) - 89
Opp - 88

Refer to engineering layout for level setting out
KEY TO MATERIALS:
For Key to Materials refer to drawing 2056/1111

Includes OS Data © Crown copyright and database rights
2025 OS 0100031673
Contractors must work only to figured dimensions which are
to be checked on site.

-	-	-	-
-	-	-	-
-	-	-	-
-	-	-	-
-	-	-	-
-	-	-	-
A	17.08.26	Plot numbers updated	SW
Rev.	Date	Description	Drawn by



Project No: 2056	Drawing Status: PLANNING		
Dwg No: 1300	Date: 17.02.26		
Rev: A	Scale: 1:100@A3	Drawn by: PH	Checked by: SW

Project:
Land off Blind Lane, Southwick
Drawing:
Standish - Floor Plans



Prepared By:

© Copyright PLACE By Design
www.placebydesign.co.uk



Front Elevation



Left Elevation



Rear Elevation



Right Elevation

Includes OS Data © Crown copyright and database rights
2025 OS 0100031673
Contractors must work only to figured dimensions which are
to be checked on site.

-	-	-	-
-	-	-	-
-	-	-	-
-	-	-	-
-	-	-	-
-	-	-	-
A	17.08.26	Plot numbers and detailing updated	SW
Rev.	Date	Description	Drawn by



Project No: 2056	Drawing Status: PLANNING		
Dwg No: 1301	Date: 17.02.26		
Rev: A	Scale: 1:100@A3	Drawn by: PH	Checked by: SW

Project:
Land off Blind Lane, Southwick

Drawing:
Standish - Elevations

Client:




Plot numbers:
As (shown) - 89
Opp - 88


Refer to engineering layout for level setting out

KEY TO MATERIALS:

For Key to Materials refer to drawing 2056/1111

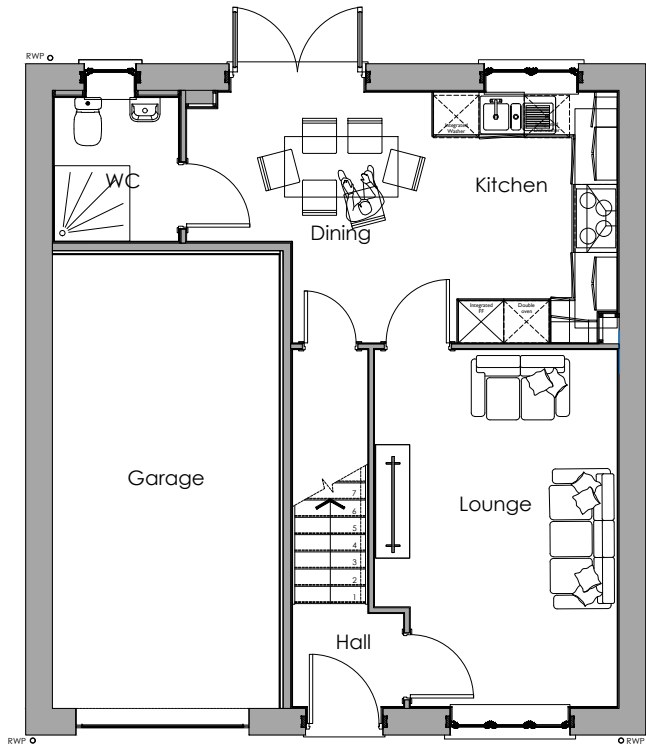


Ground Floor

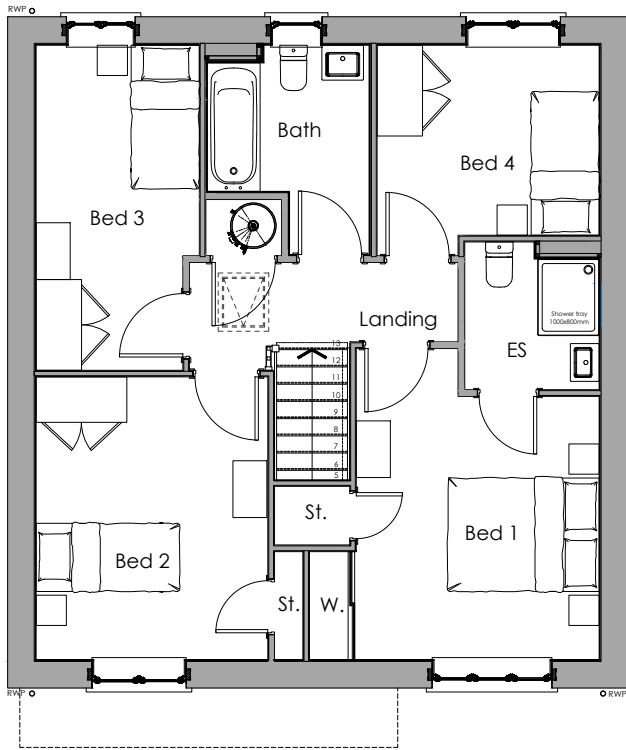

First Floor

Rev.	Date	Description	Drawn by
-	-	-	-
-	-	-	-
-	-	-	-
-	-	-	-
-	-	-	-
-	-	-	-

 

Project No: 2056	Drawing Status: PLANNING		
Dwg No: 1310	Date: 17.08.26		
Rev: -	Scale: 1:100@A3	Drawn by: PH	Checked by: SW

Project:
Land off Blind Lane, Southwick

Drawing:
Ashdene - Floor Plans

Client:

Wain
HOMES


Prepared By:

PLACE
BY DESIGN

© Copyright PLACE By Design www.placebydesign.co.uk



Front Elevation

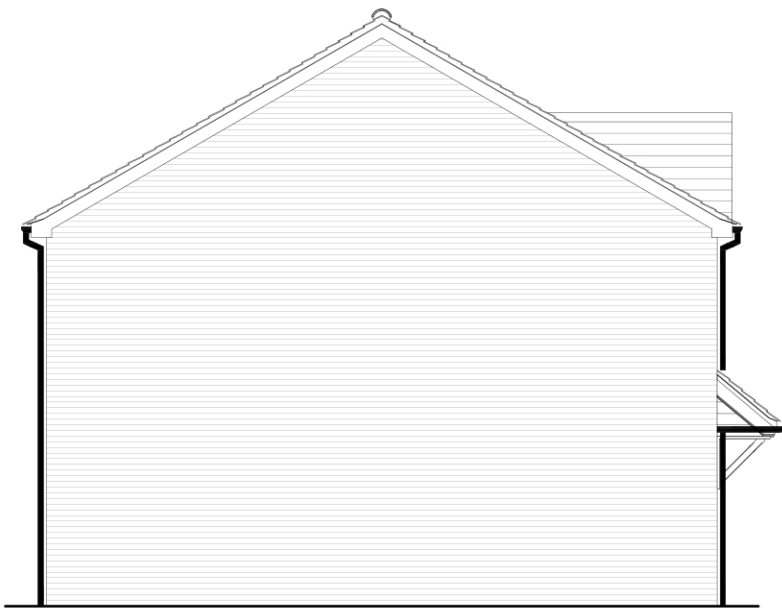

Left Elevation



Rear Elevation




Right Elevation

Includes OS Data © Crown copyright and database rights
2025 OS 0100031673
Contractors must work only to figured dimensions which are
to be checked on site.

-	-	-	-
-	-	-	-
-	-	-	-
-	-	-	-
-	-	-	-
-	-	-	-

Rev.	Date	Description	Drawn by
------	------	-------------	----------

 

Project No: 2056	Drawing Status: PLANNING		
Dwg No: 1311	Date: 17.08.26		
Rev: -	Scale: 1:100@A3	Drawn by: PH	Checked by: SW

Project:
Land off Blind Lane, Southwick

Drawing:
Ashdene - Elevations




Plot numbers:
As (shown) - 63
Opp - 65


Refer to engineering layout for level setting out

KEY TO MATERIALS:

For Key to Materials refer to drawing 2056/1111

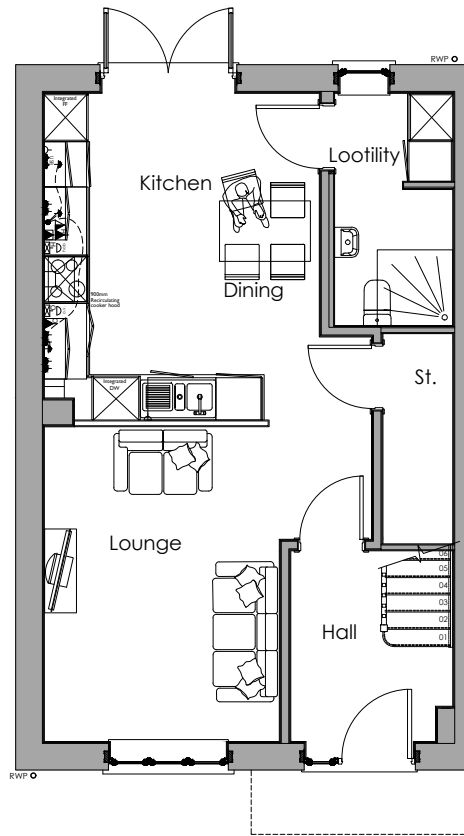

Ground Floor

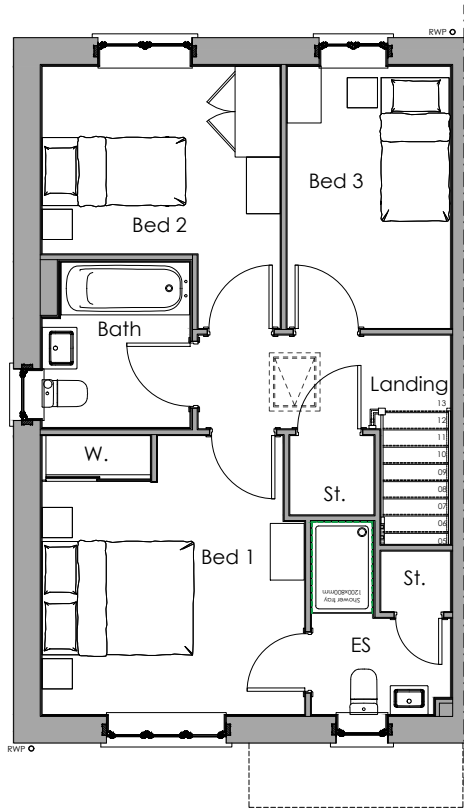

First Floor


Plot numbers:
As (shown) - 29, 59, 80
Opp - 28

Refer to engineering layout for level setting out

KEY TO MATERIALS:

For Key to Materials refer to drawing 2056/1111

Rev.	Date	Description	Drawn by
-	-	-	-
-	-	-	-
-	-	-	-
-	-	-	-
-	-	-	-
-	-	-	-

 

Project No: 2056	Drawing Status: PLANNING		
Dwg No: 1320	Date: 17.08.26		
Rev: -	Scale: 1:100@A3	Drawn by: PH	Checked by: SW

Project:
Land off Blind Lane, Southwick

Drawing:
Parkland - Floor Plans




Prepared By:


© Copyright PLACE By Design www.placebydesign.co.uk




Front Elevation

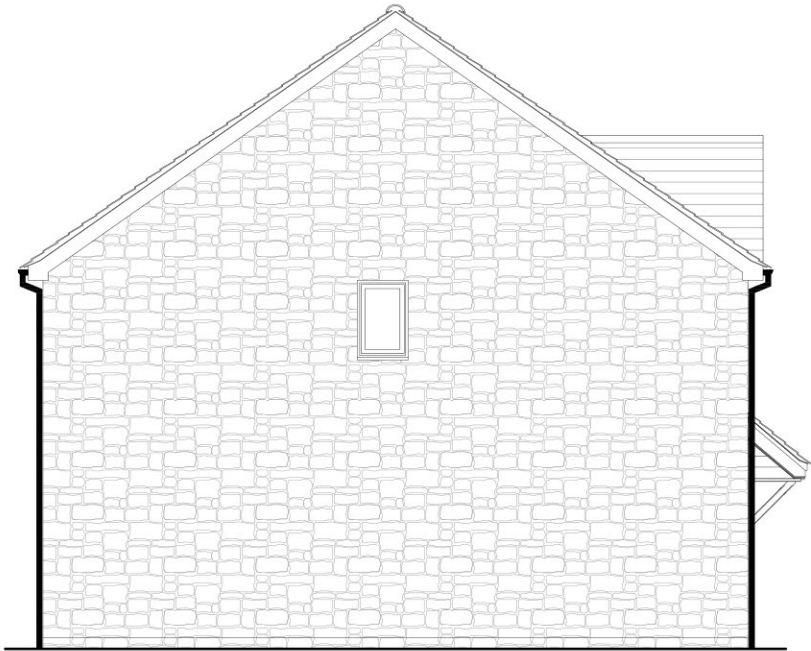

Left Elevation

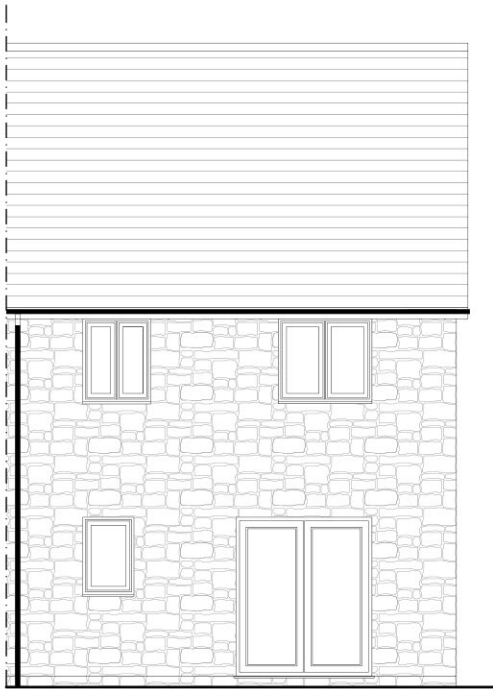

Rear Elevation

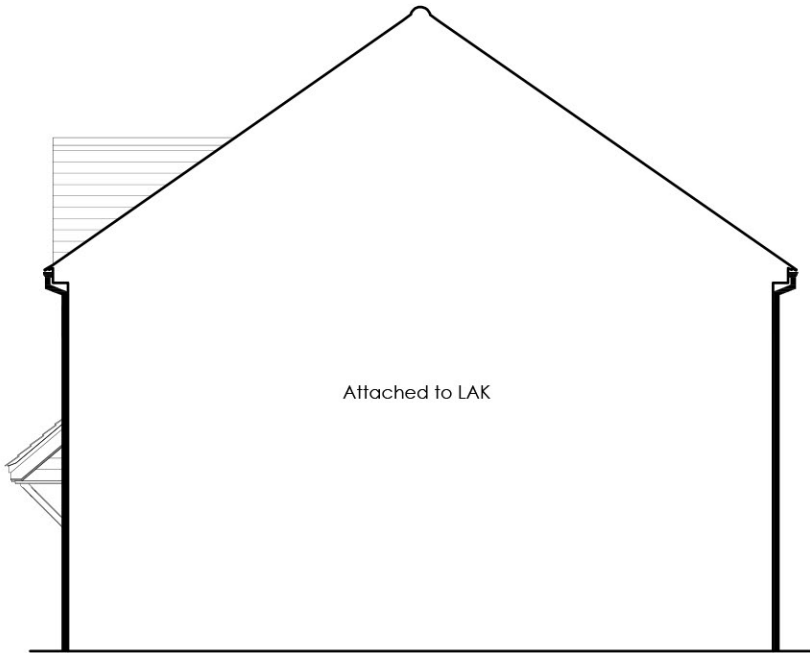


Right Elevation

Includes OS Data © Crown copyright and database rights
2025 OS 0100031673
Contractors must work only to figured dimensions which are
to be checked on site.

-	-	-	-
-	-	-	-
-	-	-	-
-	-	-	-
-	-	-	-
-	-	-	-

Rev.	Date	Description	Drawn by
------	------	-------------	----------

 

Project No: 2056	Drawing Status: PLANNING		
Dwg No: 1321	Date: 17.08.26		
Rev: -	Scale: 1:100@A3	Drawn by: PH	Checked by: SW

Project:
Land off Blind Lane, Southwick

Drawing:
Parkland - Elevations



Plot numbers:
As (shown) - 59, 80


Refer to engineering layout for level setting out

KEY TO MATERIALS:

For Key to Materials refer to drawing 2056/1111




Front Elevation

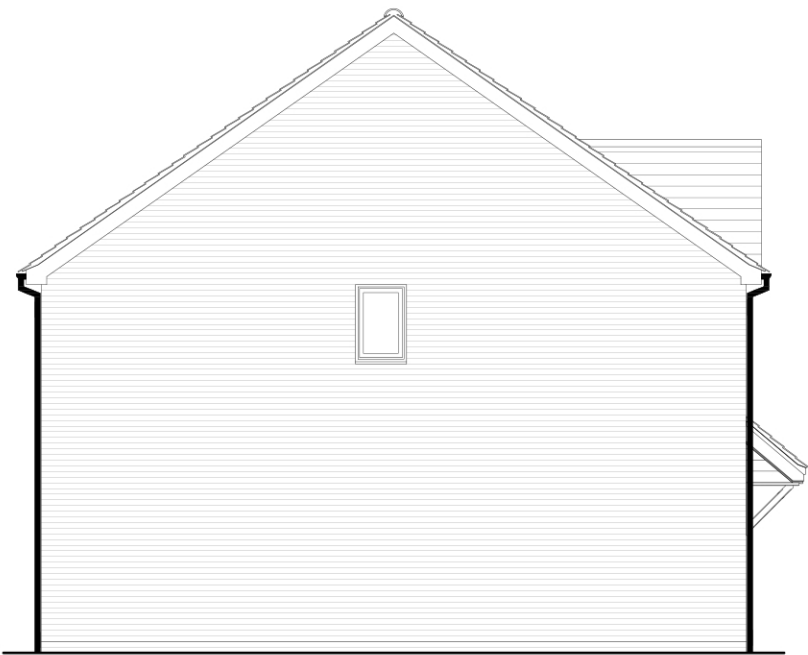

Left Elevation




Rear Elevation

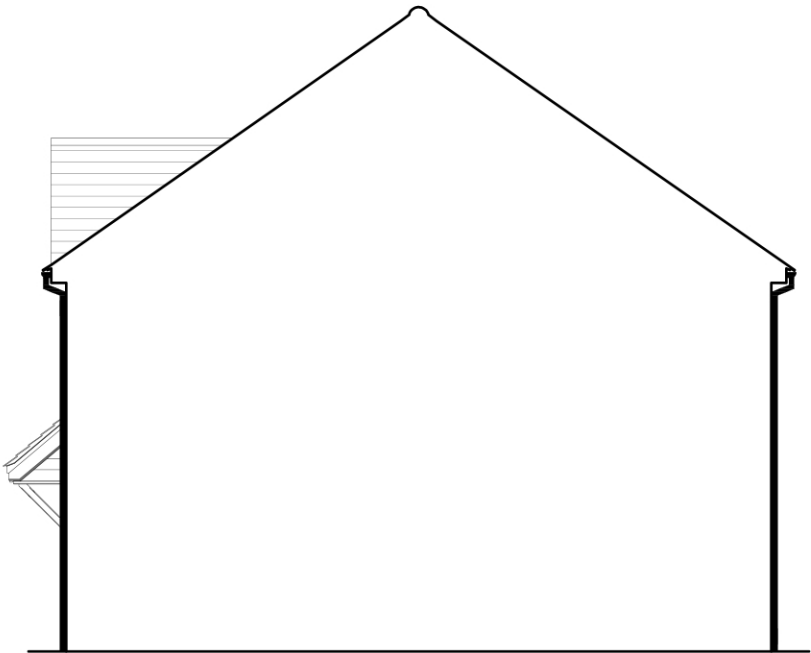

Right Elevation

Includes OS Data © Crown copyright and database rights
2025 OS 0100031673
Contractors must work only to figured dimensions which are
to be checked on site.

-	-	-	-
-	-	-	-
-	-	-	-
-	-	-	-
-	-	-	-
-	-	-	-
-	-	-	-
Rev.	Date	Description	Drawn by

 

Project No: 2056	Drawing Status: PLANNING		
Dwg No: 1322	Date: 17.08.26		
Rev: -	Scale: 1:100@A3	Drawn by: PH	Checked by: SW

Project:
Land off Blind Lane, Southwick

Drawing:
Parkland - Elevations

Client:

Wain
HOMES

Prepared By:

PLACE
BY DESIGN


© Copyright PLACE By Design www.placebydesign.co.uk

Plot numbers:
As (shown) - 29
Opp - 28


Refer to engineering layout for level setting out

KEY TO MATERIALS:

For Key to Materials refer to drawing 2056/1111

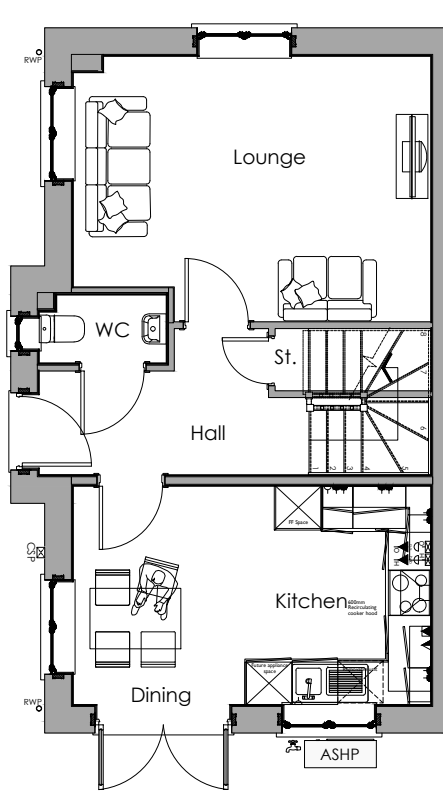

Ground Floor

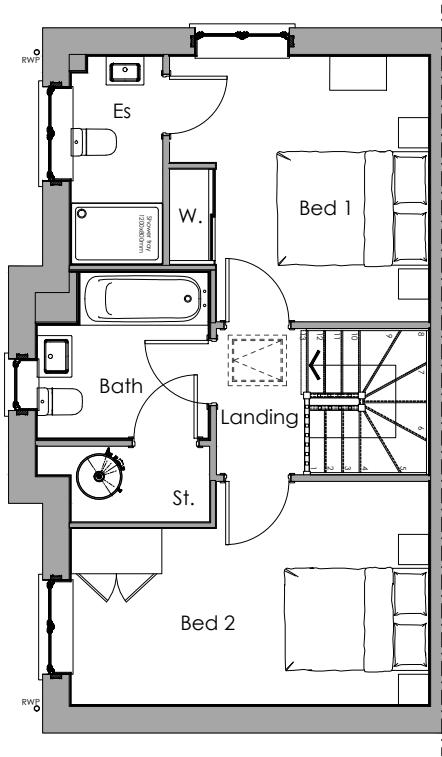


First Floor

Plot numbers:
As (shown) - 39, 60, 79

Refer to engineering layout for level setting out
KEY TO MATERIALS:
For Key to Materials refer to drawing 2056/1111

Includes OS Data © Crown copyright and database rights
2025 OS 0100031673
Contractors must work only to figured dimensions which are
to be checked on site.

Rev.	Date	Description	Drawn by
-	-	-	-
-	-	-	-
-	-	-	-
-	-	-	-
-	-	-	-
-	-	-	-

 

Project No: 2056	Drawing Status: PLANNING		
Dwg No: 1330	Date: 17.08.26		
Rev: -	Scale: 1:100@A3	Drawn by: PH	Checked by: SW

Project:
Land off Blind Lane, Southwick
Drawing:
Lakeshore - Floor Plans

Client:

Wain
HOMES


Prepared By:

PLACE
BY DESIGN


© Copyright PLACE By Design
www.placebydesign.co.uk




Front Elevation

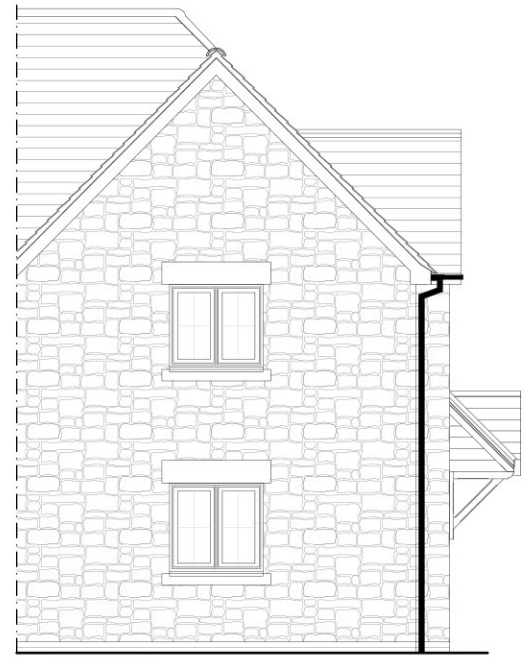

Left Elevation

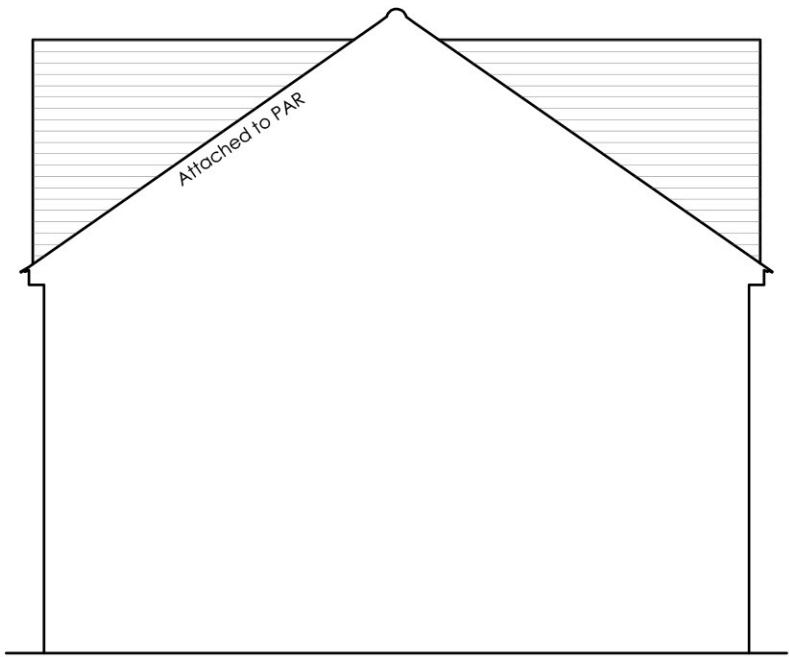

Rear Section

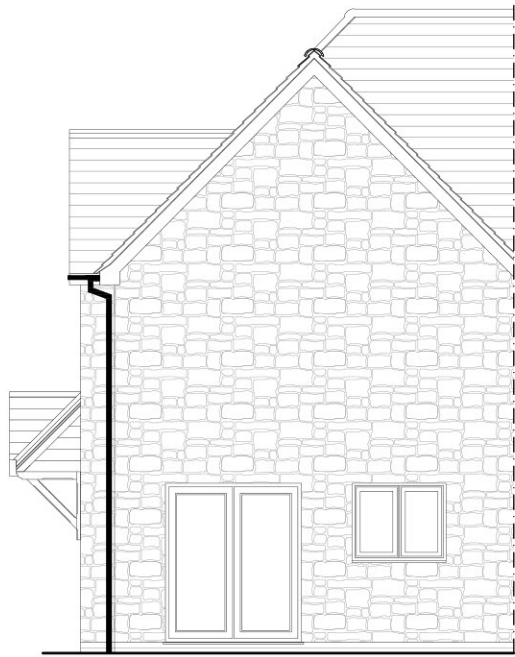


Right Elevation

Includes OS Data © Crown copyright and database rights
2025 OS 0100031673

Contractors must work only to figured dimensions which are
to be checked on site.

-	-	-	-
-	-	-	-
-	-	-	-
-	-	-	-
-	-	-	-
-	-	-	-
-	-	-	-

Rev.	Date	Description	Drawn by
------	------	-------------	----------

 

Project No: 2056	Drawing Status: PLANNING		
Dwg No: 1331	Date: 17.08.26		
Rev: -	Scale: 1:100@A3	Drawn by: PH	Checked by: SW

Project:
Land off Blind Lane, Southwick

Drawing:
Lakeshore - Elevations







Front Elevation



Left Elevation

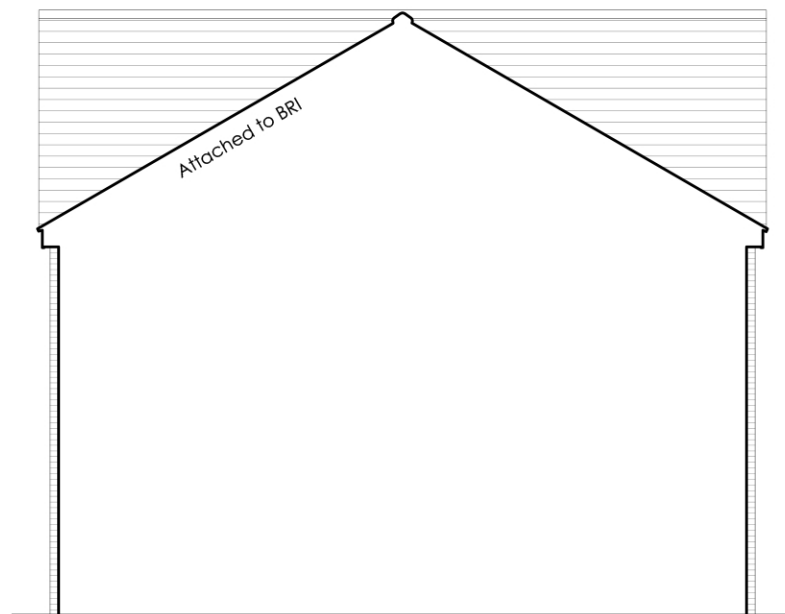


Rear Section

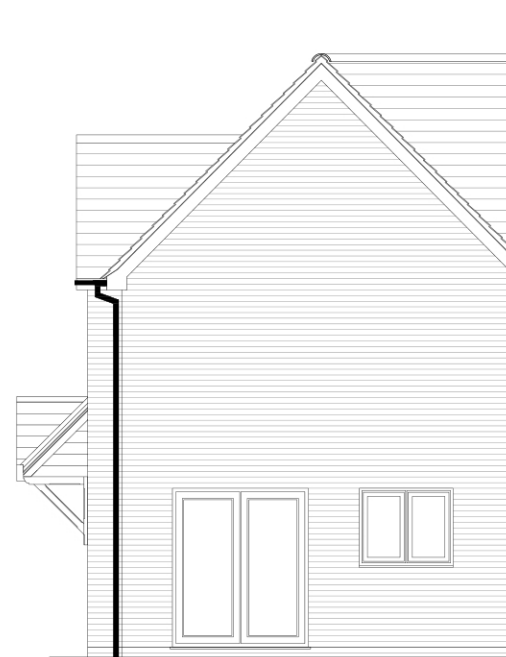

Right Elevation

Includes OS Data © Crown copyright and database rights
2025 OS 0100031673
Contractors must work only to figured dimensions which are
to be checked on site.

Rev.	Date	Description	Drawn by
-	-	-	-
-	-	-	-
-	-	-	-
-	-	-	-
-	-	-	-
-	-	-	-

 

Project No: 2056	Drawing Status: PLANNING		
Dwg No: 1332	Date: 17.08.26		
Rev: -	Scale: 1:100@A3	Drawn by: PH	Checked by: SW

Project:
Land off Blind Lane, Southwick

Drawing:
Lakeshore - Elevations


Client:

Wain
HOMES

Prepared By:

PLACE
BY DESIGN

© Copyright PLACE By Design www.placebydesign.co.uk

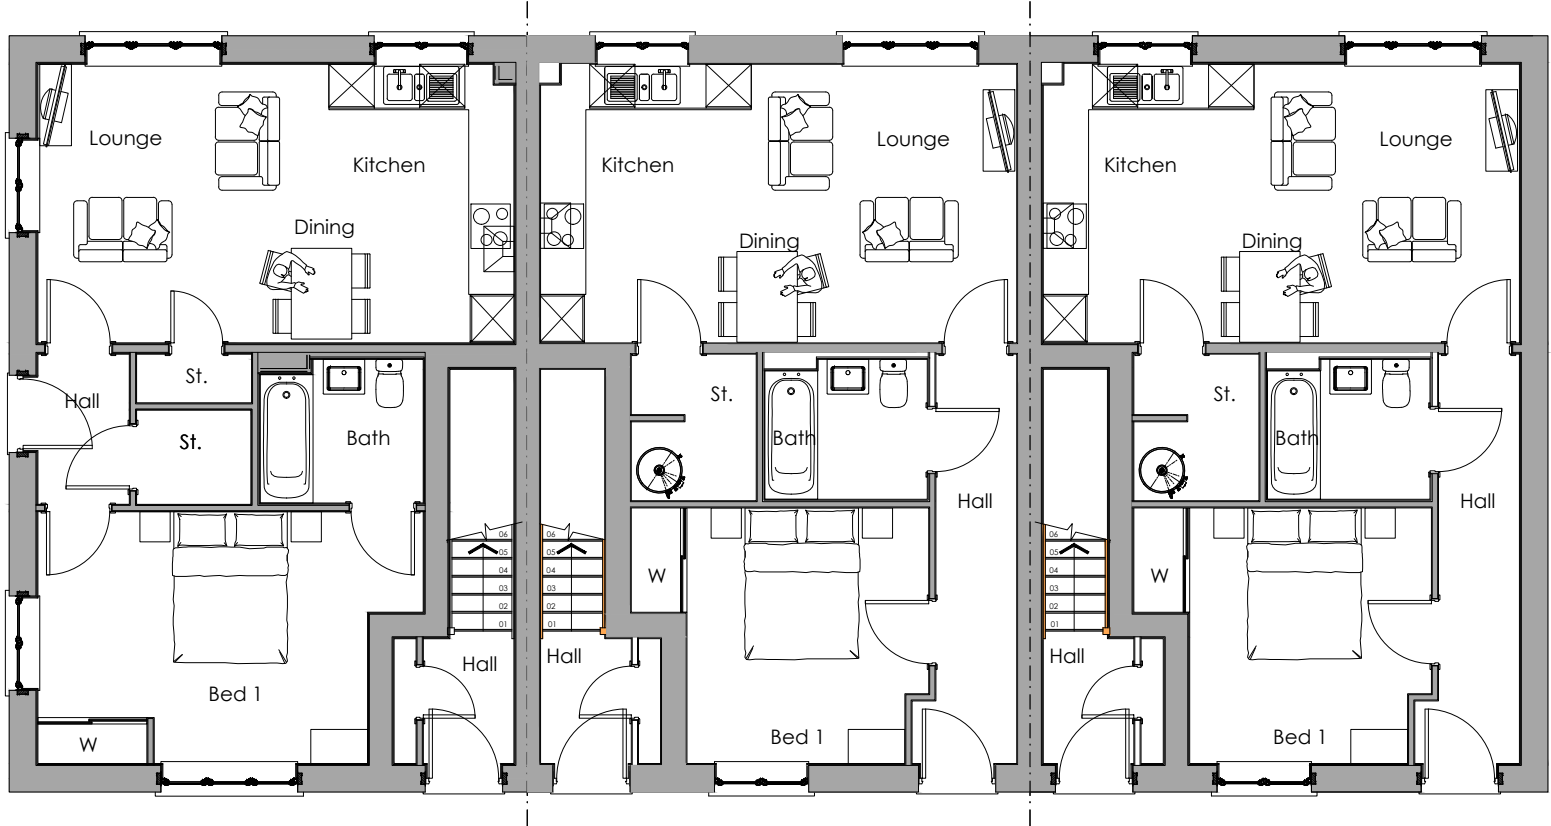


Ground Floor

Plot numbers:
As (shown) - 43-48

Refer to engineering layout for level setting out
KEY TO MATERIALS:
For Key to Materials refer to drawing 2056/1111

-	-	-	-
-	-	-	-
-	-	-	-
-	-	-	-
-	-	-	-
-	-	-	-
A	17.08.26	Plot numbers and plans updated	SW
Rev.	Date	Description	Drawn by

 


Project No: 2056	Drawing Status: PLANNING		
Dwg No: 1400	Date: 17.02.26		
Rev: A	Scale: 1:100@A3	Drawn by: PH	Checked by: SW

Project:
Land off Blind Lane, Southwick
Drawing:
Mooring - Floor Plans



Prepared By:

© Copyright PLACE By Design
www.placebydesign.co.uk

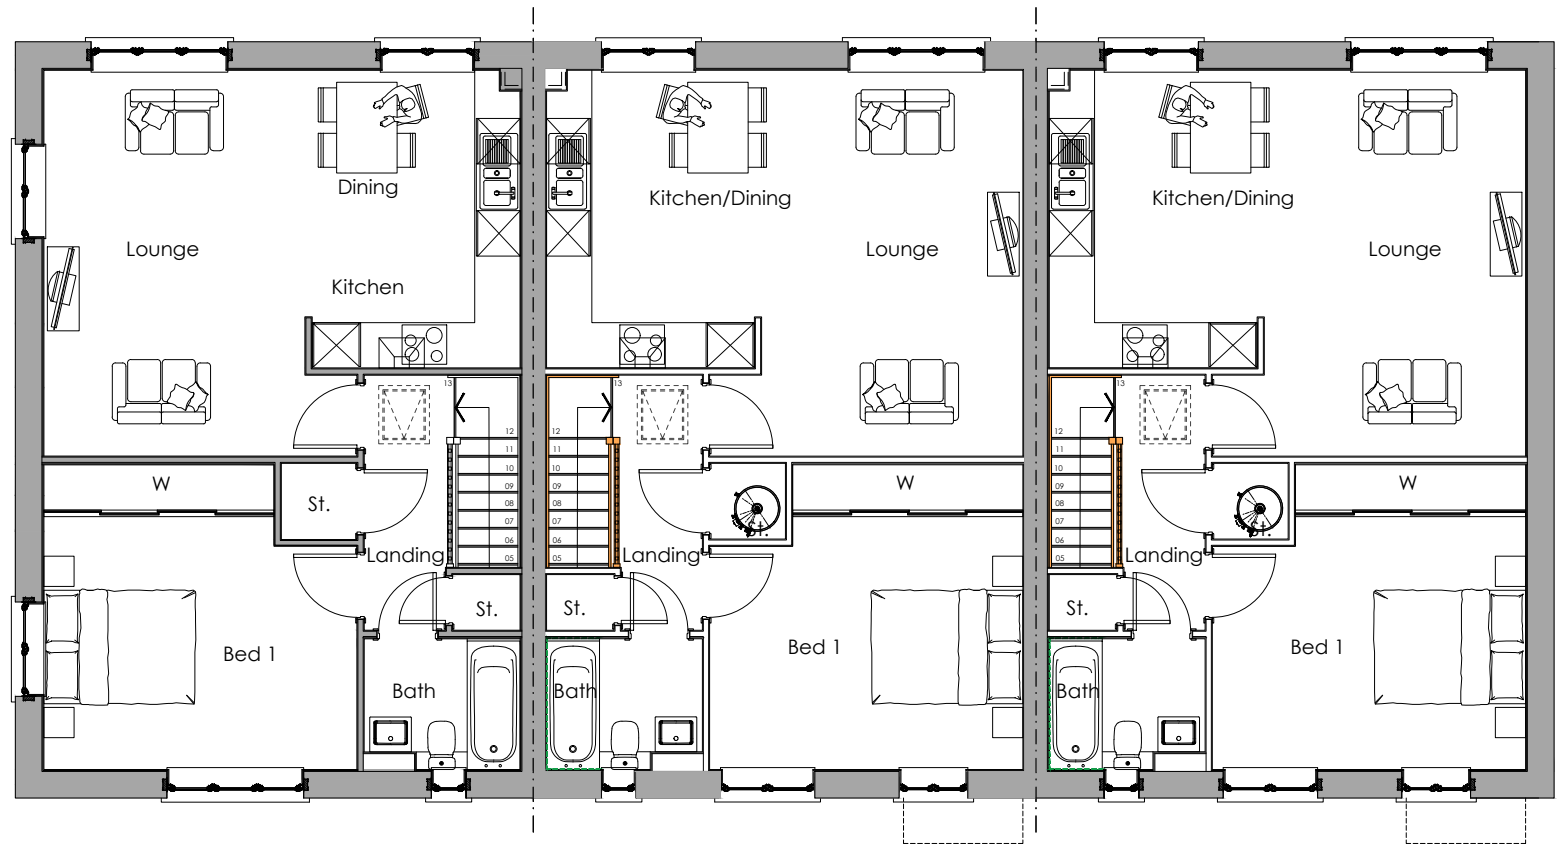


First Floor

Plot numbers:
As (shown) - 43-88

Refer to engineering layout for level setting out
KEY TO MATERIALS:
For Key to Materials refer to drawing 2056/1111

-	-	-	-
-	-	-	-
-	-	-	-
-	-	-	-
-	-	-	-
-	-	-	-
-	-	-	-
-	-	-	-
A	17.08.26	Plot numbers and plans updated	SW
Rev.	Date	Description	Drawn by

 

Project No: 2056	Drawing Status: PLANNING		
Dwg No: 1401	Date: 17.02.26		
Rev: A	Scale: 1:100@A3	Drawn by: PH	Checked by: SW

Project:
Land off Blind Lane, Southwick

Drawing:
Mooring - Floor Plans

Client:

Wain
HOMES

Prepared By:

PLACE
BY DESIGN

© Copyright PLACE By Design
www.placebydesign.co.uk



Front Elevation



Left Elevation




Rear Elevation



Right Elevation

Includes OS Data © Crown copyright and database rights
2025 OS 0100031673
Contractors must work only to figured dimensions which are
to be checked on site.

-	-	-	-
-	-	-	-
-	-	-	-
-	-	-	-
-	-	-	-
A	17.08.26	Plot numbers and detailing updated	SW
Rev.	Date	Description	Drawn by

 

Project No: 2056	Drawing Status: PLANNING		
Dwg No: 1402	Date: 17.02.26		
Rev: A	Scale: 1:100@A3	Drawn by: PH	Checked by: SW

Project:
Land off Blind Lane, Southwick

Drawing:
Mooring - Elevations




Prepared By:

© Copyright PLACE By Design www.placebydesign.co.uk


Refer to engineering layout for level setting out

KEY TO MATERIALS:

For Key to Materials refer to drawing 2056/1111

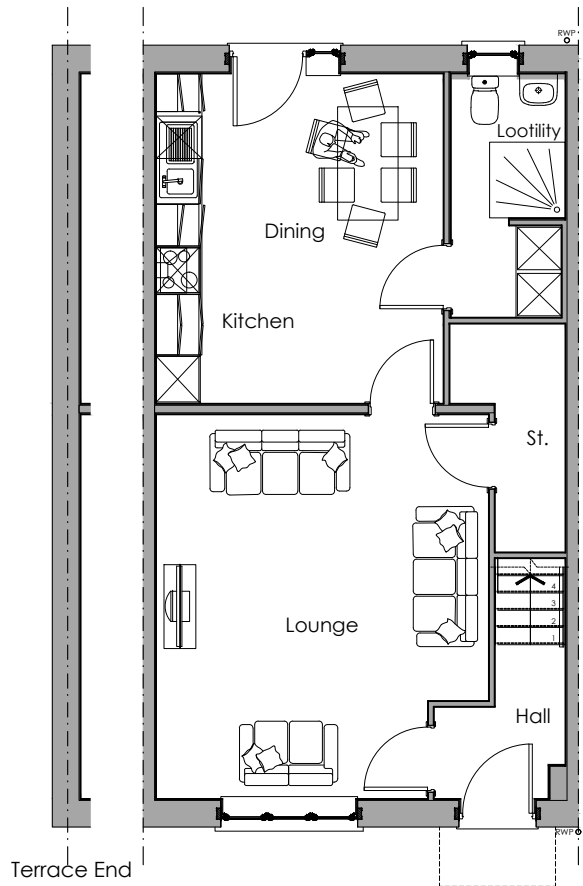

Ground Floor

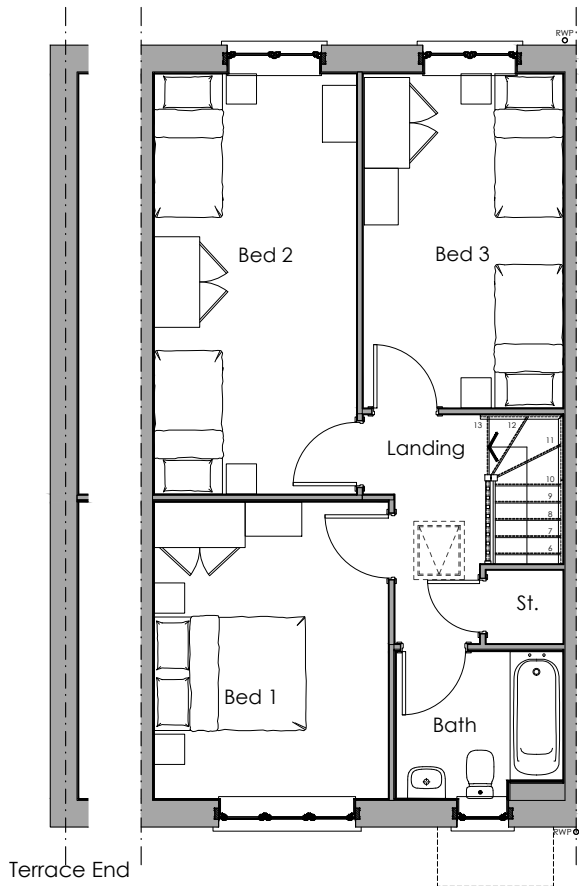


First Floor

Plot numbers:
As (shown) - 40, 41, 68, 70, 78
Opp - 42, 69, 71

Refer to engineering layout for level setting out
KEY TO MATERIALS:
For Key to Materials refer to drawing 2056/1111

-	-	-	-
-	-	-	-
-	-	-	-
-	-	-	-
-	-	-	-
-	-	-	-
A	17.08.26	Plot numbers updated	SW
Rev.	Date	Description	Drawn by

 

Project No: 2056	Drawing Status: PLANNING		
Dwg No: 1440	Date: 17.02.26		
Rev: A	Scale: 1:100@A3	Drawn by: PH	Checked by: SW

Project:
Land off Blind Lane, Southwick
Drawing:
Heatherfield - Floor Plans


Client:

Wain
HOMES

Prepared By:


PLACE
BY DESIGN

© Copyright PLACE By Design
www.placebydesign.co.uk

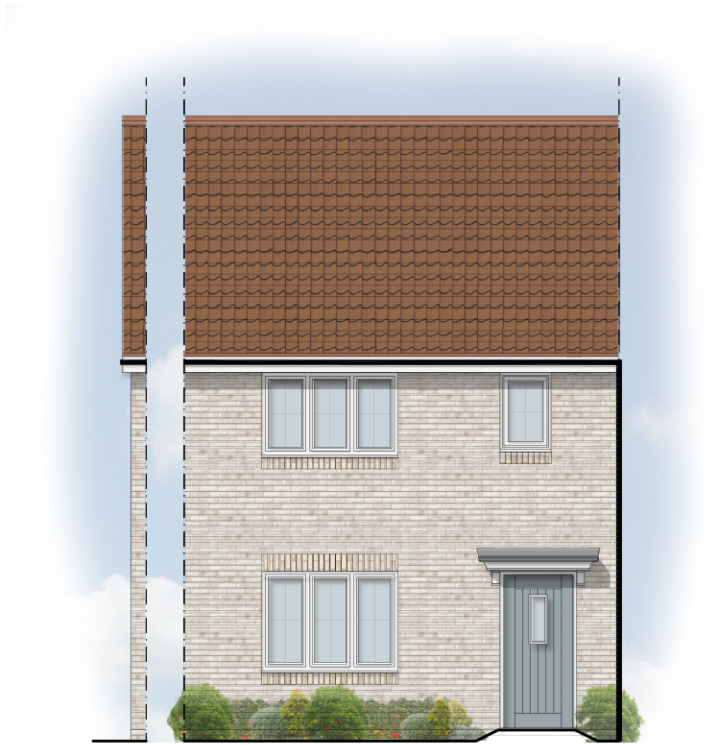


Terrace
End

Front Elevation

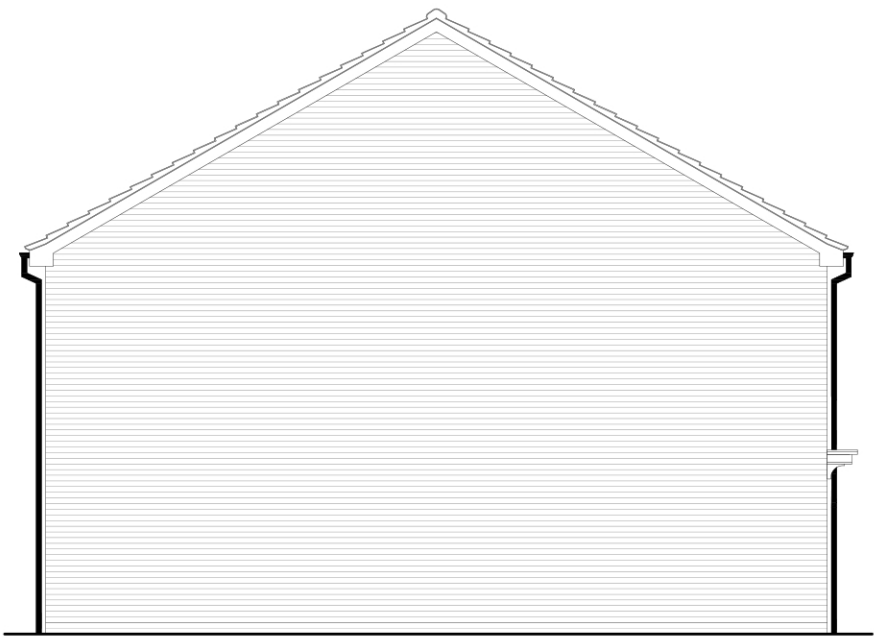


Left Elevation - As Semi

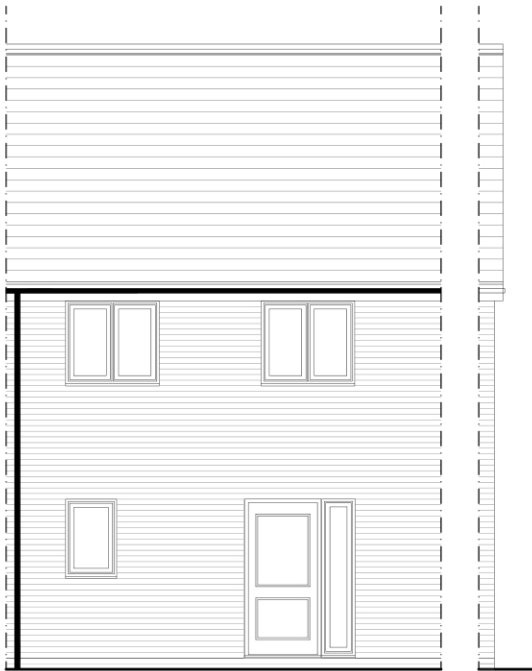

Terrace
End

Rear Elevation

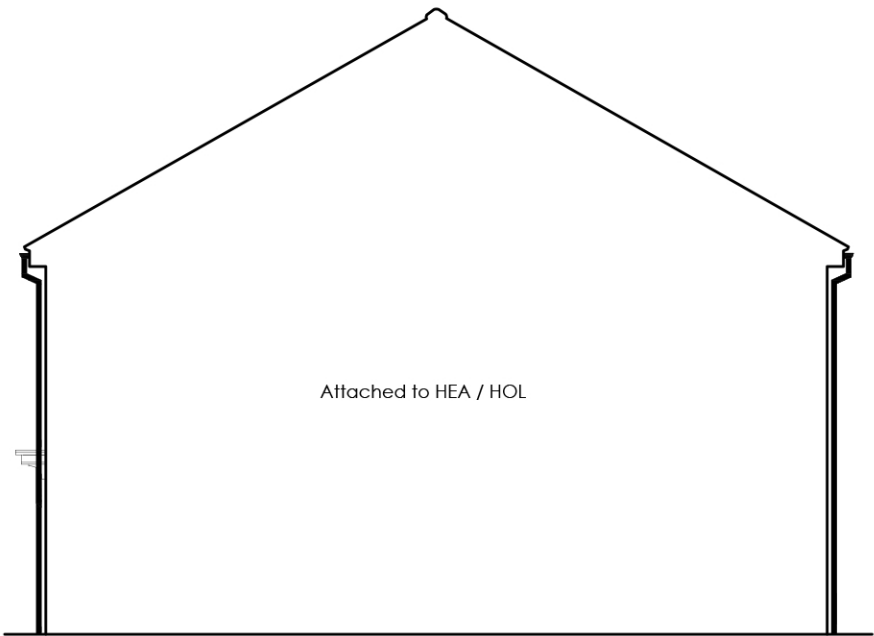

Right Section

Includes OS Data © Crown copyright and database rights
2025 OS 0100031673

Contractors must work only to figured dimensions which are
to be checked on site.

-	-	-	-
-	-	-	-
-	-	-	-
-	-	-	-
-	-	-	-
-	-	-	-

A 17.08.26 Plot numbers and detailing updated SW

Rev.	Date	Description	Drawn by
------	------	-------------	----------

Scale: 1:100

Project No: 2056	Drawing Status: PLANNING		
Dwg No: 1441	Date: 17.02.26		
Rev: A	Scale: 1:100@A3	Drawn by: PH	Checked by: SW

Project:
Land off Blind Lane, Southwick

Drawing:
Heatherfield - Elevations

Client:

Prepared By:


© Copyright PLACE By Design www.placebydesign.co.uk

Plot numbers:
As (shown) - 40, 41, 68, 70, 78
Opp - 42, 69, 71


Refer to engineering layout for level setting out

KEY TO MATERIALS:

For Key to Materials refer to drawing 2056/1111

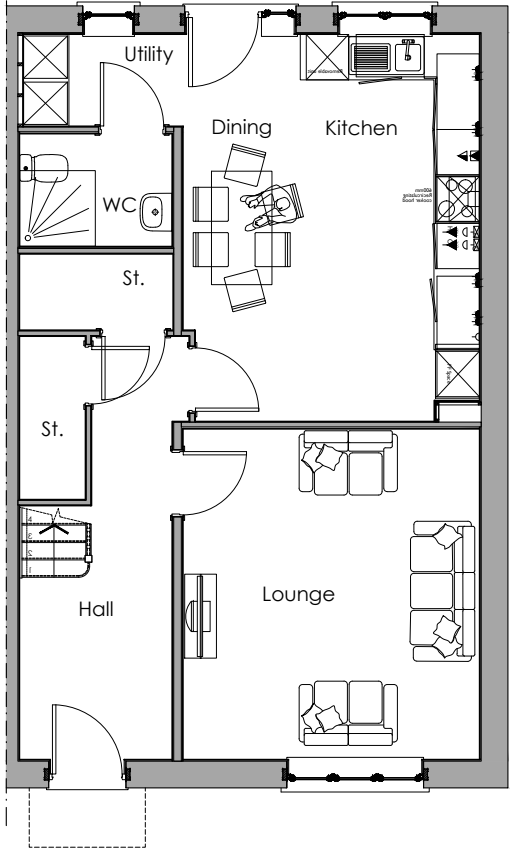

Ground Floor

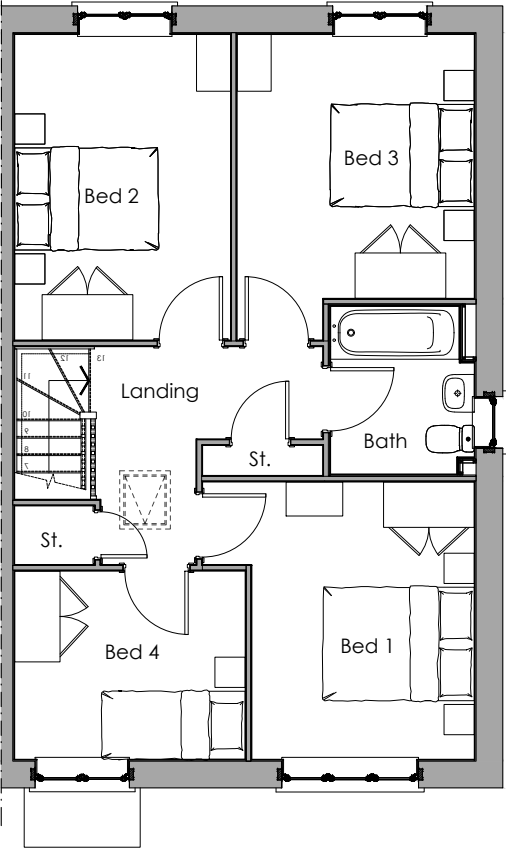

First Floor

Plot numbers:
Opp (shown) - 77

Refer to engineering layout for level setting out

KEY TO MATERIALS:

For Key to Materials refer to drawing 2056/1111

-	-	-	-
-	-	-	-
-	-	-	-
-	-	-	-
-	-	-	-
-	-	-	-
A	17.08.26	Plot numbers updated	SW
Rev.	Date	Description	Drawn by



Project No: 2056	Drawing Status: PLANNING		
Dwg No: 1450	Date: 17.02.26		
Rev: A	Scale: 1:100@A3	Drawn by: PH	Checked by: SW

Project:
Land off Blind Lane, Southwick

Drawing:
Hollyview - Floor Plans

Client:

Wain
HOMES


Prepared By:

PLACE
BY DESIGN

© Copyright PLACE By Design www.placebydesign.co.uk




Front Elevation

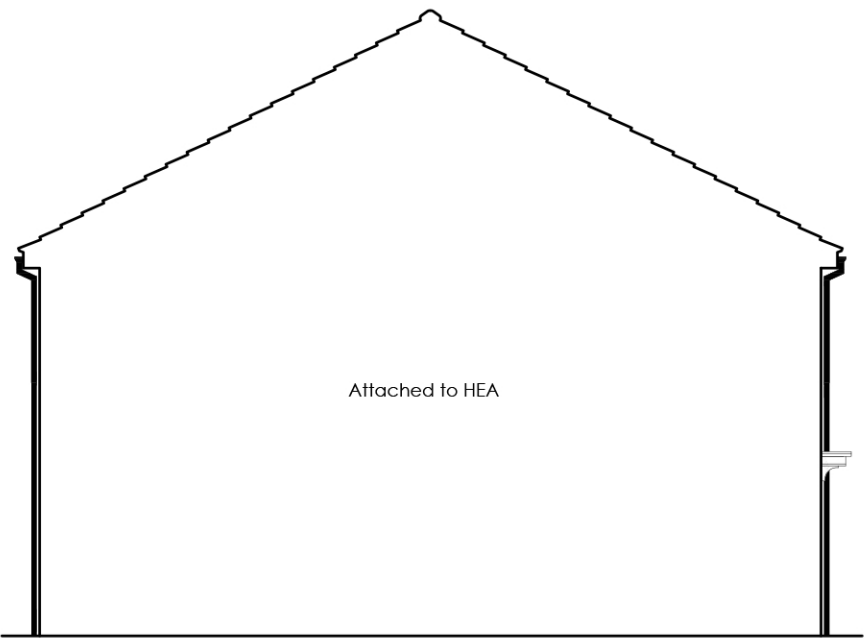

Left Section



Rear Elevation

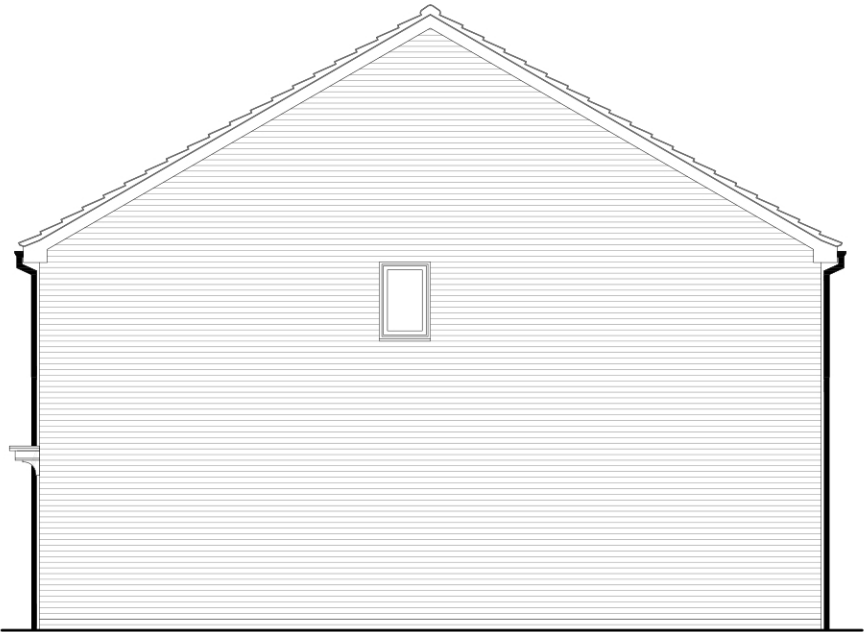


Right Elevation

Plot numbers:
Opp (shown) - 77

Refer to engineering layout for level setting out
KEY TO MATERIALS:
For Key to Materials refer to drawing 2056/1111

Includes OS Data © Crown copyright and database rights
2025 OS 0100031673
Contractors must work only to figured dimensions which are
to be checked on site.

-	-	-	-
-	-	-	-
-	-	-	-
-	-	-	-
-	-	-	-
-	-	-	-
A	17.08.26	Plot numbers and detailing updated	SW
Rev.	Date	Description	Drawn by

 

Project No: 2056	Drawing Status: PLANNING		
Dwg No: 1451	Date: 17.02.26		
Rev: A	Scale: 1:100@A3	Drawn by: PH	Checked SW

Project:
Land off Blind Lane, Southwick

Drawing:
Hollyview - Elevations


Client:

Wain
HOMES

Prepared By:

PLACE
BY DESIGN

© Copyright PLACE By Design
www.placebydesign.co.uk

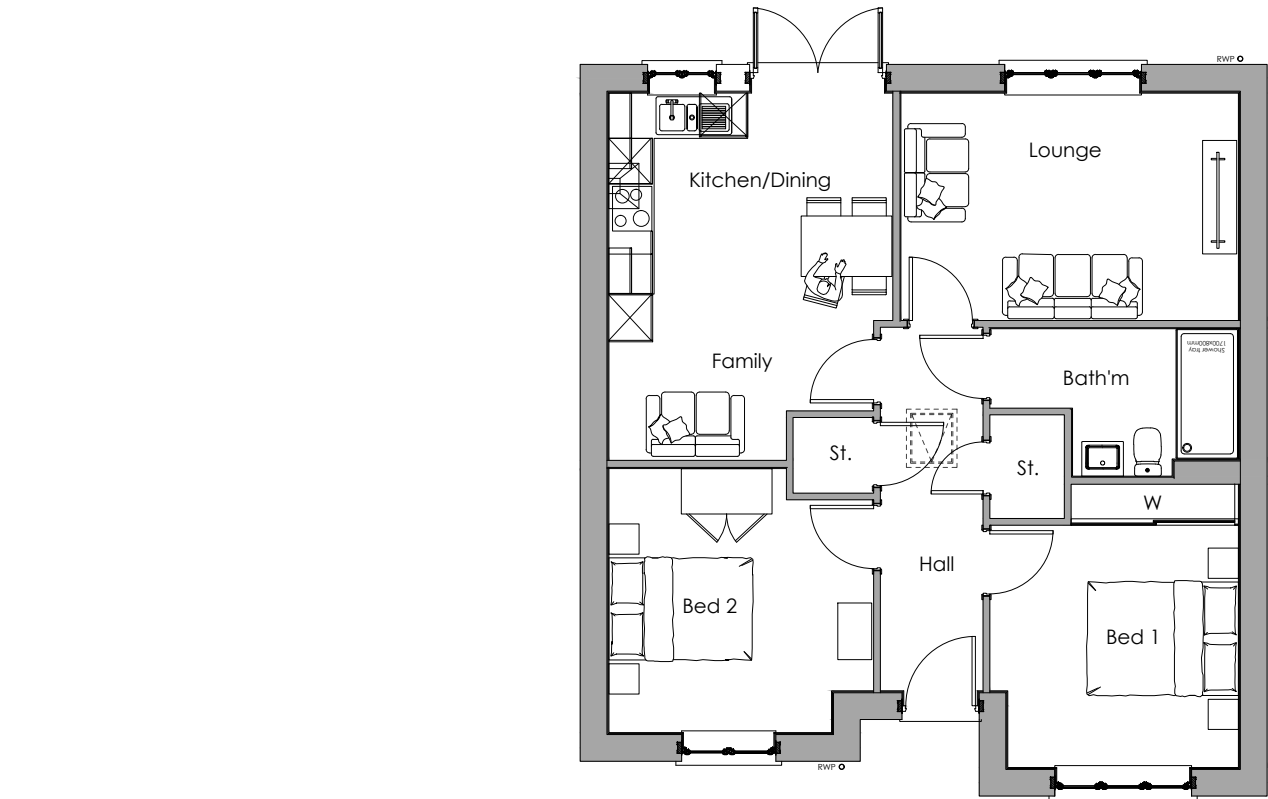


Ground Floor

Plot numbers:
As (shown) - 52

Refer to engineering layout for level setting out
KEY TO MATERIALS:
For Key to Materials refer to drawing 2056/1111

Includes OS Data © Crown copyright and database rights
2025 OS 0100031673
Contractors must work only to figured dimensions which are
to be checked on site.

-	-	-	-
-	-	-	-
-	-	-	-
-	-	-	-
-	-	-	-
-	-	-	-
-	-	-	-
-	-	-	-
Rev.	Date	Description	Drawn by

 

Project No: 2056	Drawing Status: PLANNING		
Dwg No: 1460	Date: 17.08.26		
Rev: -	Scale: 1:100@A3	Drawn by: PH	Checked SW

Project:
Land off Blind Lane, Southwick
Drawing:
Springwell - Floor Plans




Prepared By:


© Copyright PLACE By Design
www.placebydesign.co.uk



Front Elevation

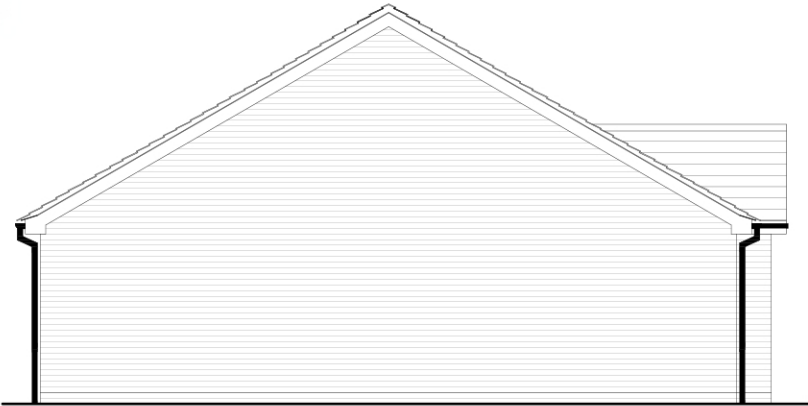

Left Elevation

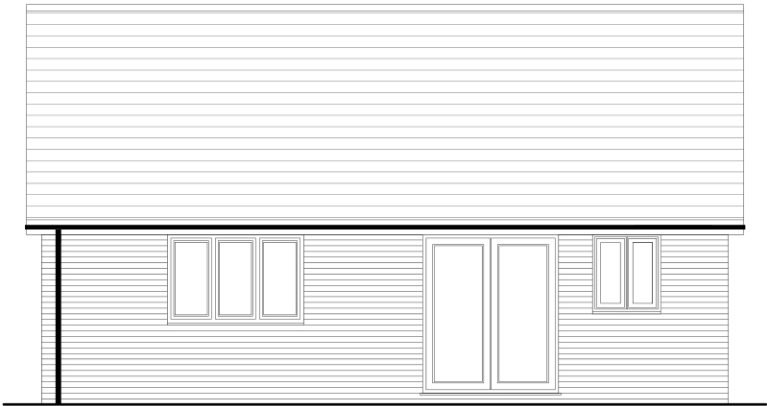

Rear Elevation



Right Elevation

-	-	-	-
-	-	-	-
-	-	-	-
-	-	-	-
-	-	-	-
-	-	-	-
-	-	-	-
Rev.	Date	Description	Drawn by



Project No: 2056	Drawing Status: PLANNING		
Dwg No: 1461	Date: 17.08.26		
Rev: -	Scale: 1:100@A3	Drawn by: PH	Checked by: SW


Project:
Land off Blind Lane, Southwick

Drawing:
Springwell - Elevations




Prepared By:

© Copyright PLACE By Design
www.placebydesign.co.uk

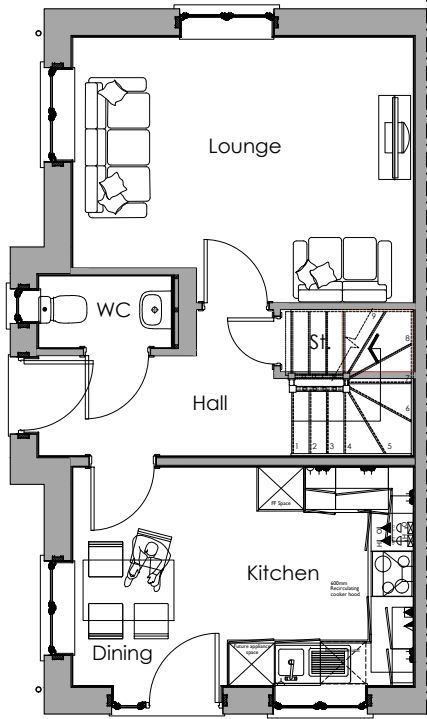

Ground Floor

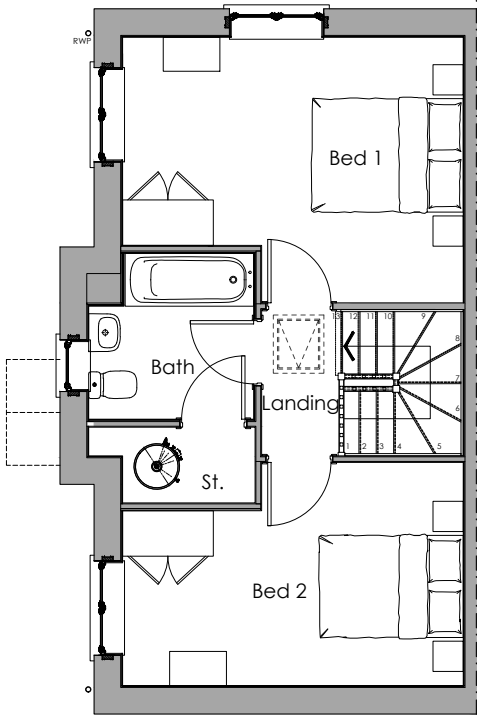

First Floor

Plot numbers:
As (shown) - 51
Opp - 53, 55, 74

Refer to engineering layout for level setting out
KEY TO MATERIALS:
For Key to Materials refer to drawing 2056/1111

Includes OS Data © Crown copyright and database rights
2025 OS 0100031673
Contractors must work only to figured dimensions which are
to be checked on site.

Rev.	Date	Description	Drawn by
-	-	-	-
-	-	-	-
-	-	-	-
-	-	-	-
-	-	-	-
-	-	-	-



Project No: 2056	Drawing Status: PLANNING		
Dwg No: 1470	Date: 17.08.26		
Rev: -	Scale: 1:100@A3	Drawn by: PH	Checked by: SW

Project:
Land off Blind Lane, Southwick
Drawing:
Mistbrook - Floor Plans



Prepared By:


© Copyright PLACE By Design
www.placebydesign.co.uk



Front Elevation



Left Elevation

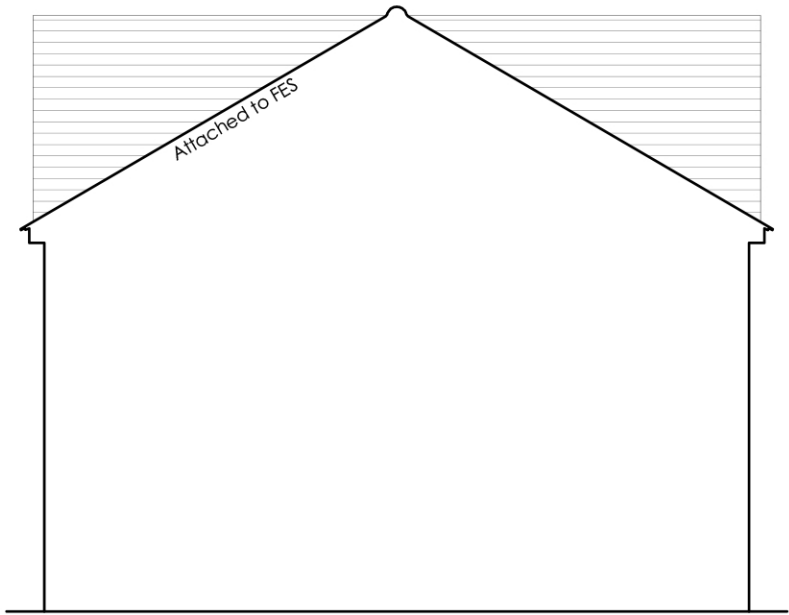

Rear Section




Right Elevation

Includes OS Data © Crown copyright and database rights
2025 OS 0100031673

Contractors must work only to figured dimensions which are
to be checked on site.

-	-	-	-
-	-	-	-
-	-	-	-
-	-	-	-
-	-	-	-
-	-	-	-

Rev.	Date	Description	Drawn by
------	------	-------------	----------

 

Project No: 2056	Drawing Status: PLANNING		
Dwg No: 1471	Date: 17.08.26		
Rev: -	Scale: 1:100@A3	Drawn by: PH	Checked by: SW

Project:
Land off Blind Lane, Southwick

Drawing:
Mistbrook - Elevations




Plot numbers:
As (shown) - 51
Opp - 53, 55, 74


Refer to engineering layout for level setting out

KEY TO MATERIALS:

For Key to Materials refer to drawing 2056/1111

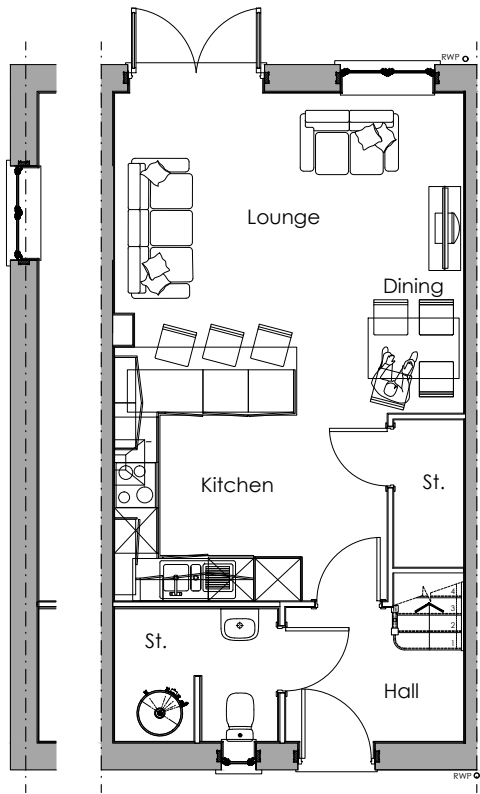

Ground Floor

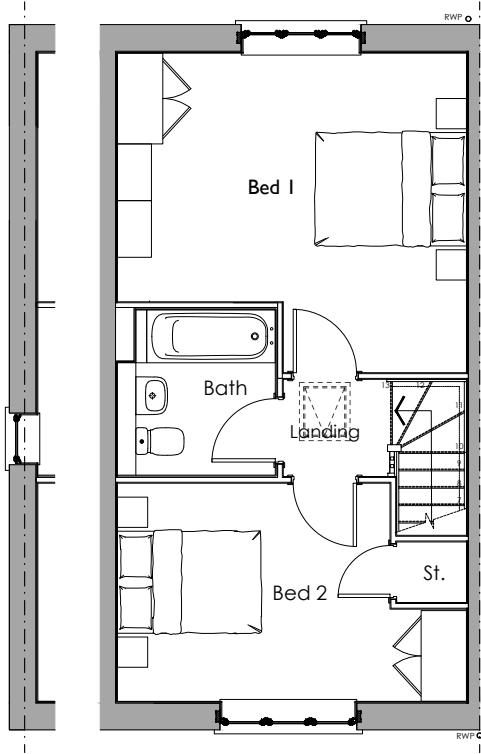

First Floor

Rev.	Date	Description	Drawn by
-	-	-	-
-	-	-	-
-	-	-	-
-	-	-	-
-	-	-	-
-	-	-	-



Project No: 2056	Drawing Status: PLANNING		
Dwg No: 1480	Date: 17.08.26		
Rev: -	Scale: 1:100@A3	Drawn by: PH	Checked by: SW

Project:
Land off Blind Lane, Southwick

Drawing:
Fernside - Floor Plans

Client:

Wain
HOMES

Prepared By:

PLACE
BY DESIGN

© Copyright PLACE By Design www.placebydesign.co.uk

Plot numbers:
As (shown) - 49, 72
Opp - 50, 54, 56, 73, 75

Refer to engineering layout for level setting out


KEY TO MATERIALS:

For Key to Materials refer to drawing 2056/1111




Terrace
End

Front Elevation

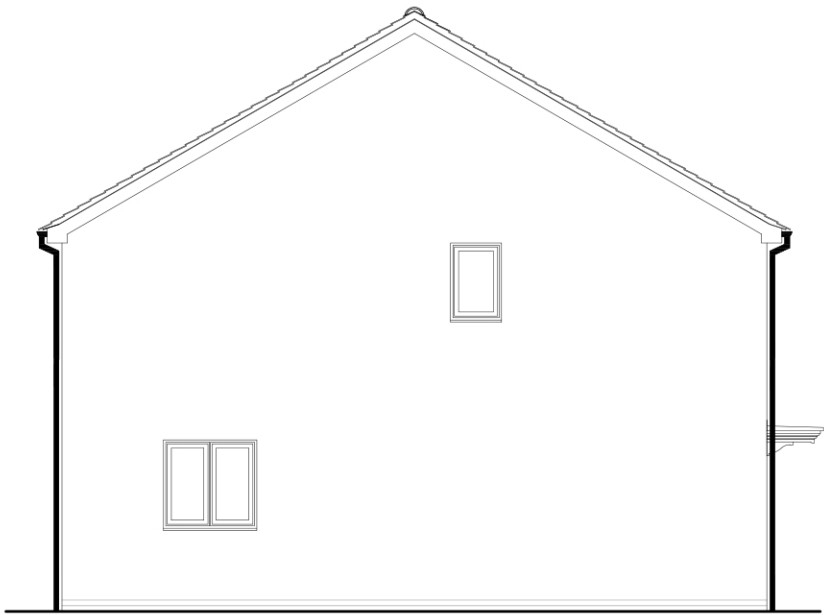


Left Elevation

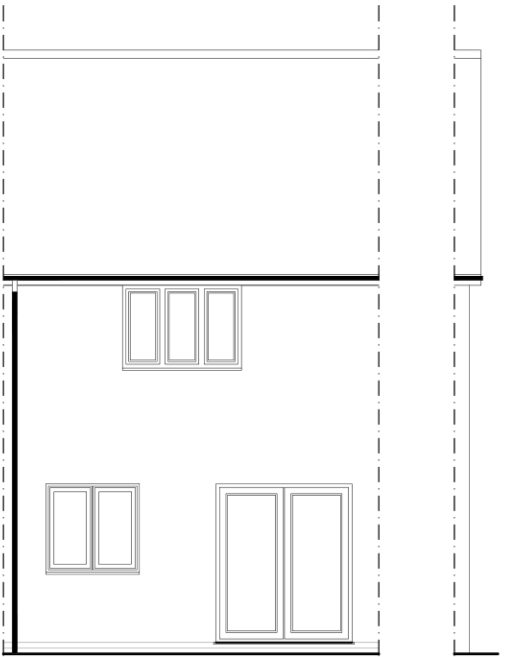

Terrace
End

Rear Elevation

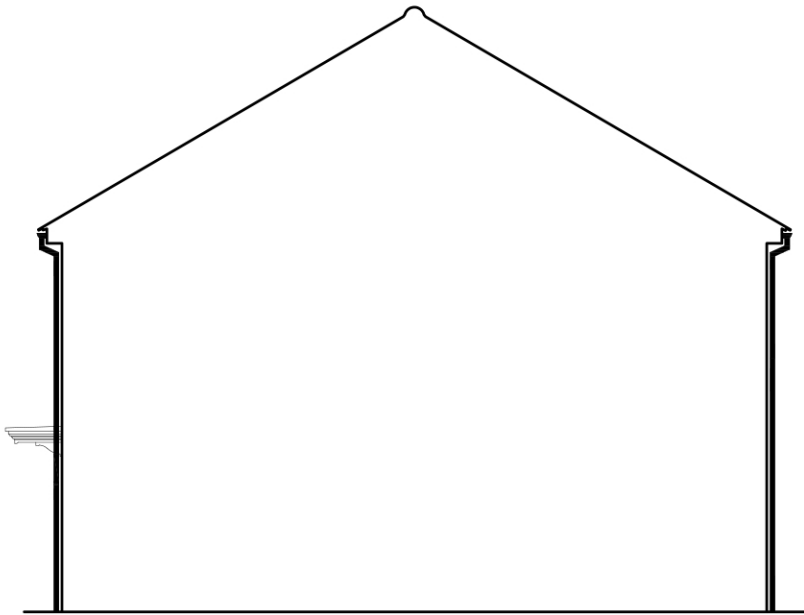

Right Section

Plot numbers:
As (shown) - 49, 72
Opp - 50, 54, 56, 73, 75

Refer to engineering layout for level setting out
KEY TO MATERIALS:
For Key to Materials refer to drawing 2056/1111

Includes OS Data © Crown copyright and database rights
2025 OS 0100031673
Contractors must work only to figured dimensions which are
to be checked on site.

Rev.	Date	Description	Drawn by
-	-	-	-
-	-	-	-
-	-	-	-
-	-	-	-
-	-	-	-
-	-	-	-

Scale: 1:100
1 2 3 4 m


Project No: 2056	Drawing Status: PLANNING
Dwg No: 1481	Date: 17.08.26
Rev: -	Scale: 1:100@A3
Drawn by: PH	Checked by: SW

Project:
Land off Blind Lane, Southwick
Drawing:
Fernside - Elevations

Client:


Prepared By:


© Copyright PLACE By Design
www.placebydesign.co.uk

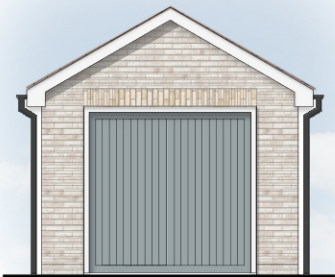


Front Elevation




Left Elevation

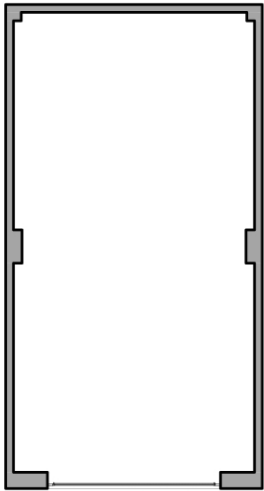

Floor Plan

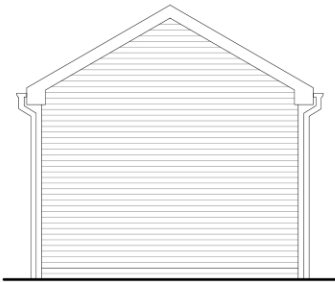

Rear Elevation

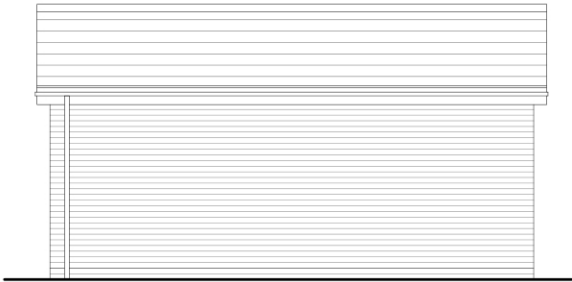

Right Elevation

-	-	-	-
-	-	-	-
-	-	-	-
-	-	-	-
-	-	-	-
-	-	-	-
A	17.08.26	Plot numbers updated	SW
Rev.	Date	Description	Drawn by



Project No: 2056	Drawing Status: PLANNING		
Dwg No: 1500	Date: 17.02.26		
Rev: A	Scale: 1:100@A3	Drawn by: PH	Checked by: SW

Project:
Land off Blind Lane, Southwick

Drawing:
Single Garage
Plans and Elevations



Prepared By:


© Copyright PLACE By Design
www.placebydesign.co.uk

Plot numbers:
As (shown) - 6, 7, 19, 21, 23, 27, 84, 87, 90


Refer to engineering layout for level setting out

KEY TO MATERIALS:


For Key to Materials refer to drawing 2056/1111

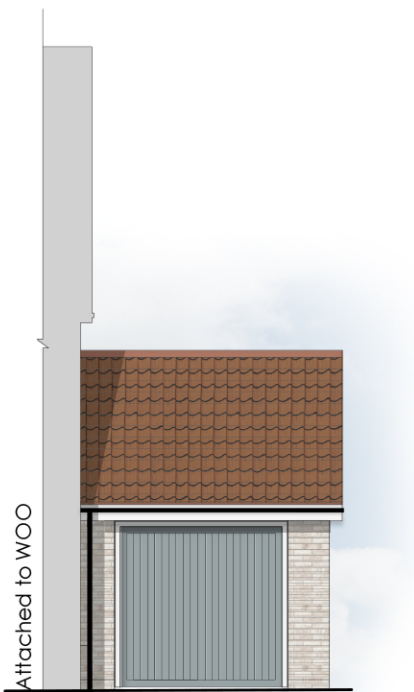


Front Elevation

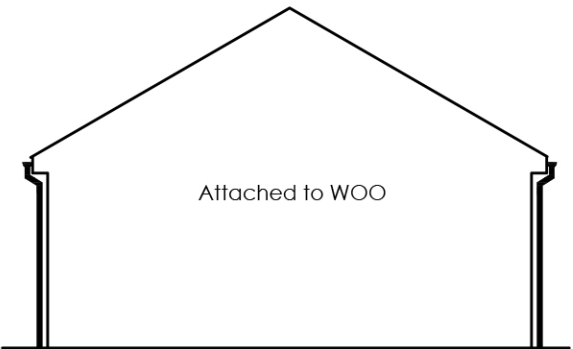

Left Section

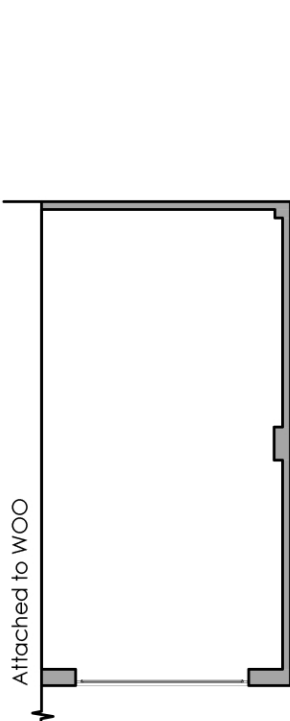

Floor Plan

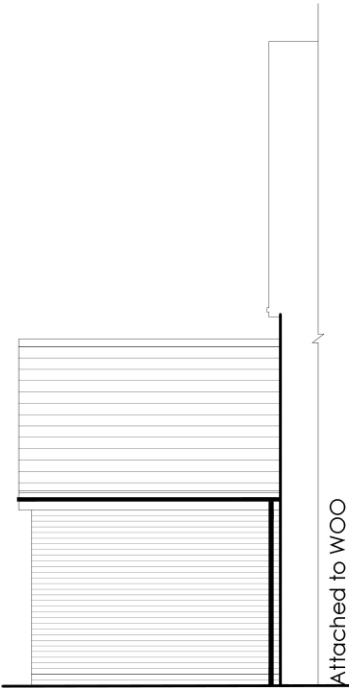


Rear Elevation



Right Elevation

Includes OS Data © Crown copyright and database rights
2025 OS 0100031673
Contractors must work only to figured dimensions which are
to be checked on site.

Rev.	Date	Description	Drawn by
-	-	-	-
-	-	-	-
-	-	-	-
-	-	-	-
-	-	-	-
-	-	-	-

 

Project No: 2056	Drawing Status: PLANNING		
Dwg No: 1502	Date: 17.02.26		
Rev: -	Scale: 1:100@A3	Drawn by: PH	Checked by: SW

Project:
Land off Blind Lane, Southwick

Drawing:
Single Garage
Plans and Elevations



Prepared By:


© Copyright PLACE By Design www.placebydesign.co.uk



Front Elevation



Left Elevation

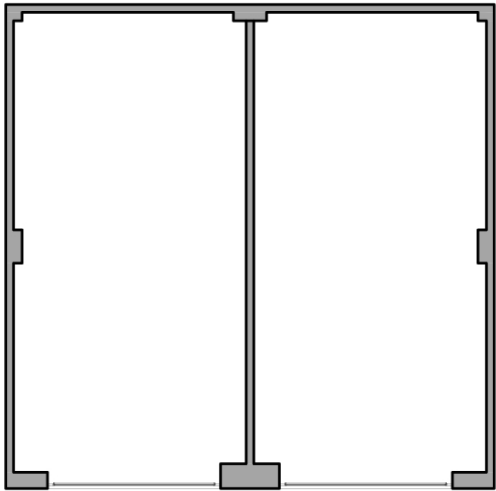

Floor Plan



Rear Elevation



Right Elevation

-	-	-	-
-	-	-	-
-	-	-	-
-	-	-	-
-	-	-	-
A	17.08.26	Plot number updated	SW
Rev.	Date	Description	Drawn by



Project No: 2056	Drawing Status: PLANNING		
Dwg No: 1510	Date: 17.02.26		
Rev: A	Scale: 1:100@A3	Drawn by: PH	Checked by: SW

Project:
Land off Blind Lane, Southwick

Drawing:
Twin Garage
Plans and Elevations



Prepared By:


© Copyright PLACE By Design
www.placebydesign.co.uk




Front Elevation




Left Elevation

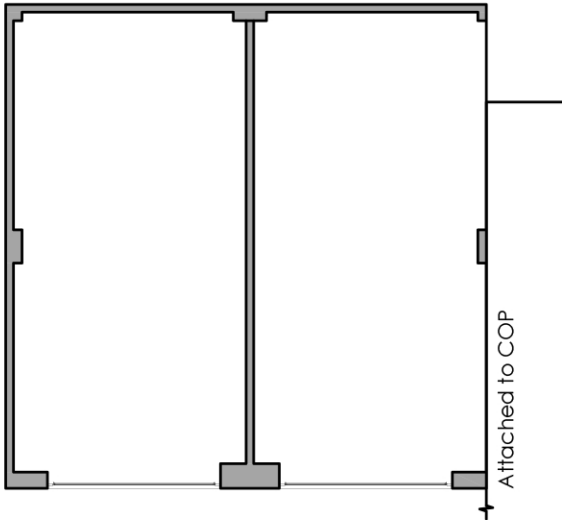

Floor Plan

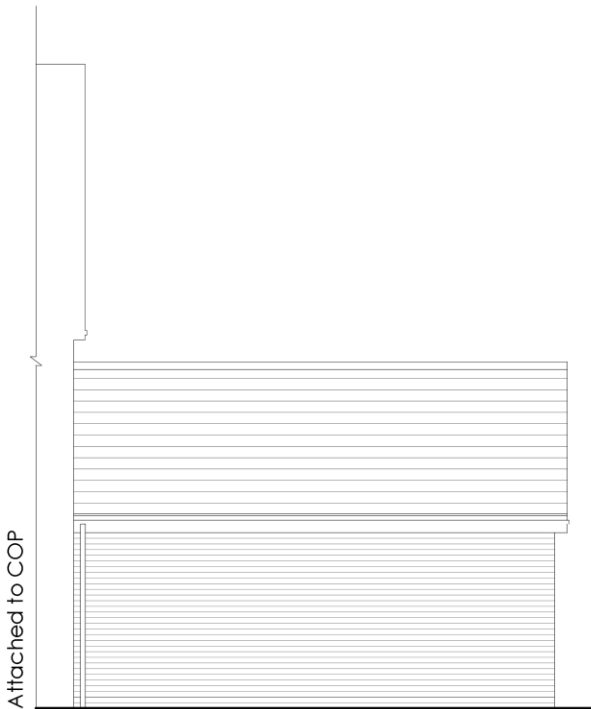

Rear Elevation

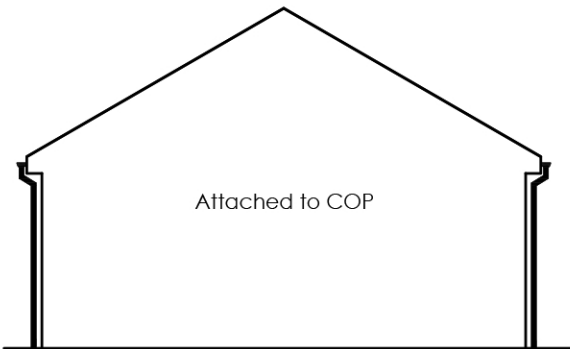

Right Section

-	-	-	-
-	-	-	-
-	-	-	-
-	-	-	-
-	-	-	-
-	-	-	-
A	17.08.26	Plot number updated	SW
Rev.	Date	Description	Drawn by



Project No: 2056	Drawing Status: PLANNING		
Dwg No: 1512	Date: 17.02.26		
Rev: A	Scale: 1:100@A3	Drawn by: PH	Checked by: SW

Project:
Land off Blind Lane, Southwick

Drawing:
Twin Garage
Plans and Elevations



Prepared By:


© Copyright PLACE By Design
www.placebydesign.co.uk



Front Elevation



Left Elevation

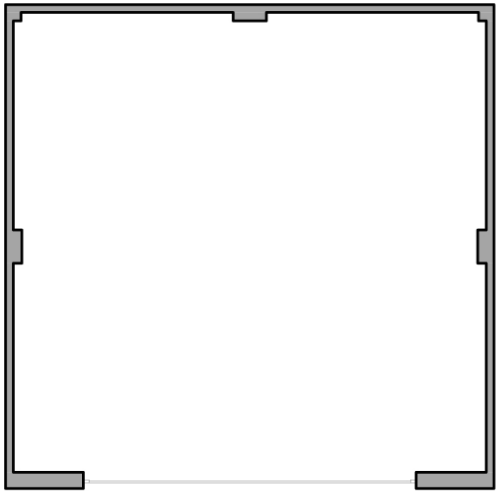

Floor Plan




Rear Elevation



Right Elevation

-	-	-	-
-	-	-	-
-	-	-	-
-	-	-	-
-	-	-	-
A	17.08.26	Plot numbers and detailing updated	SW
Rev.	Date	Description	Drawn by

 

Project No: 2056	Drawing Status: PLANNING		
Dwg No: 1520	Date: 17.02.26		
Rev: A	Scale: 1:100@A3	Drawn by: PH	Checked SW

Project:
Land off Blind Lane, Southwick

Drawing:
Double Garage
Plans and Elevations






Front Elevation



Left Elevation

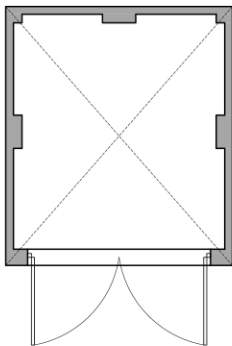

Floor Plan




Rear Elevation



Right Elevation

-	-	-	-
-	-	-	-
-	-	-	-
-	-	-	-
-	-	-	-
-	-	-	-
A	17.08.26	Materials updated to match new strategy	SW
Rev.	Date	Description	Drawn by

 


Project No: 2056	Drawing Status: PLANNING		
Dwg No: 1530	Date: 17.02.26		
Rev: -	Scale: 1:100@A3	Drawn by: PH	Checked SW

Project:
Land off Blind Lane, Southwick


Drawing:
Substation
Plans and Elevations





Refer to engineering layout for level setting out
KEY TO MATERIALS:
For Key to Materials refer to drawing 2056/1111

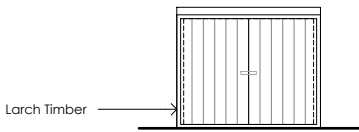


Front Elevation

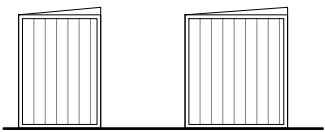


Left Elevations

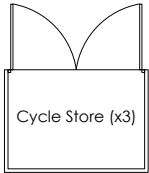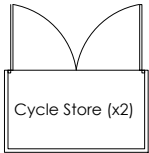

Floor Plans

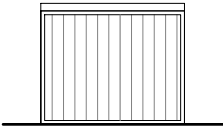


Rear Elevation

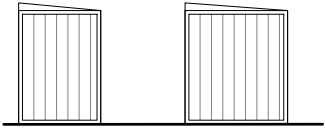

Right Elevations

-	-	-	-
-	-	-	-
-	-	-	-
-	-	-	-
-	-	-	-
-	-	-	-
-	-	-	-
Rev.	Date	Description	Drawn by

 

Project No: 2056	Drawing Status: PLANNING		
Dwg No: 1540	Date: 17.02.26		
Rev: -	Scale: 1:100@A3	Drawn by: PH	Checked by: SW

Project:
Land off Blind Lane, Southwick


Drawing:
Cycle Stores
Plans and Elevations




Prepared By:

© Copyright PLACE By Design www.placebydesign.co.uk


Refer to engineering layout for level setting out
KEY TO MATERIALS:
For Key to Materials refer to drawing 2056/1111

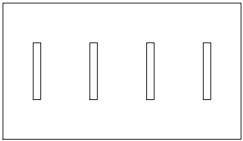

Floor Plan

 

Front Elevation

 


Side Elevation

Includes OS Data © Crown copyright and database rights
2025 OS 0100031673

Contractors must work only to figured dimensions which are
to be checked on site.

-	-	-	-
-	-	-	-
-	-	-	-
-	-	-	-
-	-	-	-
-	-	-	-
-	-	-	-
-	-	-	-
-	-	-	-
Rev.	Date	Description	Drawn by

 

Project No: 2056	Drawing Status: PLANNING
Dwg No: 1550	Date: 17.02.26
Rev: -	Scale: 1:100@A3
Drawn by: PH	Checked by: SW

Project:
Land off Blind Lane, Southwick

Drawing:
Sheffield Stands
Plans and Elevations




Prepared By:

© Copyright PLACE By Design www.placebydesign.co.uk


Refer to engineering layout for level setting out

KEY TO MATERIALS:


For Key to Materials refer to drawing 2056/1111

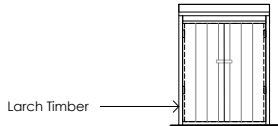


Front Elevation

 


Left Elevation

 

Floor Plan

 


Rear Elevation

 

Right Elevation

-	-	-	-
-	-	-	-
-	-	-	-
-	-	-	-
-	-	-	-
-	-	-	-
-	-	-	-
-	-	-	-

Rev.	Date	Description	Drawn by
------	------	-------------	----------

 

Project No: 2056	Drawing Status: PLANNING
Dwg No: 1560	Date: 17.02.26
Rev: -	Scale: 1:100@A3
Drawn by: PH	Checked by: SW

Project:
Land off Blind Lane, Southwick

Drawing:
Bin Store
Plans and Elevations



Refer to engineering layout for level setting out
KEY TO MATERIALS:
For Key to Materials refer to drawing 2056/1111