



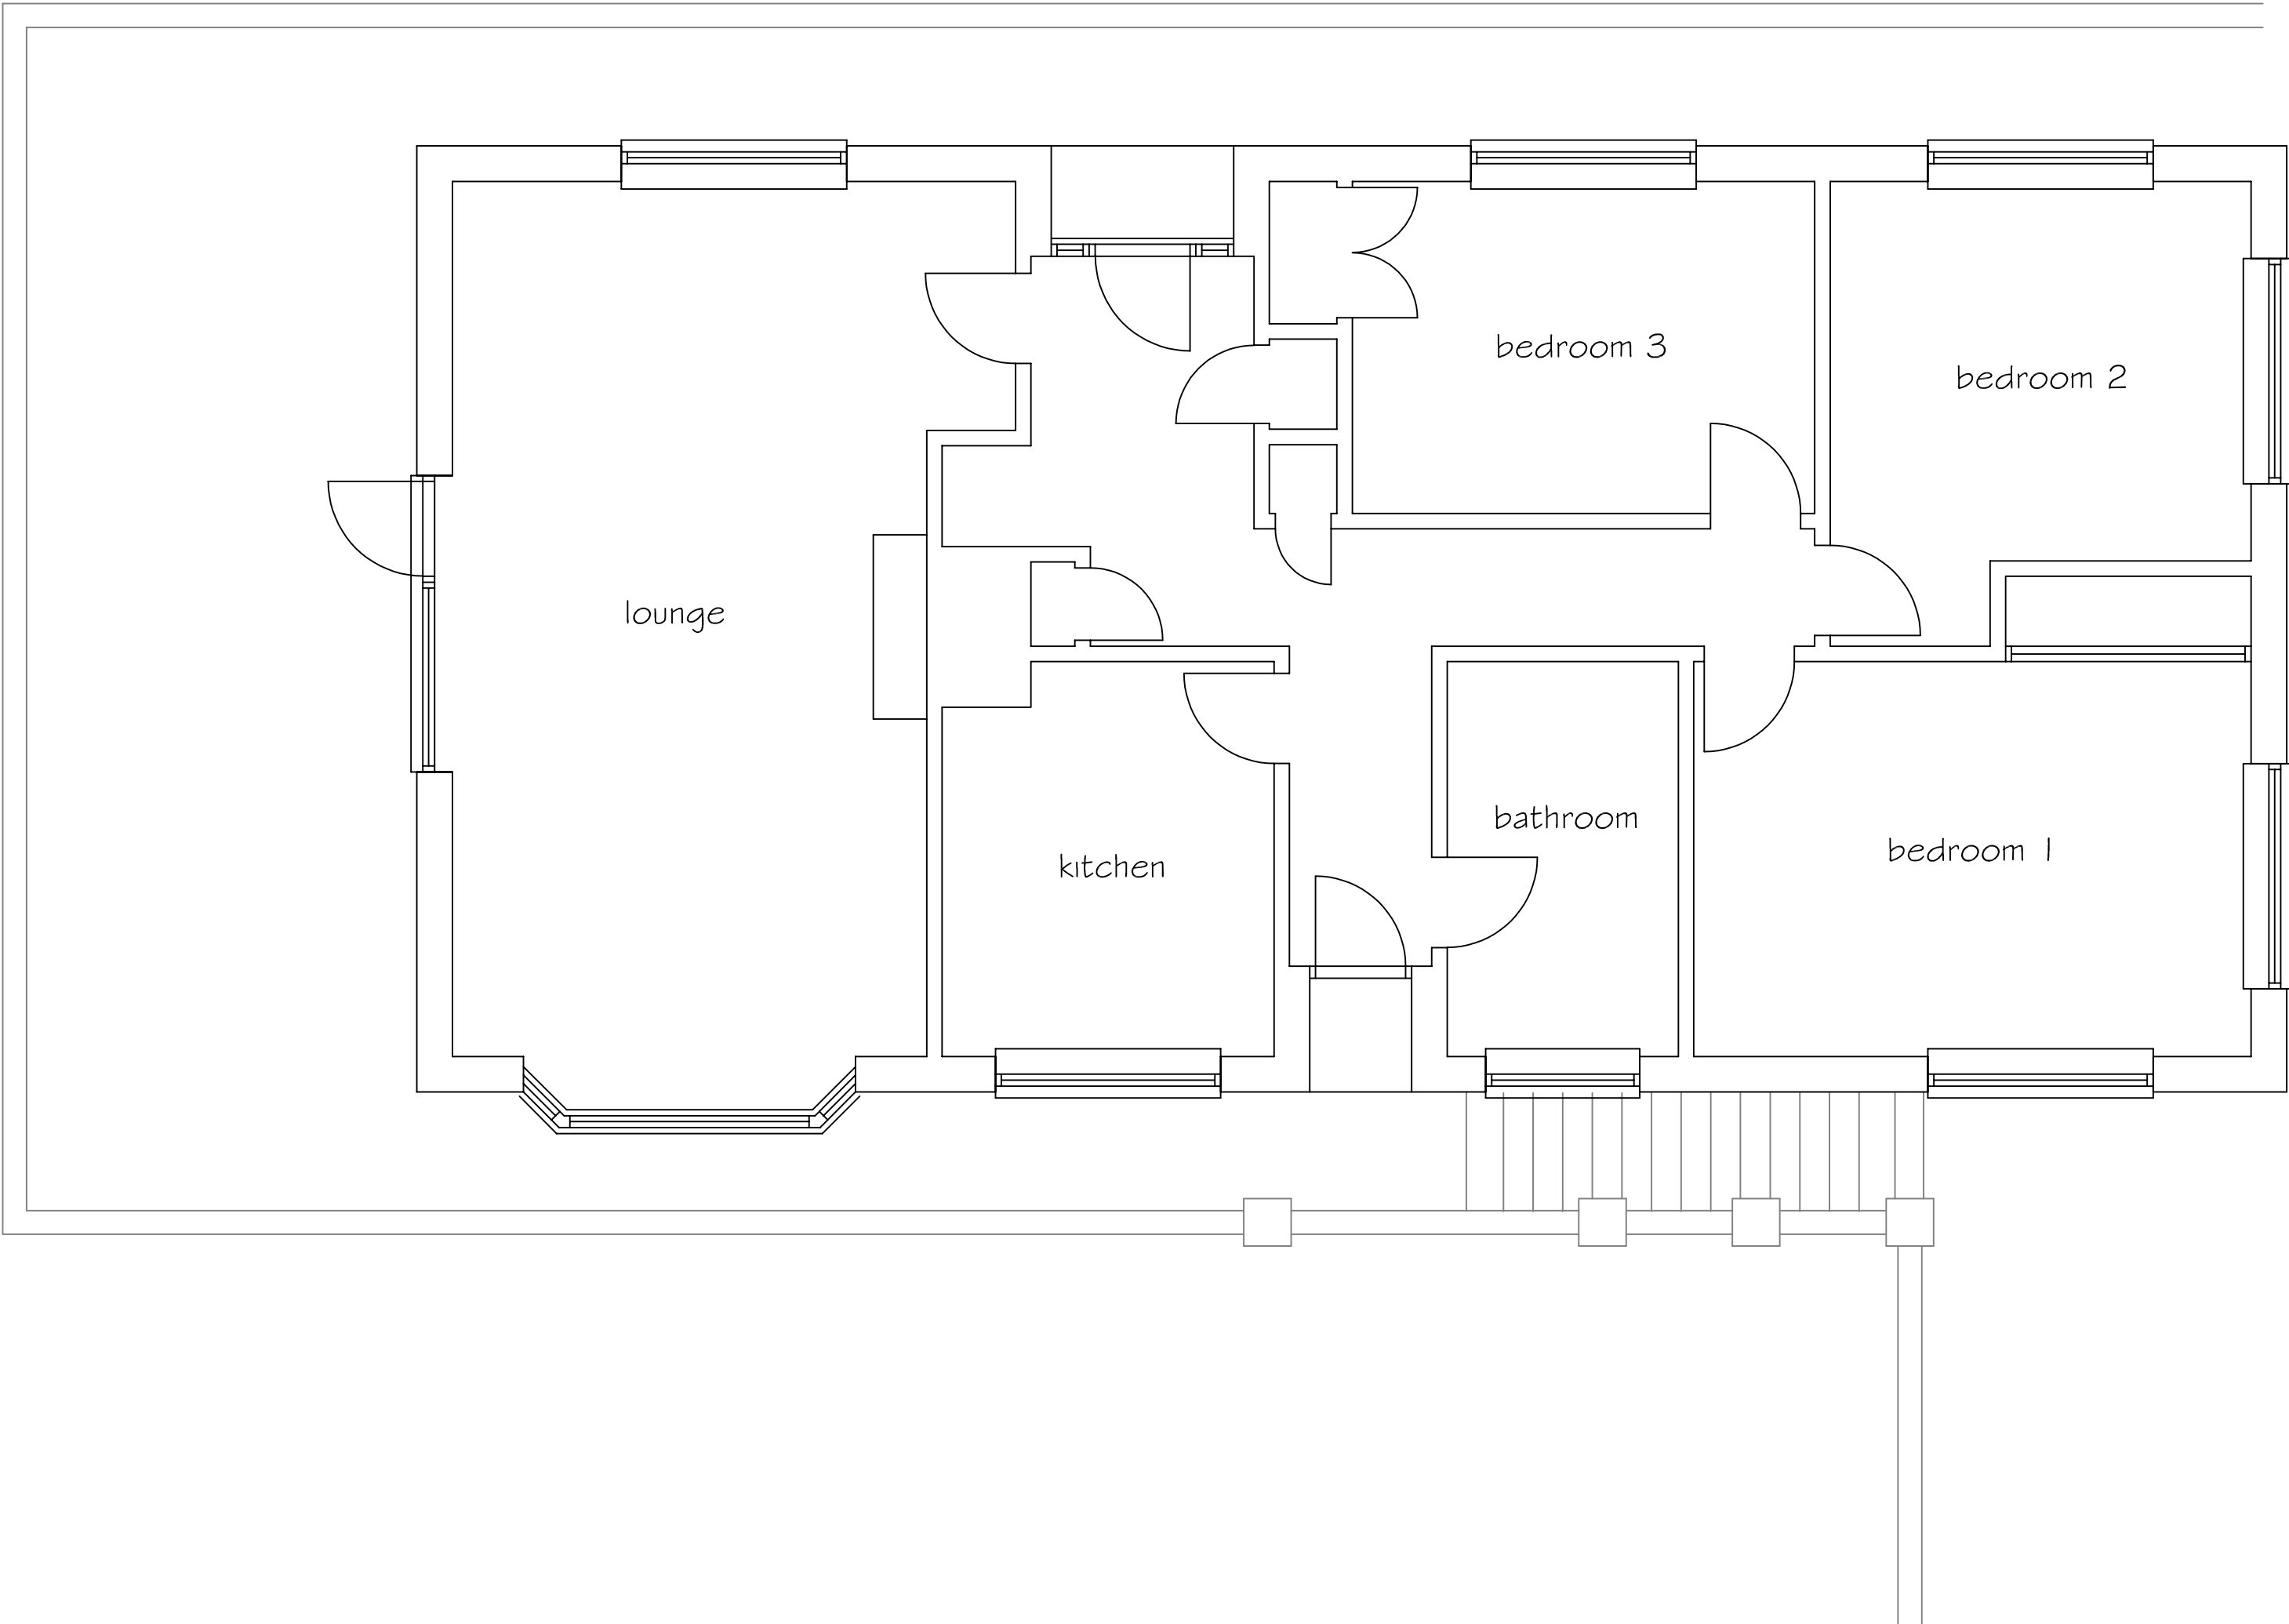

EXISTING GROUND FLOOR PLAN 1:50

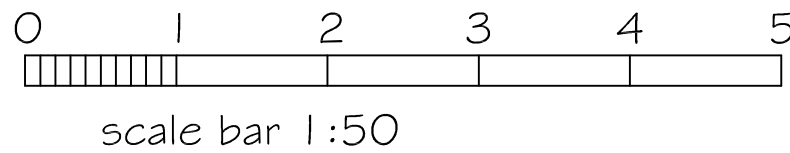

SJF PLANNING & DESIGN SERVICE 01225 782078 simonnearthebell@gmail.com		
PROPOSED ELEVATED SUN LOUNGE, VERANDAH, PORCH, CARPORT AND LEVELLED GROUND		
CLIENT MR & MRS L ELLIS		
LOCATION CEFN HENLEY LANE BOX SN13 8EL		
TITLE EXISTING FLOOR PLAN ELEVATIONS		
DRG NO	ISSUE	DATE
2615-3	1	JUNE 2026