






PROPOSED END ( SOUTH EAST ) ELEVATION 1:100

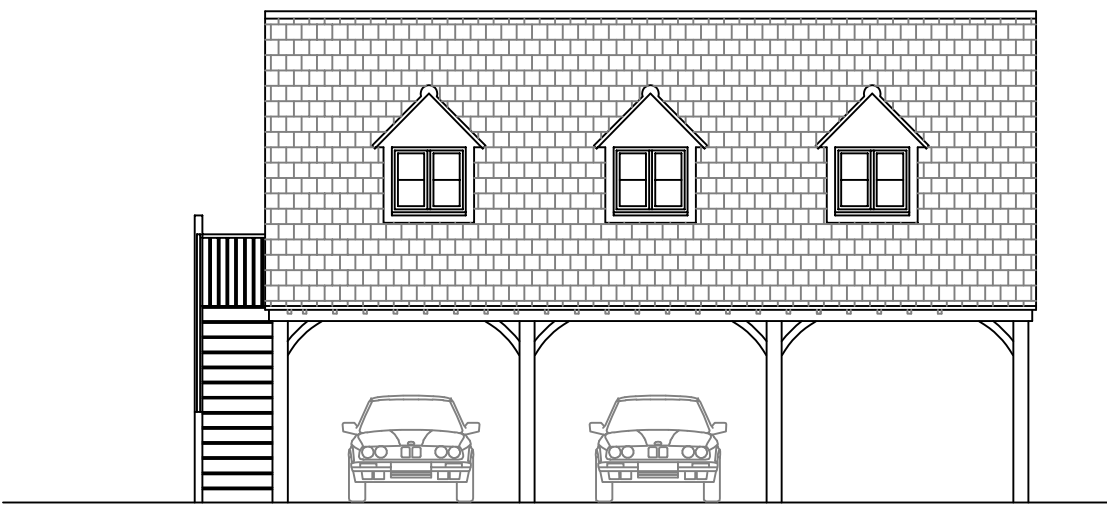



PROPOSED FRONT ( NORTH EAST ) ELEVATION 1:100

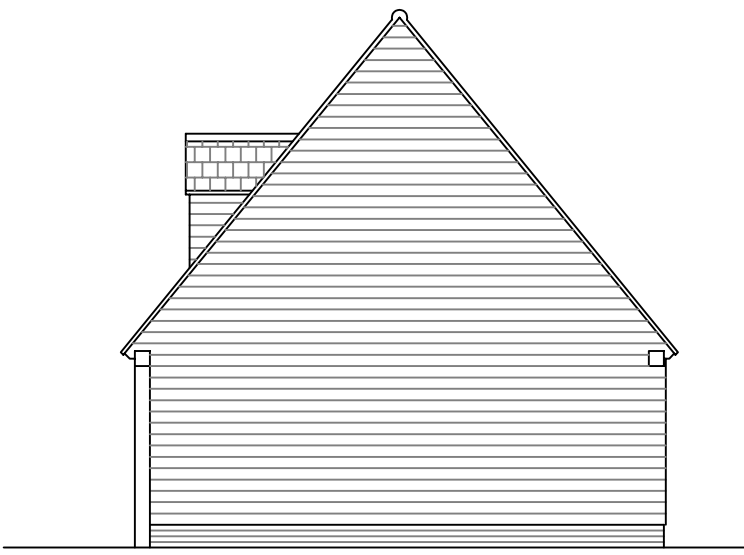


PROPOSED SIDE ( NORTH WEST ) ELEVATION 1:100

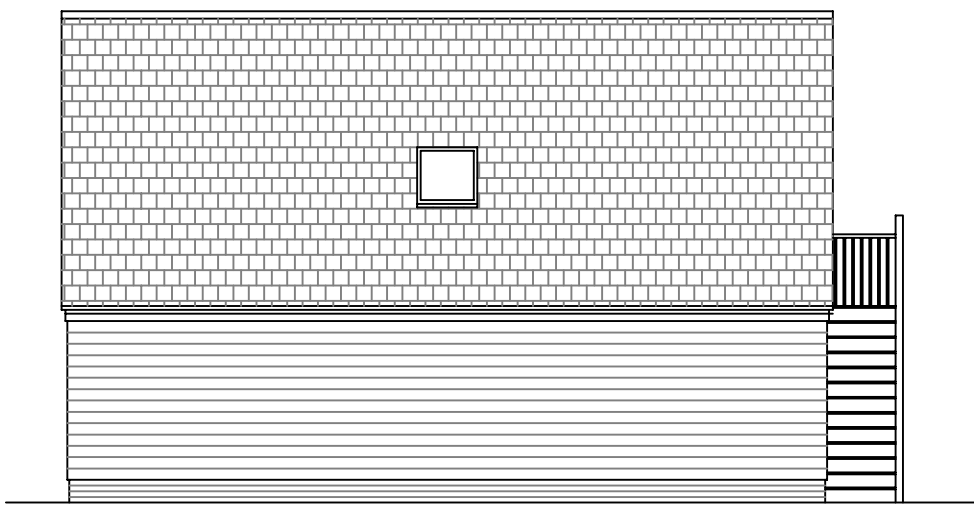


PROPOSED REAR ( SOUTH WEST ) ELEVATION 1:100

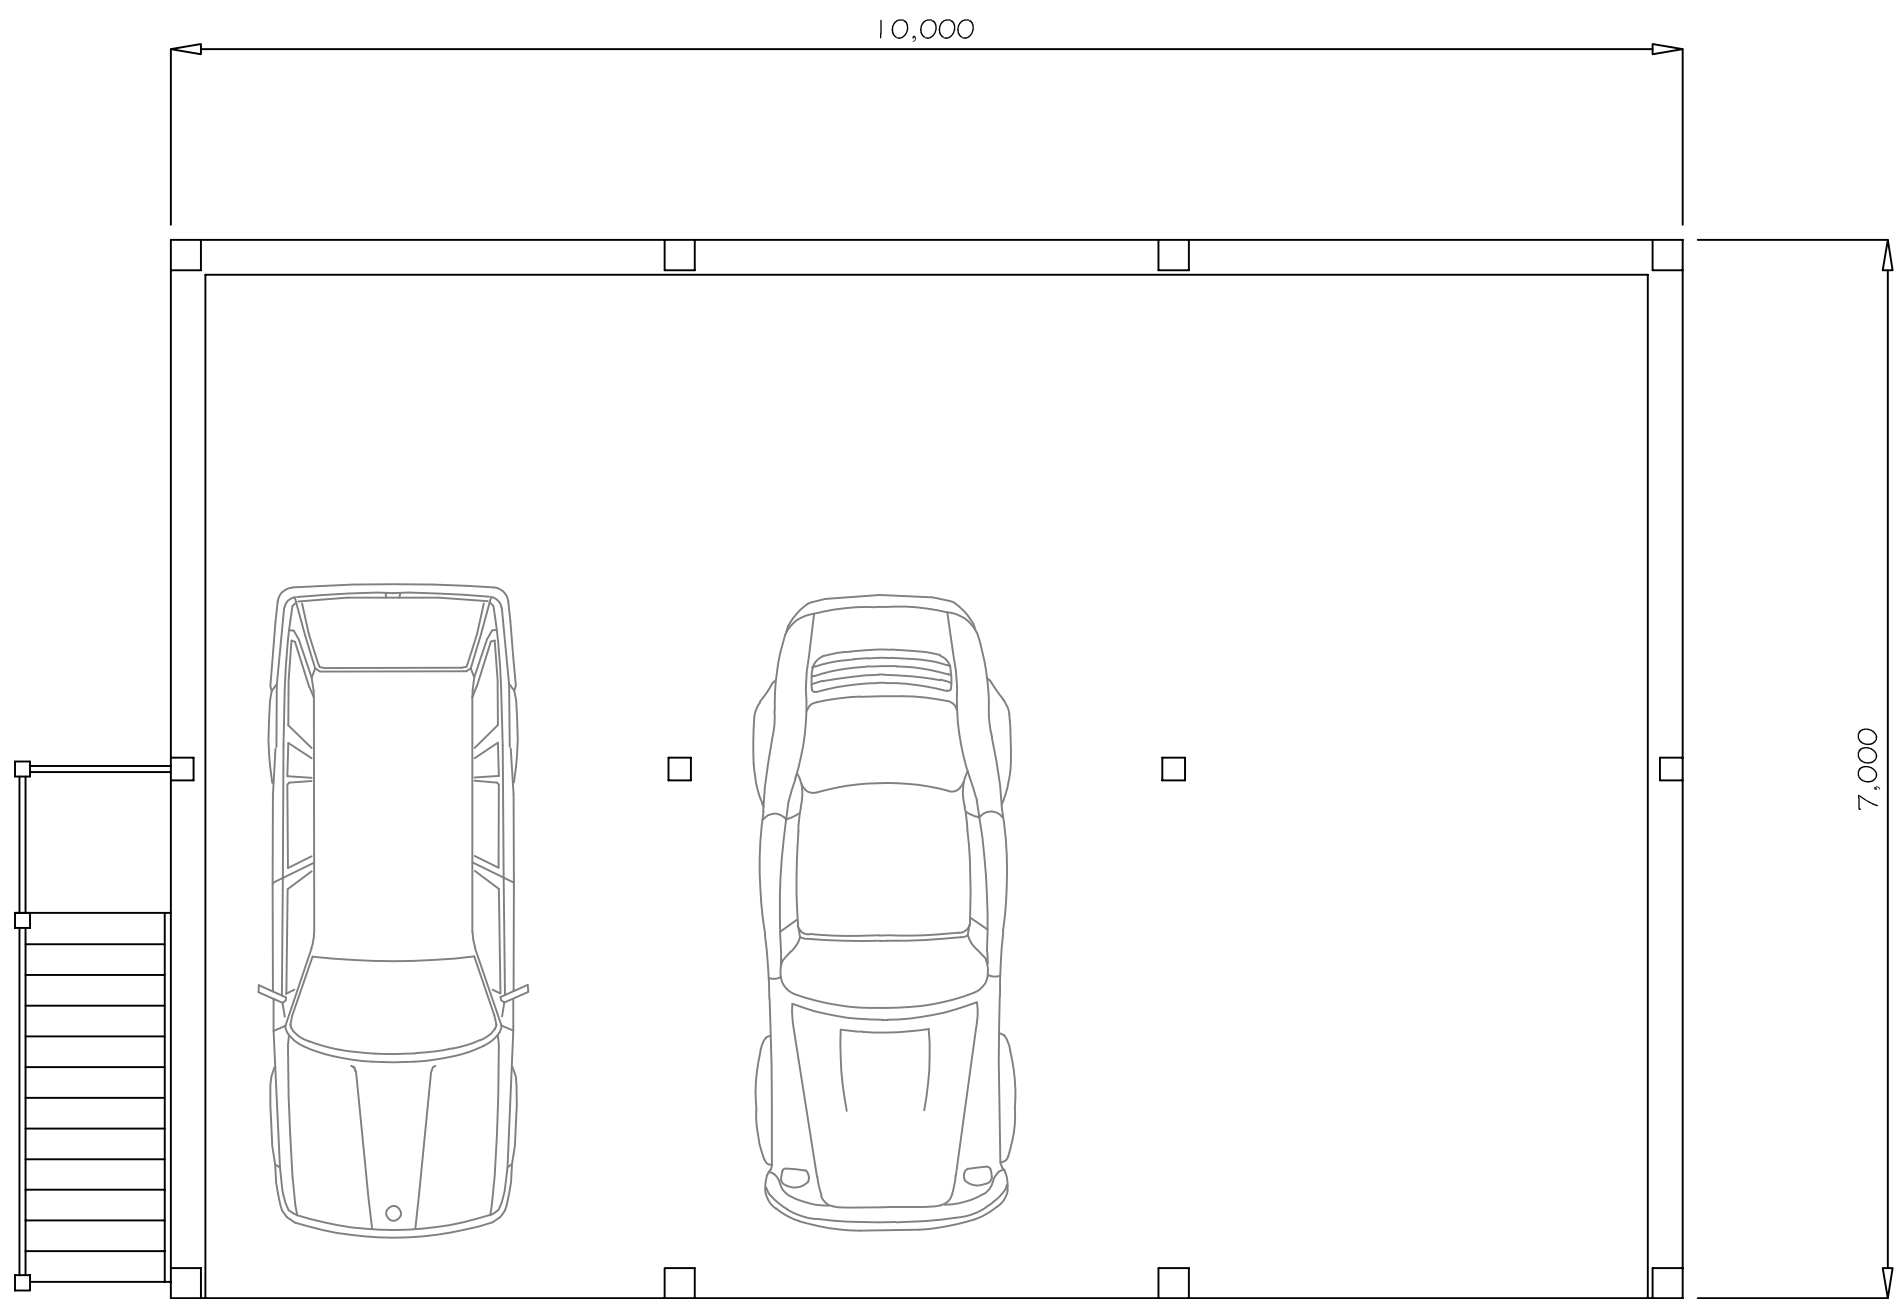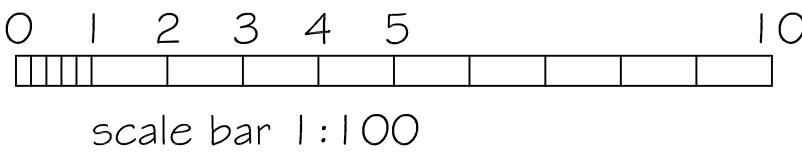


PROPOSED GROUND FLOOR PLAN 1:50

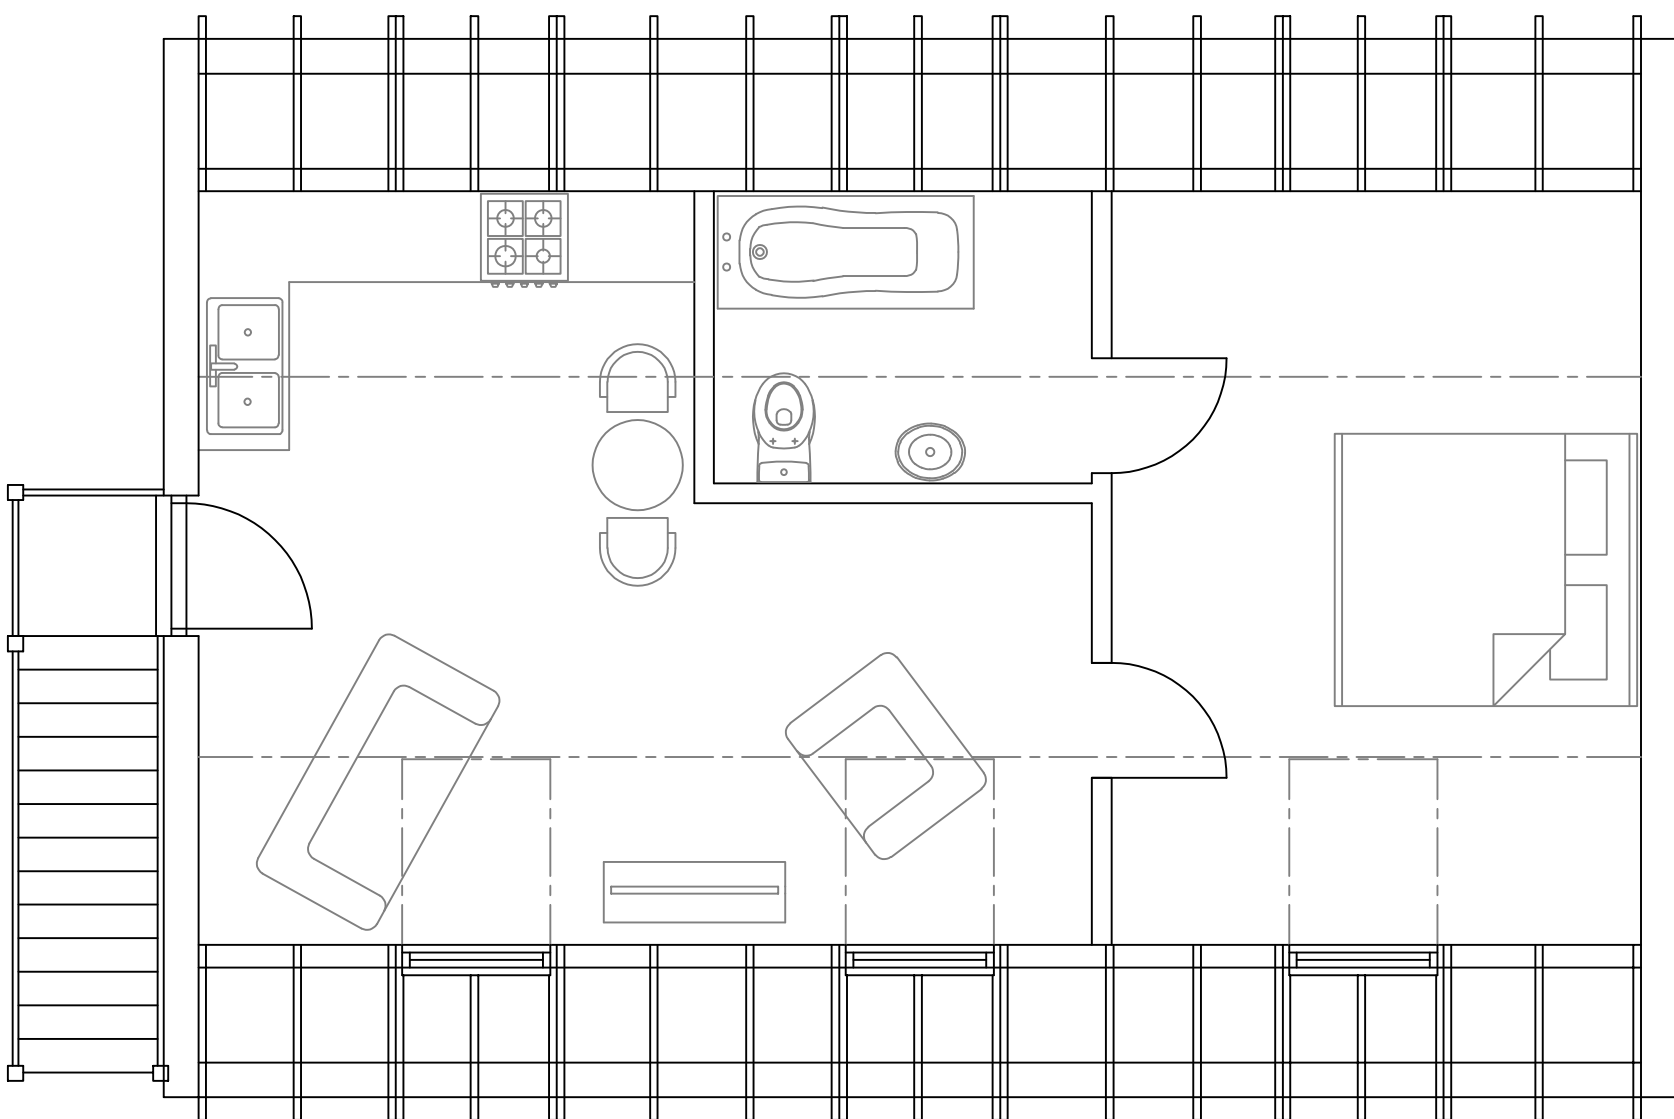

PROPOSED FIRST FLOOR PLAN 1:50

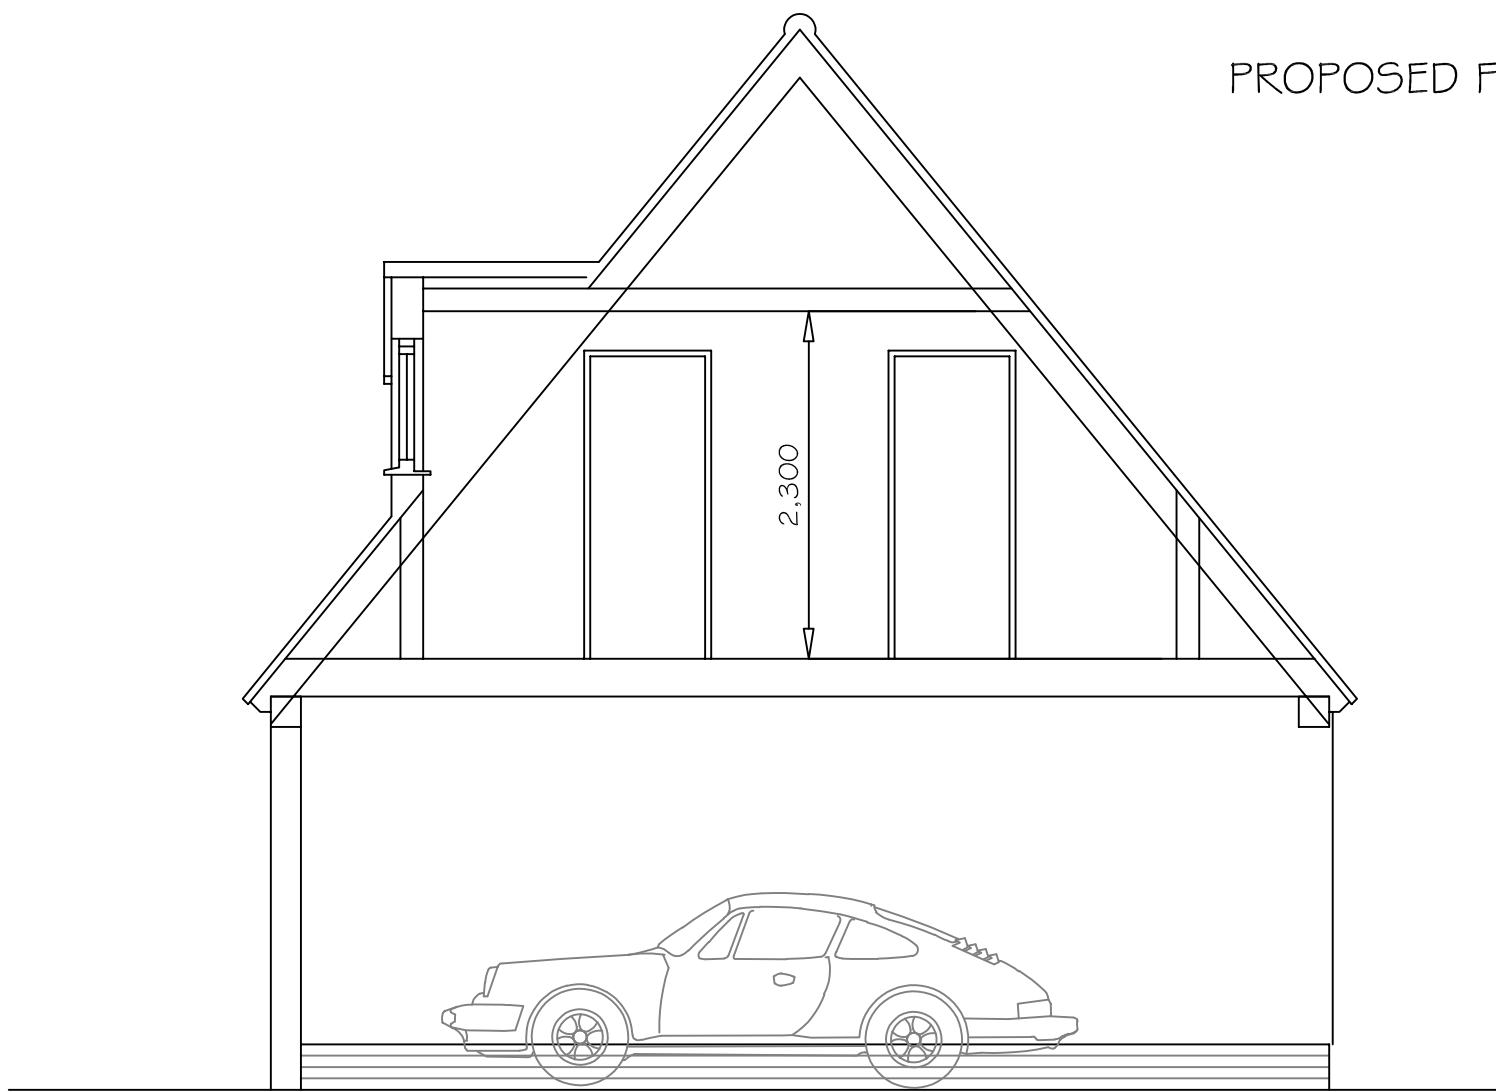

SECTION 1:50

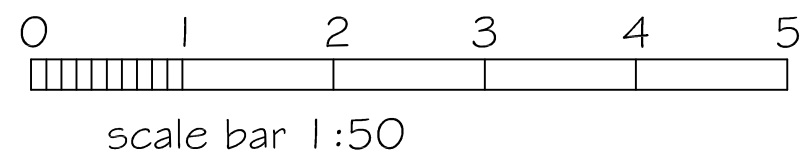

|                                                                                  |                                              |           |
|----------------------------------------------------------------------------------|----------------------------------------------|-----------|
| SJF PLANNING<br>& DESIGN SERVICE<br>01225 782078 simonnearthebell@gmail.com      |                                              |           |
| PROPOSED ELEVATED SUN LOUNGE,<br>VERANDAH, PORCH, CARPORT<br>AND LEVELLED GROUND |                                              |           |
| CLIENT                                                                           | MR & MRS L ELLIS                             |           |
| LOCATION                                                                         | CEFN<br>HENLEY LANE<br>BOX<br>SN13 8EL       |           |
| TITLE                                                                            | PROPOSED CARPORT WITH<br>ACCOMMODATION ABOVE |           |
| DRG NO                                                                           | ISSUE                                        | DATE      |
| 2615-4                                                                           | 1                                            | JUNE 2026 |