



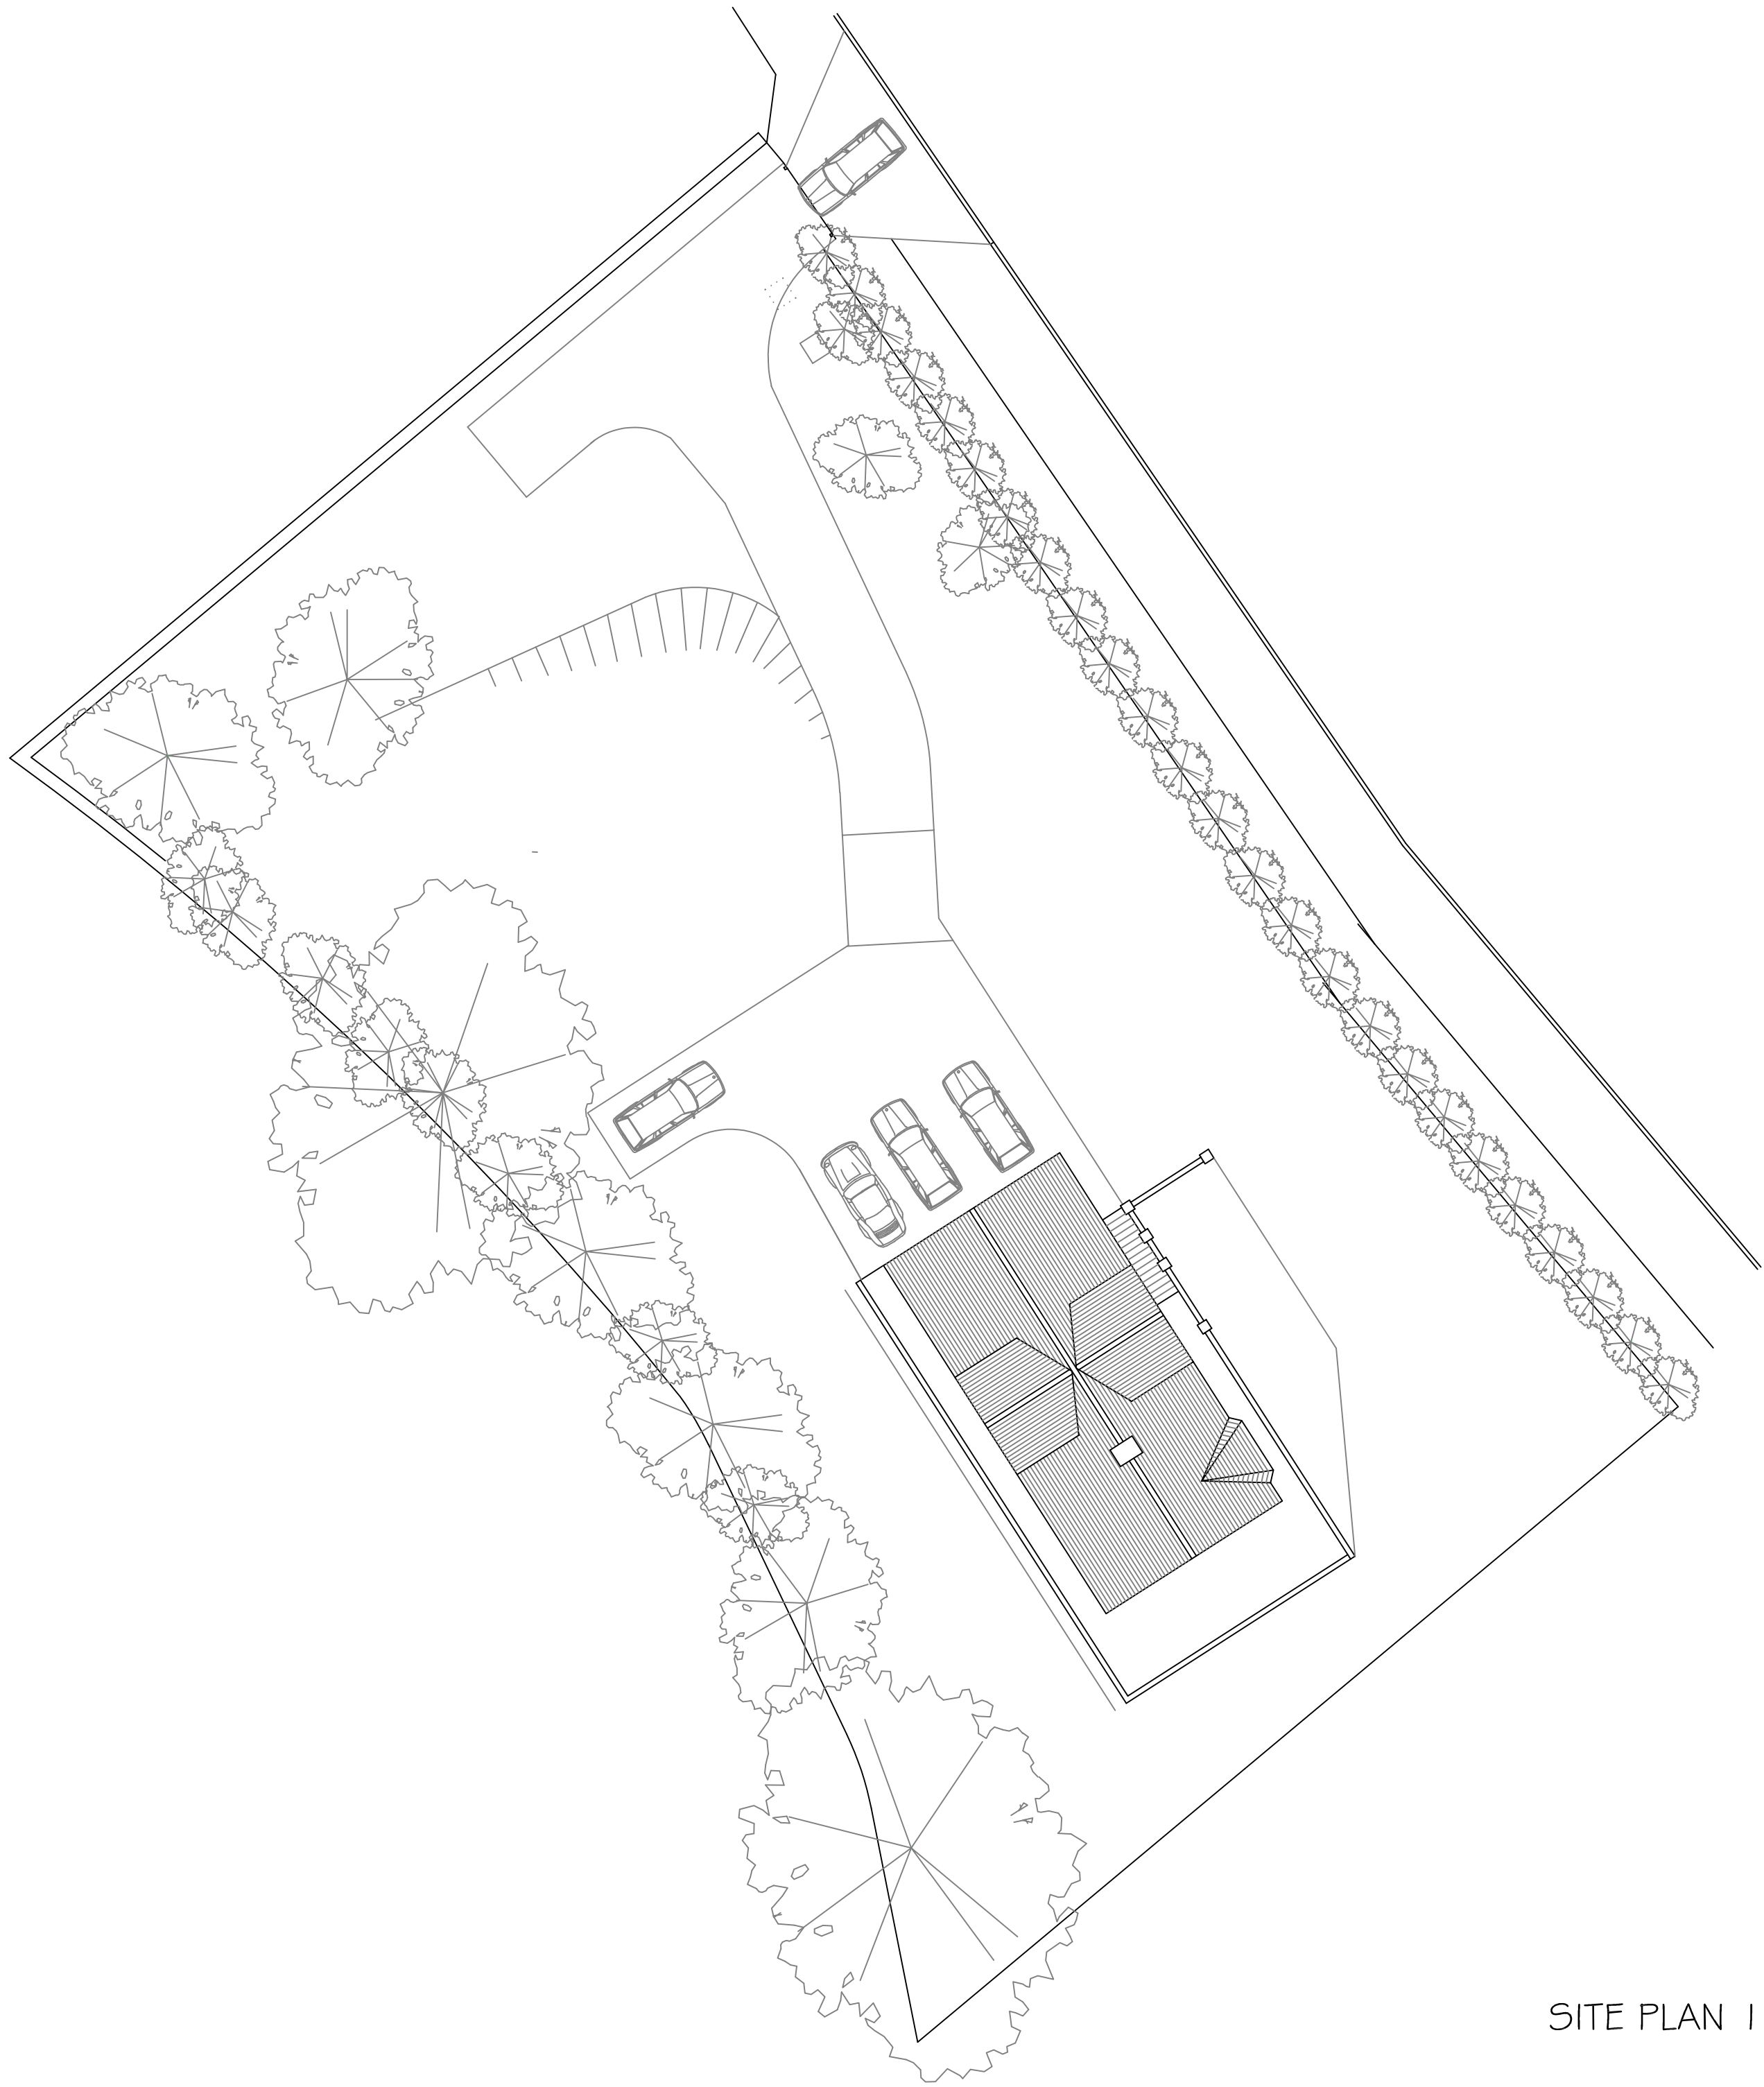

SITE PLAN 1:200

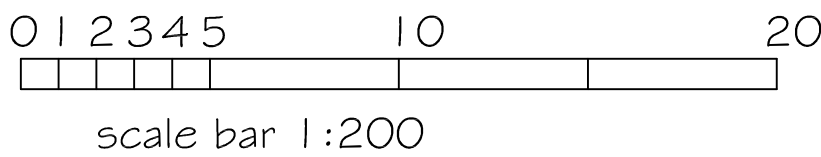

SJF PLANNING & DESIGN SERVICE 01225 782078 simonnearthell@gmail.com		
PROPOSED ELEVATED SUN LOUNGE, VERANDAH, PORCH, CARPORT AND LEVELLED GROUND		
CLIENT MR & MRS L ELLIS		
LOCATION CEFN HENLEY LANE BOX SN 13 8EL		
TITLE EXISTING SITE PLAN		
DRG NO	ISSUE	DATE
2615-6	1	JUNE 2026