

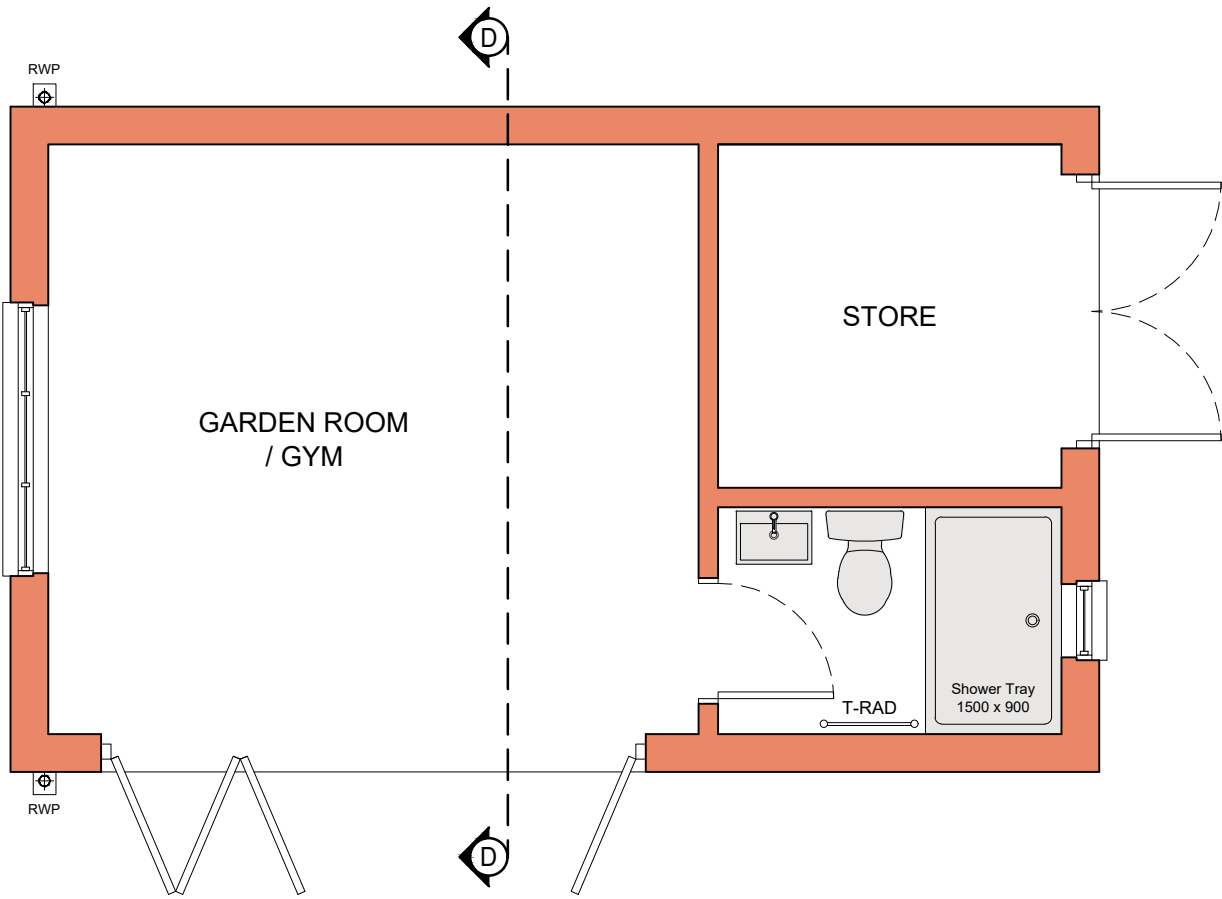


DRAWING FOR PLANNING PURPOSES ONLY. NOT TO BE USED FOR CONSTRUCTION.

 


PROPOSED OUTBUILDING - FLOOR PLAN
Scale 1:50

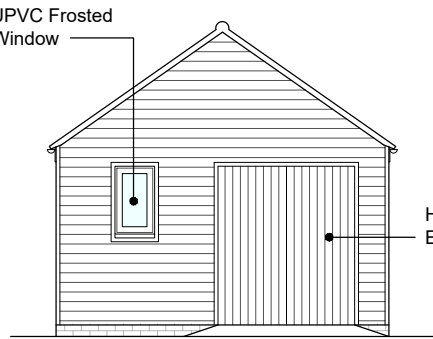

OUTBUILDING - S. ELEVATION
Scale 1:50




OUTBUILDING - N. ELEVATION
Scale 1:50

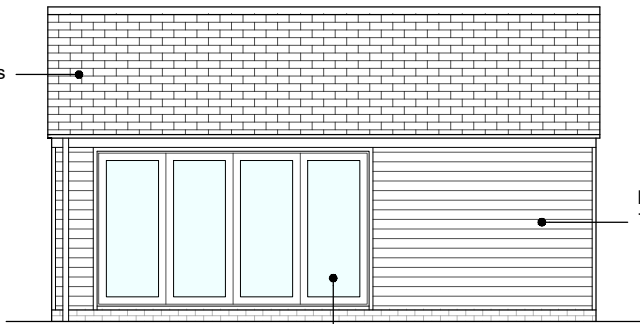


OUTBUILDING - W. ELEVATION
Scale 1:50



OUTBUILDING - E. ELEVATION
Scale 1:50

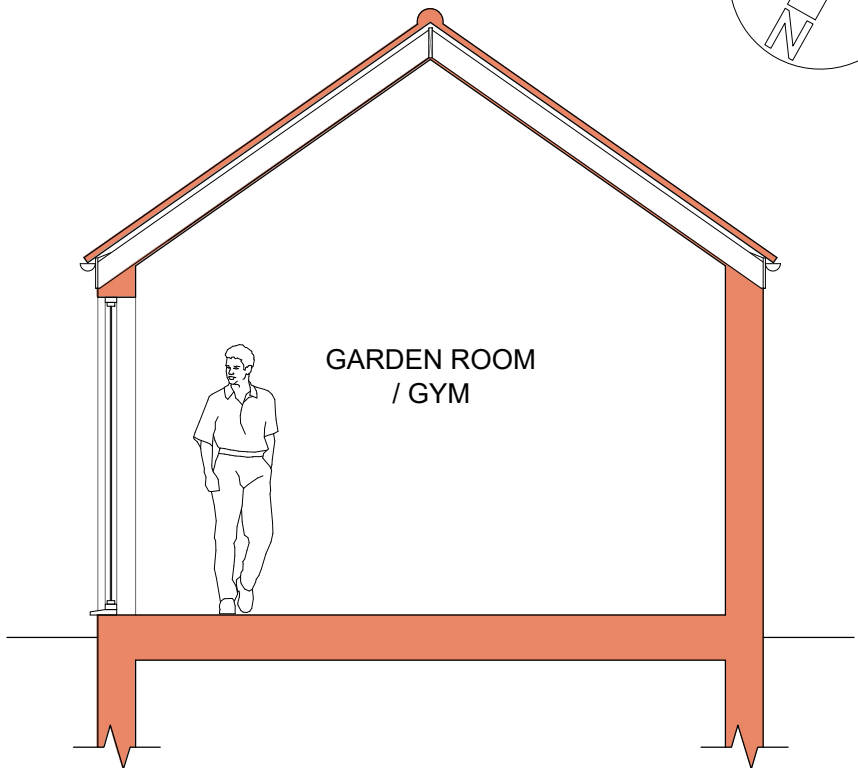

PROPOSED OUTBUILDING - SECTION D-D
Scale 1:50

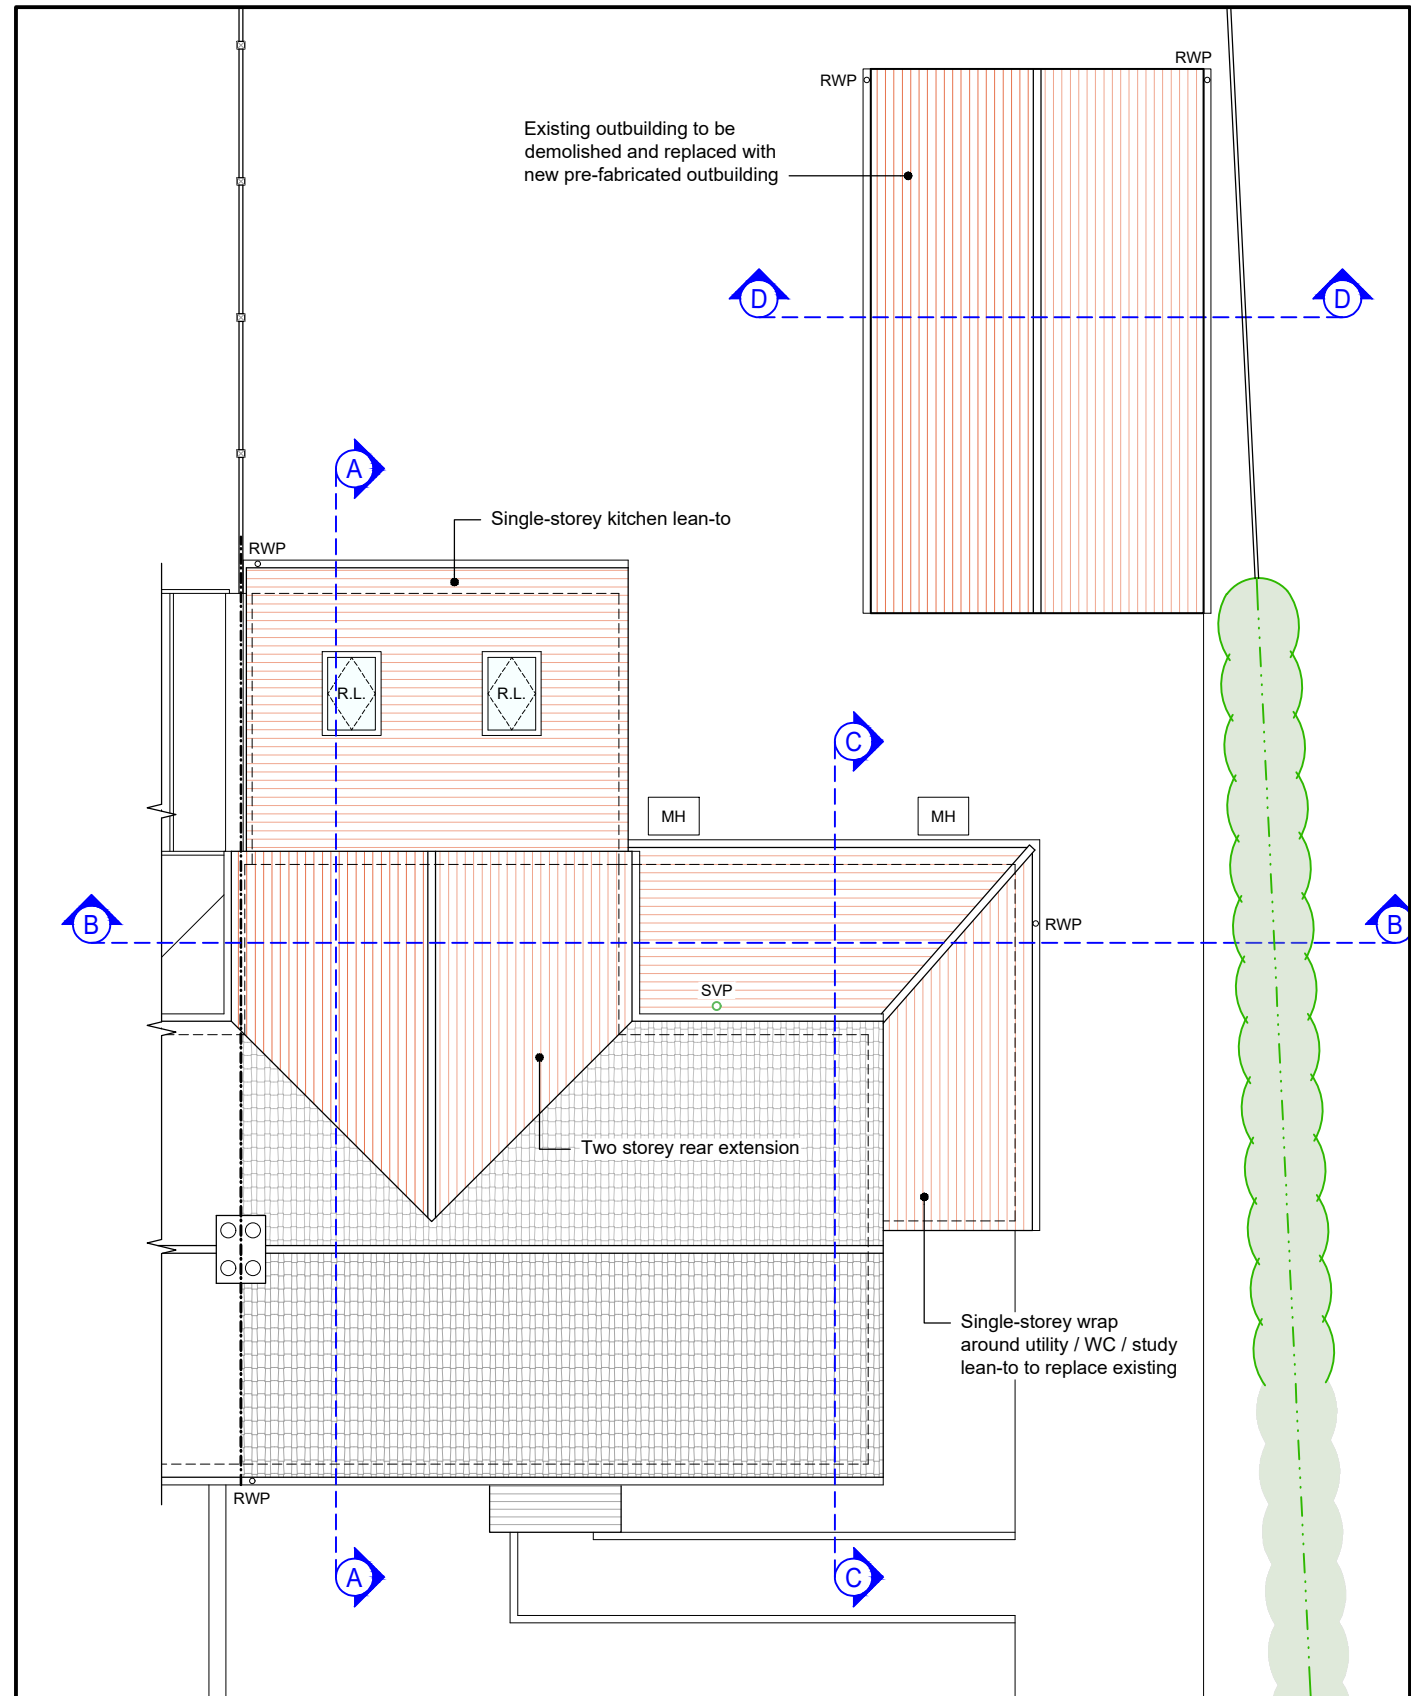

PROPOSED ROOF / SITE PLAN
Scale 1:100



PROPOSED SITE LOCATION PLAN
Scale 1:1250



PROPOSED BLOCK PLAN
Scale 1:500

JOB TITLE: Proposed Extension & Alterations, 4 Severalls, Spray Road, Ham, Marlborough, Wiltshire, SN8 3QU For Mr T. Prowse		DRAWING NO: 1719 - Prowse - Proposed - 03			REV: A	
DRAWING TITLE: Scheme Proposal: Outbuilding Floor Plan, Elevations, Section and Site Plans		REVISION DESCRIPTIONS: Rev 'A' - 07.10.26 - Amendments to LPA comments - MCW				
		SCALE: As Shown	DATE: Aug 26	DRAWN BY: BJ	PAPER SIZE: A1	JOB NO: 1719
					T Tuttle architectural services Ground Floor 6 Pelhams Court Marlborough Wiltshire SN8 2AG T. 01672 518 278 E. info@tuttlearchserv.co.uk facebook.com/tuttlearchserv W. tuttlearchserv.co.uk THIS DRAWING IS COPYRIGHT OF TUTTLE ARCHITECTURAL SERVICES AND MAY NOT BE COPIED OR REPRODUCED WITHOUT PERMISSION	