



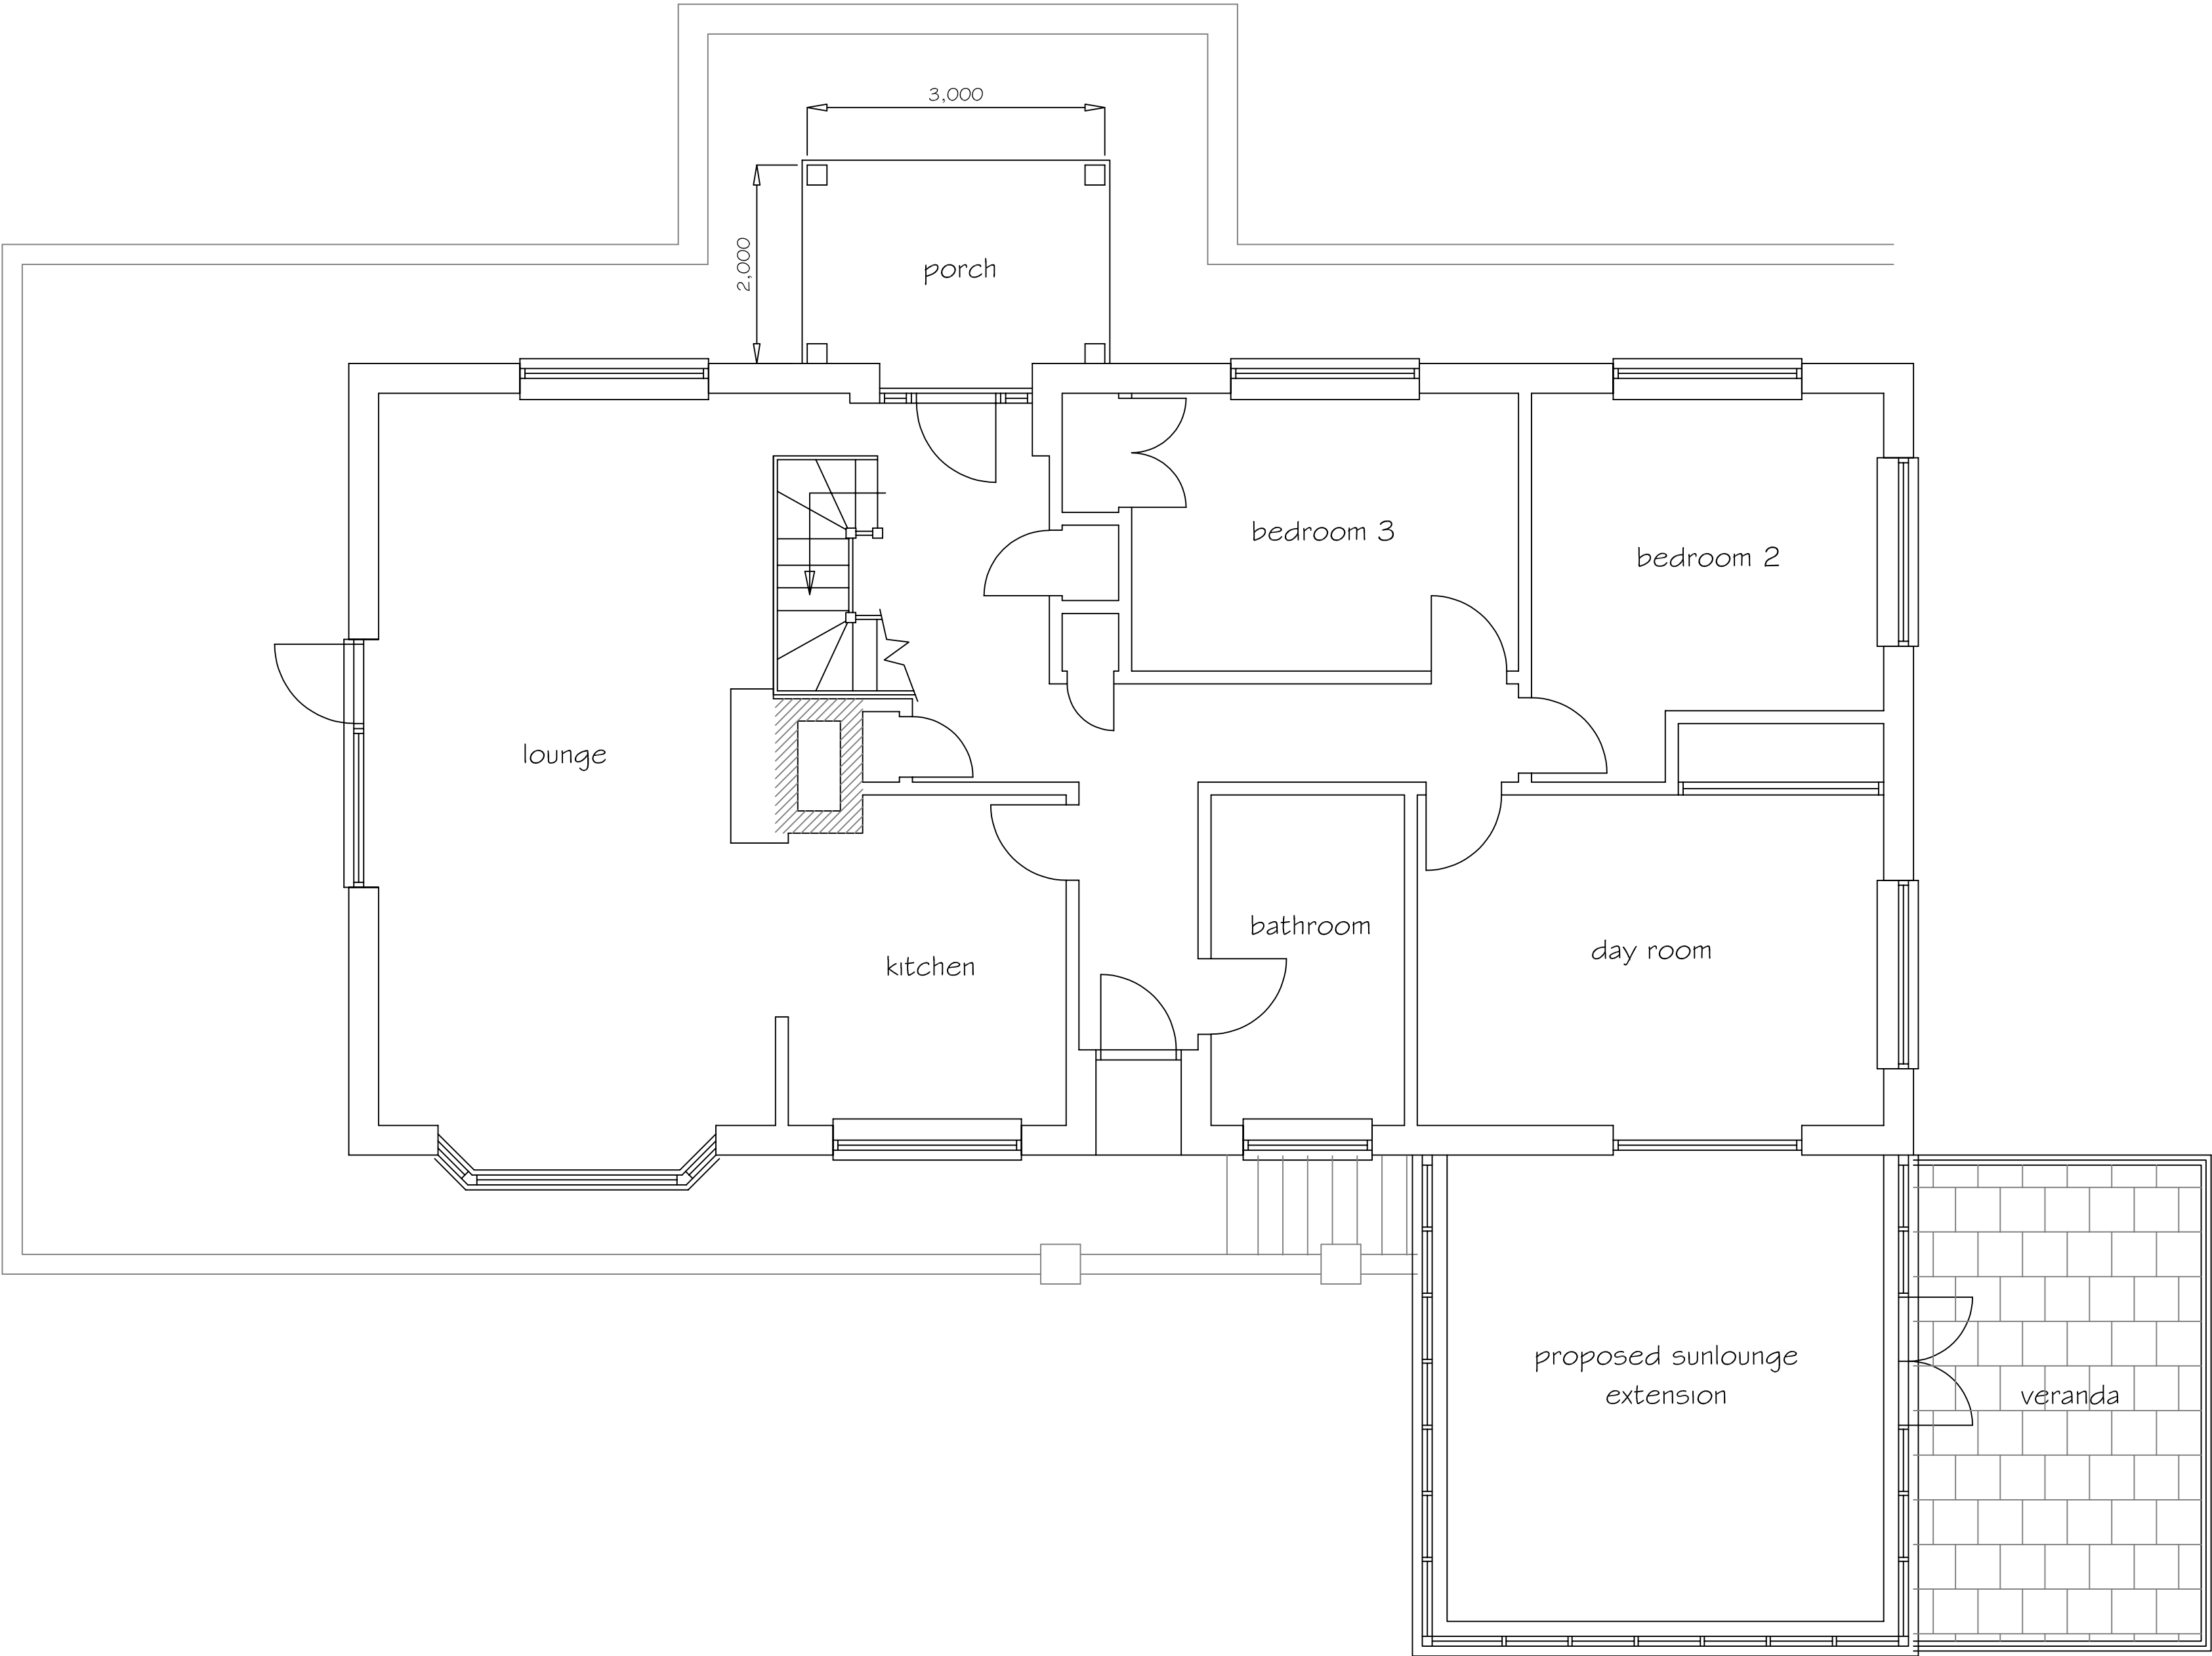

PROPOSED GROUND FLOOR PLAN 1:50

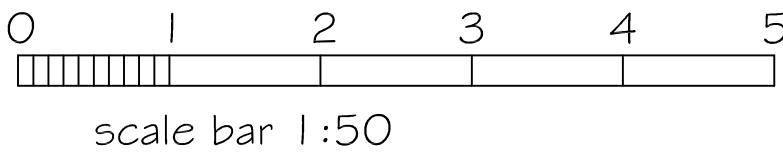

SJF PLANNING
& DESIGN SERVICE

01225 782078 simonnearthebell@gmail.com

PROPOSED ELEVATED SUN LOUNGE,
VERANDAH, PORCH, CARPORT
AND LEVELLED GROUND

CLIENT MR & MRS L ELLIS

LOCATION CEFN
HENLEY LANE
BOX
SN13 8EL

TITLE PROPOSED FLOOR PLAN

DRG NO	ISSUE	DATE
2615-2	1	JUNE 2026