




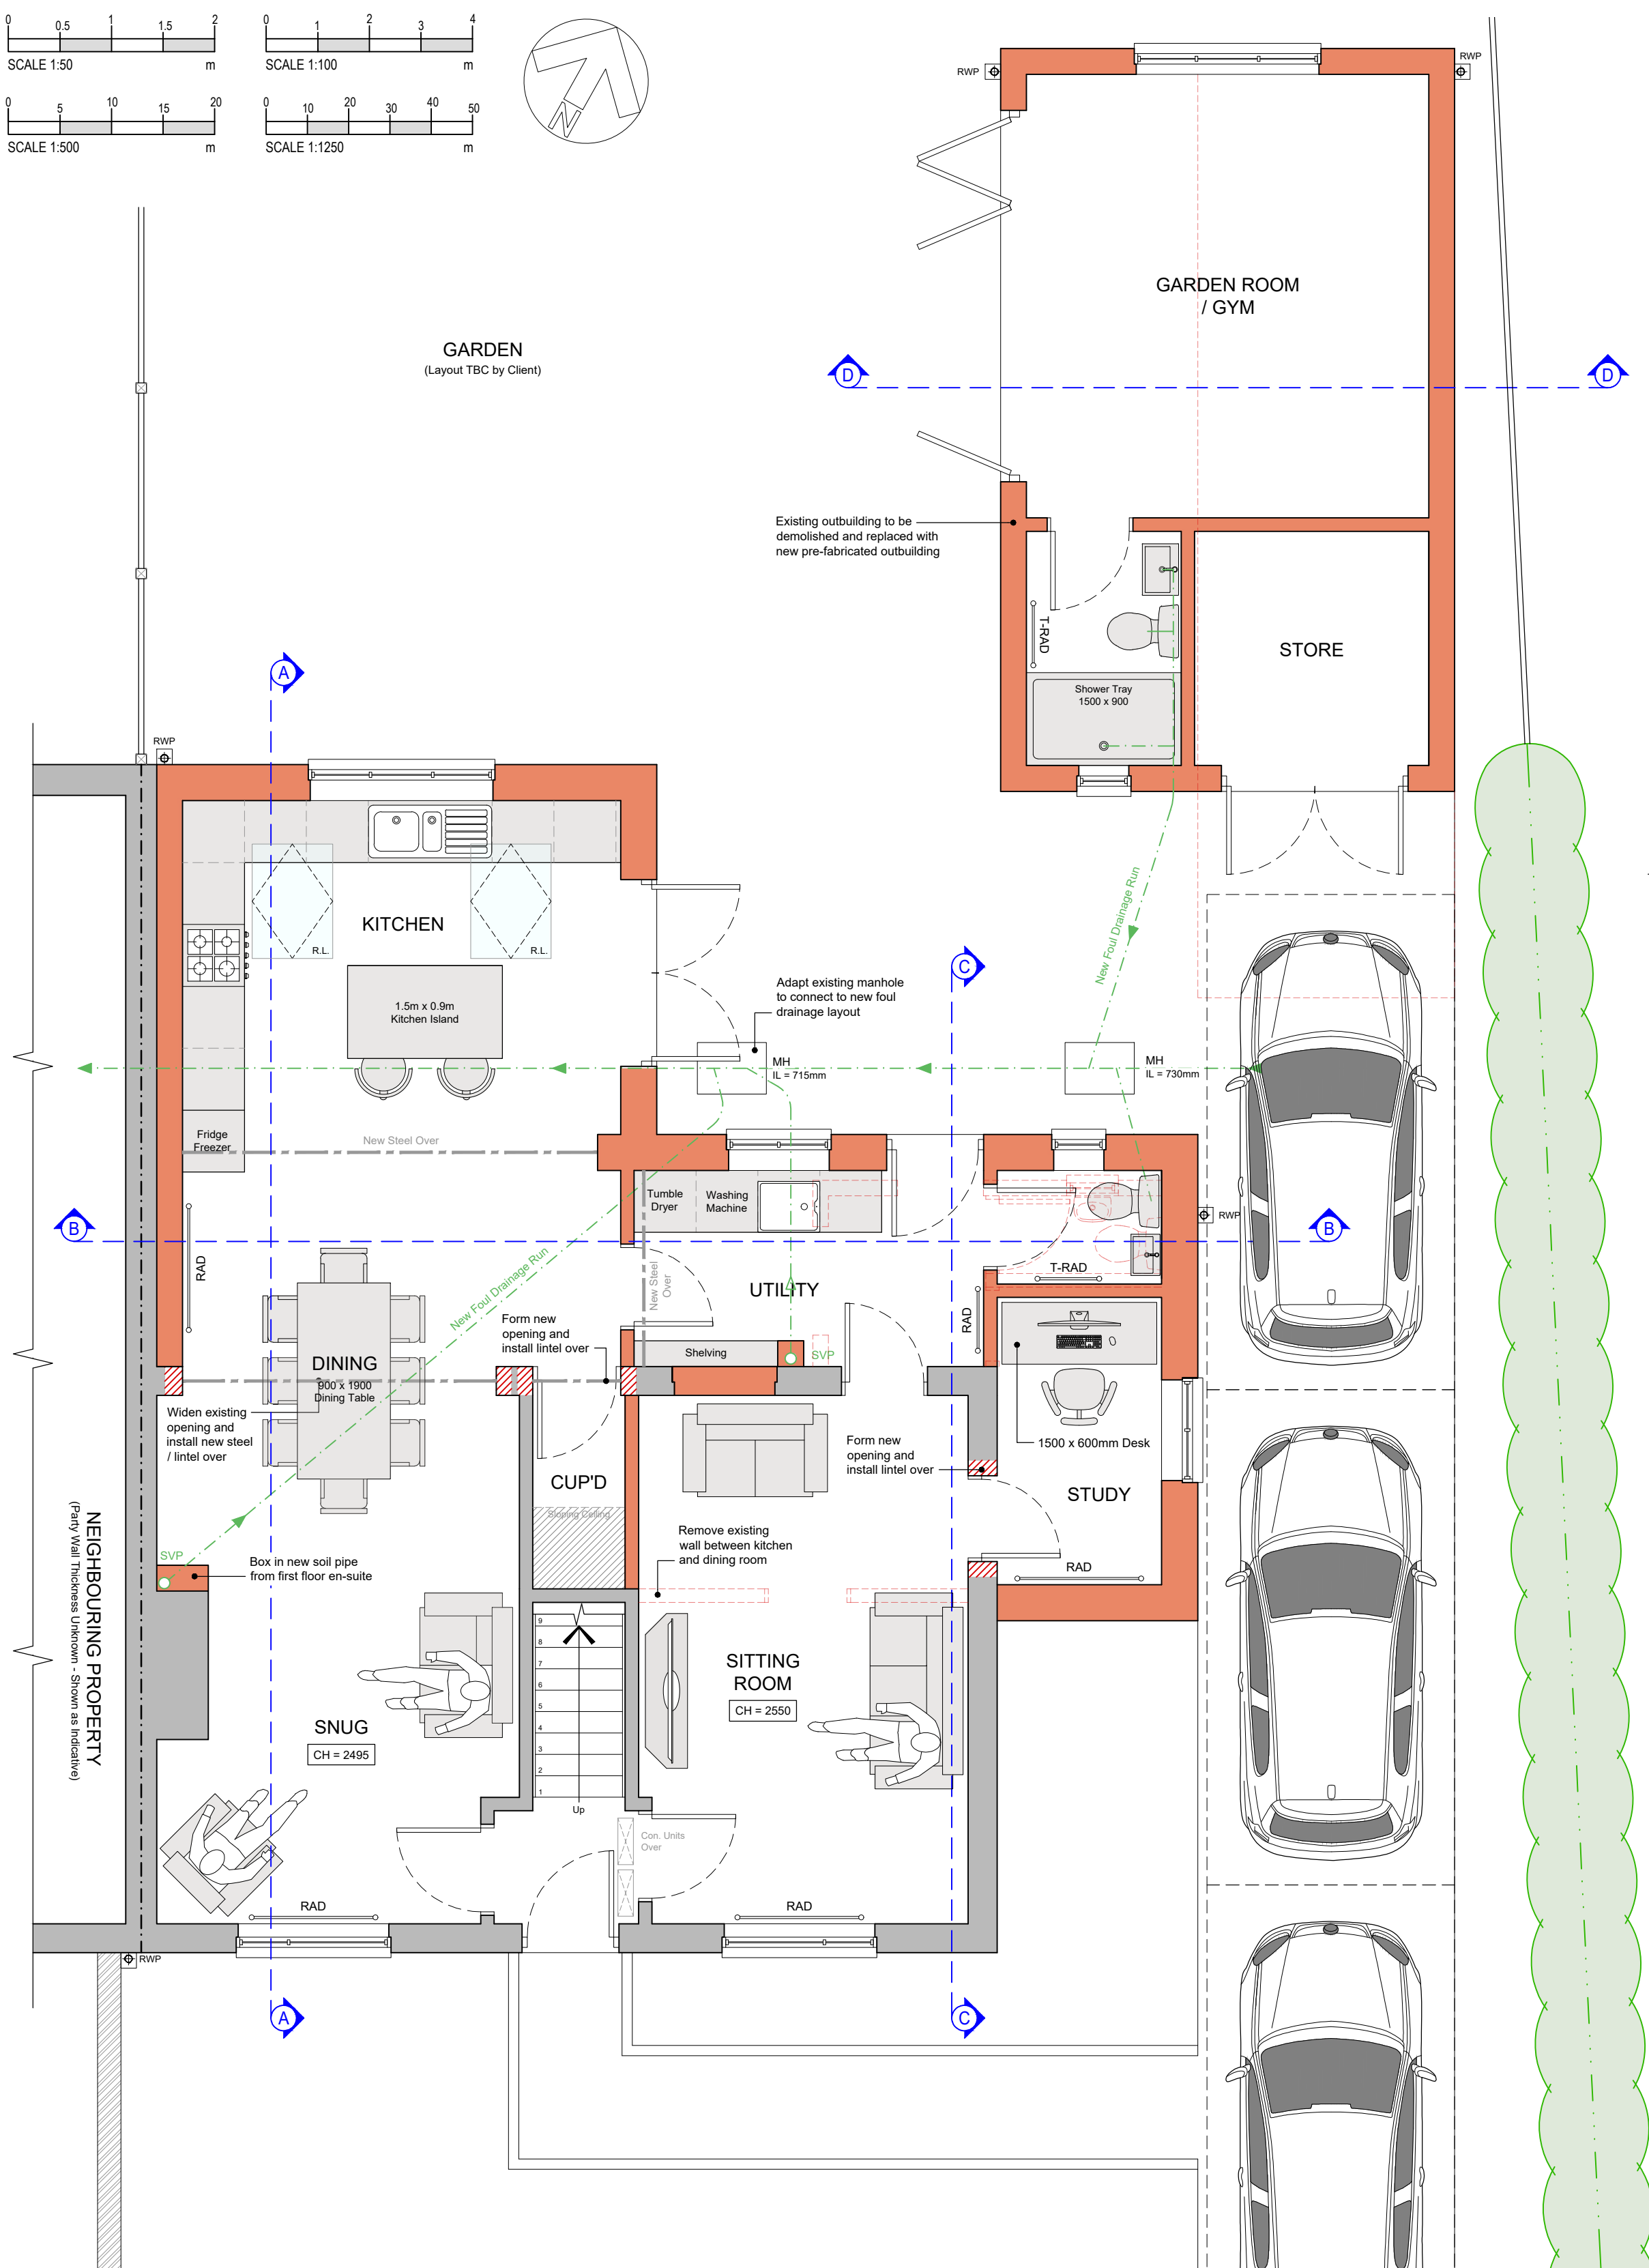


PROPOSED GROUND FLOOR PLAN
Scale 1:50

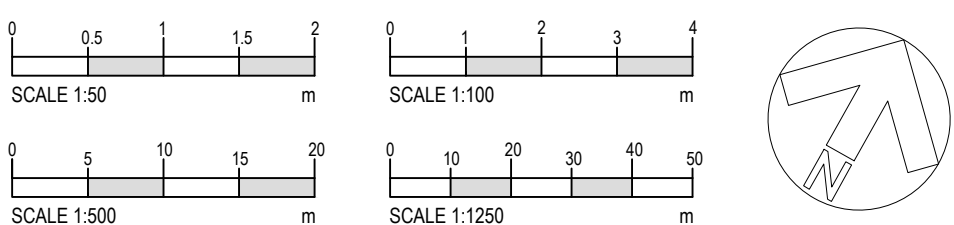


PROPOSED SOUTH ELEVATION
Scale 1:100

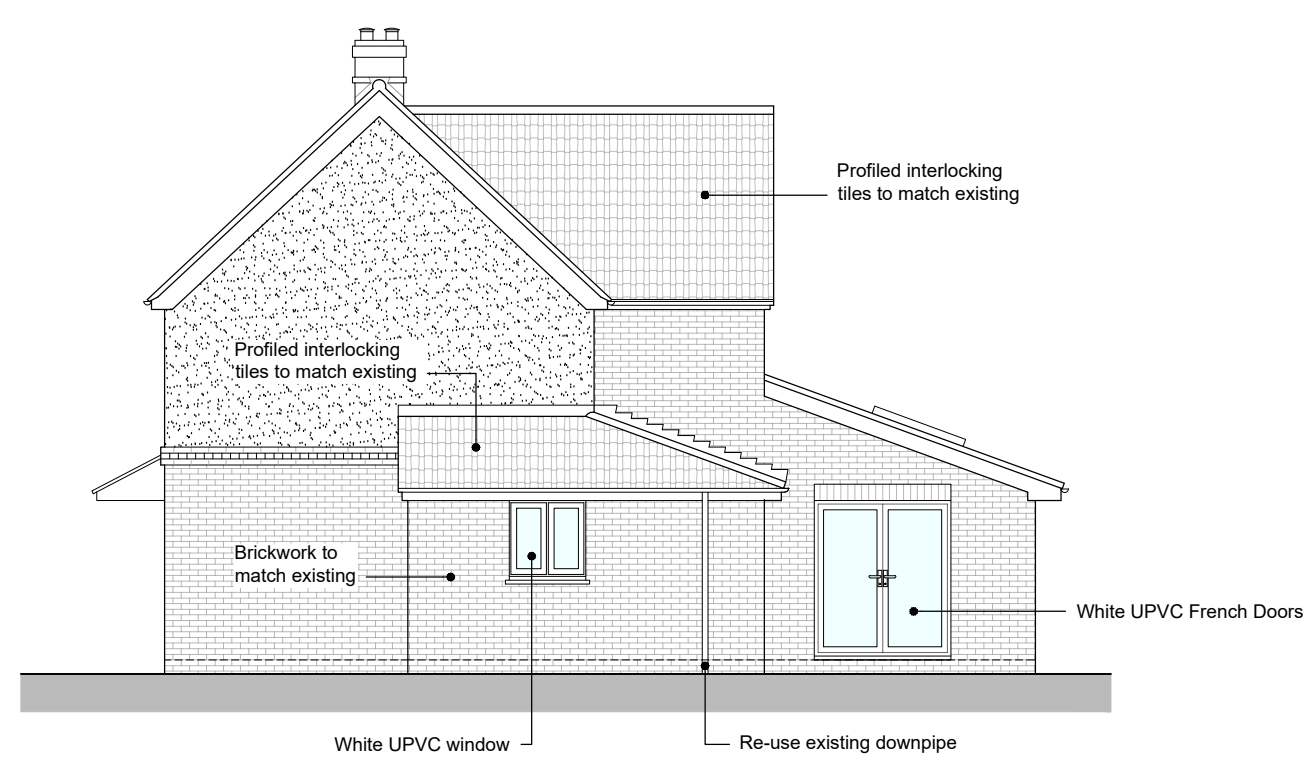


PROPOSED EAST ELEVATION
Scale 1:100

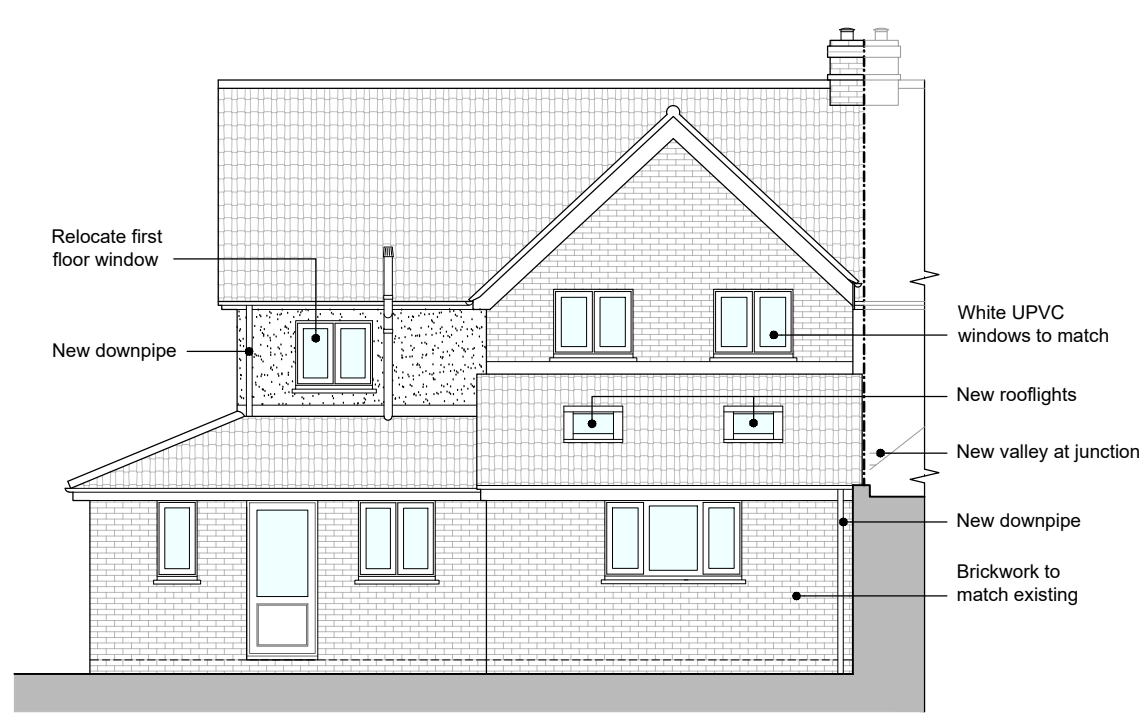


PROPOSED NORTH ELEVATION
Scale 1:100

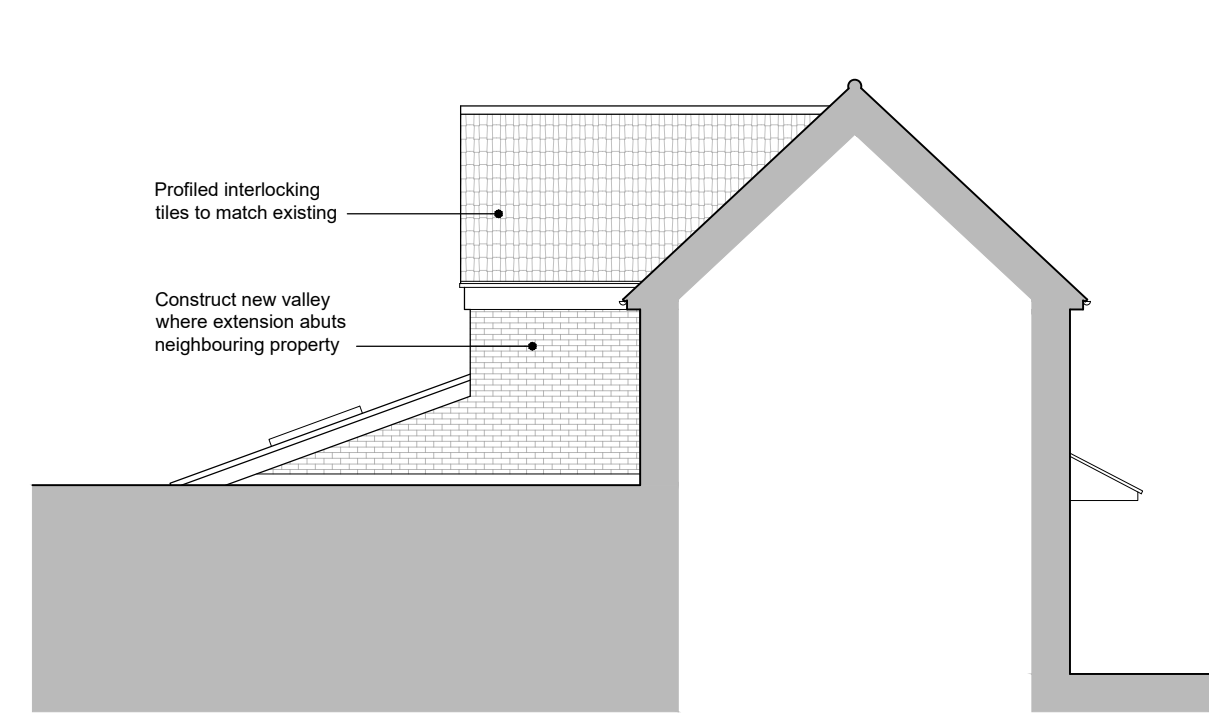


PROPOSED WEST ELEVATION
Scale 1:100

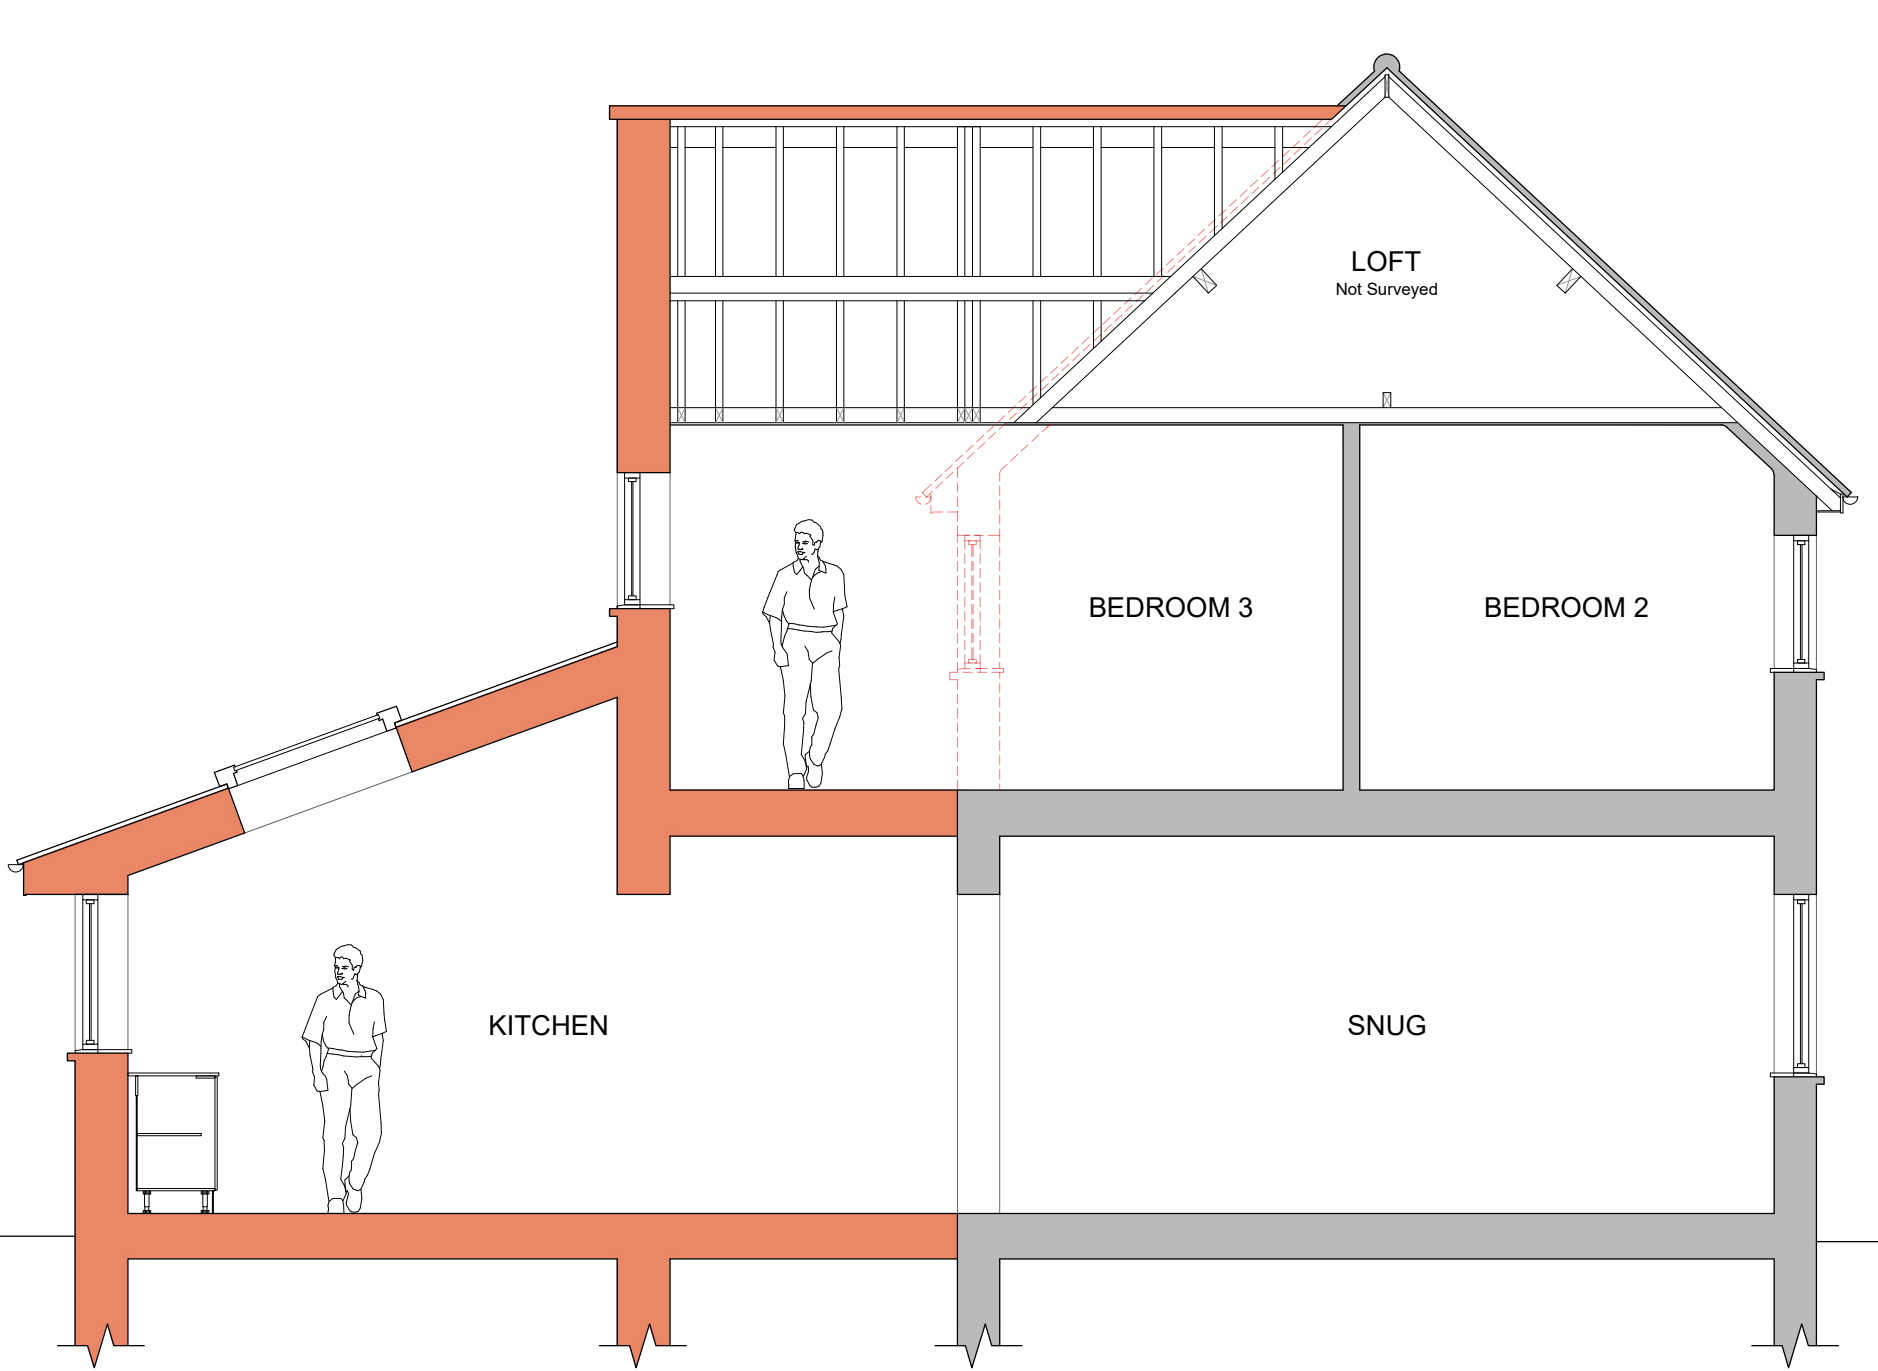


PROPOSED SECTION A-A
Scale 1:50

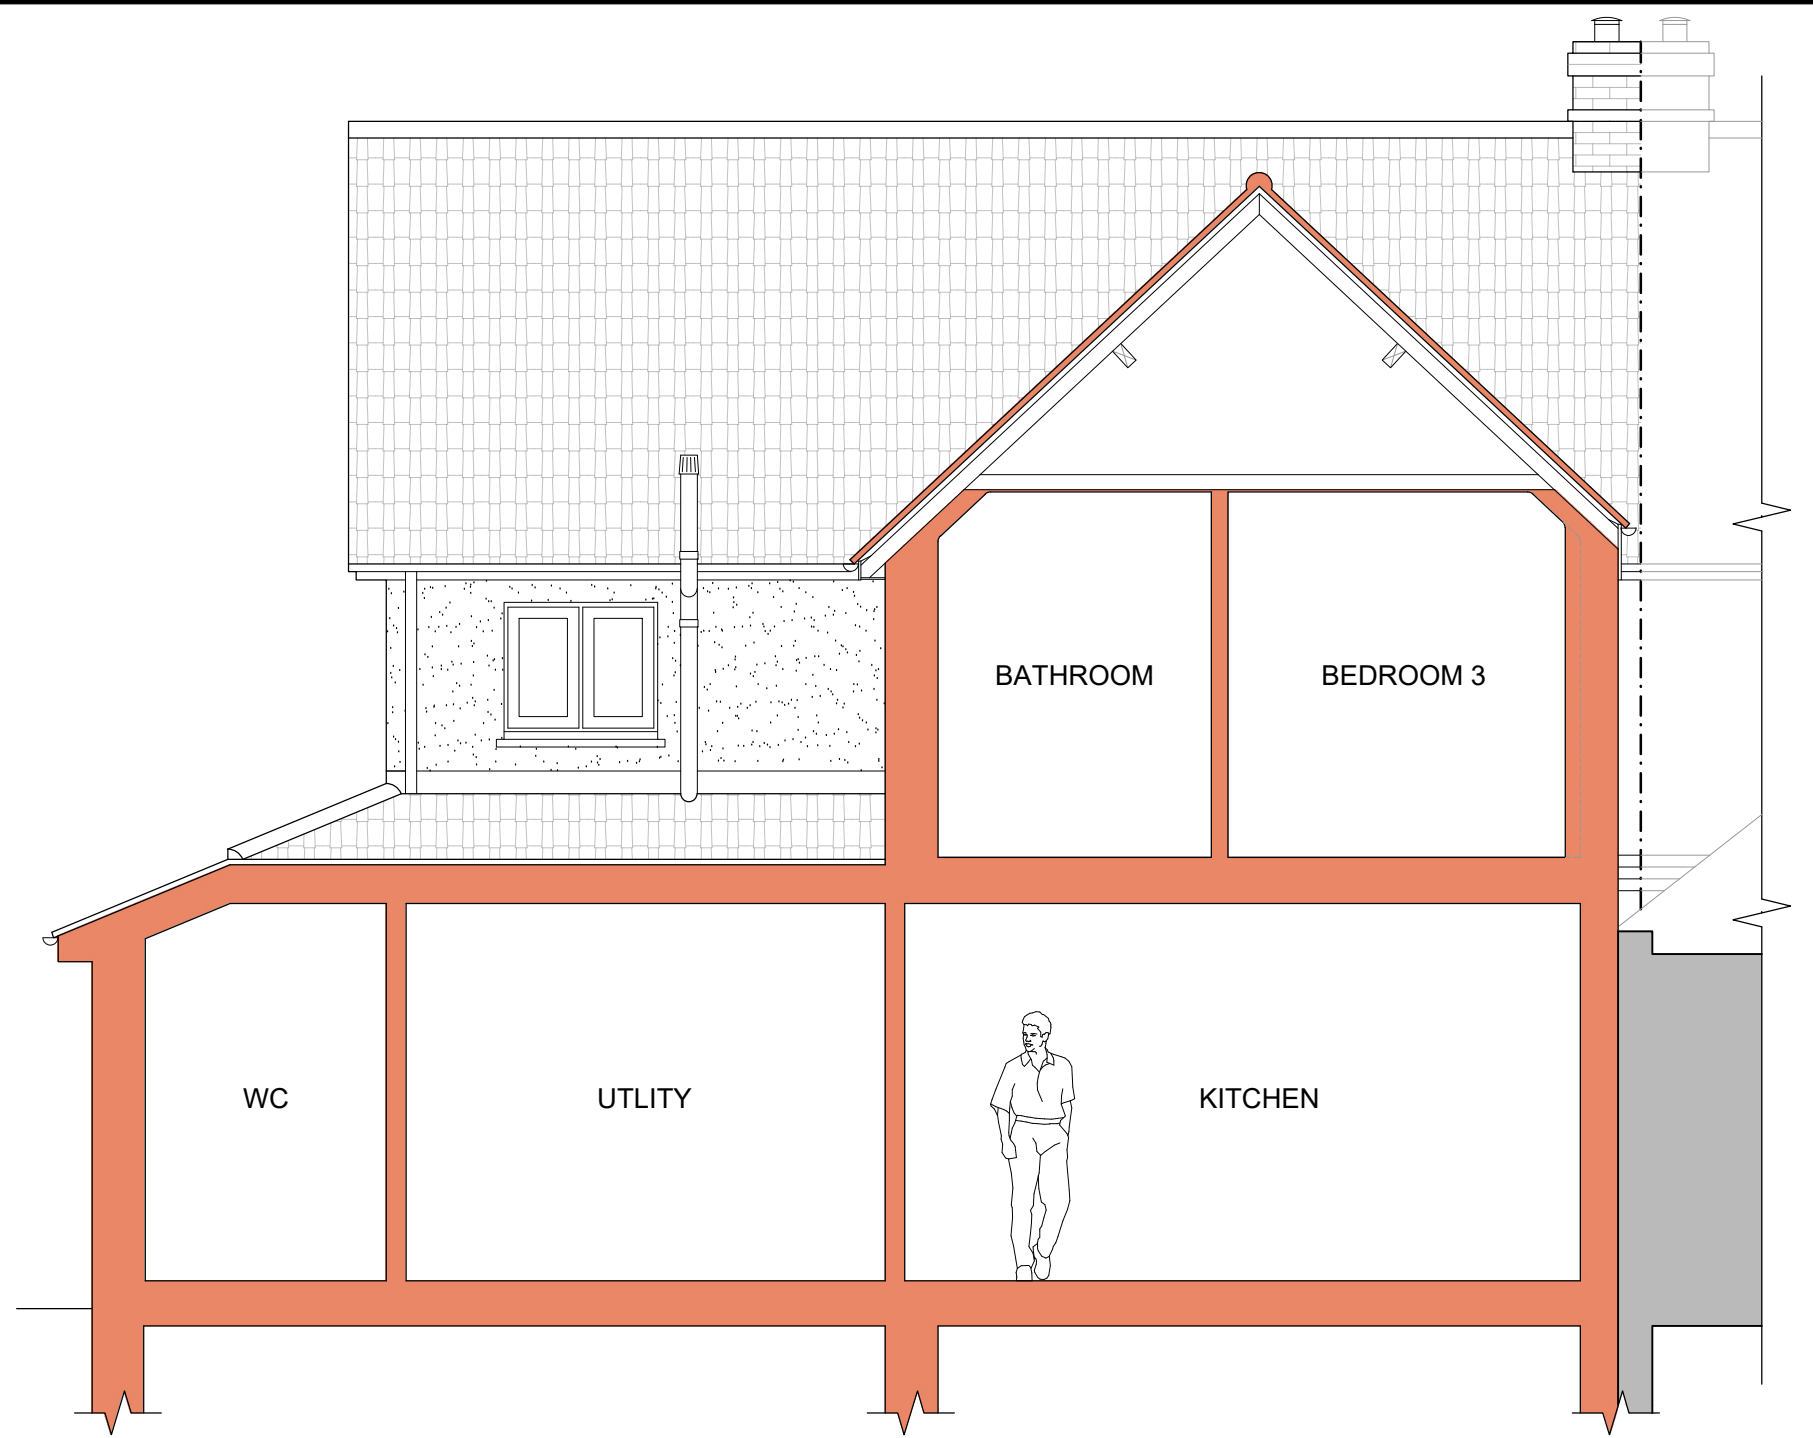

PROPOSED SECTION B-B
Scale 1:50

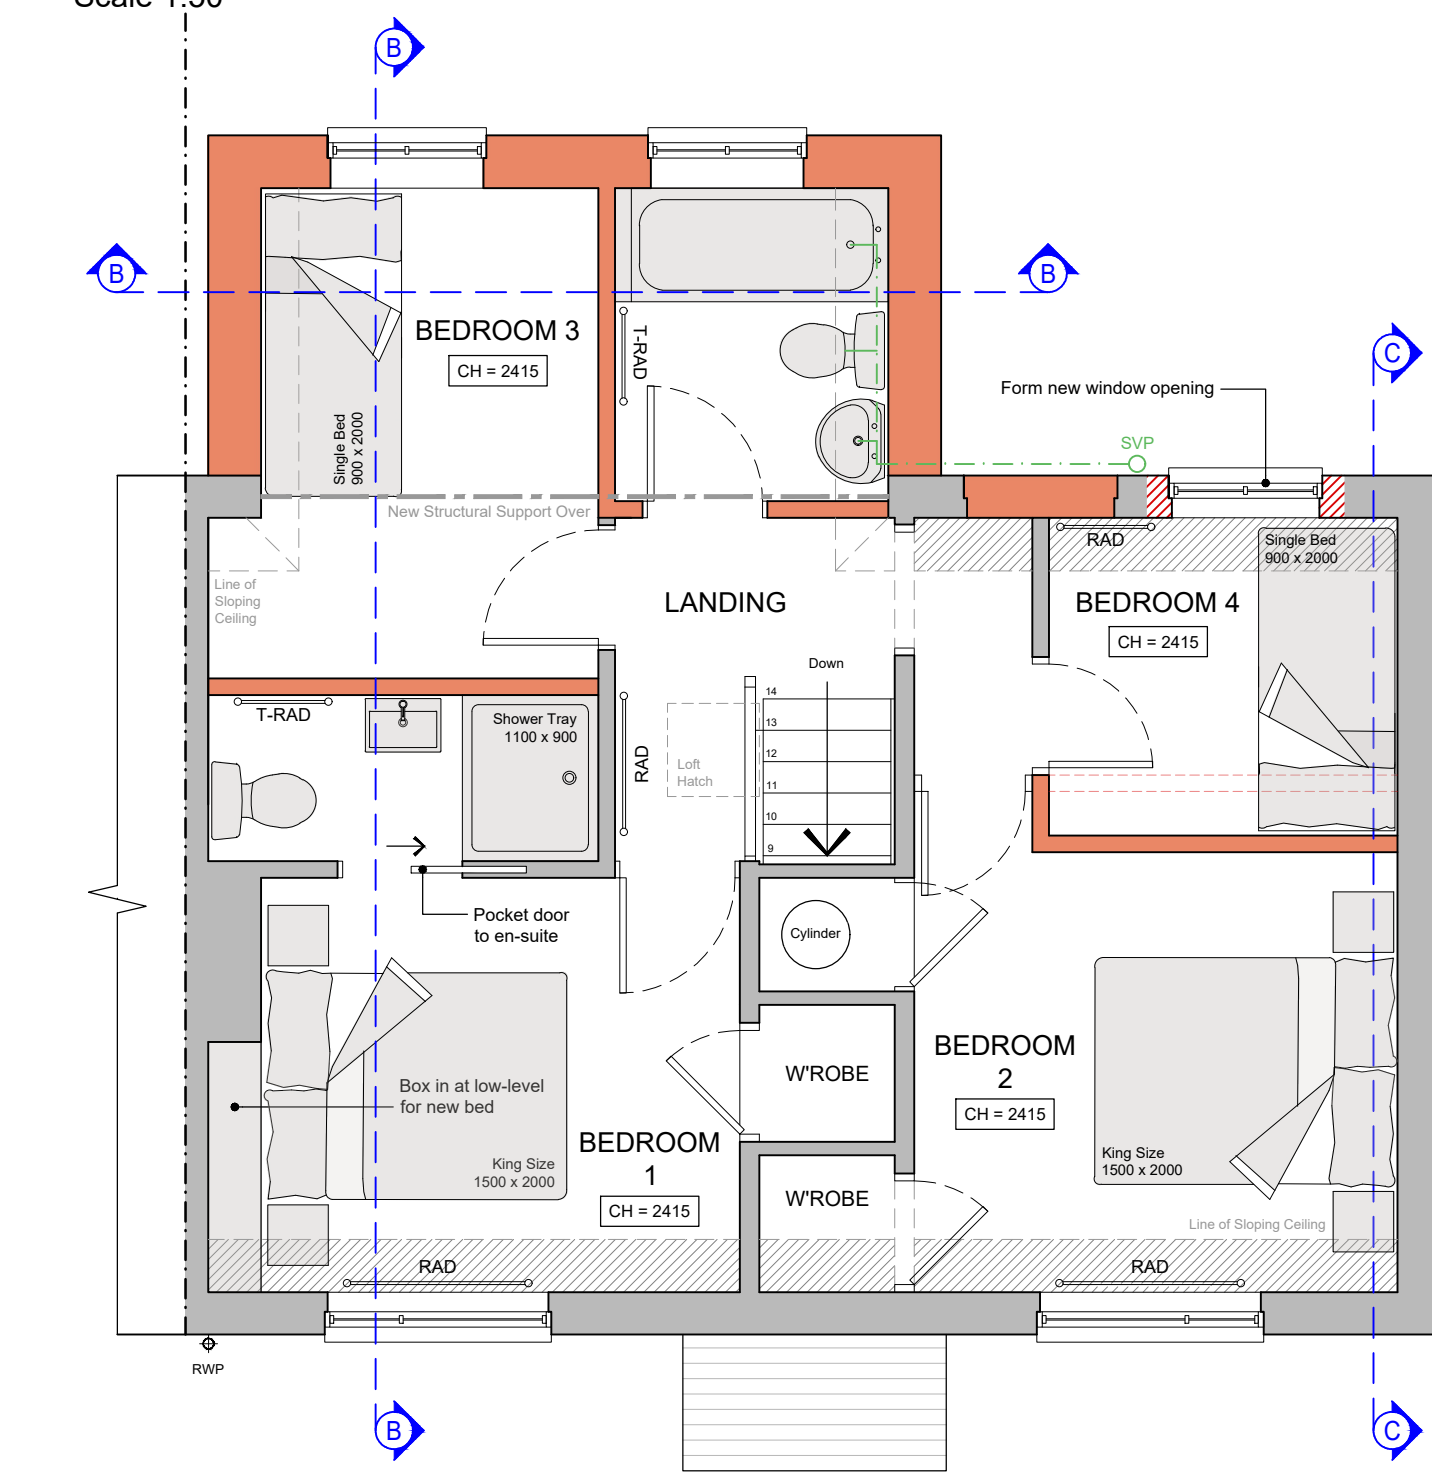

PROPOSED FIRST FLOOR PLAN
Scale 1:50

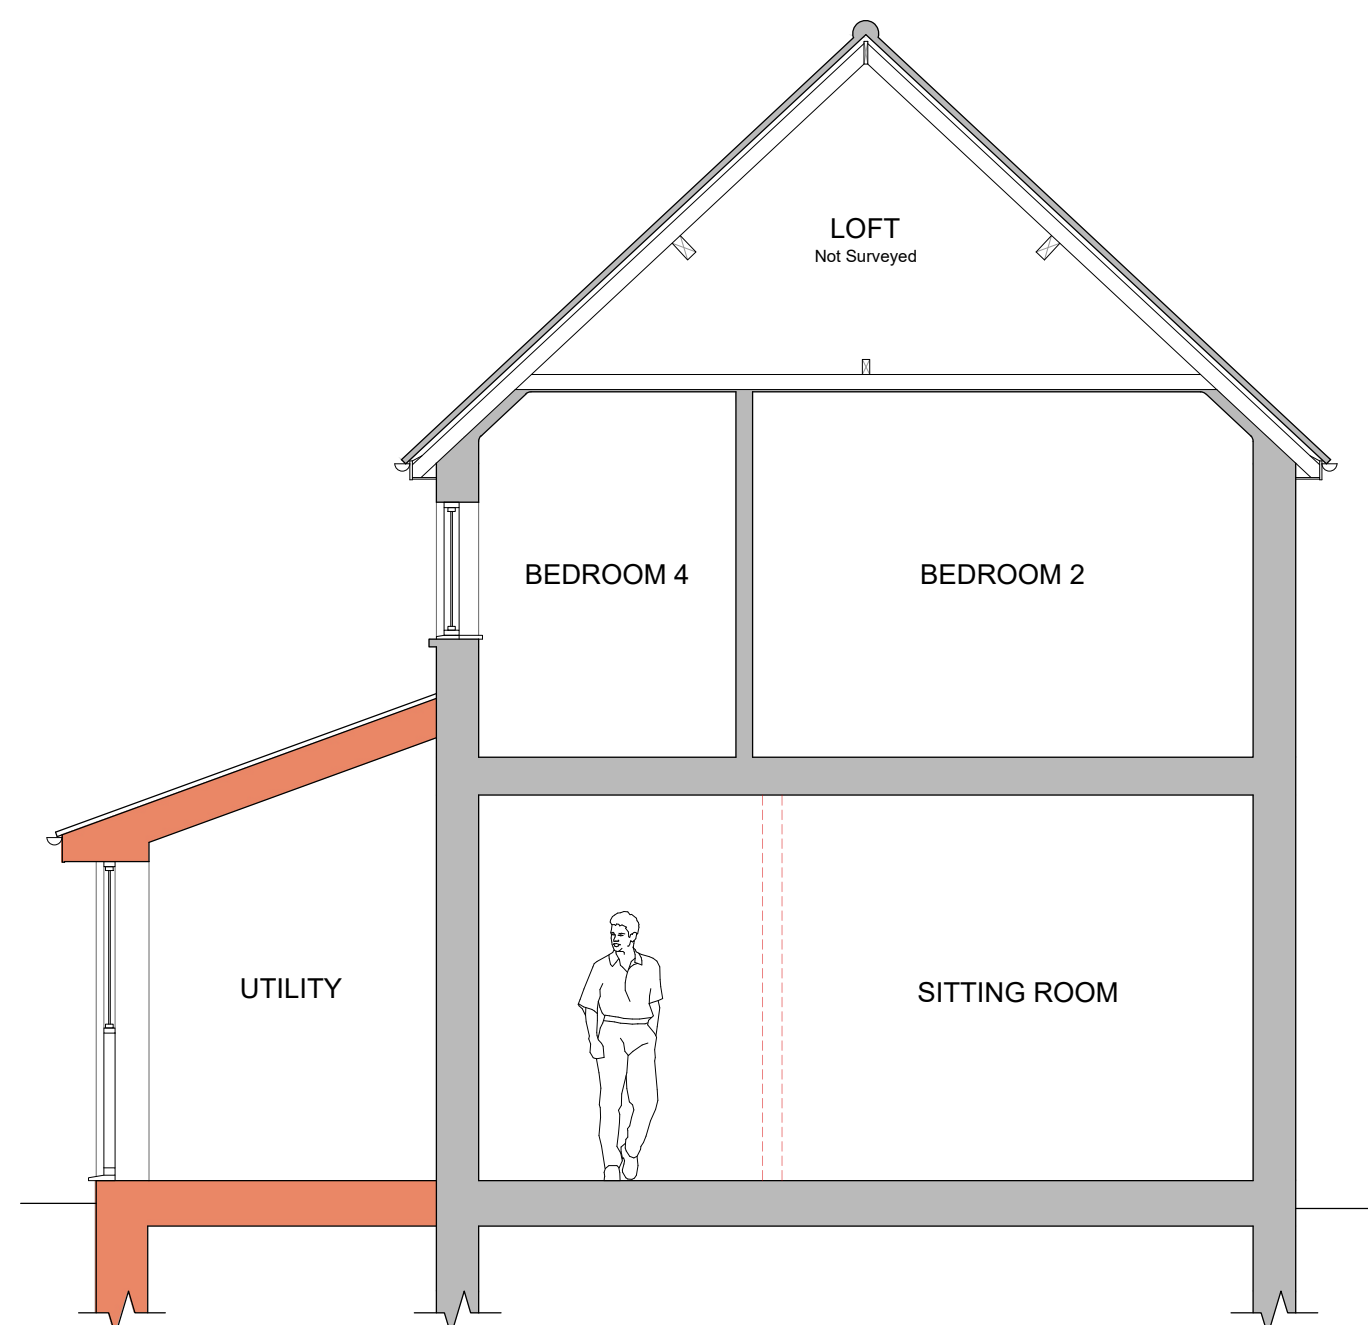

PROPOSED SECTION C-C
Scale 1:50

**DRAWING FOR
PLANNING ONLY.**

**NOT TO BE USED
FOR CONSTRUCTION.**



Ground Floor
6 Palnams Court
Marlborough
Wiltshire SN8 2AG

T: 01672 518 278
E: info@tuttlearchserv.co.uk
F: facebook.com/tuttlearchserv
W: tuttlearchserv.co.uk

JOB TITLE:
Proposed Extension & Alterations,
4 Severalls, Spray Road, Ham,
Marlborough, Wiltshire, SN8 3QU

For Mr T. Prowse

DRAWING TITLE: Scheme Proposal: Floor Plans, Elevations and Sections	JOB NO: 1719
DRAWING NO: 1719 - Prowse - Proposed - 02	REV: A

REVISION DESCRIPTIONS:
Rev 'A' - 07.10.26 - Amendments to LPA comments - MCW

SCALE: As Shown	DATE: Aug 26	DRAWN BY: BJ	PAPER SIZE: A1
--------------------	-----------------	-----------------	-------------------

THIS DRAWING IS COPYRIGHT OF TUTTLE
ARCHITECTURAL SERVICES AND MAY NOT BE
COPIED OR REPRODUCED WITHOUT PERMISSION