



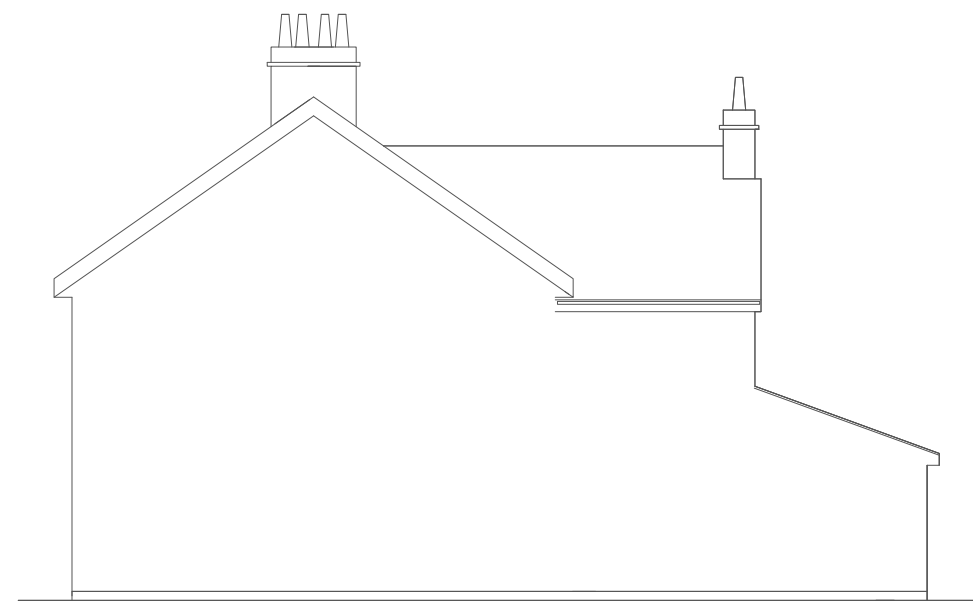


EXISTING SIDE ELEVATION 1:100

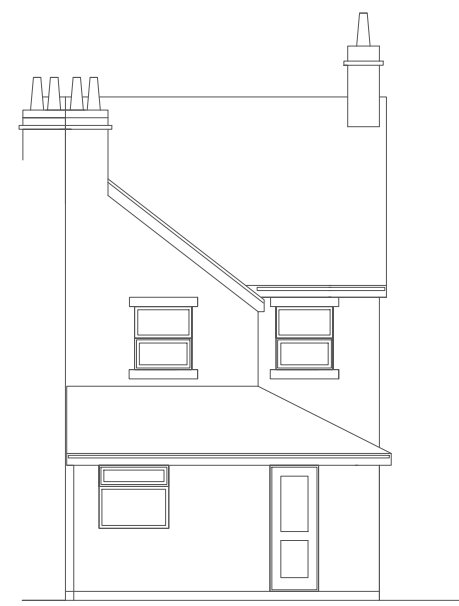


EXISTING REAR ELEVATION 1:100




EXISTING SIDE ELEVATION 1:100

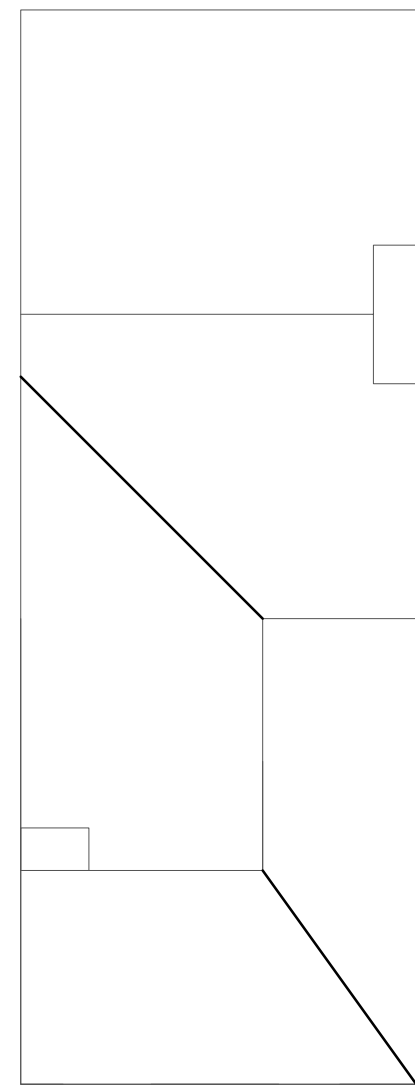


EXISTING ROOF
PLAN SCALE 1:100

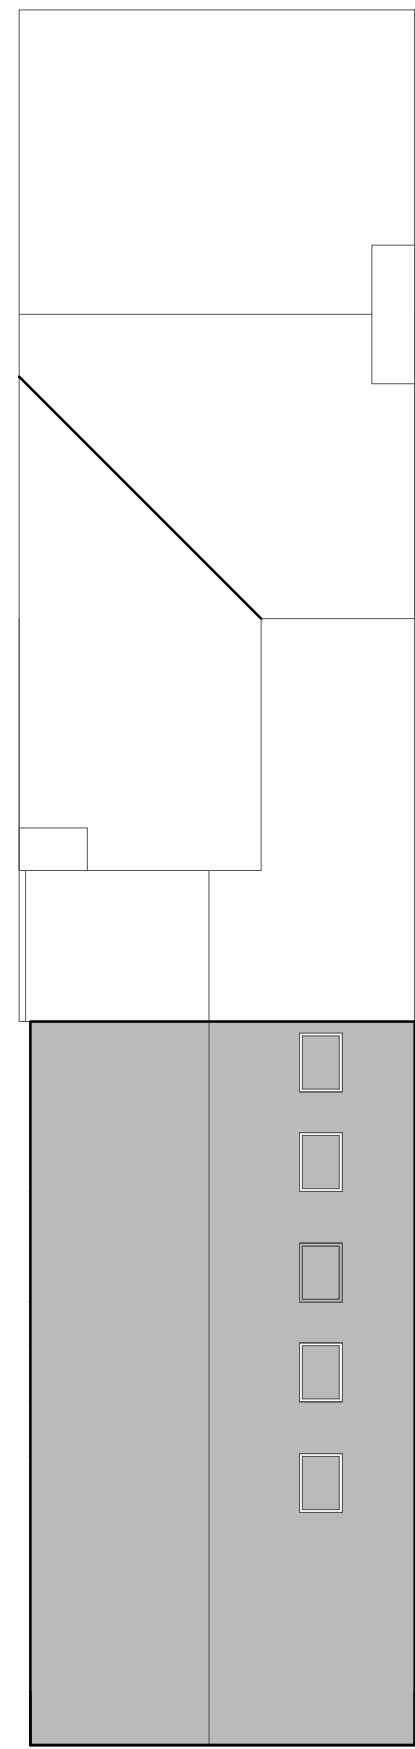

PROPOSED ROOF
PLAN SCALE 1:100

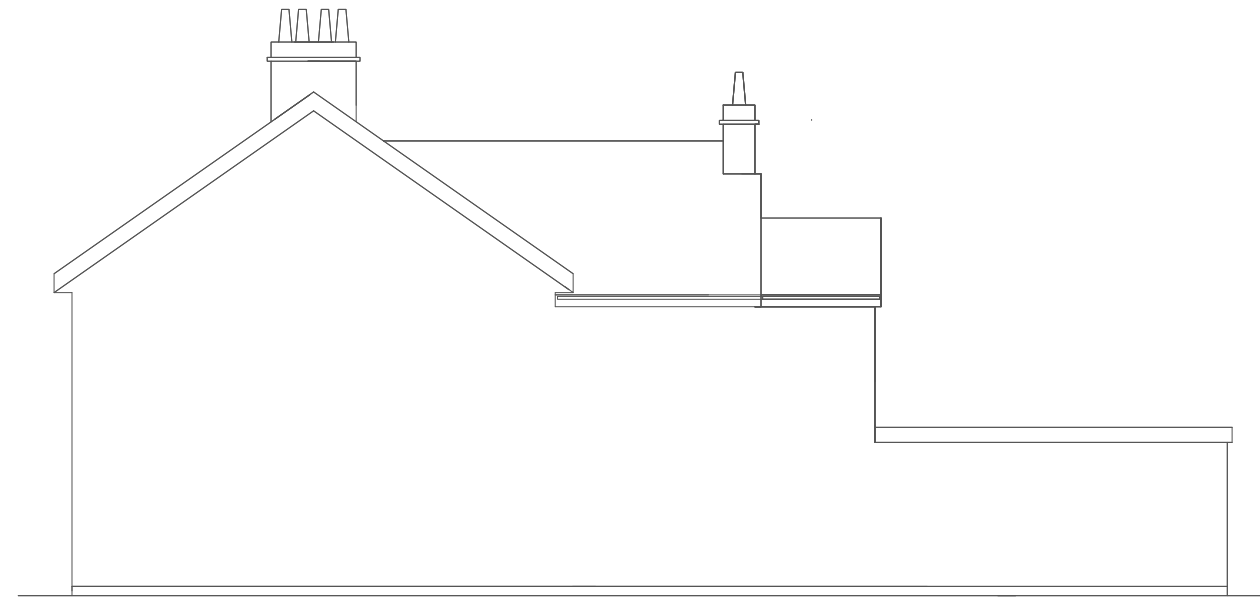


PROPOSED SIDE ELEVATION 1:100
Approved but not yet built

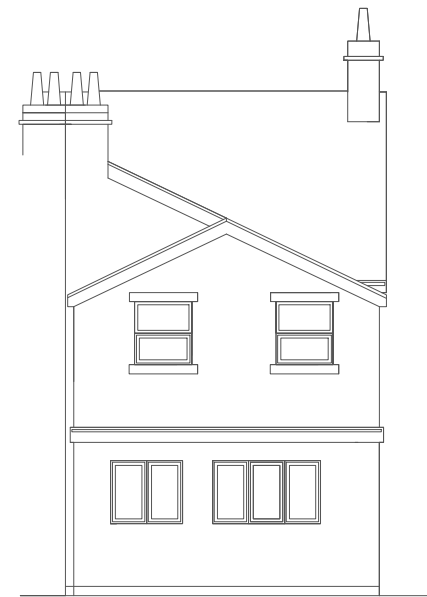


PROPOSED REAR ELEVATION 1:100
Approved but not yet built




PROPOSED SIDE ELEVATION 1:100
Approved but not yet built

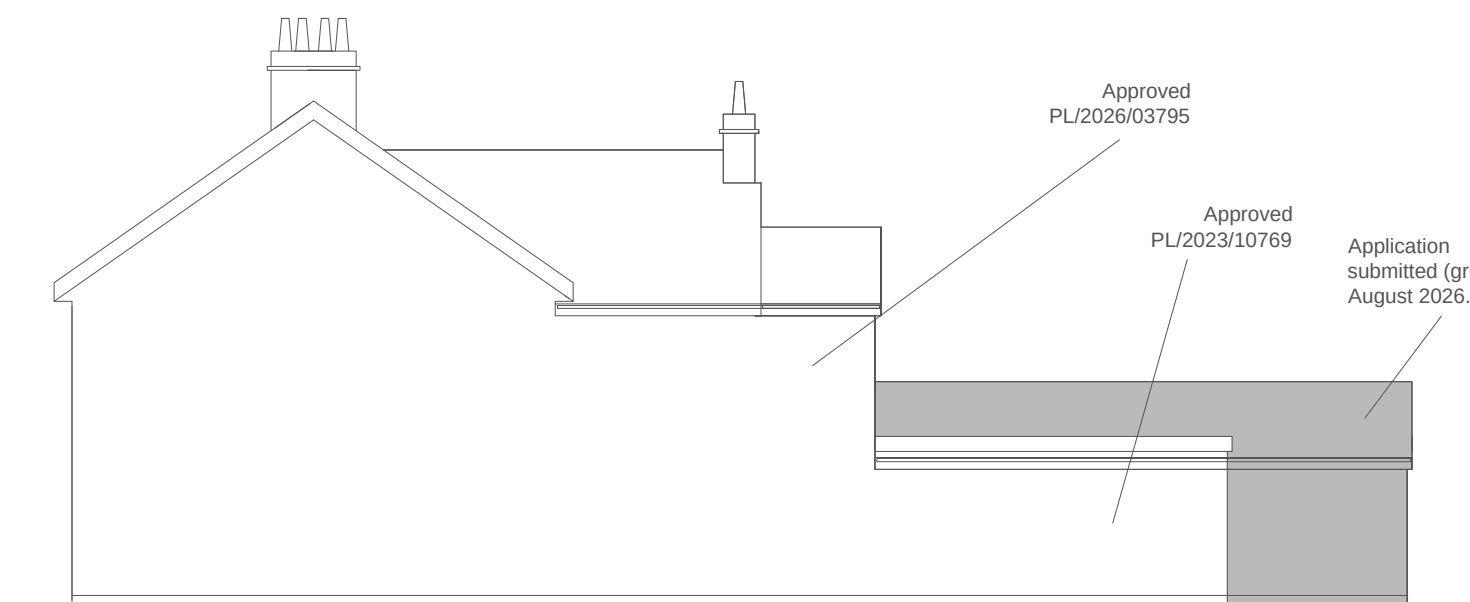


PROPOSED SIDE ELEVATION 1:100
Approved but not yet built

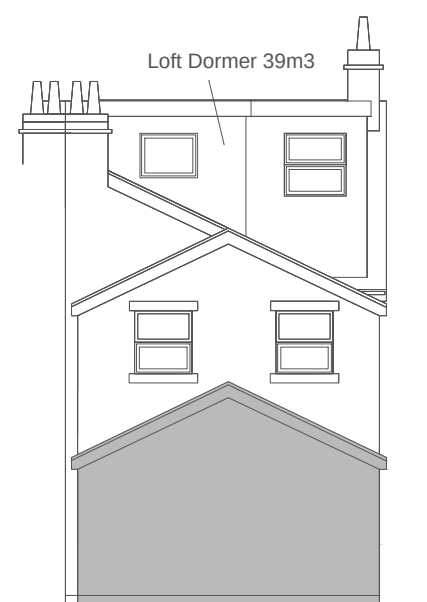


PROPOSED REAR ELEVATION 1:100
Approved but not yet built

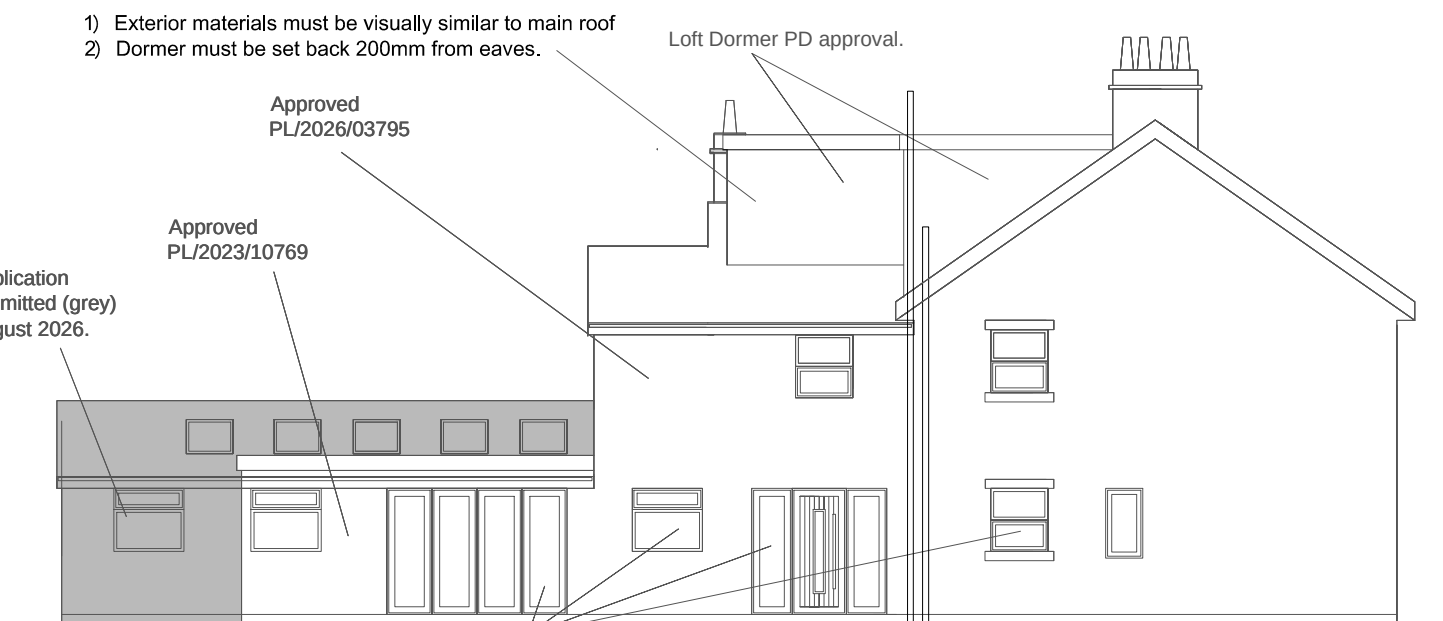

PROPOSED SIDE ELEVATION 1:100
Approved but not yet built

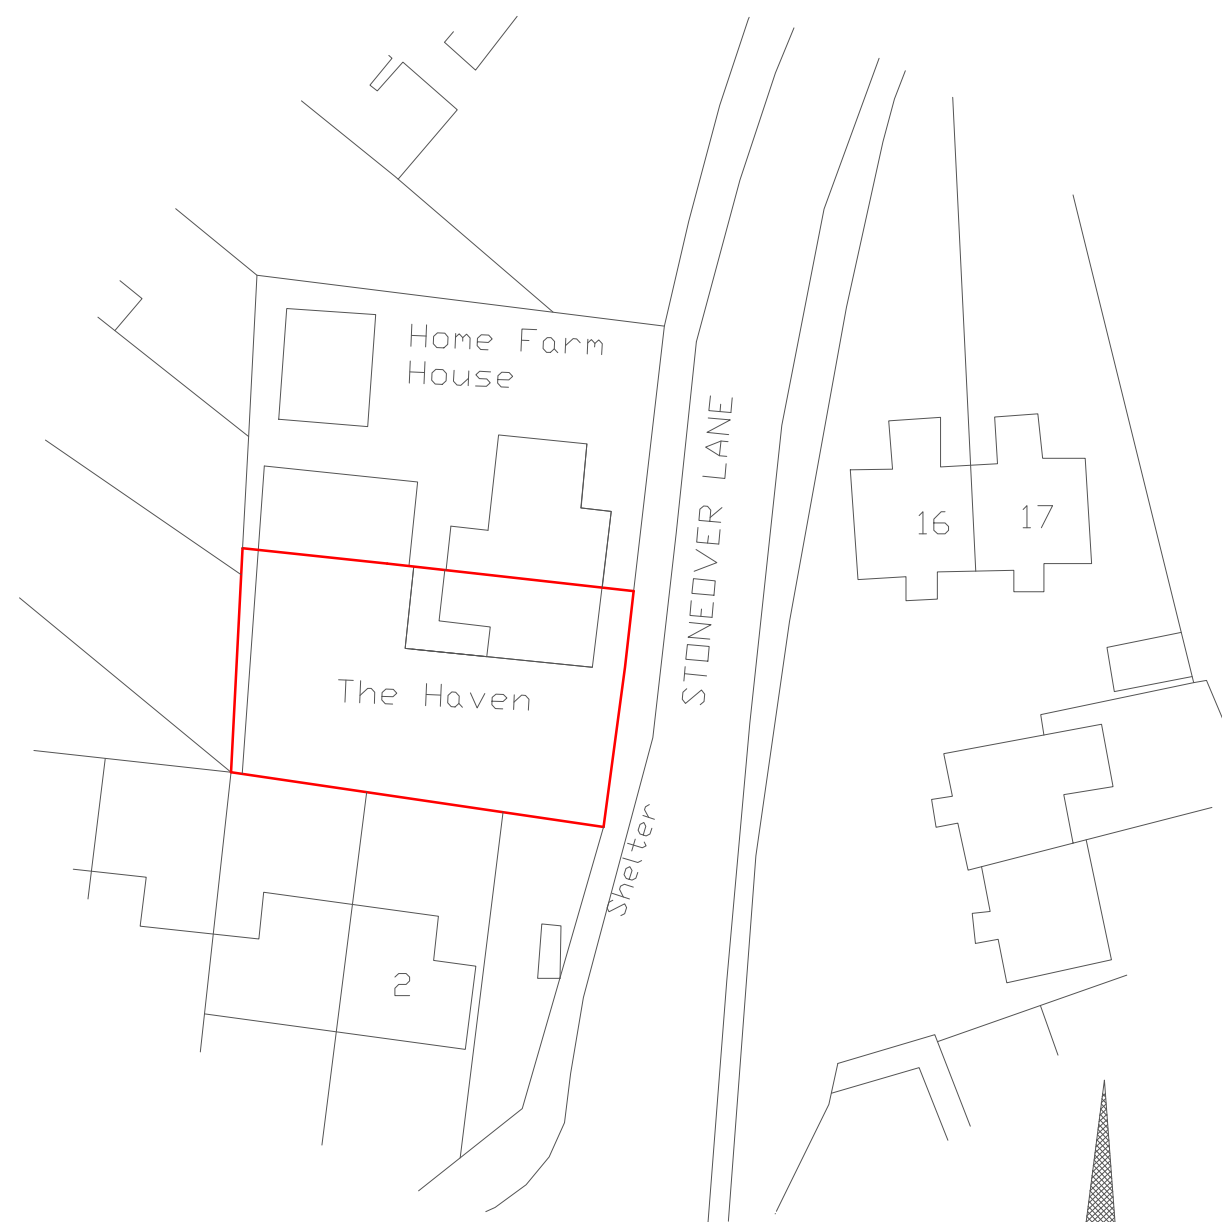


Existing
Block Plan
Scale 1:500

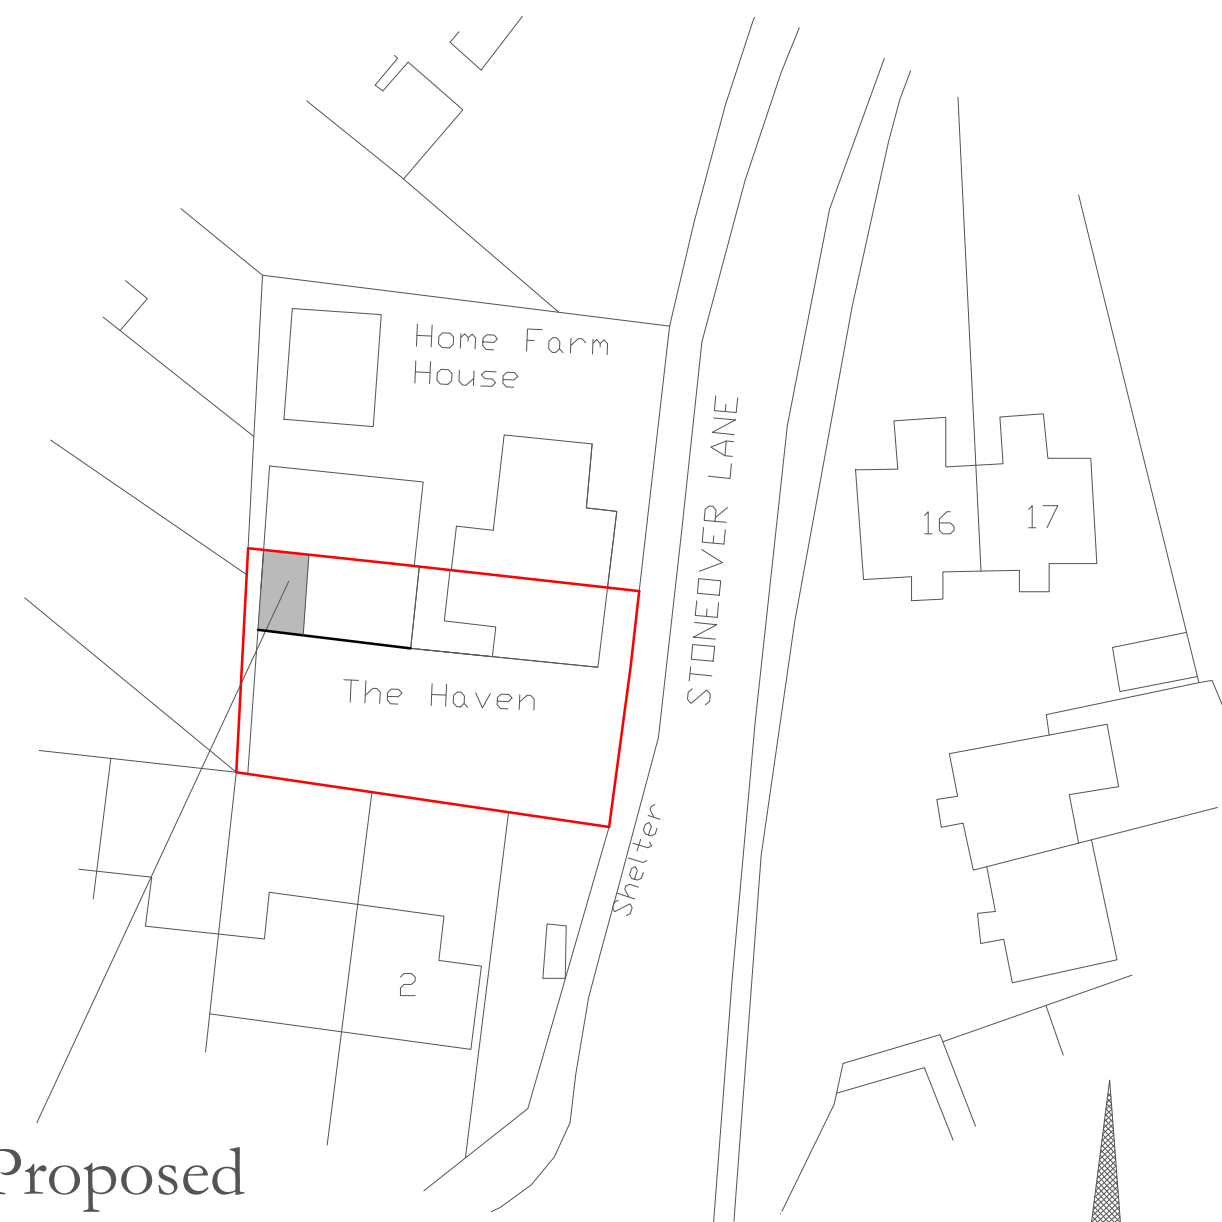

Proposed development
Block Plan
Scale 1:500



Location Plan
Scale 1:1250

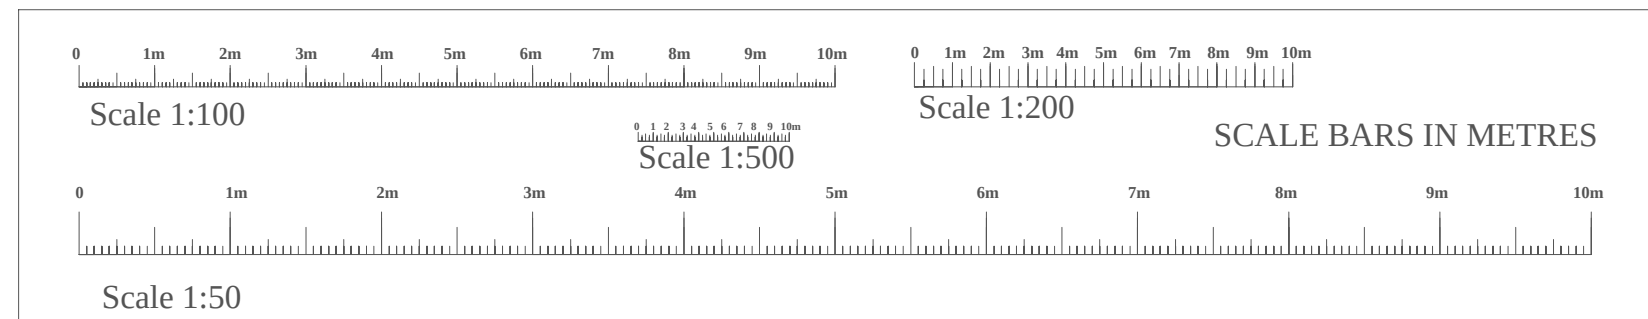

Client	Kate John.
SITE ADDRESS	The Haven Store Over Lane Royal Wootton Bassett SN4 8QX.
PROJECT	Single storey rear extension.
Drawn by	Phil Rand
Scales	1:500 1:100 1:50
Date	19th August 2026
Client	Phil Rand Cherry Tree House Clardon lane Purton, Wiltshire SN5 4HN TEL 01793 771128