




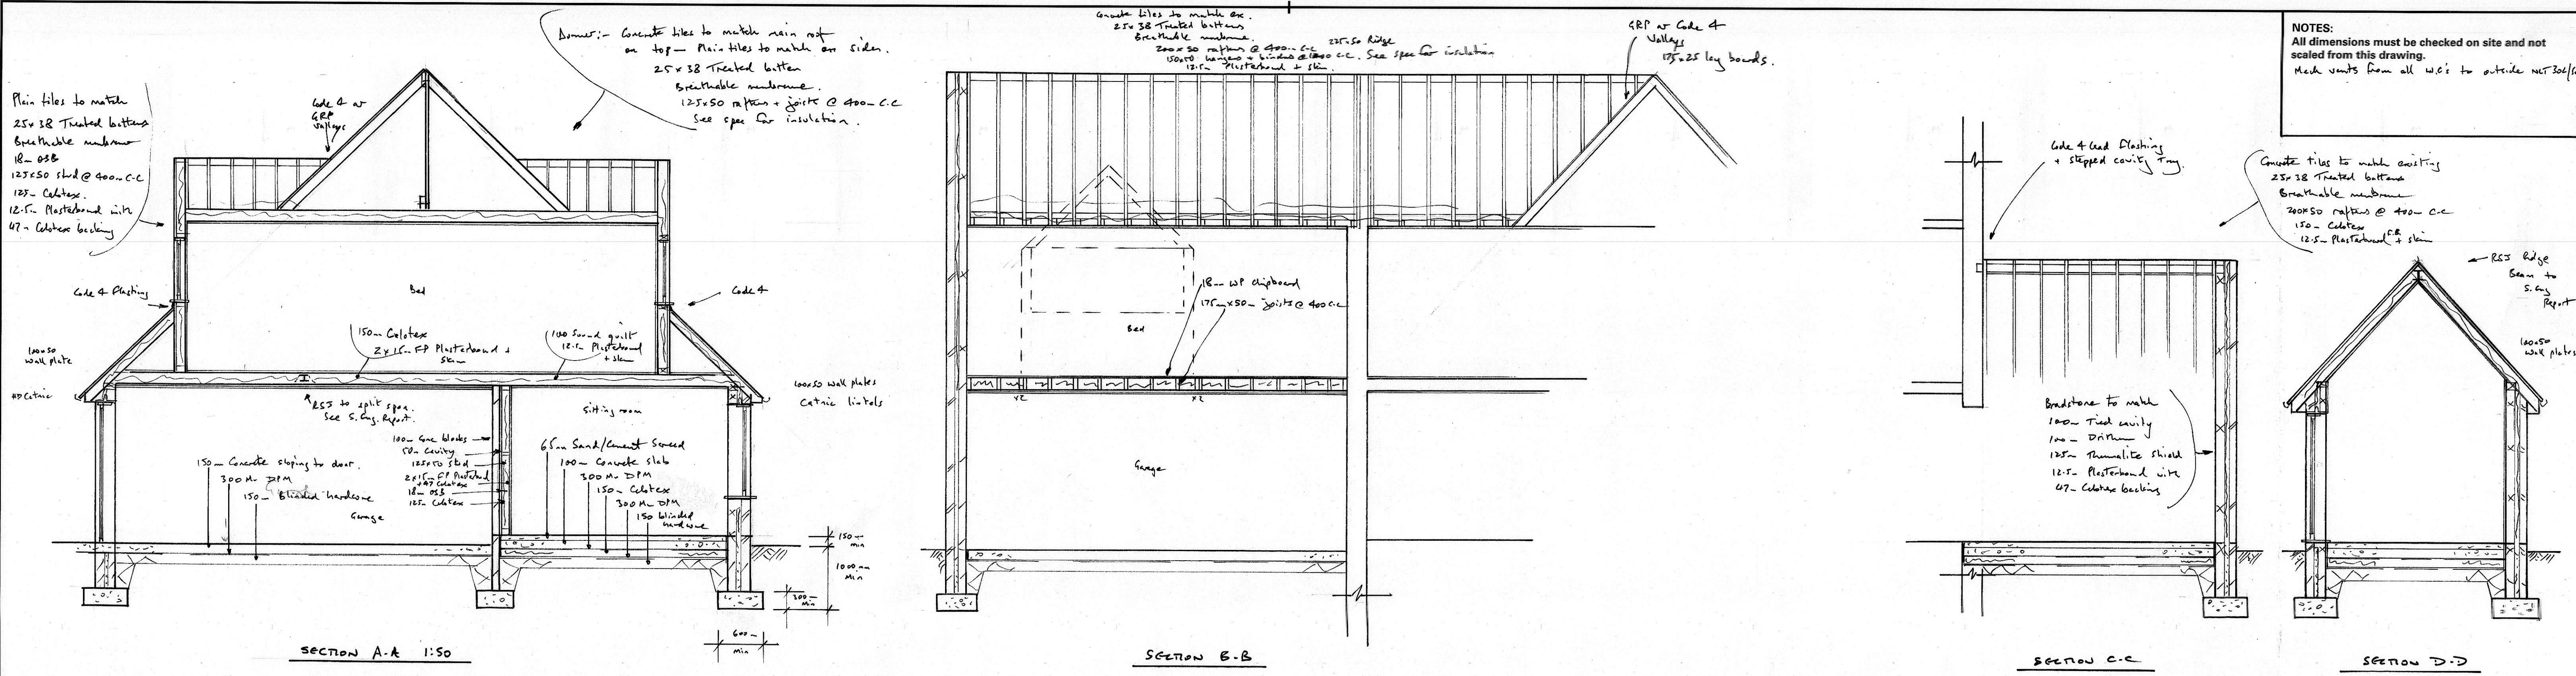


NOTES:
All dimensions must be checked on site and not scaled from this drawing.
Make vents from all W.C.'s to outside not 300/100

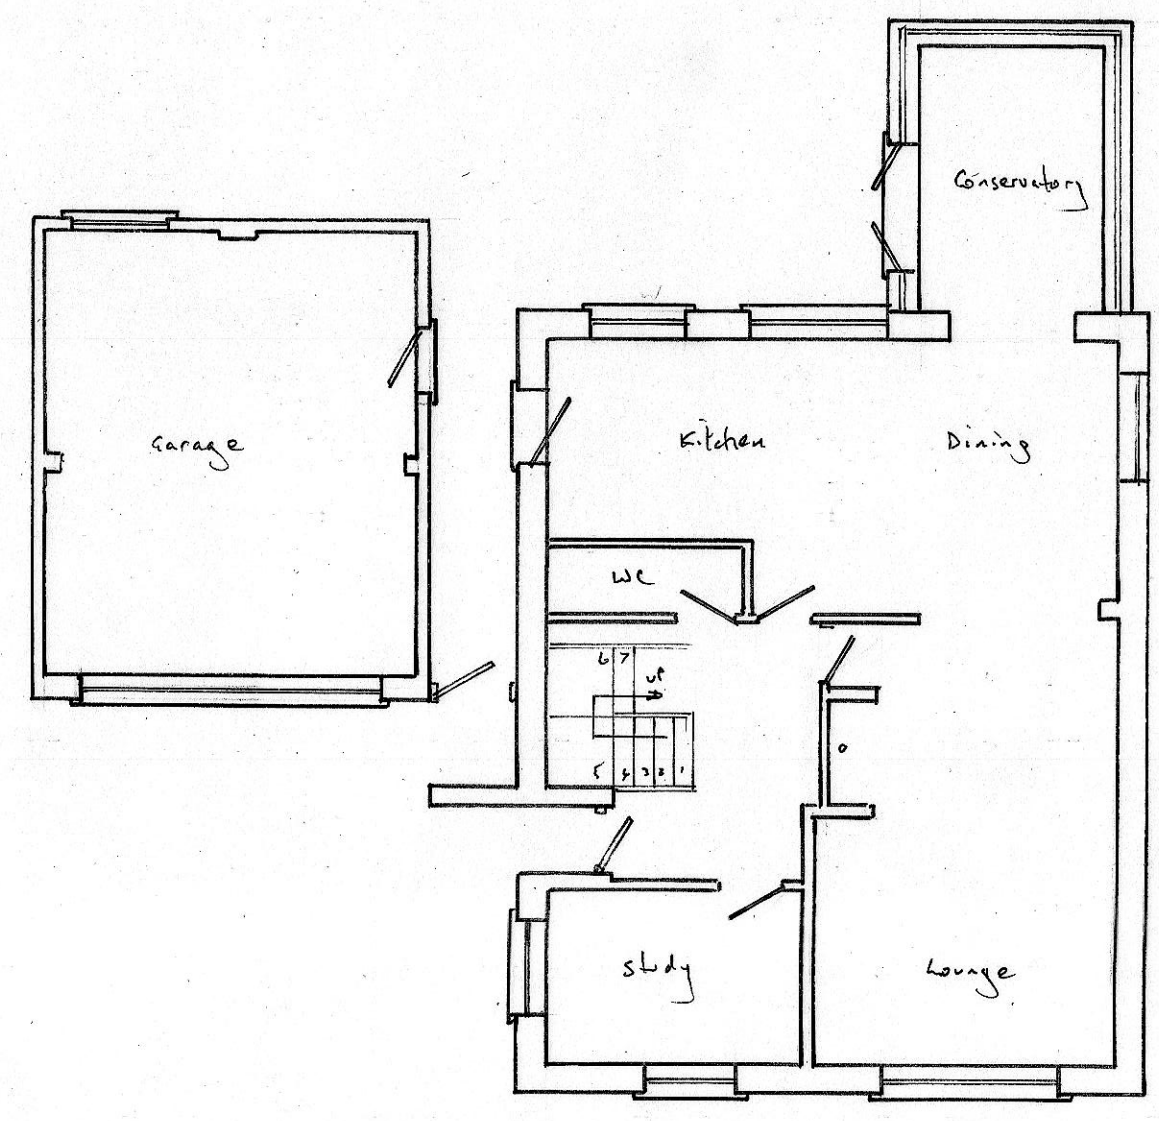


EXISTING GF PLAN 1:100

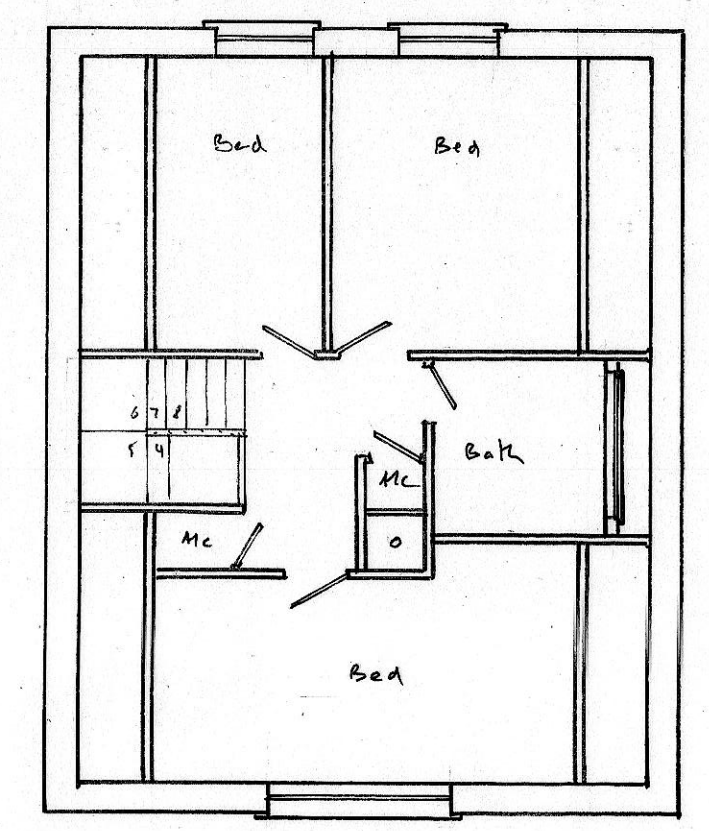

EXISTING FF PLAN

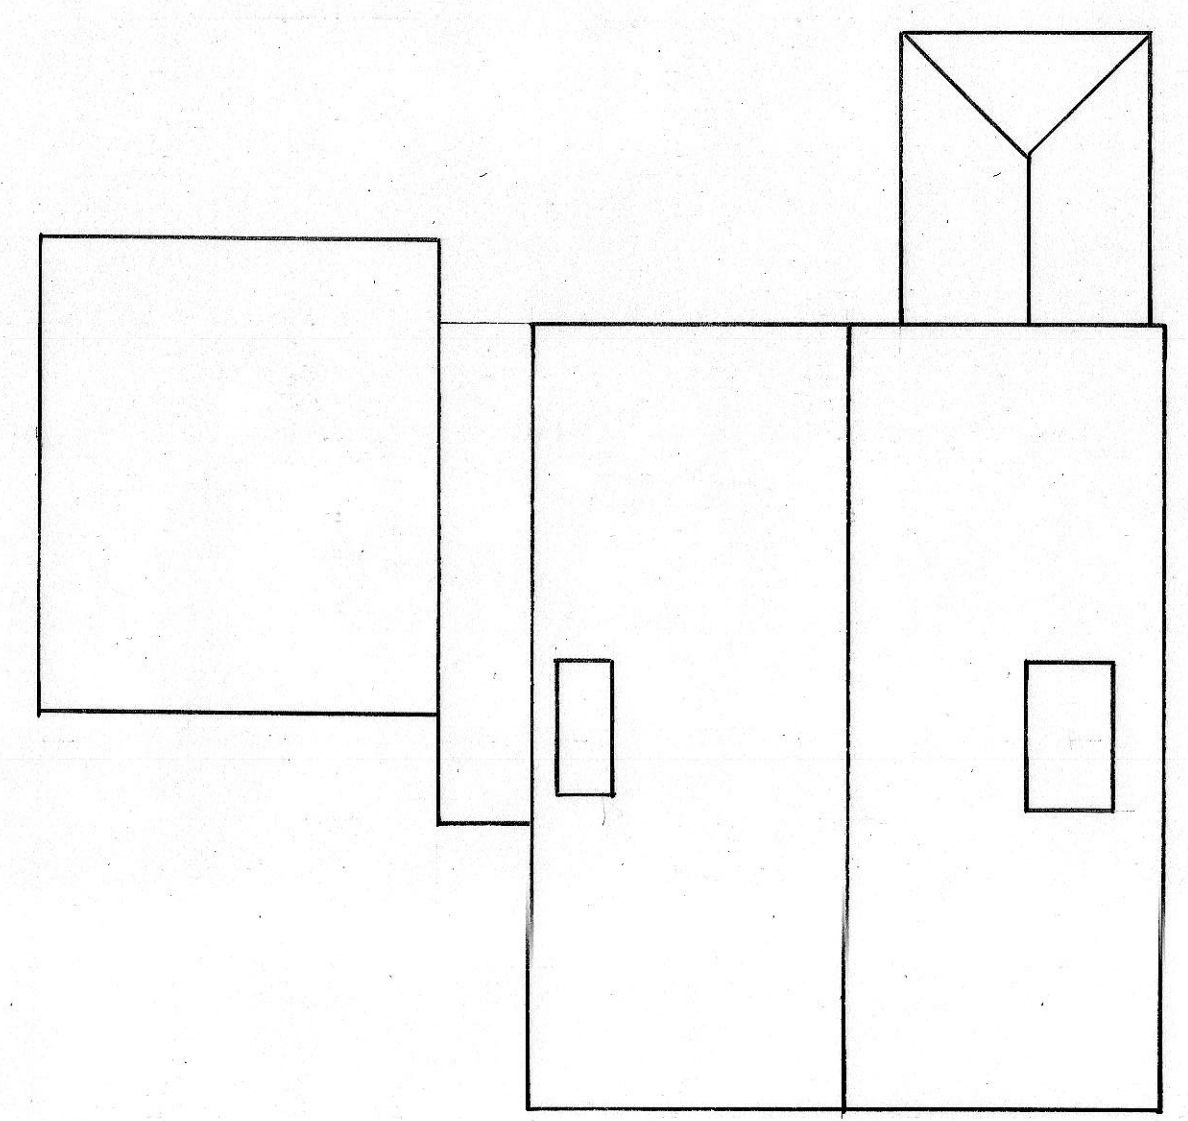

EXISTING ROOF PLAN 1:100

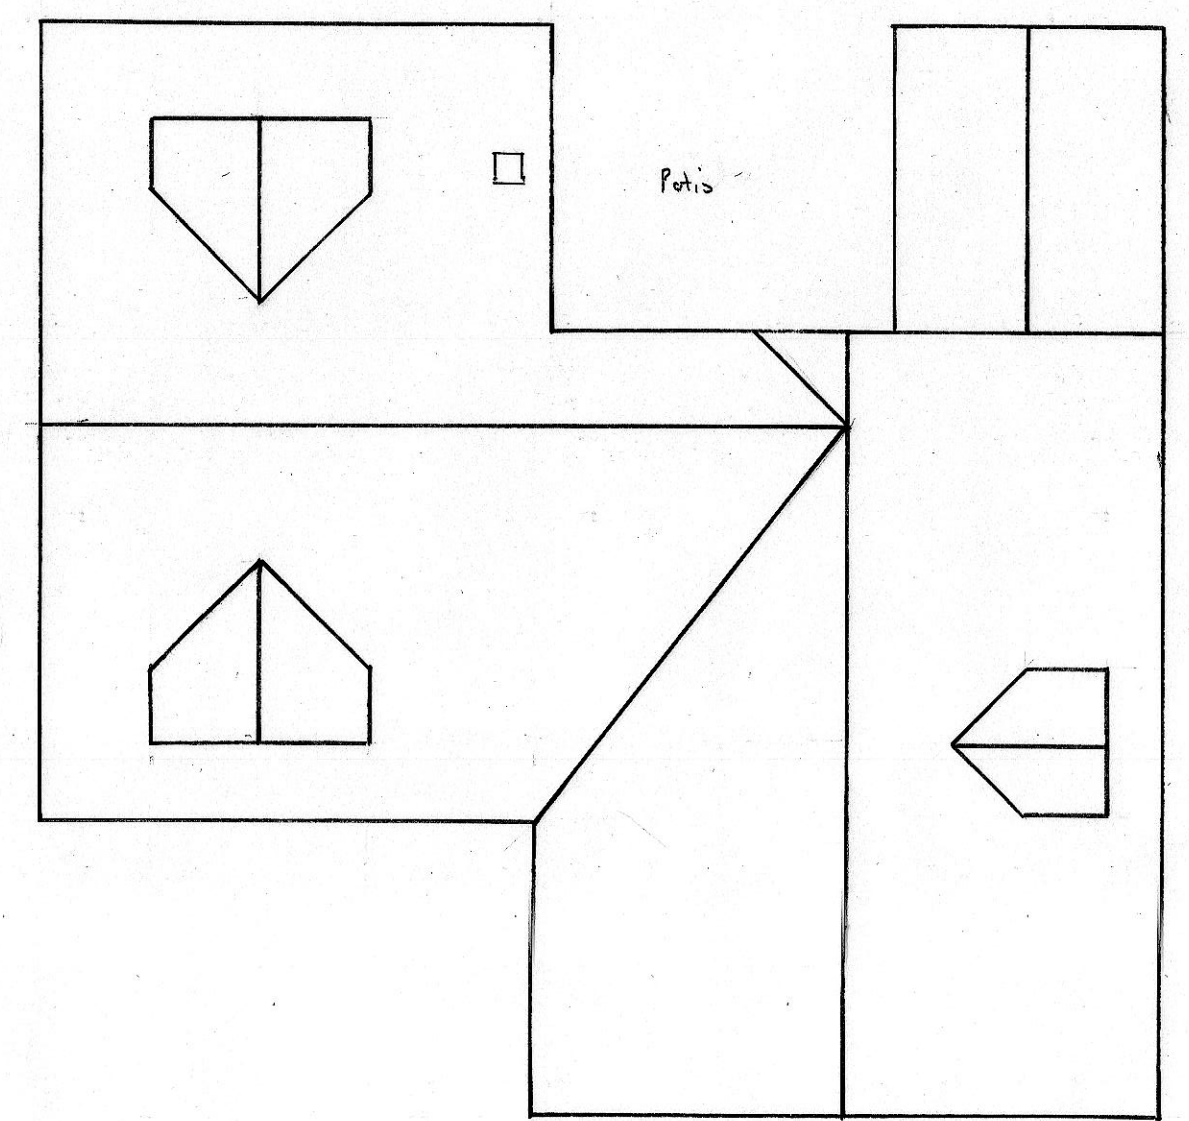

PROPOSED ROOF PLAN

A		Date	Revisions

©copyright

Scale bar

0 1 2 3 4 5 6 7 8 1:100

0 1 2 3 4 1:50

For Building Regulation purposes these plans are to be read in conjunction with the written specification and structural report.

KEECH DESIGN SERVICES LTD
1 HARBOUR CLOSE SWINDON
07778 324228
ROBERT.KEECH1@OUTLOOK.COM

SECTIONS & DETAILS

Drawing Title
TWO STOREY SIDE EXTENSION
SINGLE STOREY REAR EXTENSION
AT No 7 BROADACRES
BROAD TOWN SN4 7RP

Scale	1:50	1:100
Date	SEP 2026	Drawn by
Drg No.	26/054 (ii)	Rev.

