




© THIS DRAWING IS THE COPYRIGHT OF
MICHAEL LYONS ARCHITECTURE AND
MUST NOT BE COPIED, USED OR
DISCLOSED WITHOUT PRIOR PERMISSION.




Proposed
South West Elevation




Proposed
South East Elevation

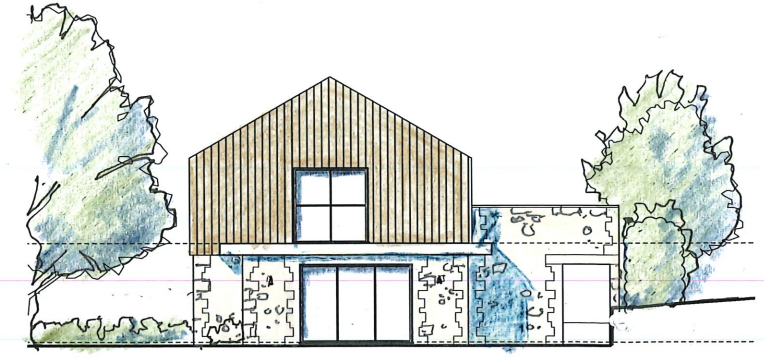


Proposed
North East Elevation

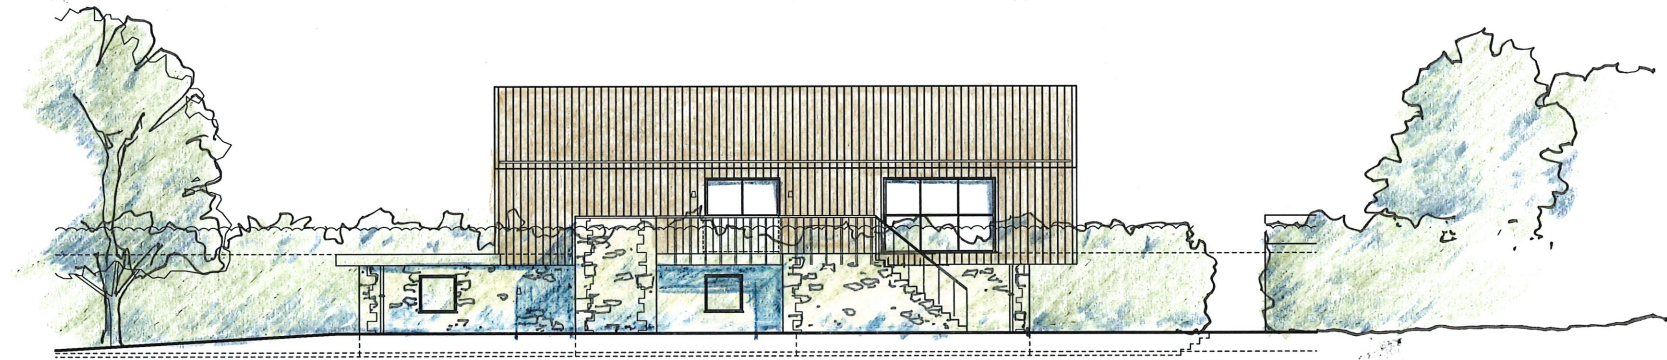


Proposed
North West Elevation

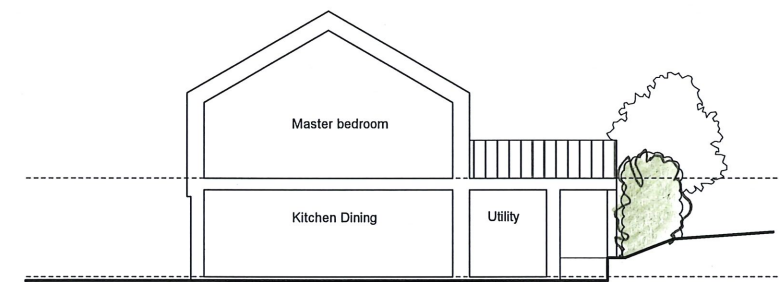


Proposed
Section 01

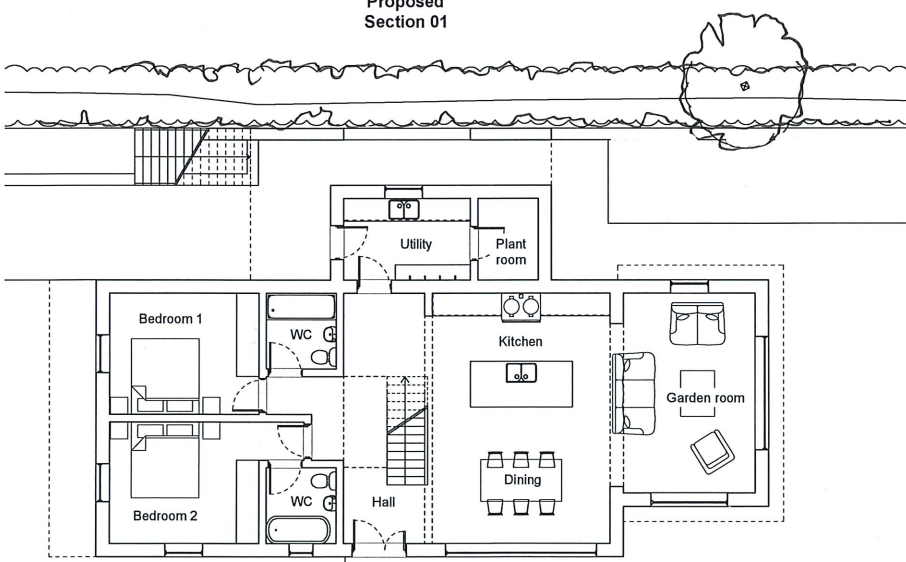

Proposed
Ground Floor Plan

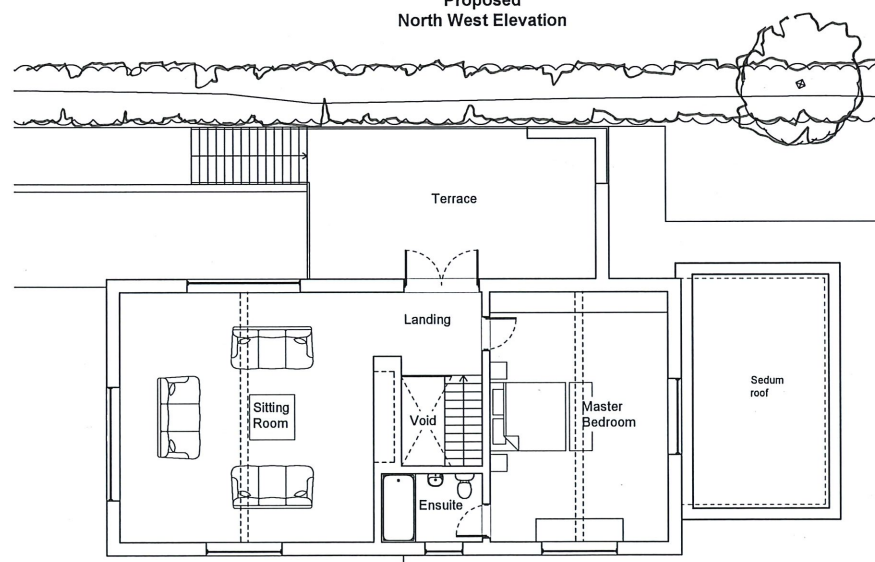

Proposed
First Floor Plan

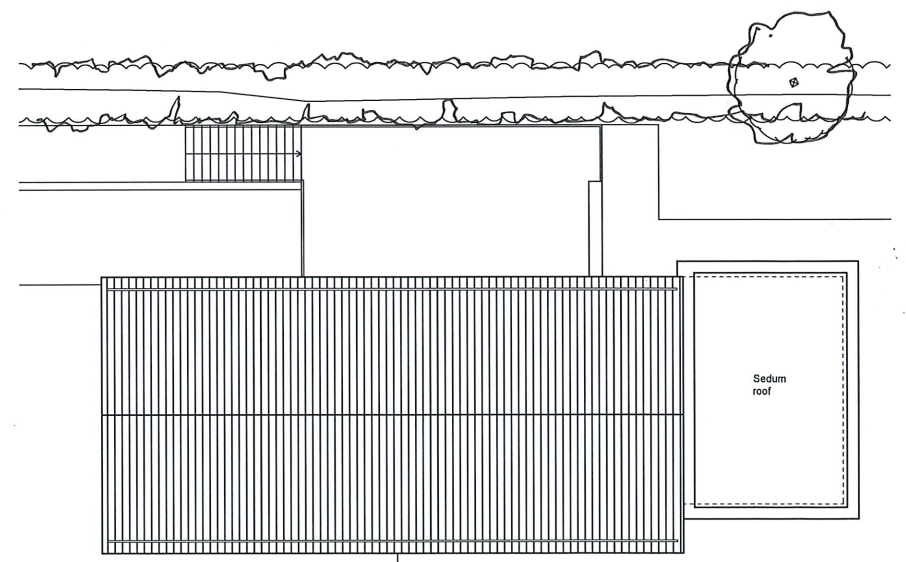

Proposed
Roof Plan

SCALE IN METRES (1:100 @ A1 & 1:200 @ A3)

Mile Down Farm, Hindon
Proposed General Arrangement
Ref: 633 Drawing No: 633 / P.09
Scale: 1:100 @ A1 / 1:200 @ A3

ML Architecture
Tel: 01722 743186 info@mlarchitecture.co.uk