




NOTES:
All dimensions must be checked on site and not scaled from this drawing.

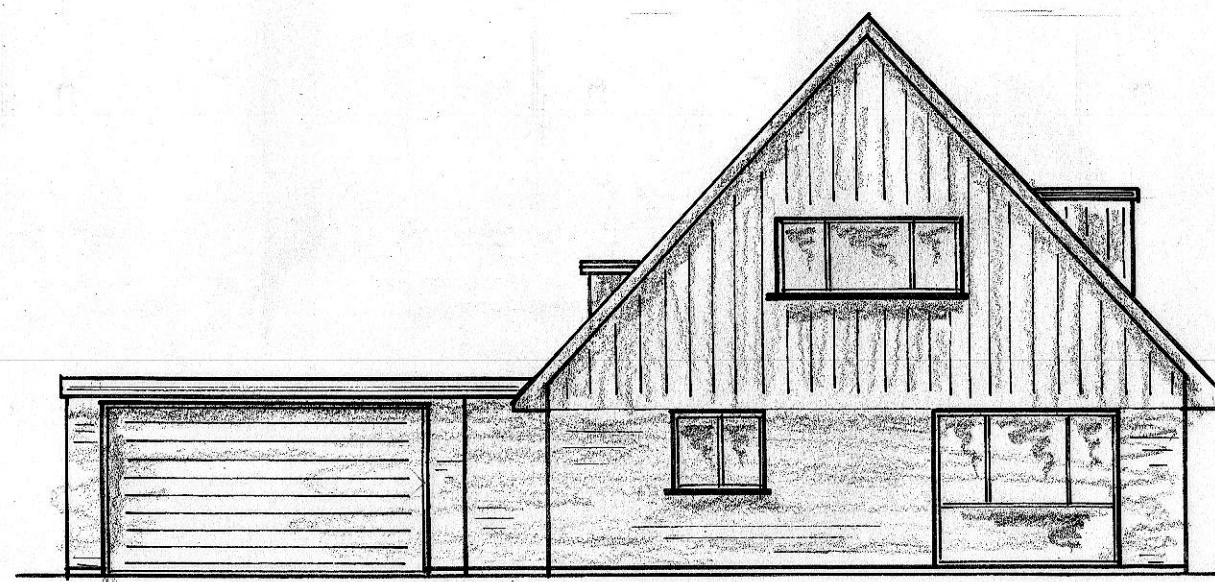


EXISTING FRONT ELEVATION 1:100

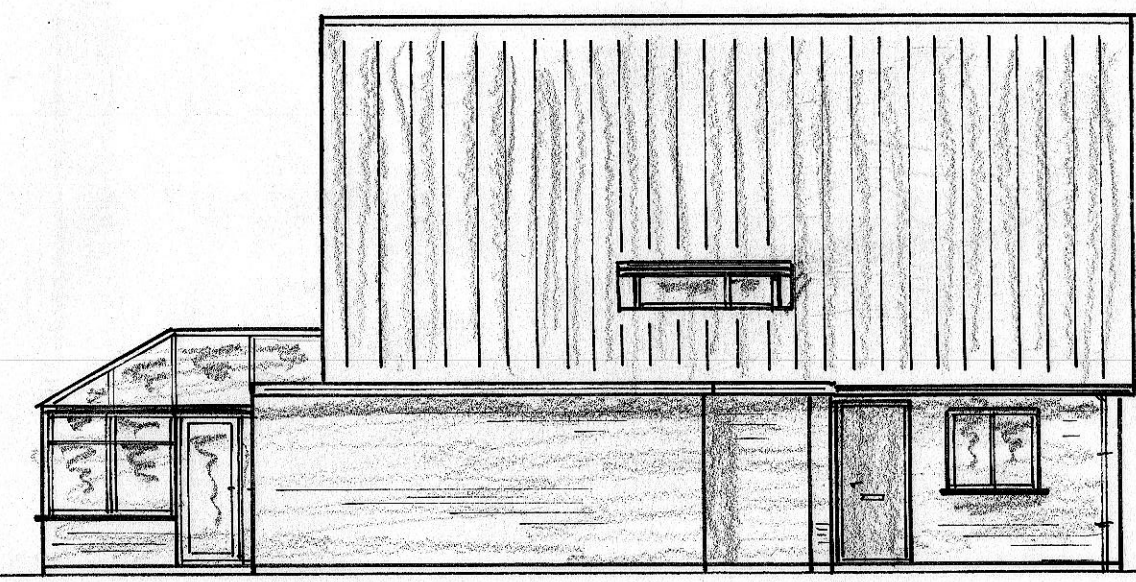


EXISTING SIDE ELEVATION

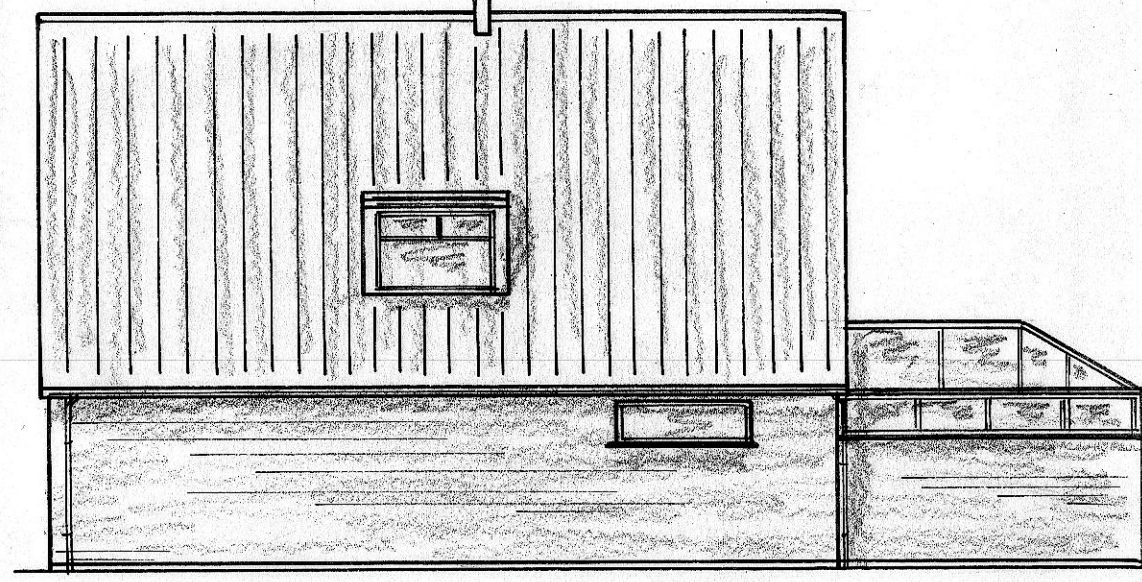


EXISTING SIDE ELEVATION

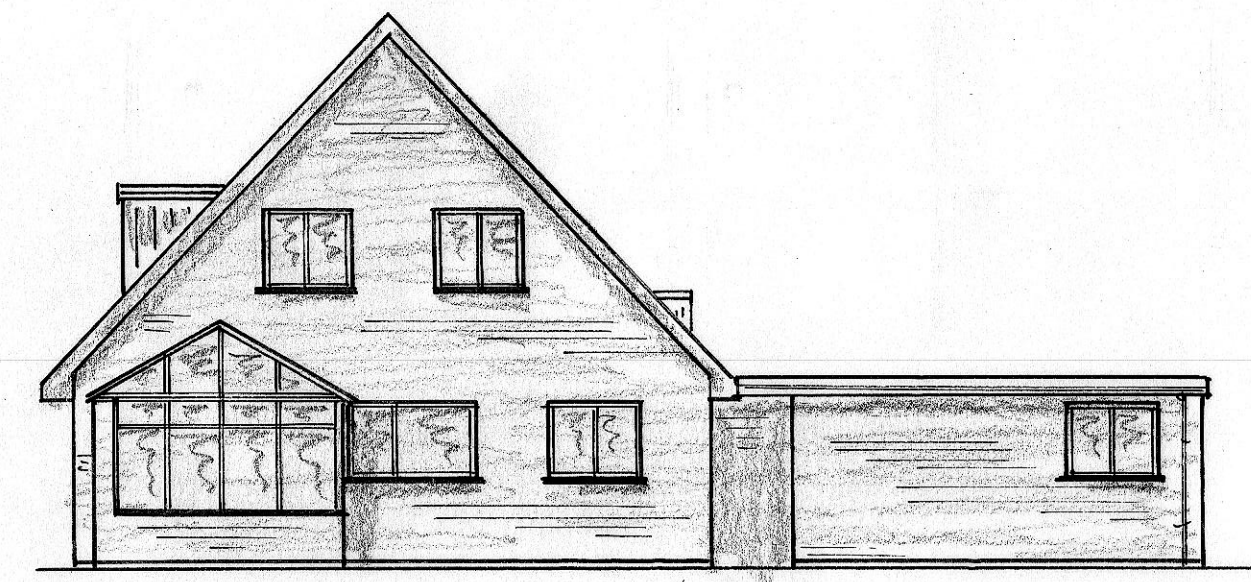


EXISTING REAR ELEVATION

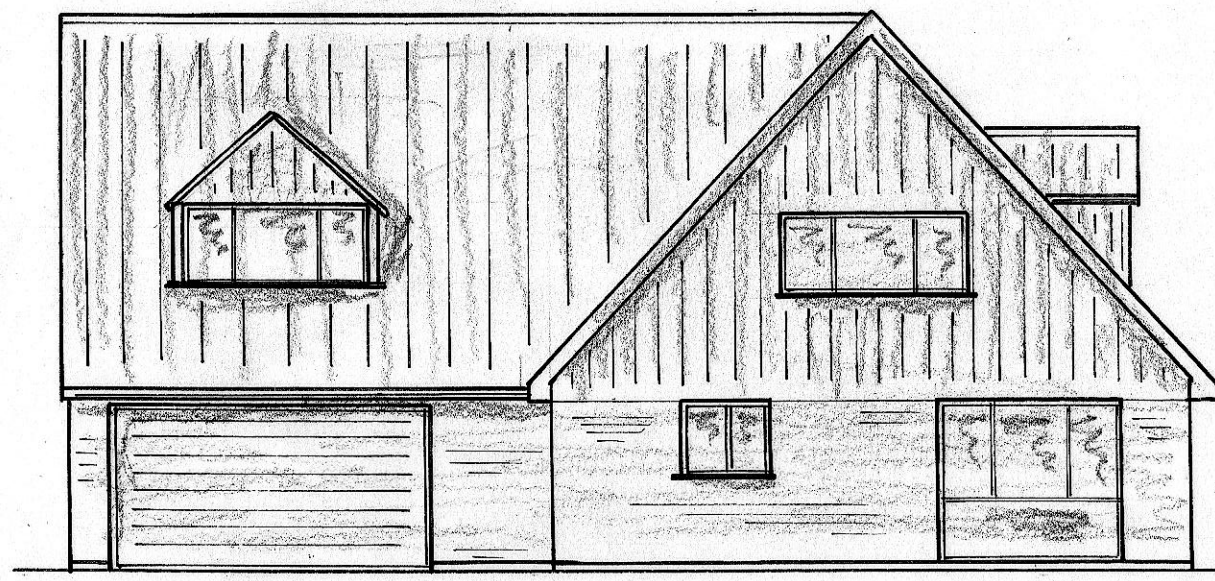

PROPOSED FRONT ELEVATION 1:100

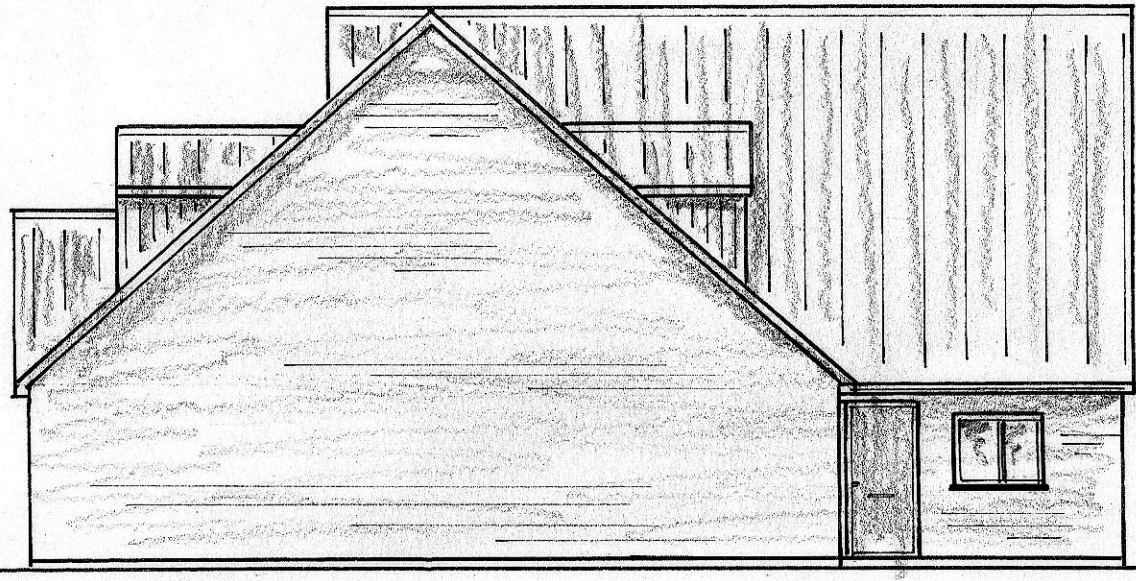


PROPOSED SIDE ELEVATION

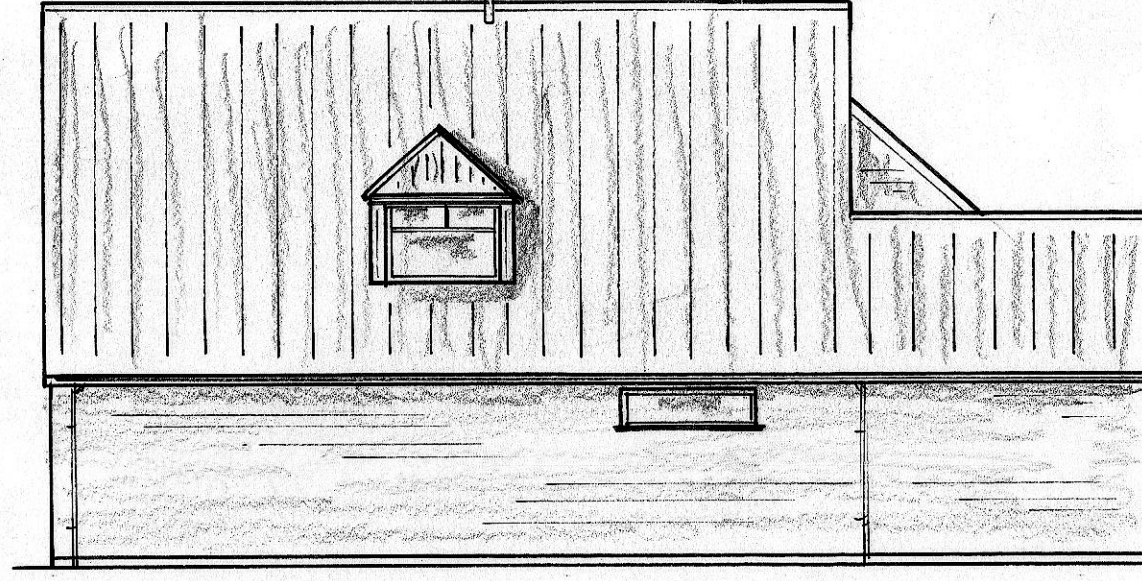


PROPOSED SIDE ELEVATION



PROPOSED REAR ELEVATION

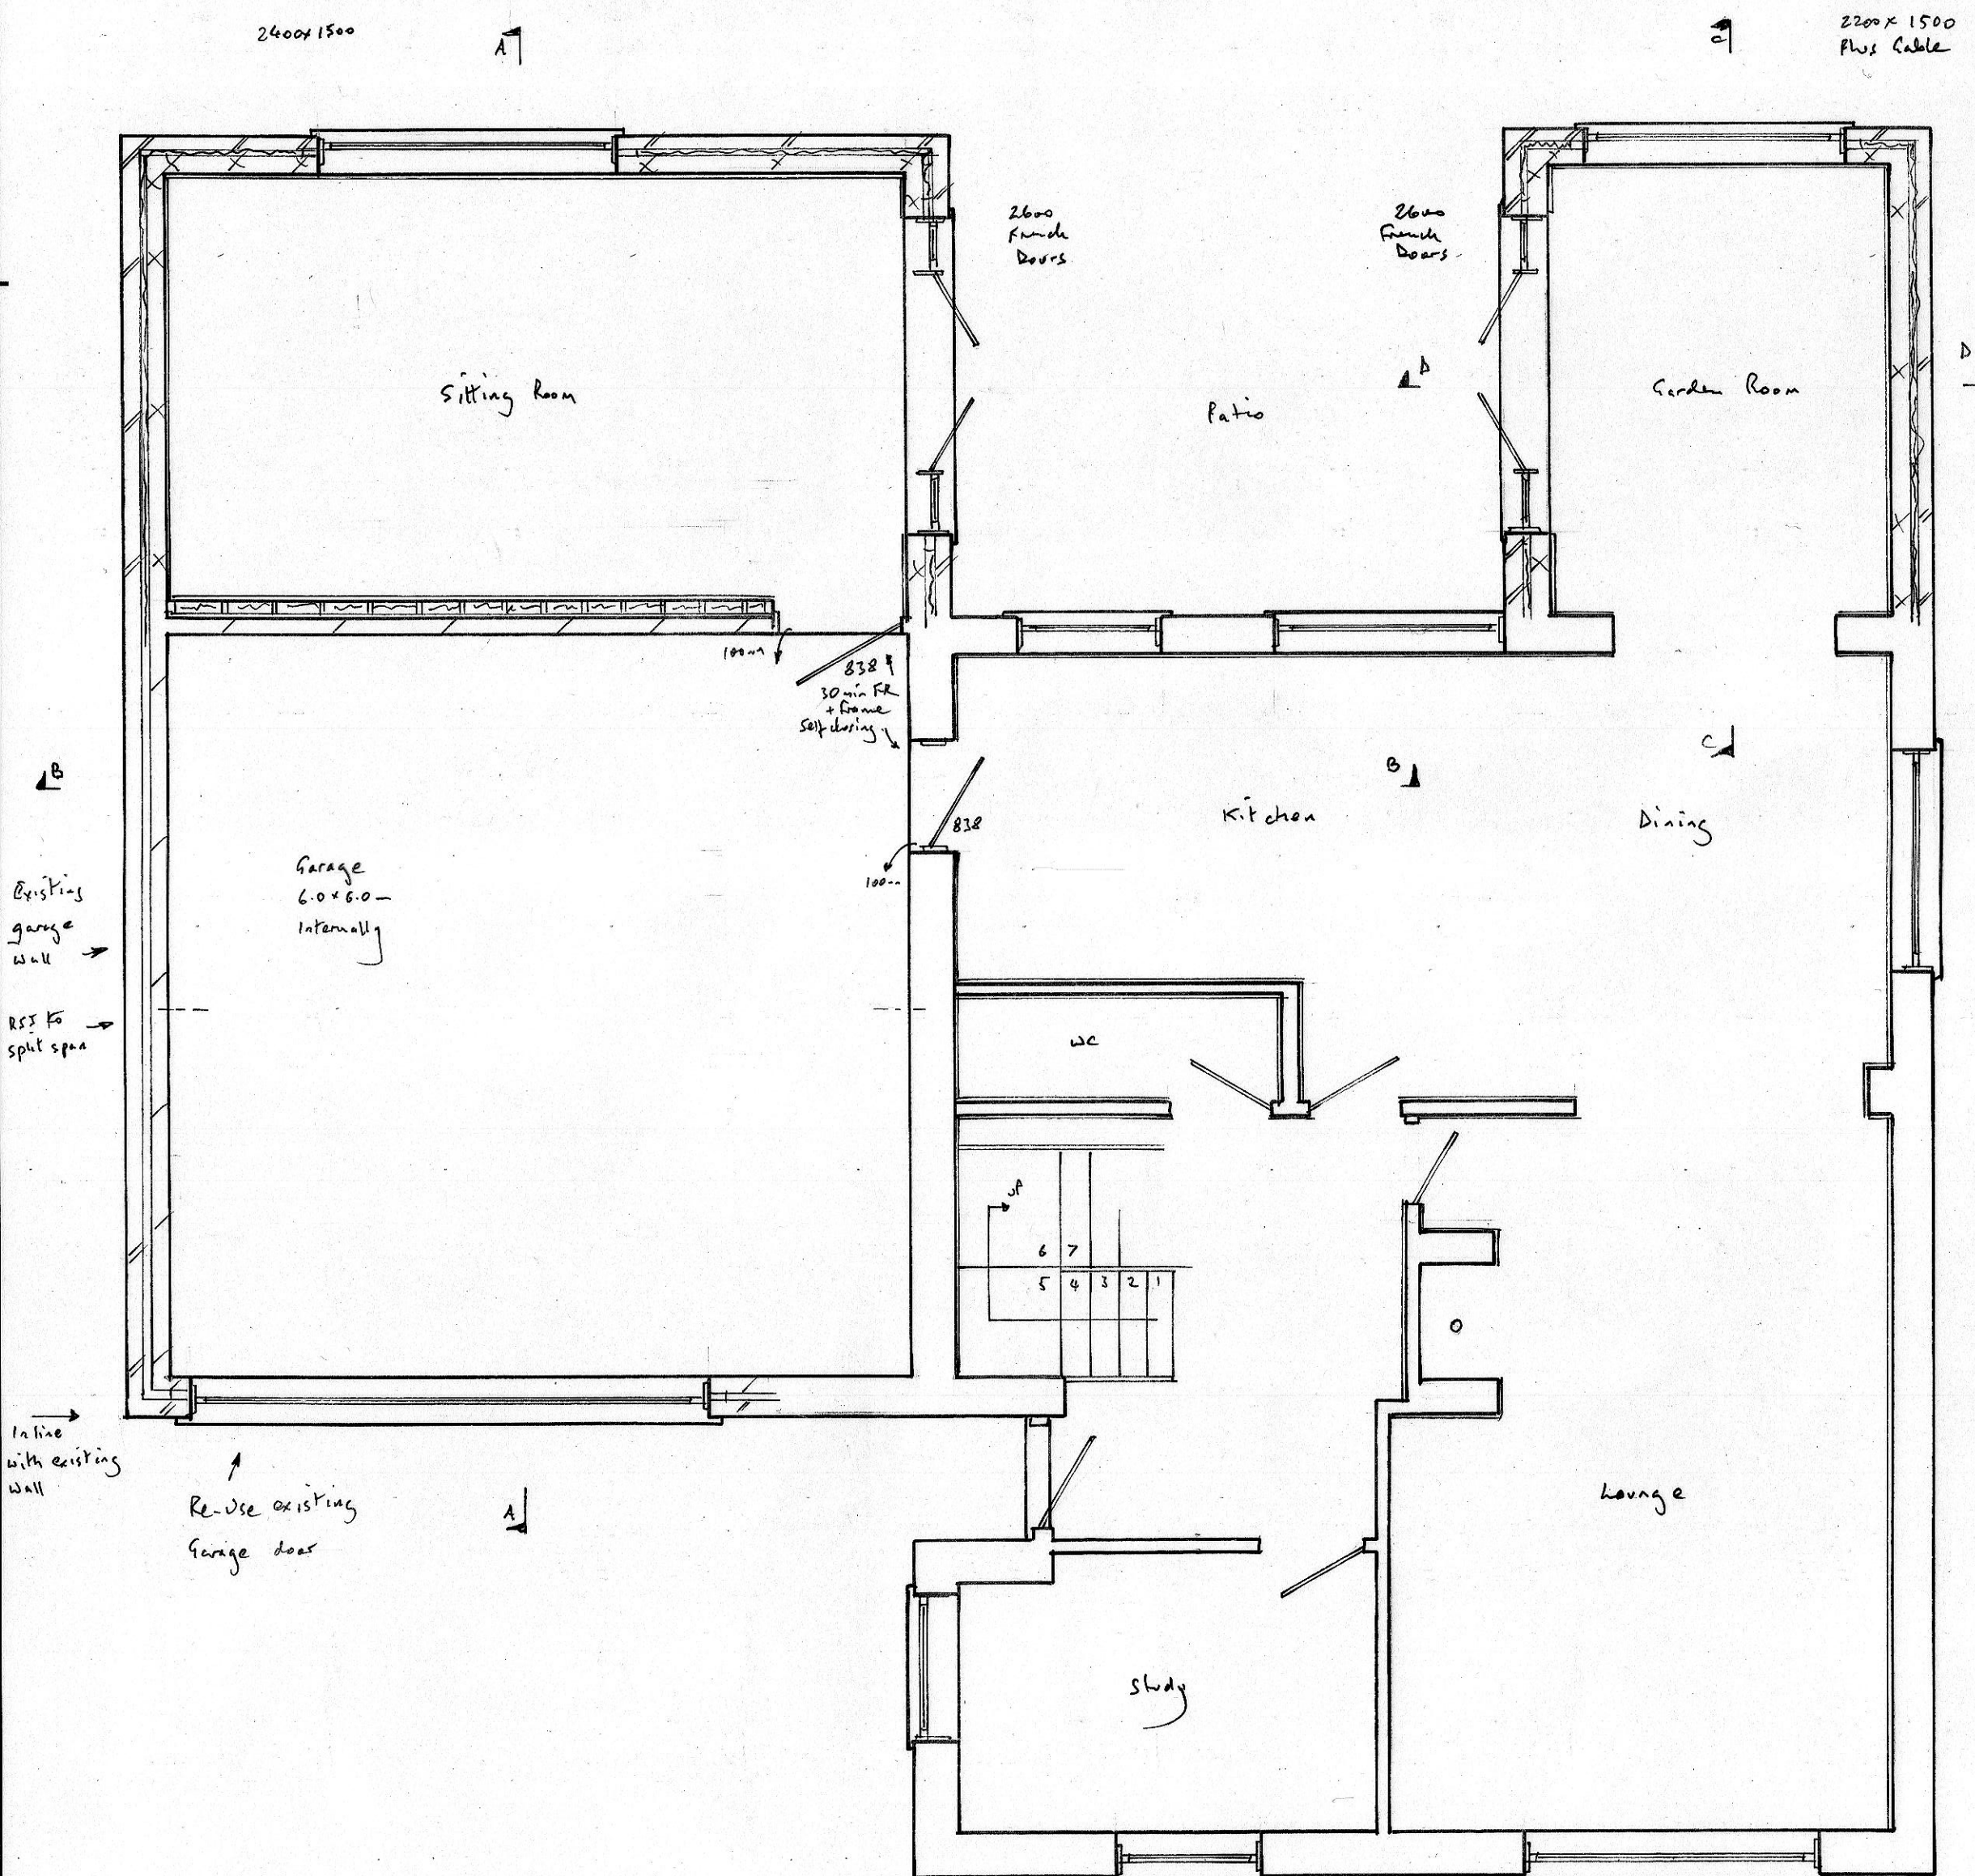


PROPOSED GF PLAN 1:50

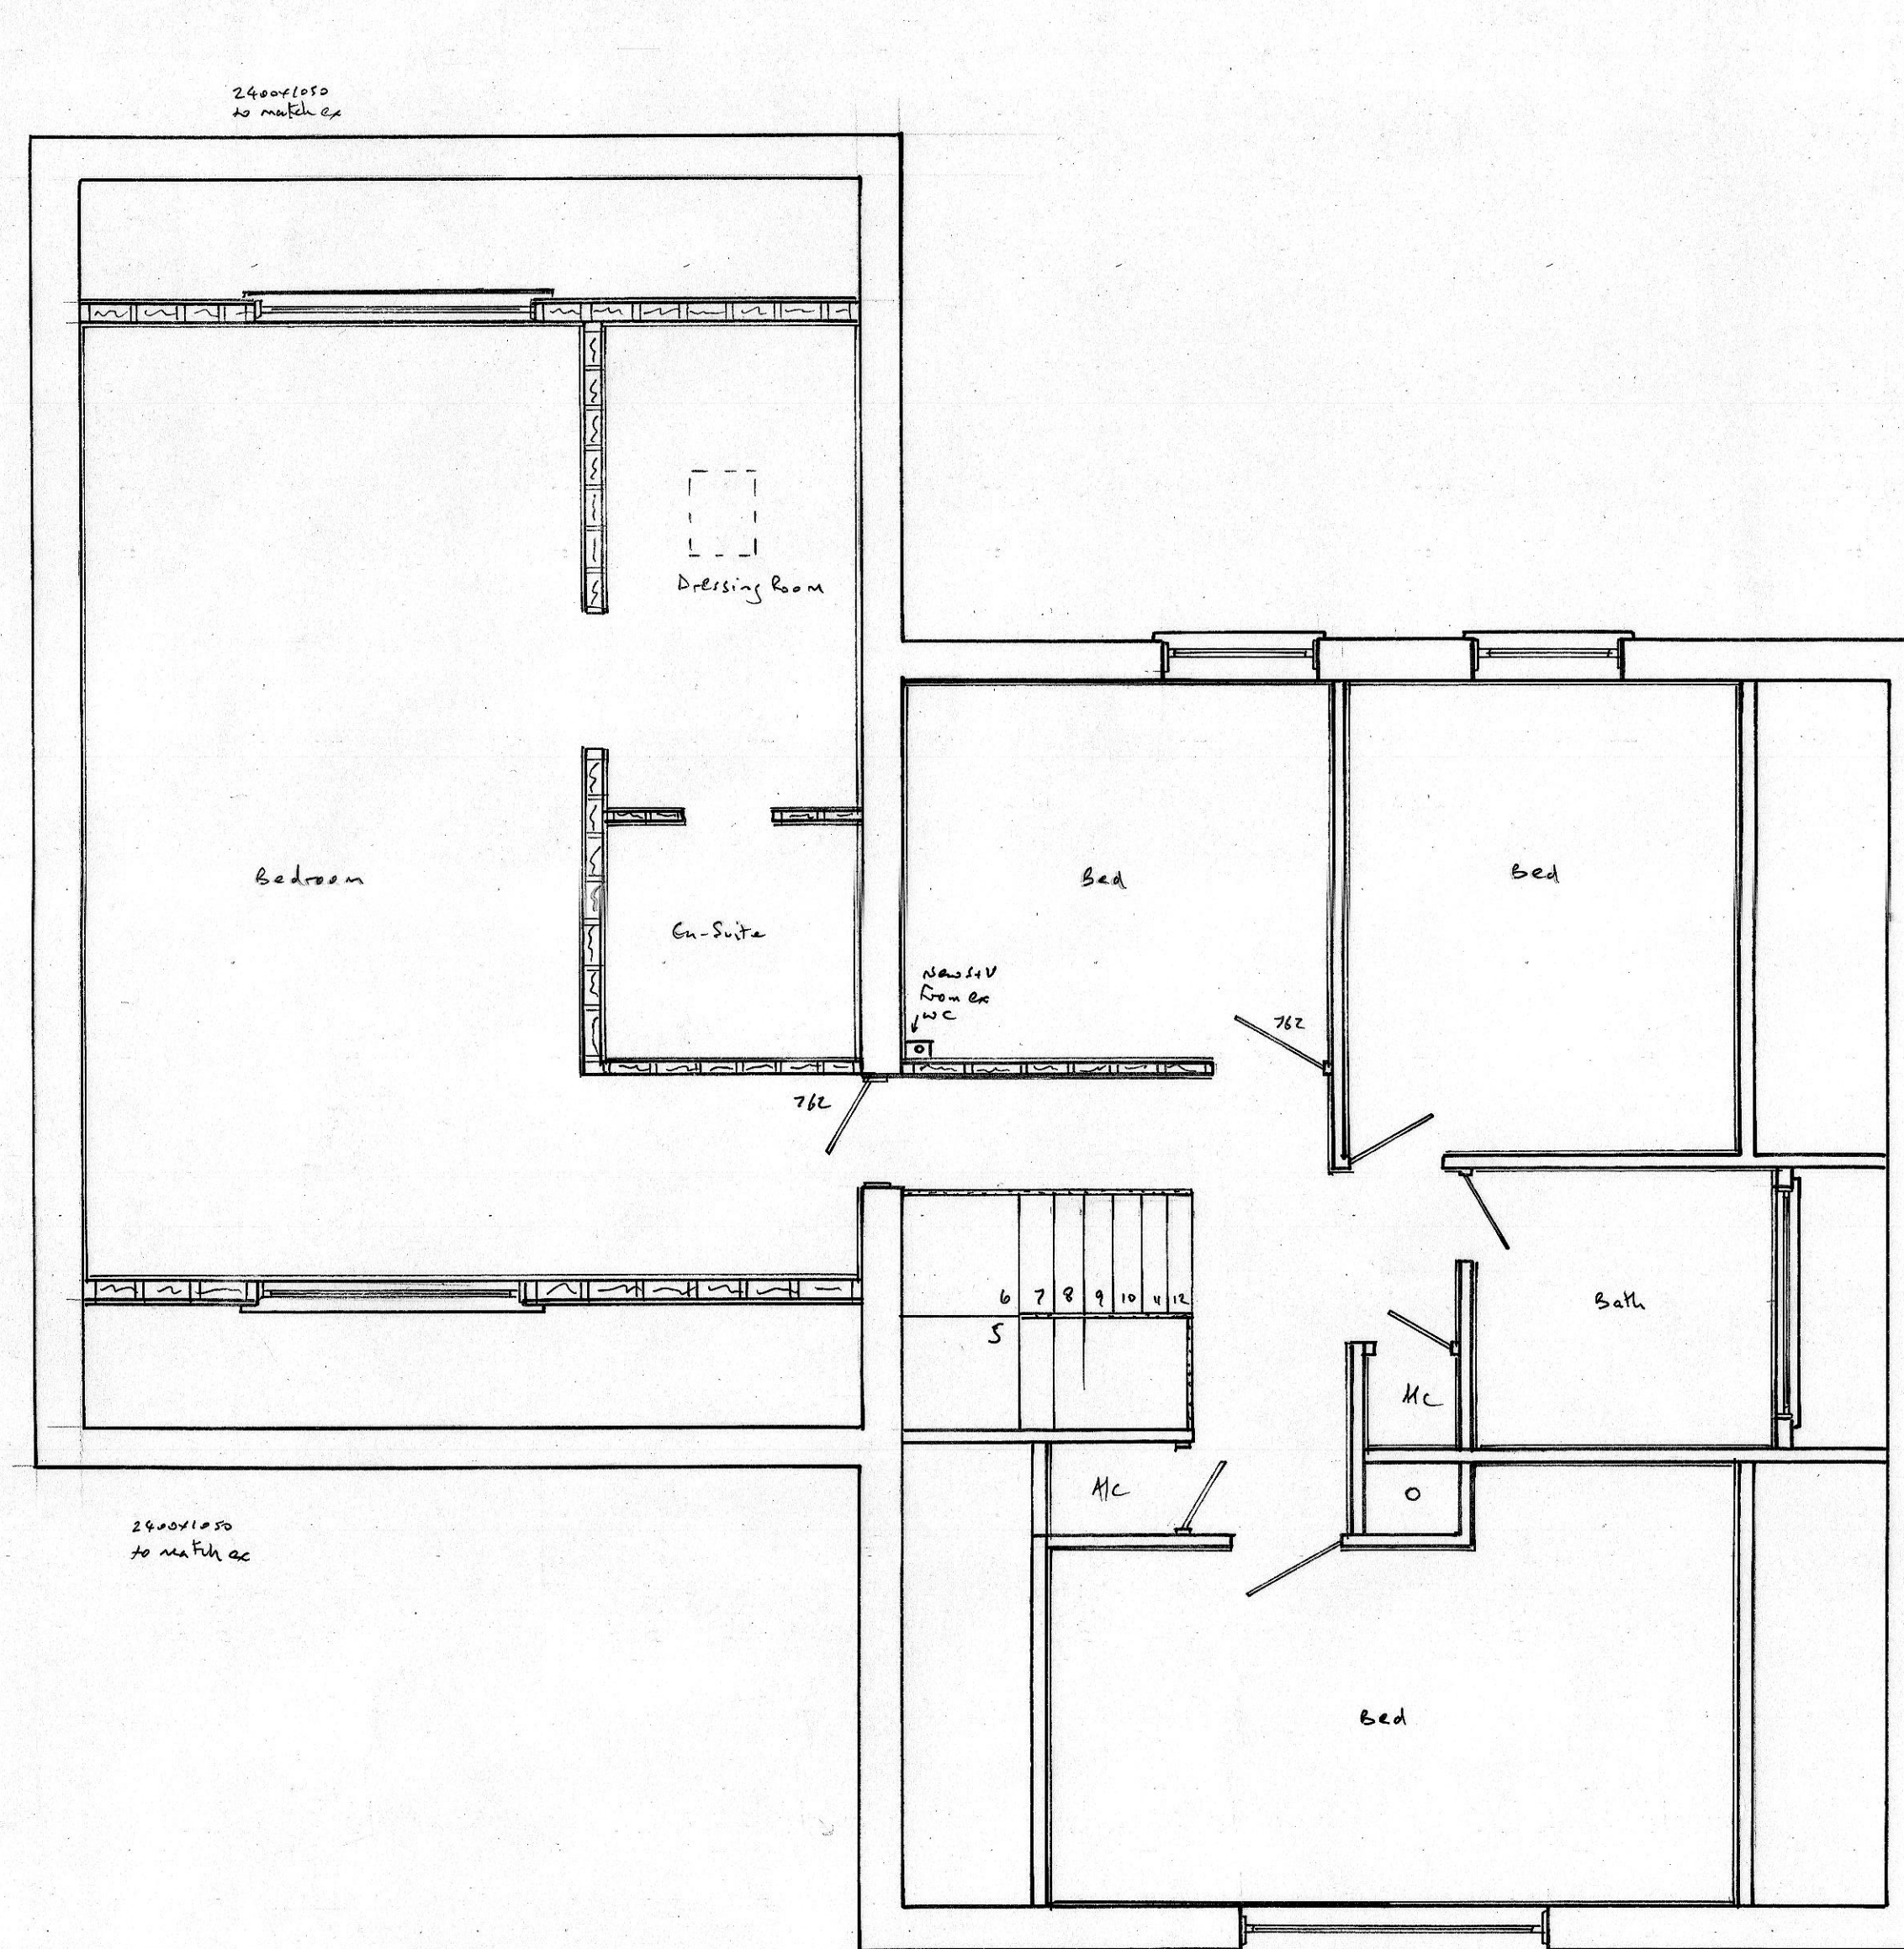

PROPOSED FF PLAN 1:50

A	Date	Revisions

©copyright

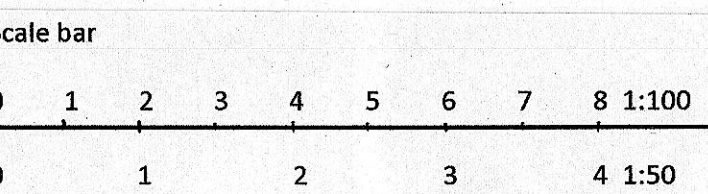

For Building Regulation purposes these plans are to be read in conjunction with the written specification and structural report.

KEECH DESIGN SERVICES LTD
1 HARBOUR CLOSE SWINDON
07778 324228
ROBERT.KEECH1@OUTLOOK.COM

Job Title

PROPOSED PLANS + ELEVATIONS

Drawing Title
TWO STOREY SIDE EXTENSION
SINGLE STOREY REAR EXTENSION
AT NO 7 BROAD ACRES
BROAD TOWN SN4 7EP

Scale
1:50 1:100

Date **SEPT 2026** Drawn by **EW**

Drg No. **26/054 (i)** Rev.