


Scale Bar 1:50

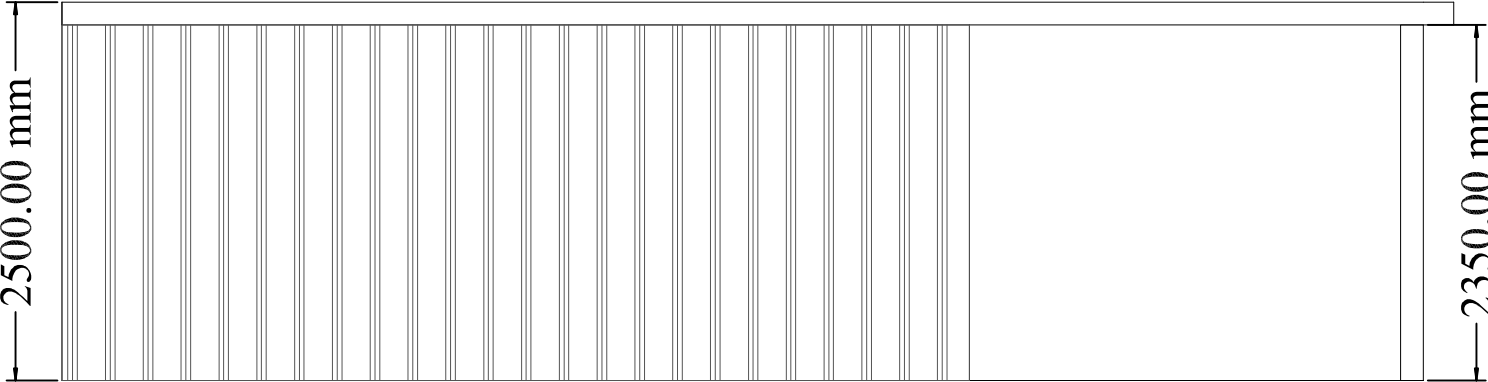

North West Elevation



Poultons Dorset
LTD
Bespoke Timber Building

Scale: 1:50

Name: Bond

Title: Garden Room

Date: 23/07/2026