


* This drawing is copyright of Openplanman®.
All rights reserved. Do not scale this drawing.
Check all dimensions on site. This drawing is
only to be used on the site for which designed.
All materials specified are subject to
confirmation on site prior to works commencing.

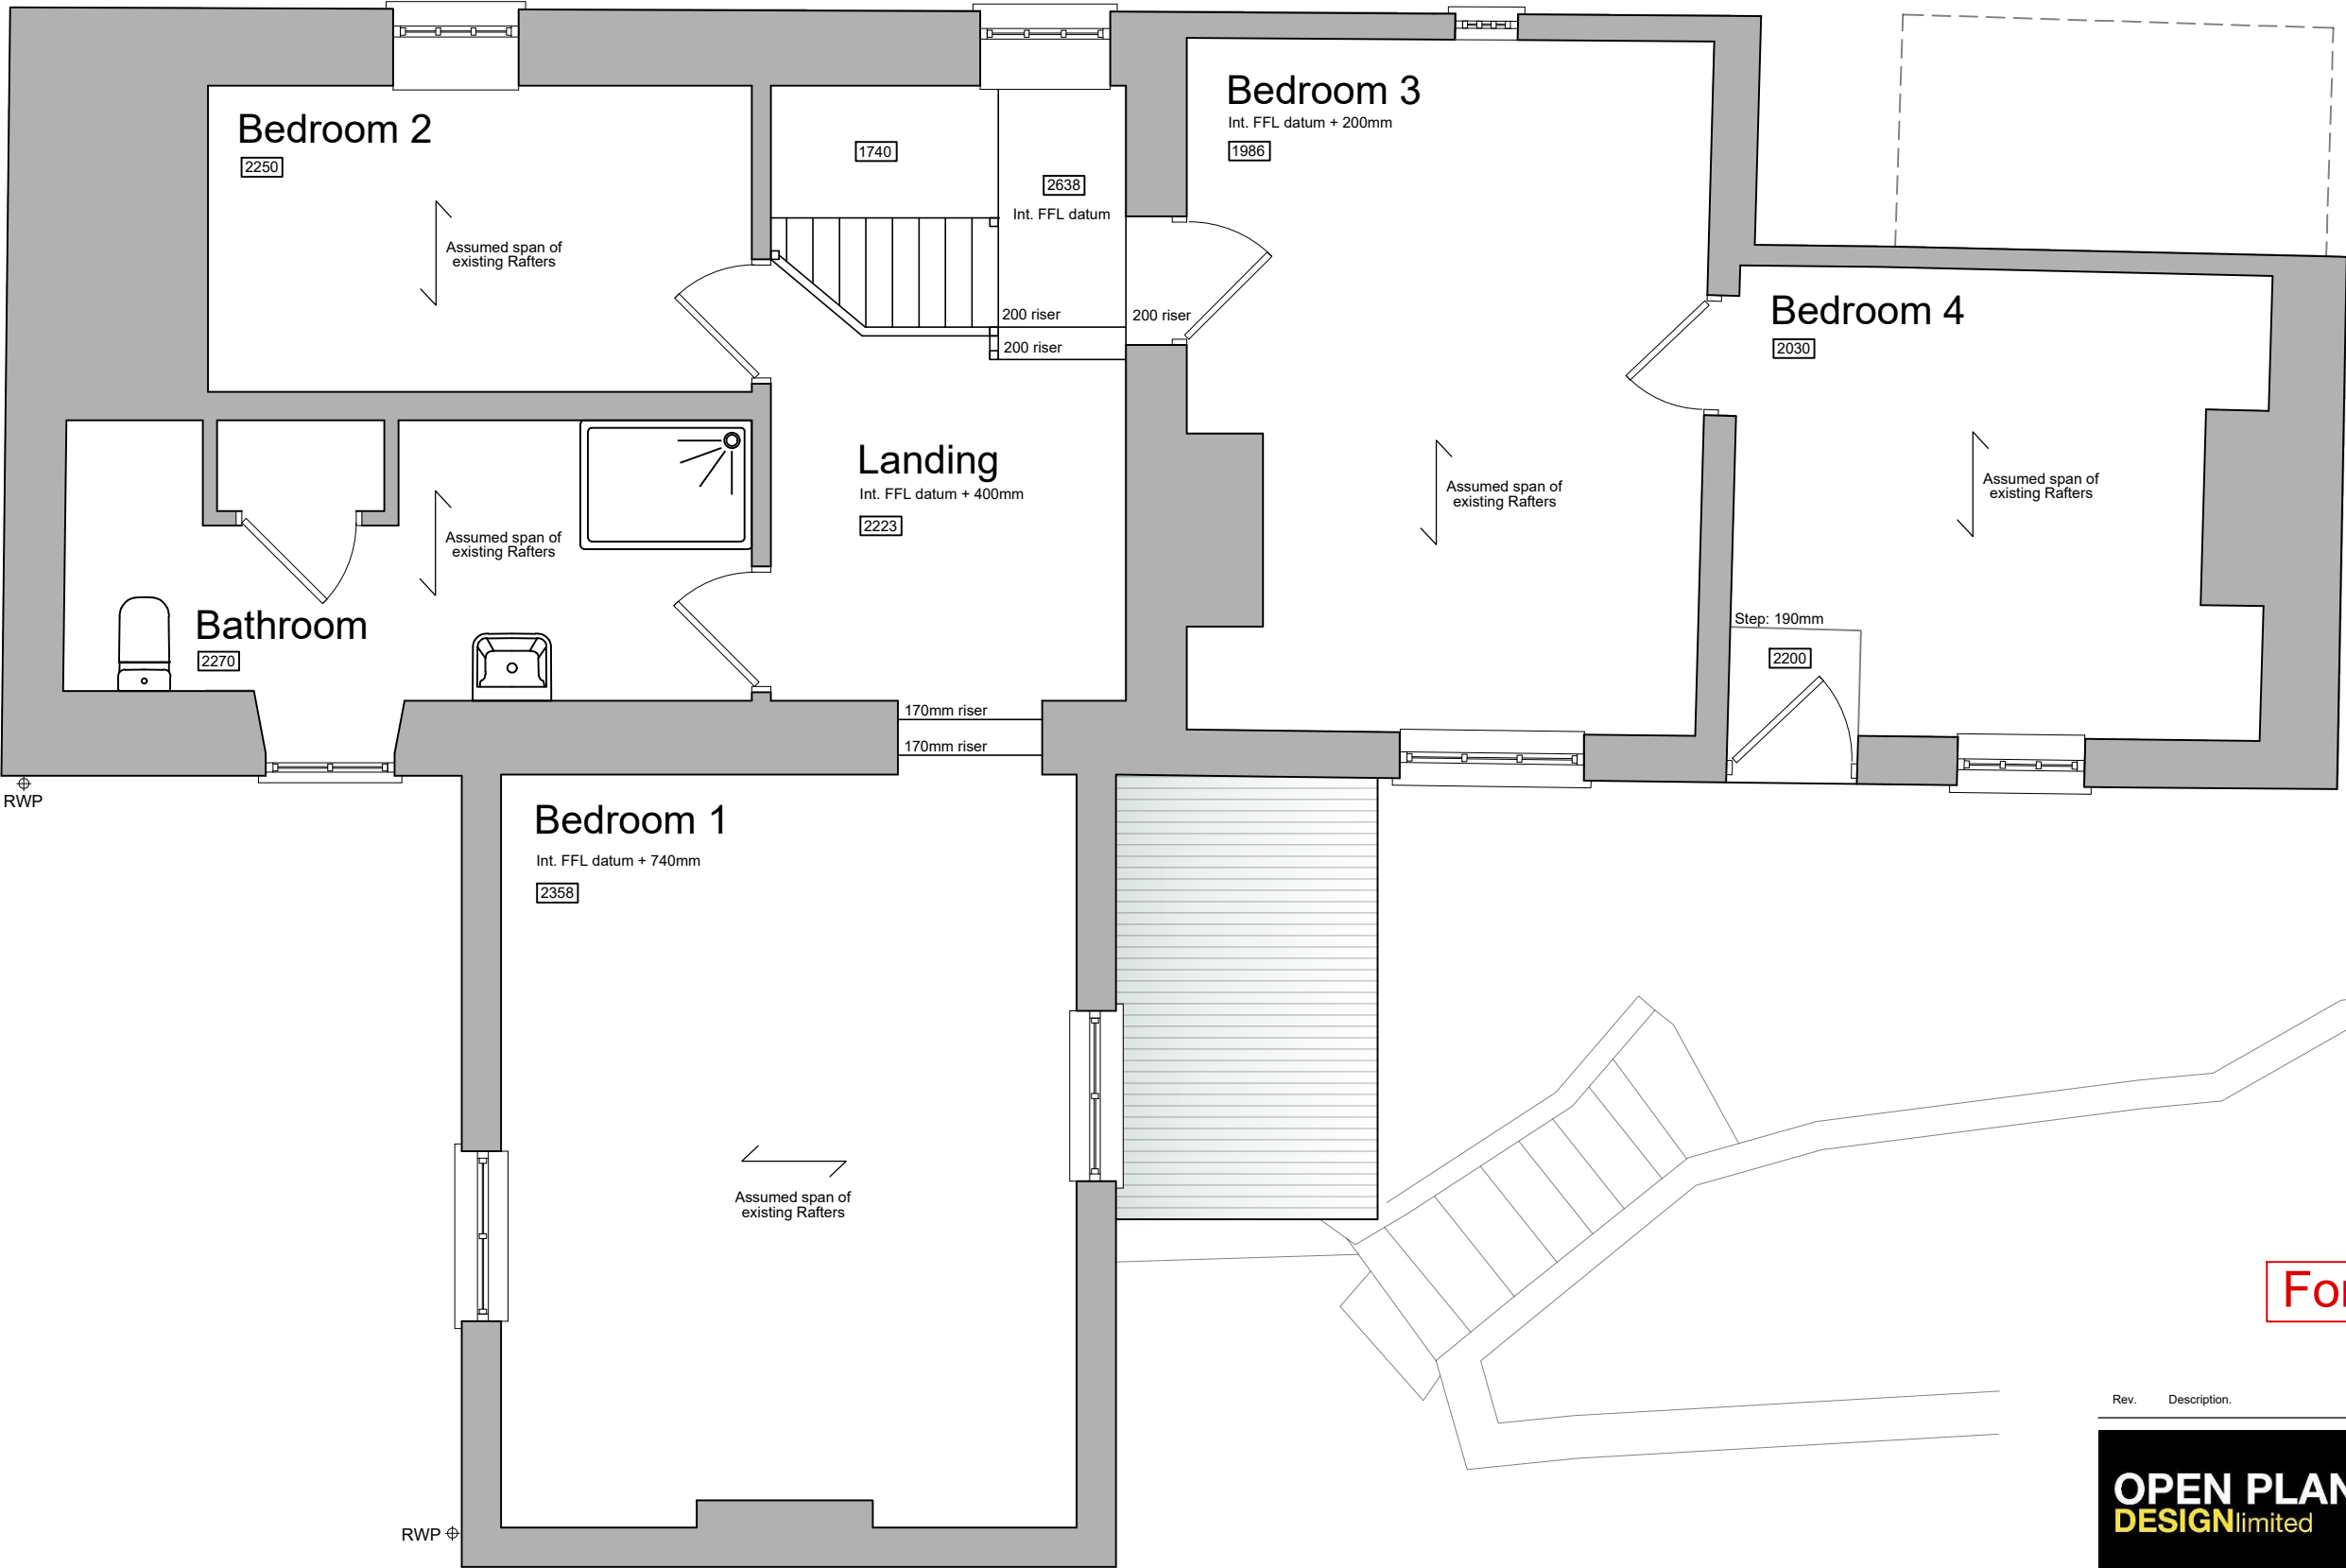

For Planning

Rev.	Description.	Date.	Initial.
------	--------------	-------	----------



18 Bewley Crescent
Lacock
Wiltshire
SN15 2PL
info@opmdesign.co.uk

Client:	Mr & Mrs Worrell
Project:	Two-Storey Extension & Various Alterations Chapel Cottage, Chittoe, Chippenham, SN15 2EL
Drawing Title:	Existing Upper Ground Floor & First Floor Plan

Scale:	1:50 @ A3	Date:	Aug 26	Drawn:	AJ	Checked:	JLG
--------	-----------	-------	--------	--------	----	----------	-----

Drawing No:	WCC/25/101	Revision:	-
-------------	------------	-----------	---

Total Existing GIA: 132.81sqm