



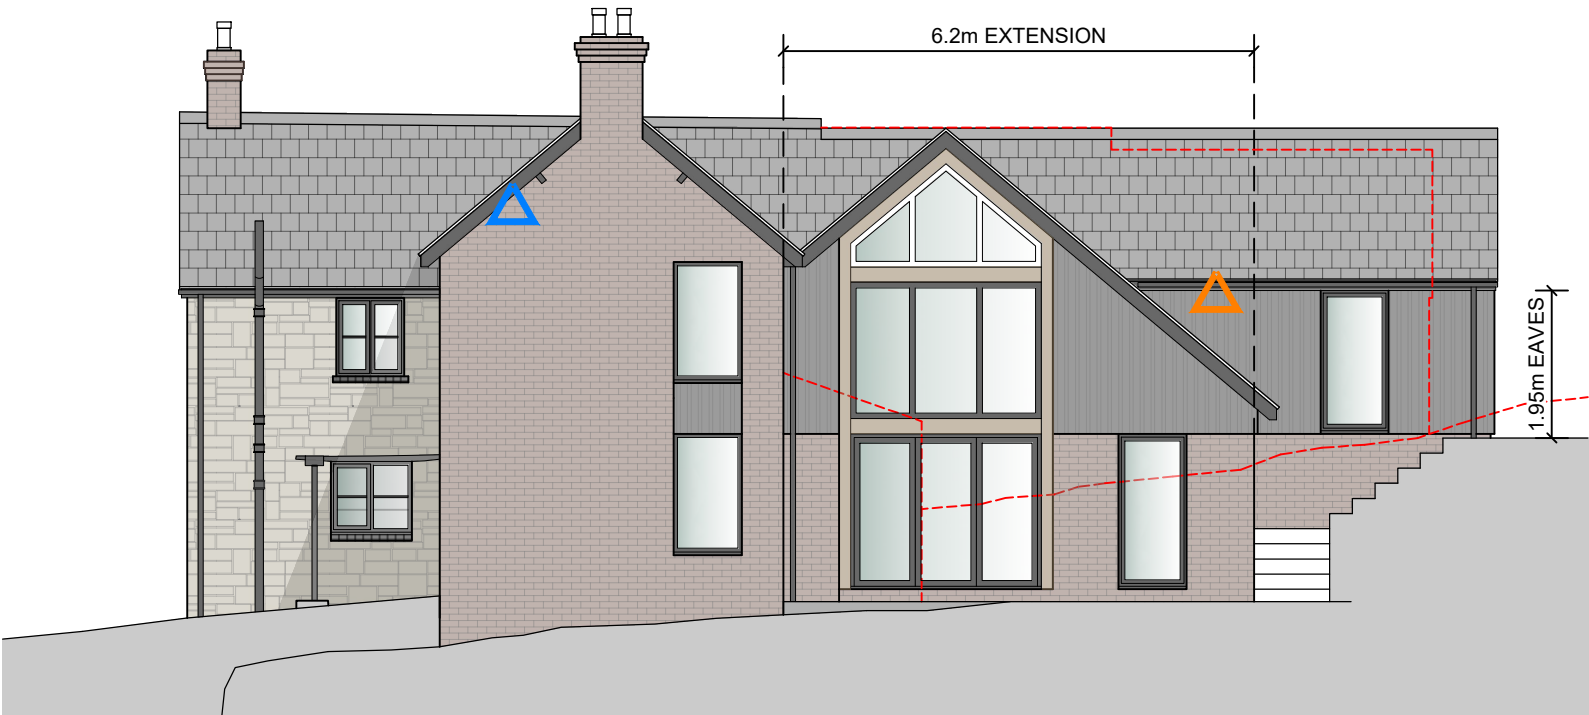

Proposed Front Elevation
WEST



Proposed Side Elevation (No Change)
NORTH

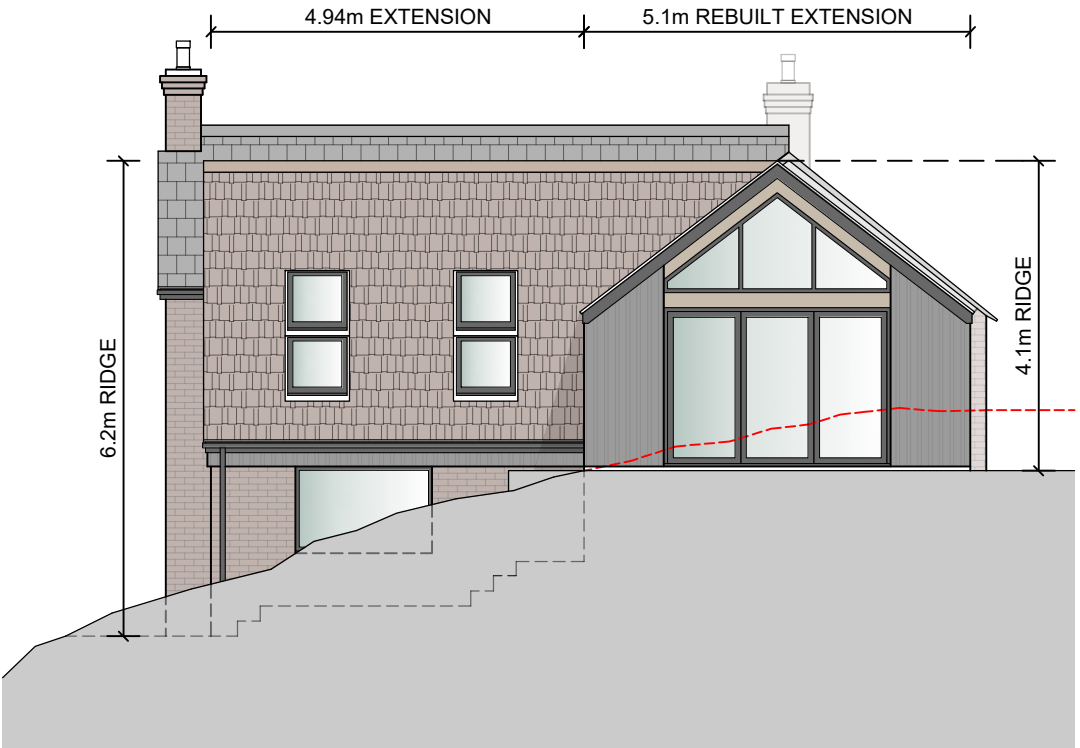


Proposed Side Elevation
SOUTH



Proposed Rear Elevation
EAST

Proposed Materials	
Walls:	Natural rubble stone repaired/replaced with matching where appropriate and repointed with a breathable lime mortar. Reused red brick with new matching brick where applicable. Timber or composite vertical cladding in colour to applicants discretion.
Roof:	Slate repaired/replaced with matching where appropriate with new matching slate to rebuilt 'wing' roof. Red clay tiles reused to new West projecting extension with matching new where applicable.
Windows/Doors:	Black uPVC units retained where applicable. New windows and doors in black or dark grey aluminium or composite, style to match existing.
Rainwater / Guttering:	Black metal 'half round' style gutters and round downpipes to match existing.
Other:	Clipped eaves with fascias, bargeboards and soffits in black composite board or uPVC Wet bed cement verges

* This drawing is copyright of Openplanman®. All rights reserved. Do not scale this drawing. Check all dimensions on site. This drawing is only to be used on the site for which designed. All materials specified are subject to confirmation on site prior to works commencing.

 

For Planning

Rev.	Description.	Date.	Initial.
OPEN PLAN MAN DESIGNlimited			
18 Bewley Crescent Lacock Wiltshire SN15 2PL info@opmdesign.co.uk			
Client:	Mr & Mrs Worrell		
Project:	Two-Storey Extension & Various Alterations Chapel Cottage, Chittoe, Chippenham, SN15 2EL		
Drawing Title:	Proposed Elevations		
Scale:	1:100 @ A3	Date:	Aug 26
Drawn:	AJ	Checked:	JLG
Drawing No:	WCC/25/1200		
Revision:	-		