


The Byres – Parking and Amenity/Garden Areas

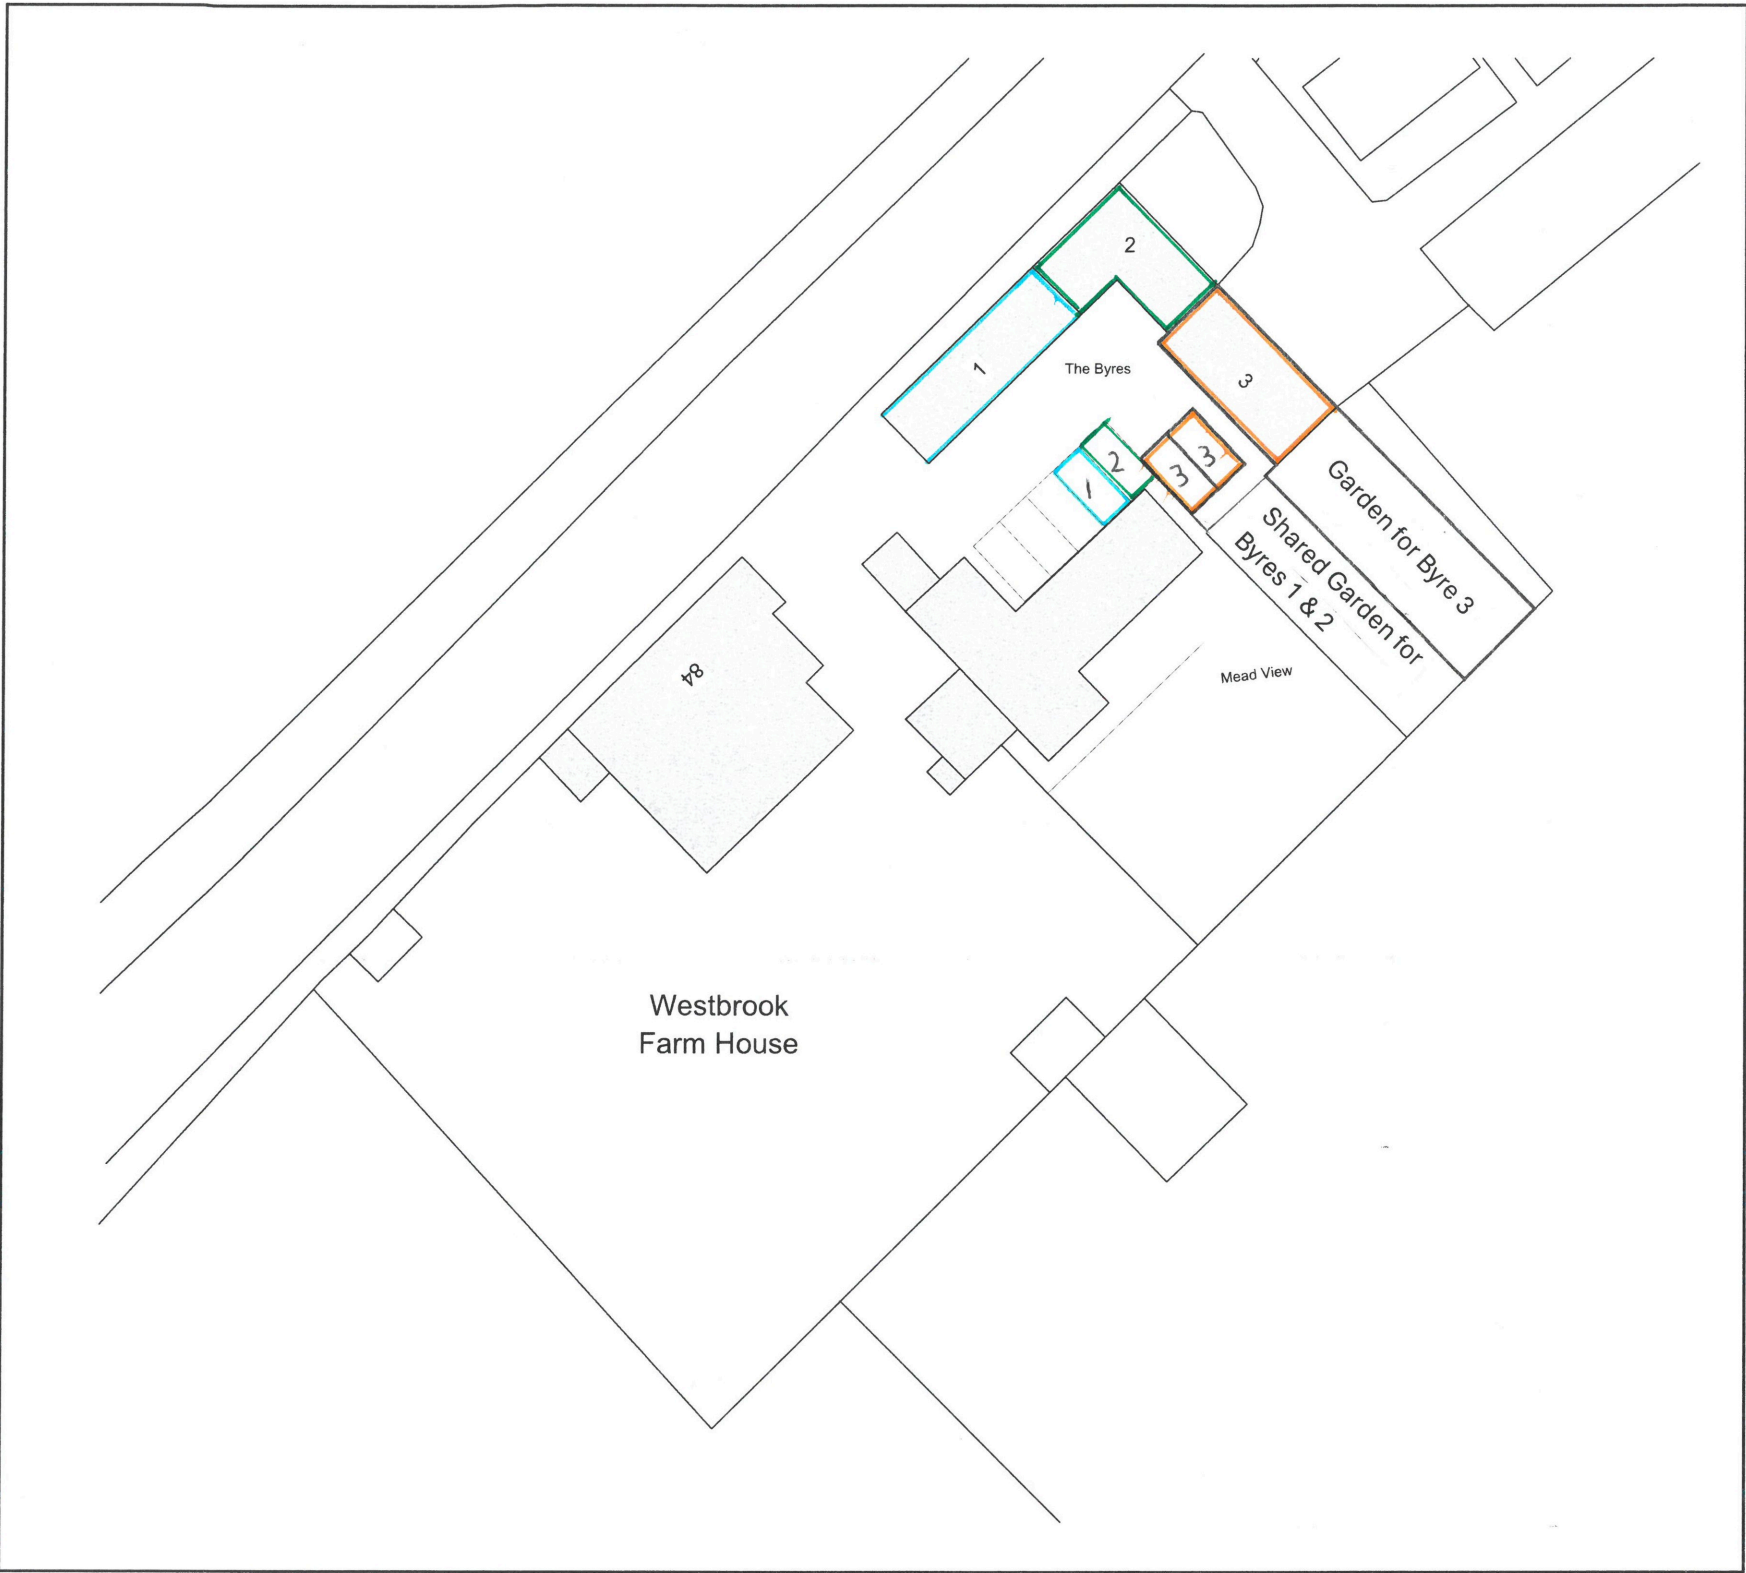

REVISIONS

- A OCT 2026 Re-issued with amended application package. Drawing re-scaled to print at 1:500 @ A3 (checked against the drawn scale bar). No change to parking spaces or garden areas. DH Planning.
B OCT 2026 Re-issued with floor plans 24-1035/001 C. No change.

PROJECT

The Byres, Westbrook,
Bromham, Chippenham, SN15 2EE.

DRAWING TITLE

Parking and Amenity/Garden Areas

DRAWING NUMBER

25 - 1137/303 AF **Rev B**

SCALE

1:500 @ A3

DATE

OCT 2025