




EXISTING REAR ELEVATION

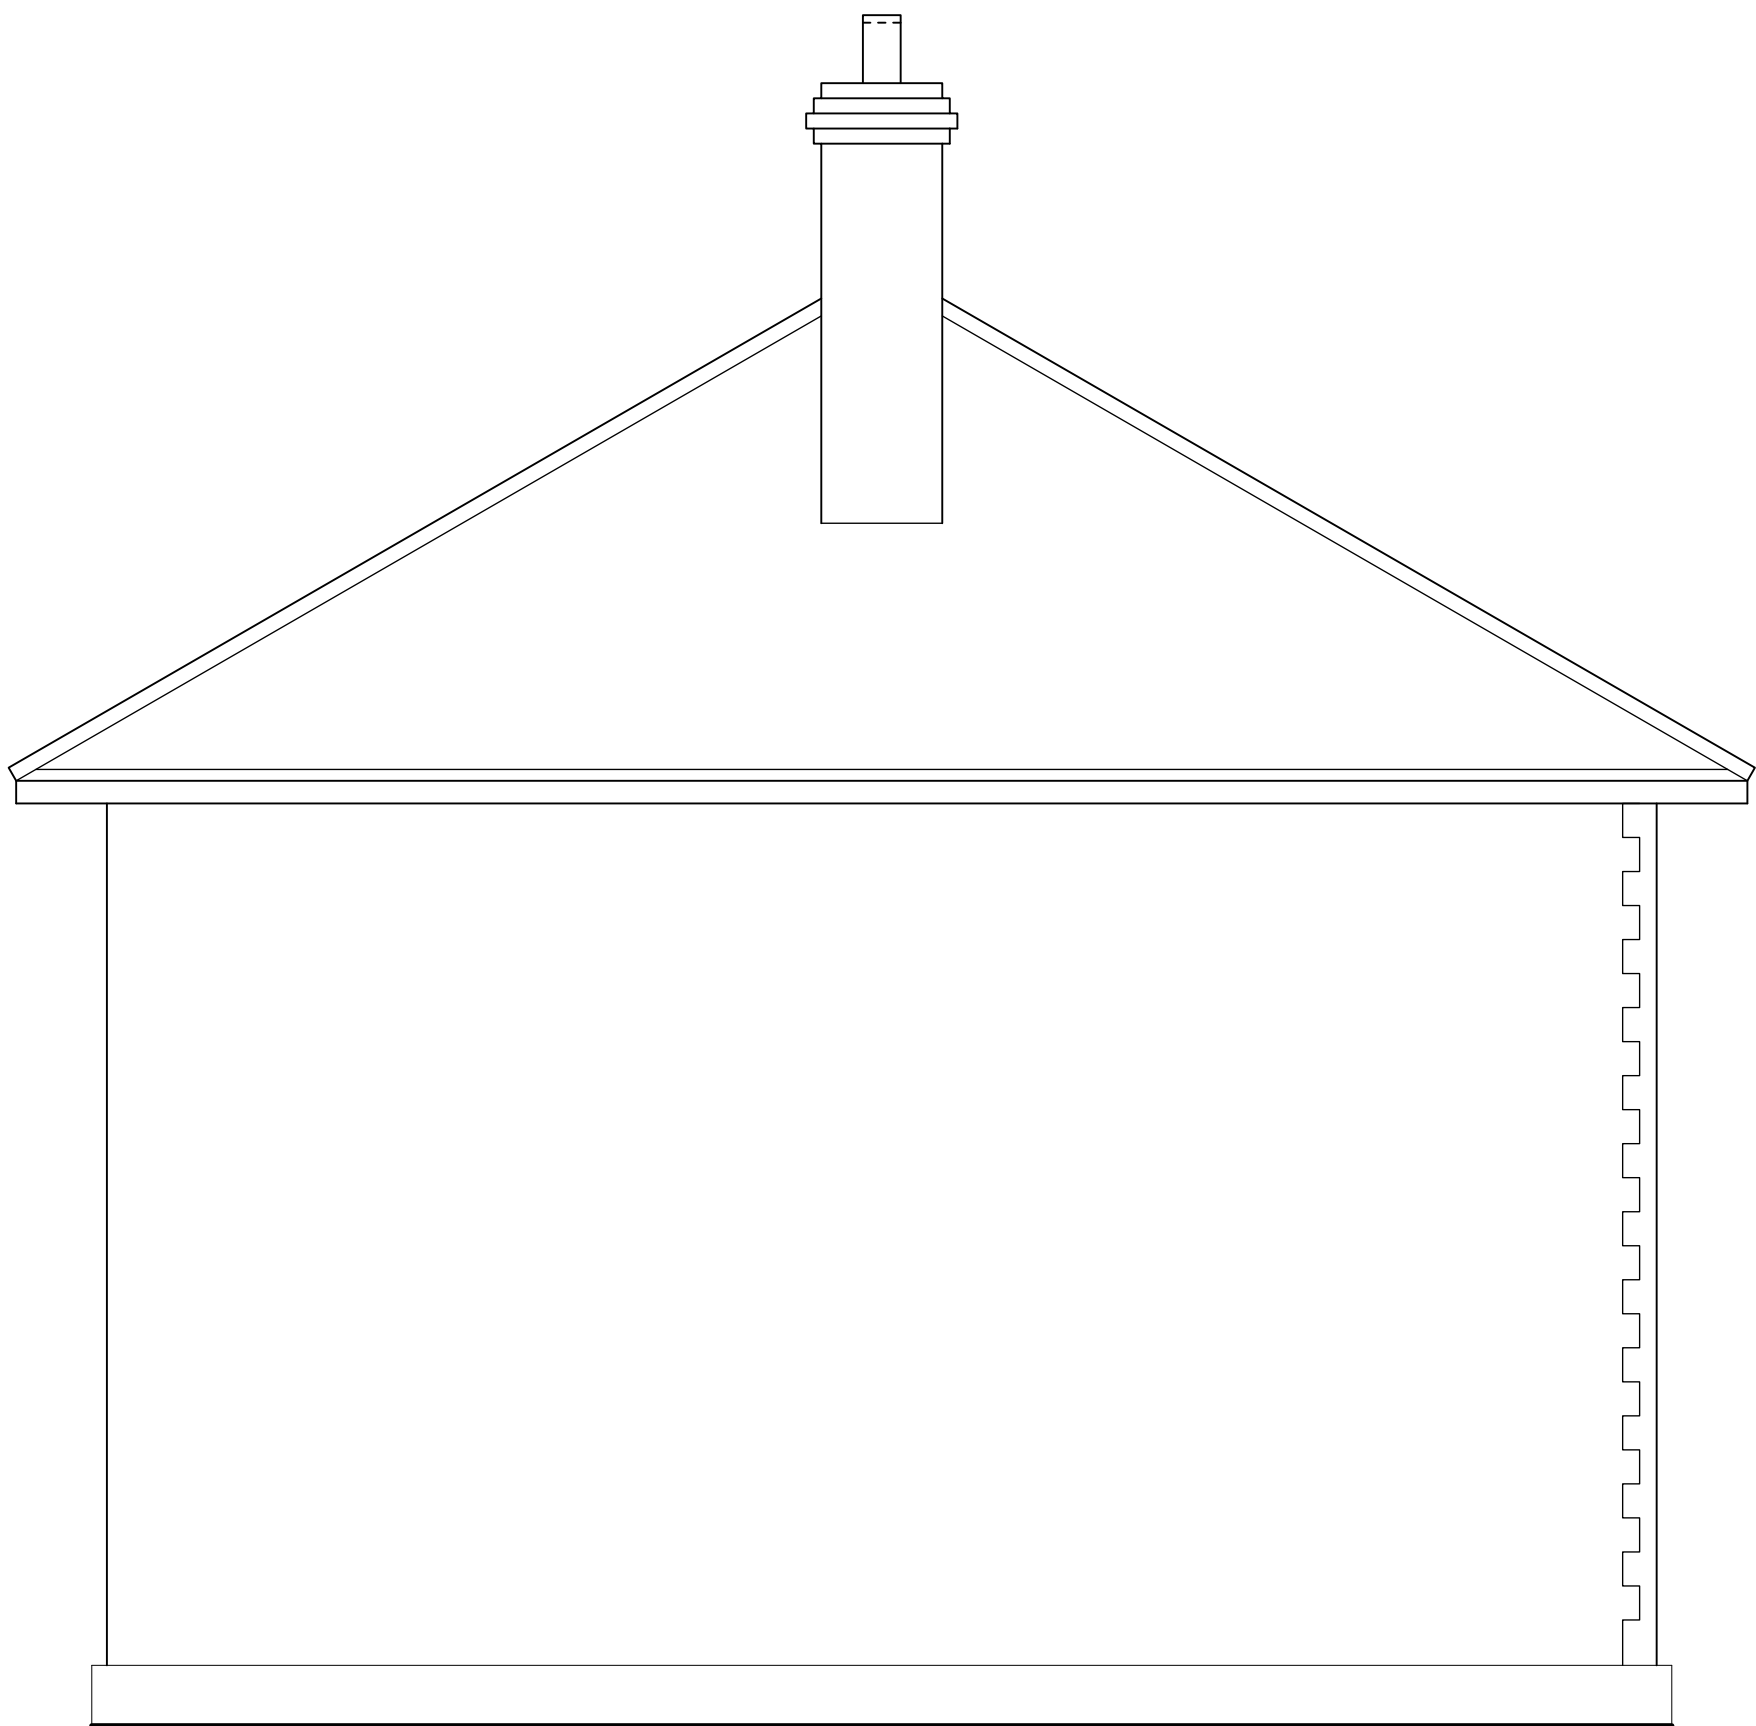

EXISTING SIDE ELEVATION



PROPOSED REAR ELEVATION

Rev.	Date	Description	By	Chk	App
------	------	-------------	----	-----	-----

Client/Project	MR AND MRS TUMIM
----------------	------------------

Drawing Title	SURVEY/ PROPOSAL AT SPRINGFIELD HSE DEVIZES
---------------	--

Designed SK	Drawn KK	Date 11 AUG 26	Scale 1:50
CAD Reference			Size A1

Stephen Kingshott MCABE Katie Kingshott ACABE
--

Stephen Kingshott Building Consultancy Ltd 54 Springdale Ave Boscombe, Poole Dorset BH18 9EX Tel. 07973638931

DRAWING NUMBER 0233/26 E	REVISION
-----------------------------	----------

SCALE BAR 1:20