



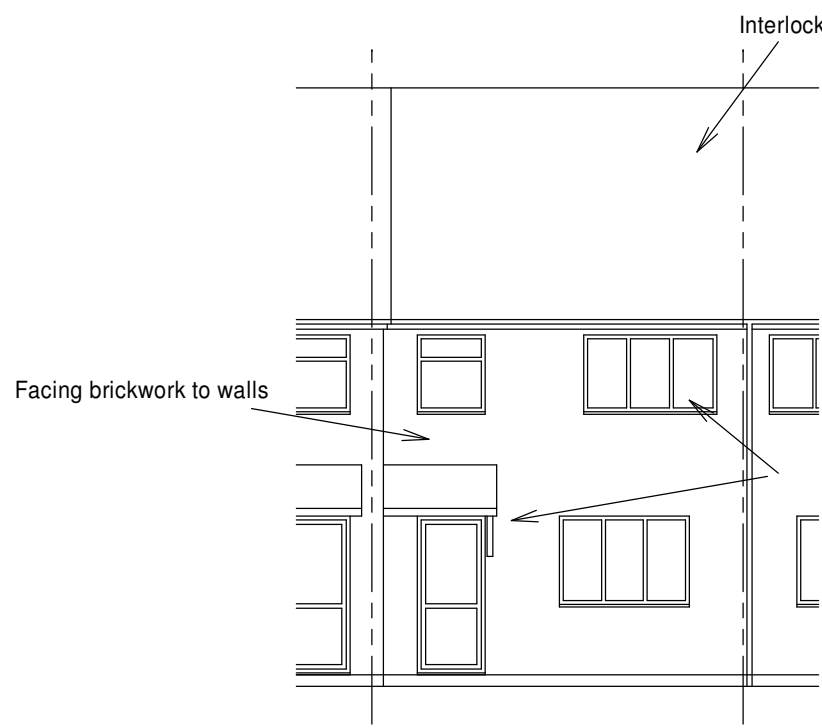


EXISTING FRONT ELEVATION

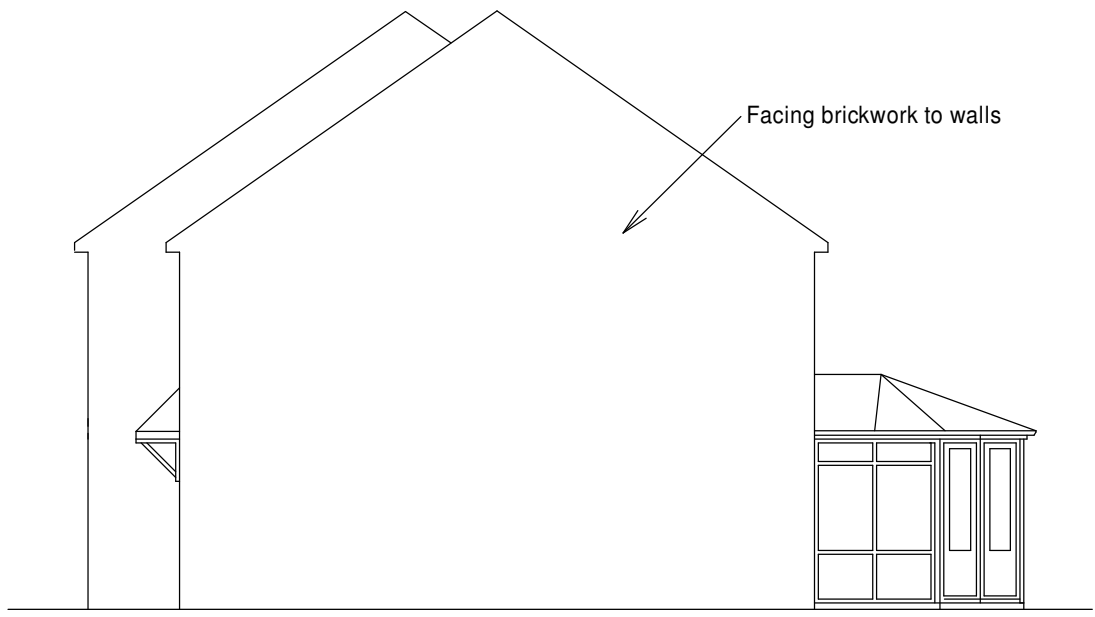


EXISTING SIDE ELEVATION




EXISTING REAR ELEVATION

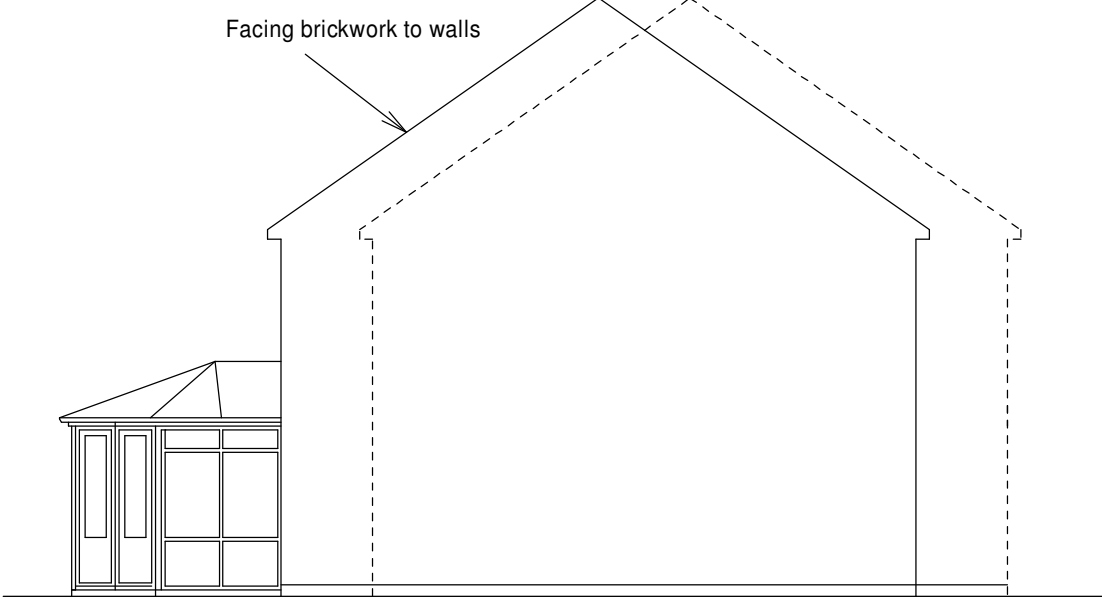


EXISTING SIDE ELEVATION

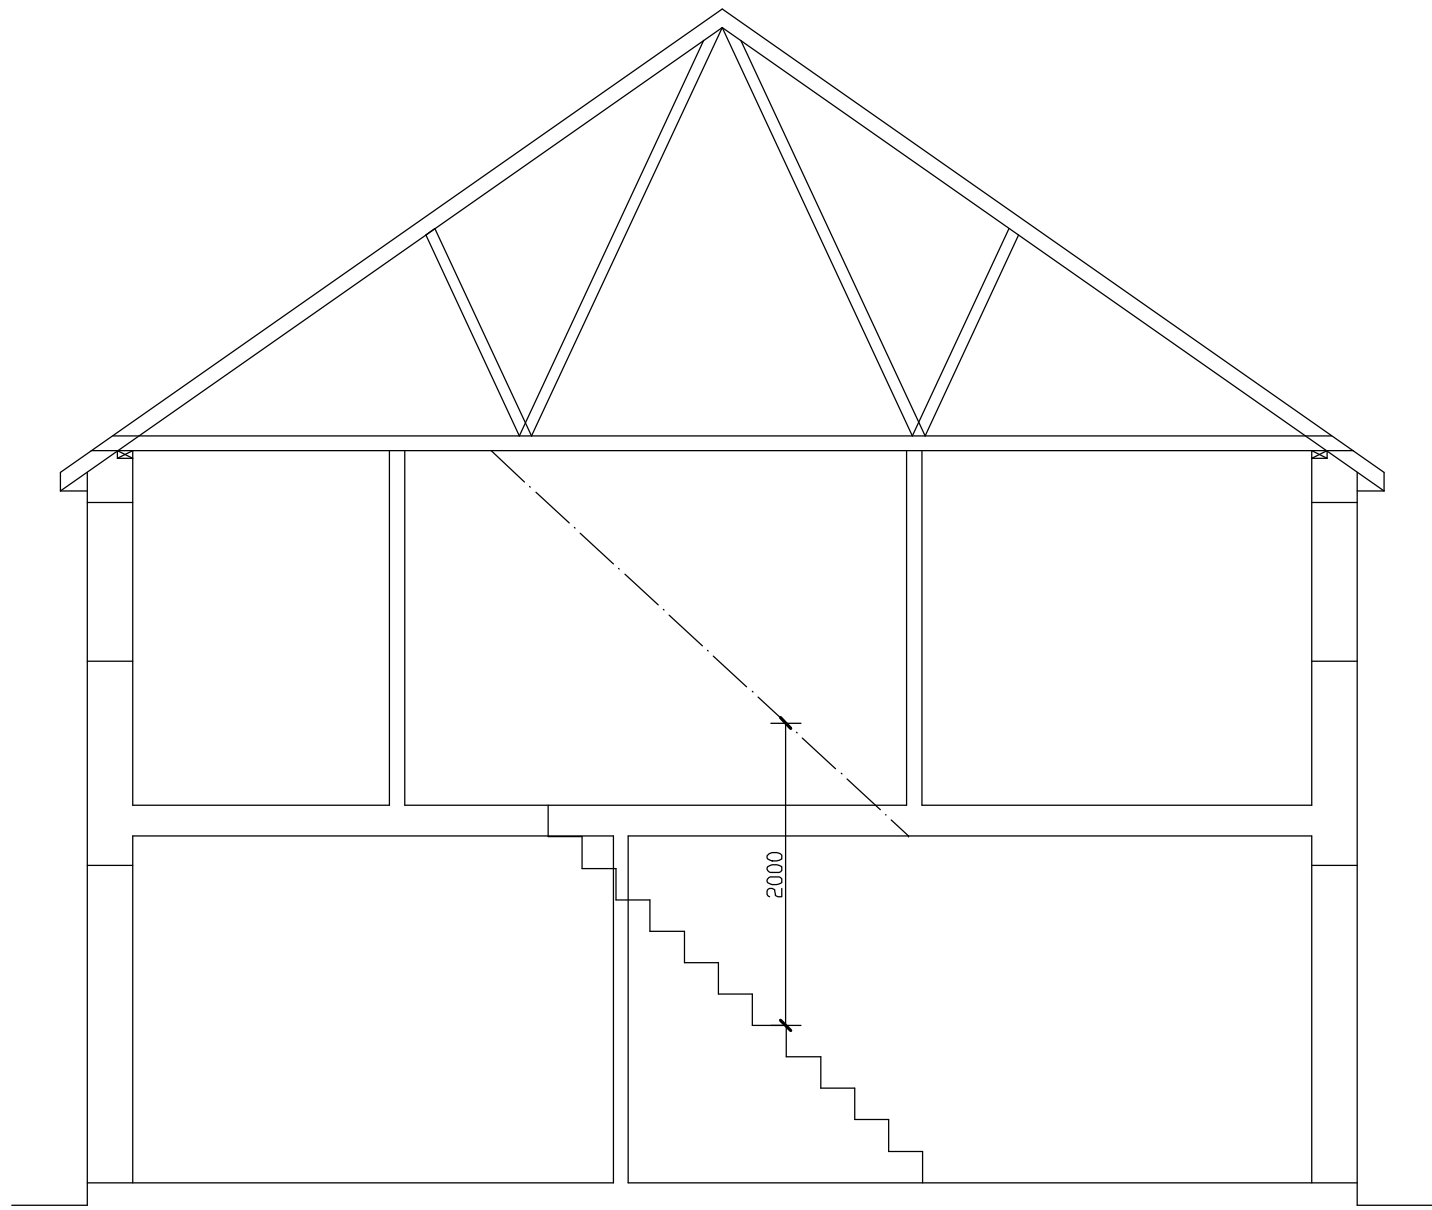

EXISTING SECTION

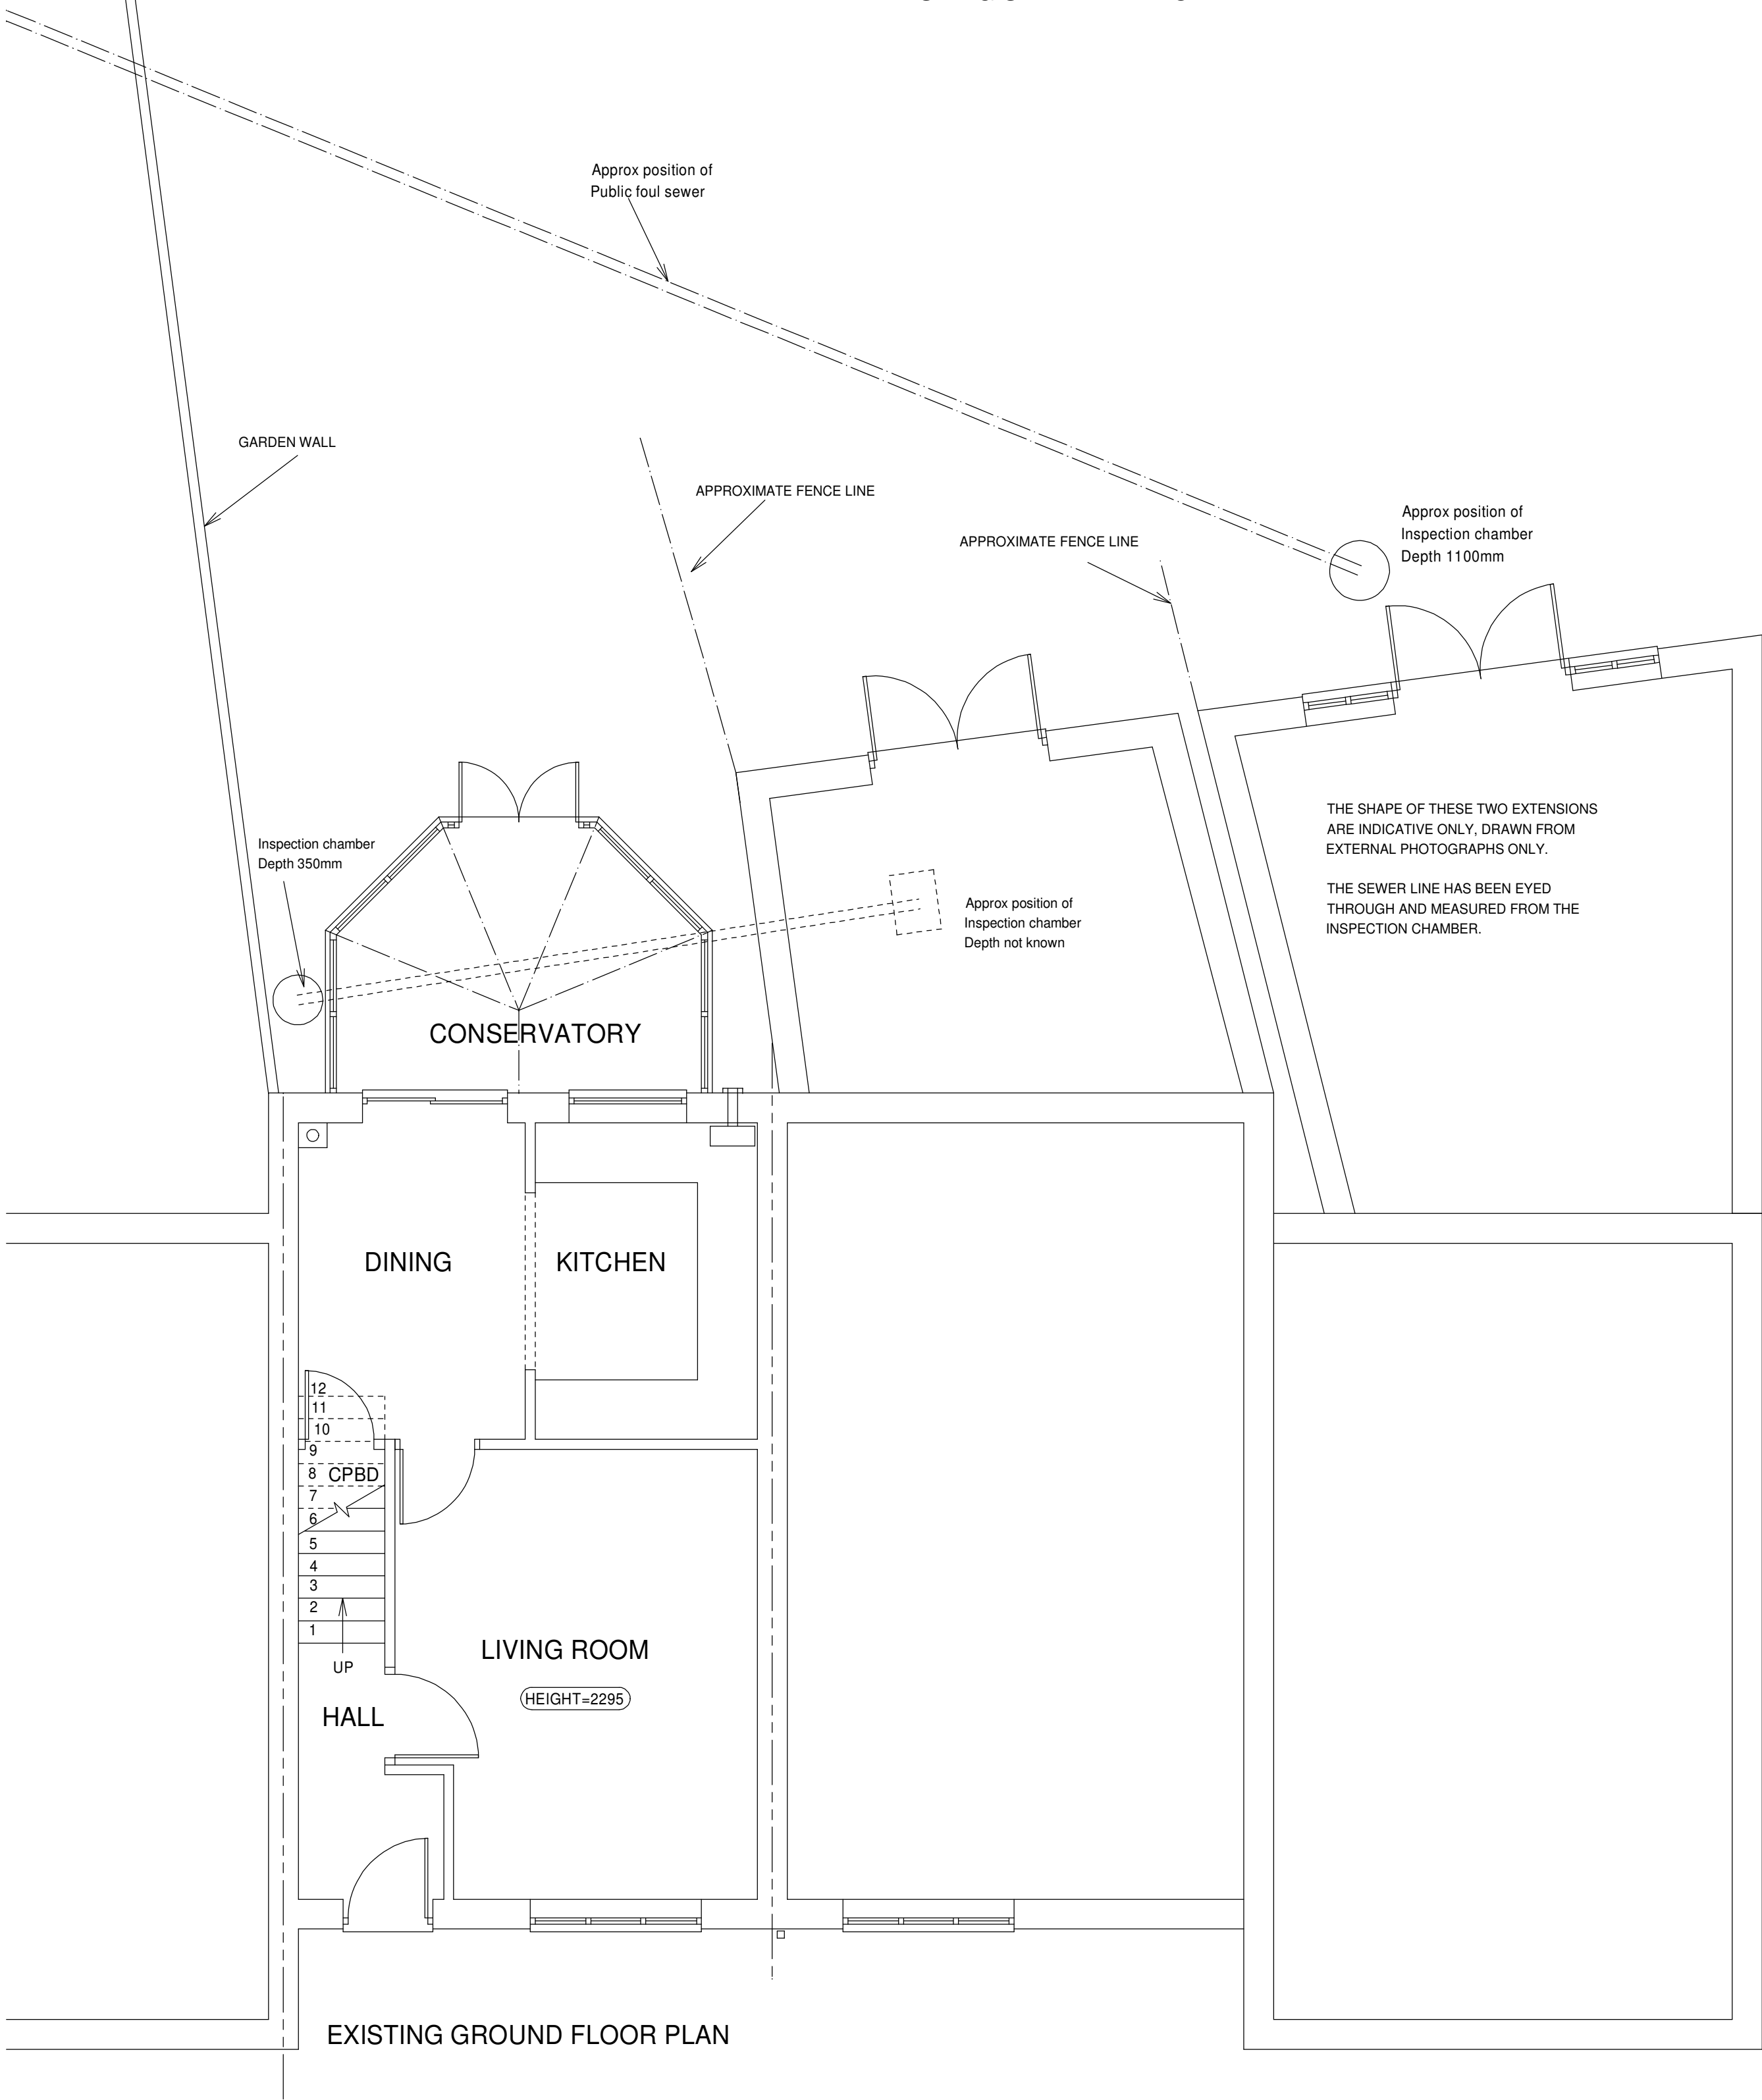


EXISTING GROUND FLOOR PLAN

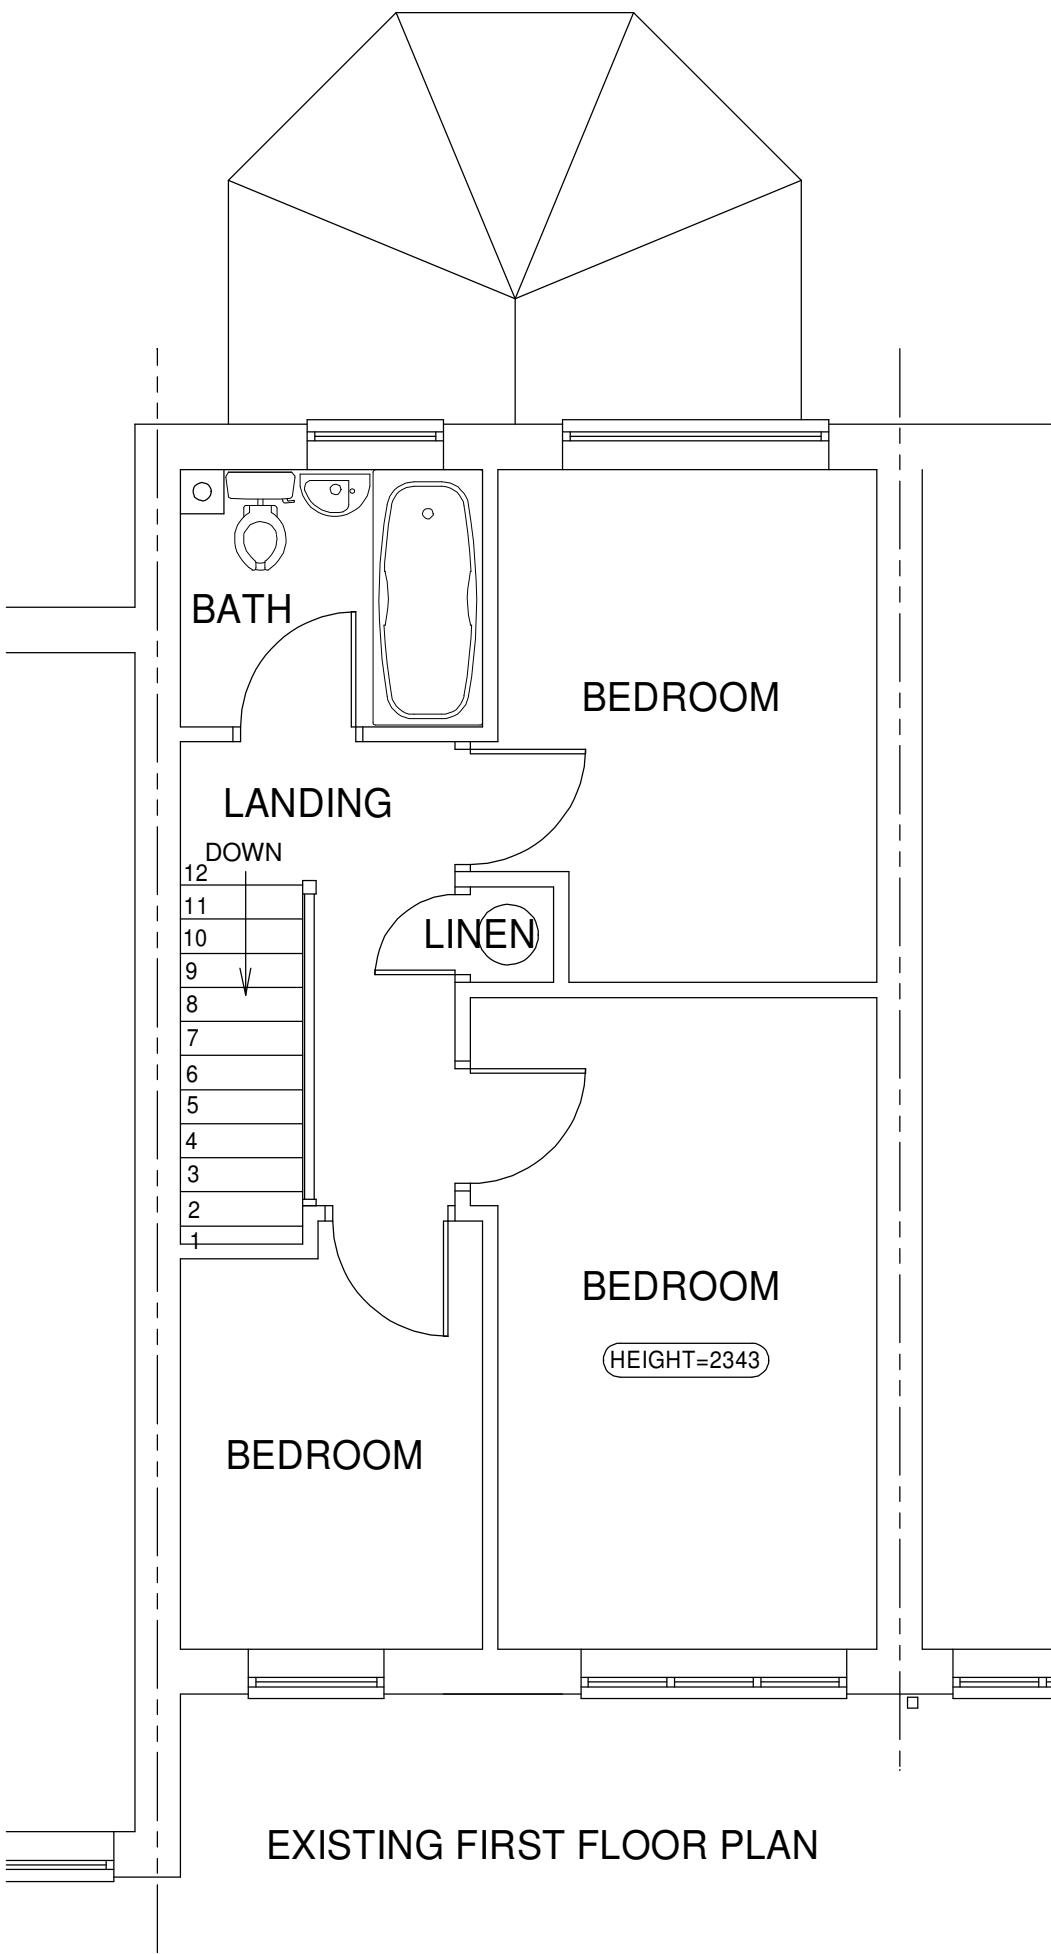

EXISTING FIRST FLOOR PLAN

CIL FLOOR AREAS CALC	
EXISTING GROUND FLOOR PLAN	- 35.9 SQM
CONSERVATORY	- 8.6 SQM
EXISTING FIRST FLOOR PLAN	- 35.9 SQM
EXISTING TOTAL FLOOR AREA	- 80.4 SQM

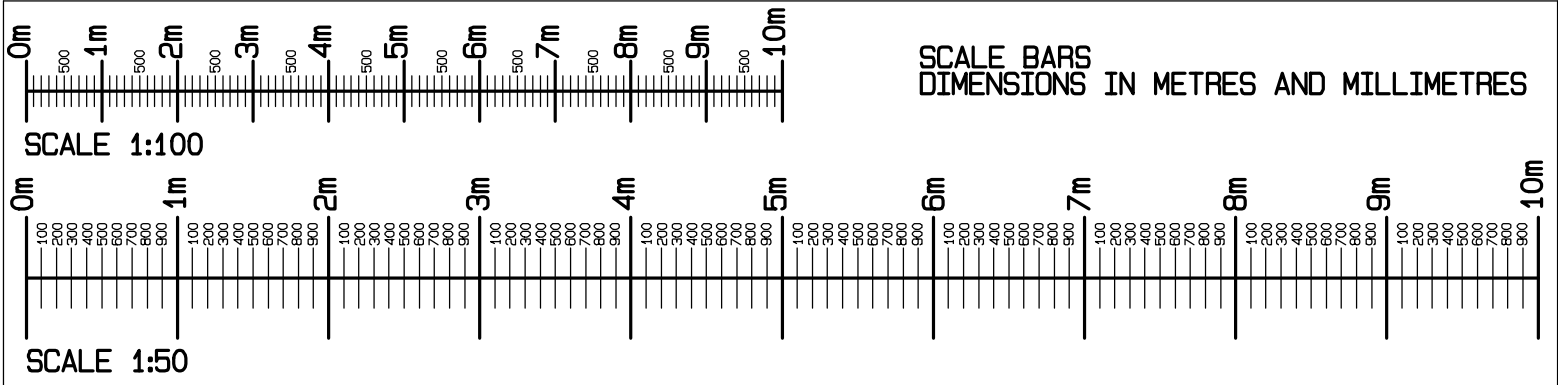

ANDUM

SPRINGFIELD

SUNNINGDALE

MEADOW VIEW

Revision A 5-10-2026
Type of windows and doors
annotated to elevations.

NEIL ARMSTRONG ARCHITECTURAL SERVICES		
31 Church Ground, South Marston, Swindon, Wilts. SN3 4PL. Tel: 01753 632158 Mobile: 07971 881162		
client	MR AND MRS D ROBERTS SPRINGFIELD WITTS LANE PURTON WILTS SN5 4EX	
project	SPRINGFIELD WITTS LANE PURTON WILTS SN5 4EX	
title SURVEY OF EXISTING.		
scale 1:100 1:50	date 18-8-2026	drawn NBA paper A1
revision A	no. Y26-116-1	
Work to figured dimensions only. Any queries should be referred to the address shown above. This drawing is the Copyright of Neil Armstrong Architectural Services and shall not be altered, copied or reproduced in anyway without prior written consent.		