

From: Jackson Dean <Dean.Jackson@networkrail.co.uk>
Sent: 08 October 2018 11:51
To: Andy Wallis
Cc: Johns David; Stuart Jones; Clements Nigel
Subject: RE: ELM GROVE DEVELOPMENT, CULVERT & TRASH SCREEN WORKS (GW 1097 2017-07-12 SIGNED BAPA)

Andy,

I can confirm that I Approve in Principle to this project with the following caveats;

- All correspondence at each stage of the project to liaise with Nigel Clements.
- RAM Drainage design sign off will be required.
- RAM Drainage team is to be invited to delap and AMP 15/16 walkouts.

Kind Regards,

Dean Jackson

Asset Engineer (Drainage) | Route Asset Management | Western Route | Network Rail
Western House | 1 Holbrook Way | Swindon | SN1 1BD | Mobile: 07710960256 |
Email: dean.jackson@networkrail.co.uk

Western Route – A history of innovation, a future of opportunity

Our Safety Vision - Everyone home safe, every day

From: Andy Wallis [mailto:andy@awwaterengineering.co.uk]
Sent: 08 October 2018 09:59
To: Jackson Dean <Dean.Jackson@networkrail.co.uk>
Cc: Johns David <David.Johns@networkrail.co.uk>; Stuart Jones <sjj99@me.com>
Subject: RE: ELM GROVE DEVELOPMENT, CULVERT & TRASH SCREEN WORKS (GW 1097 2017-07-12 SIGNED BAPA)

Hi Dean

See below for correspondence relating to our proposed works at a development site in Trowbridge. Would you be able to call me to discuss, or let me know a number to call you on? We are just keen to get your approval in principle to the proposed works, subject to methods of work being agreed at a later date.

Regards
Andy

Andy Wallis Director


AW Water Engineering Ltd



17 Churches, Bradford-on-Avon, Wiltshire, BA15 1RD
07757703594

andy@awwaterengineering.co.uk
www.awwaterengineering.co.uk




Registered no. 9992291 England

This message has been sent via the Internet. The sender therefore cannot guarantee that this message has not been modified in transit. This message on its own should not be viewed as contractually binding. This message and any files transmitted with it are confidential and intended solely for the use of the addressee. If you have received this message in error please notify the sender and destroy your copies of the message and any attached files. Thank you.

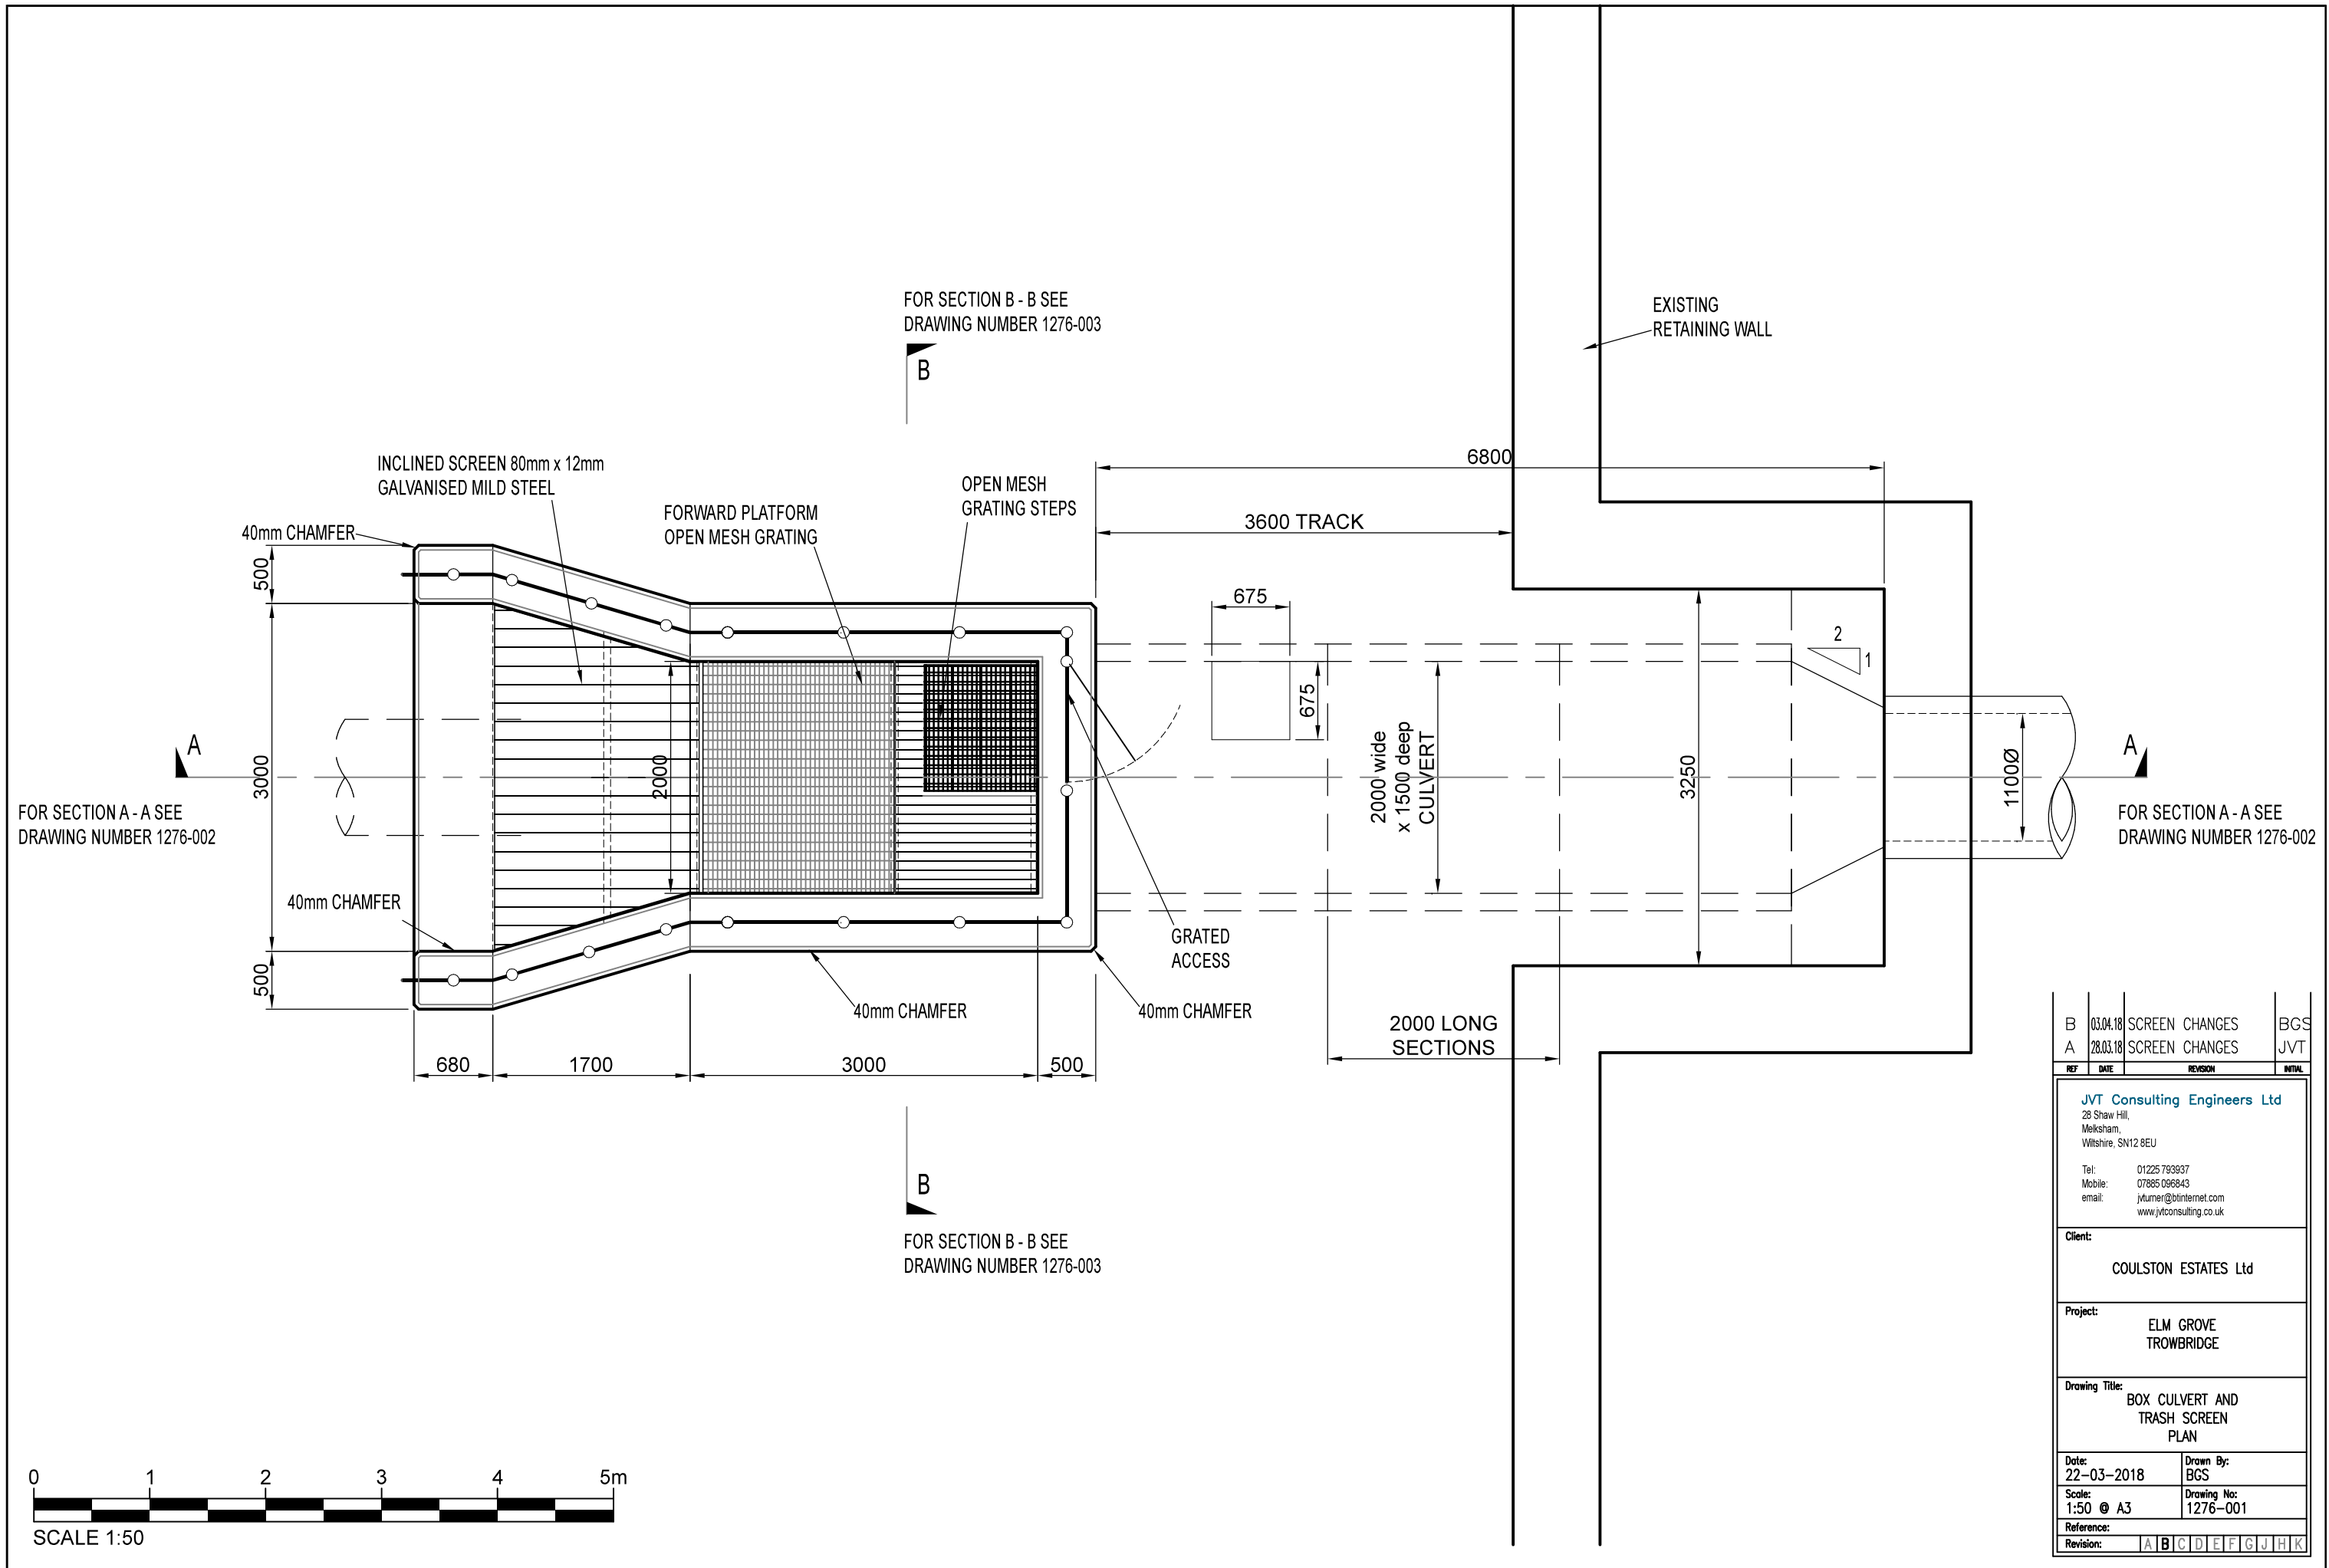

 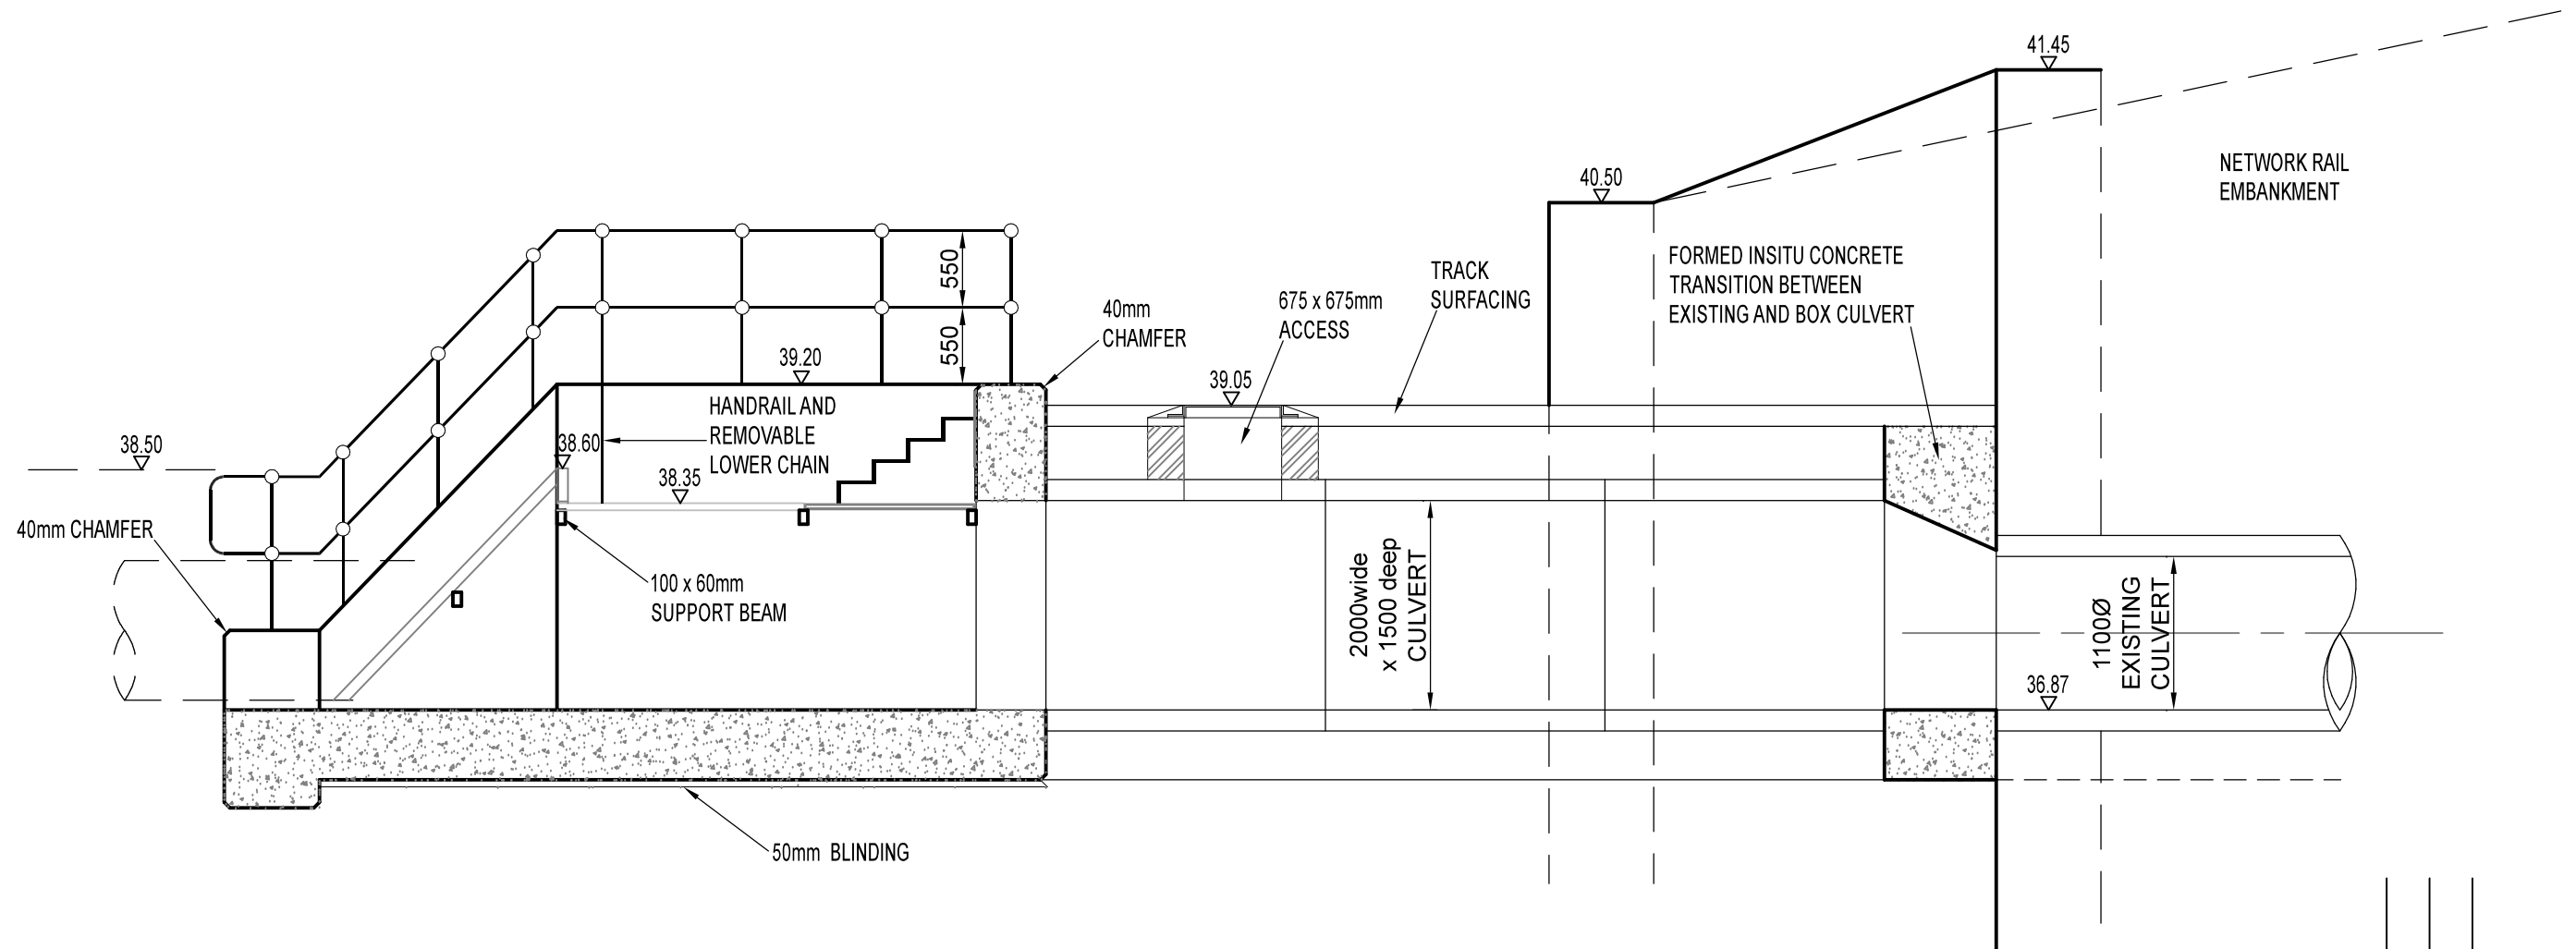

REF	DATE	REVISION	INITIAL
JVT Consulting Engineers Ltd 28 Shaw Hill, Melksham, Wiltshire, SN12 8EU Tel: 01225 793937 Mobile: 07885 096843 email: jyturner@btinternet.com www.jytconsulting.co.uk			
Client: COULSTON ESTATES Ltd			
Project: ELM GROVE TROWBRIDGE			
Drawing Title: BOX CULVERT AND TRASH SCREEN SECTION A – A			
Date: 22–03–2018		Drawn By: BGS	
Scale: 1:50 @ A3		Drawing No: 1276–002	
Reference:			
Revision: A B C D E F G J H K			

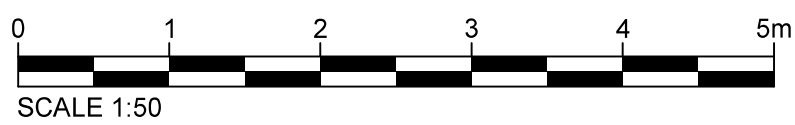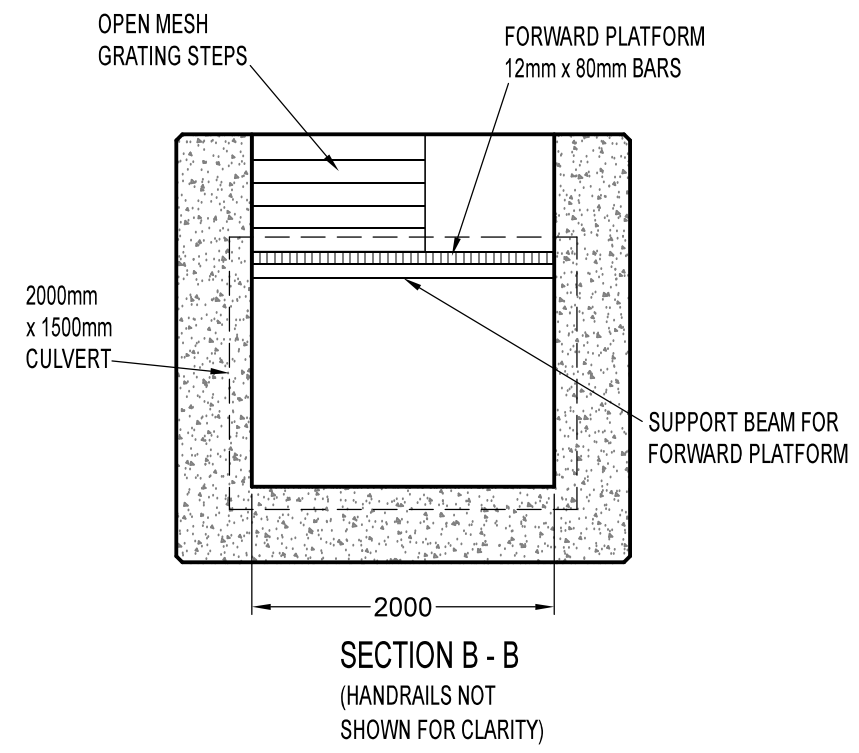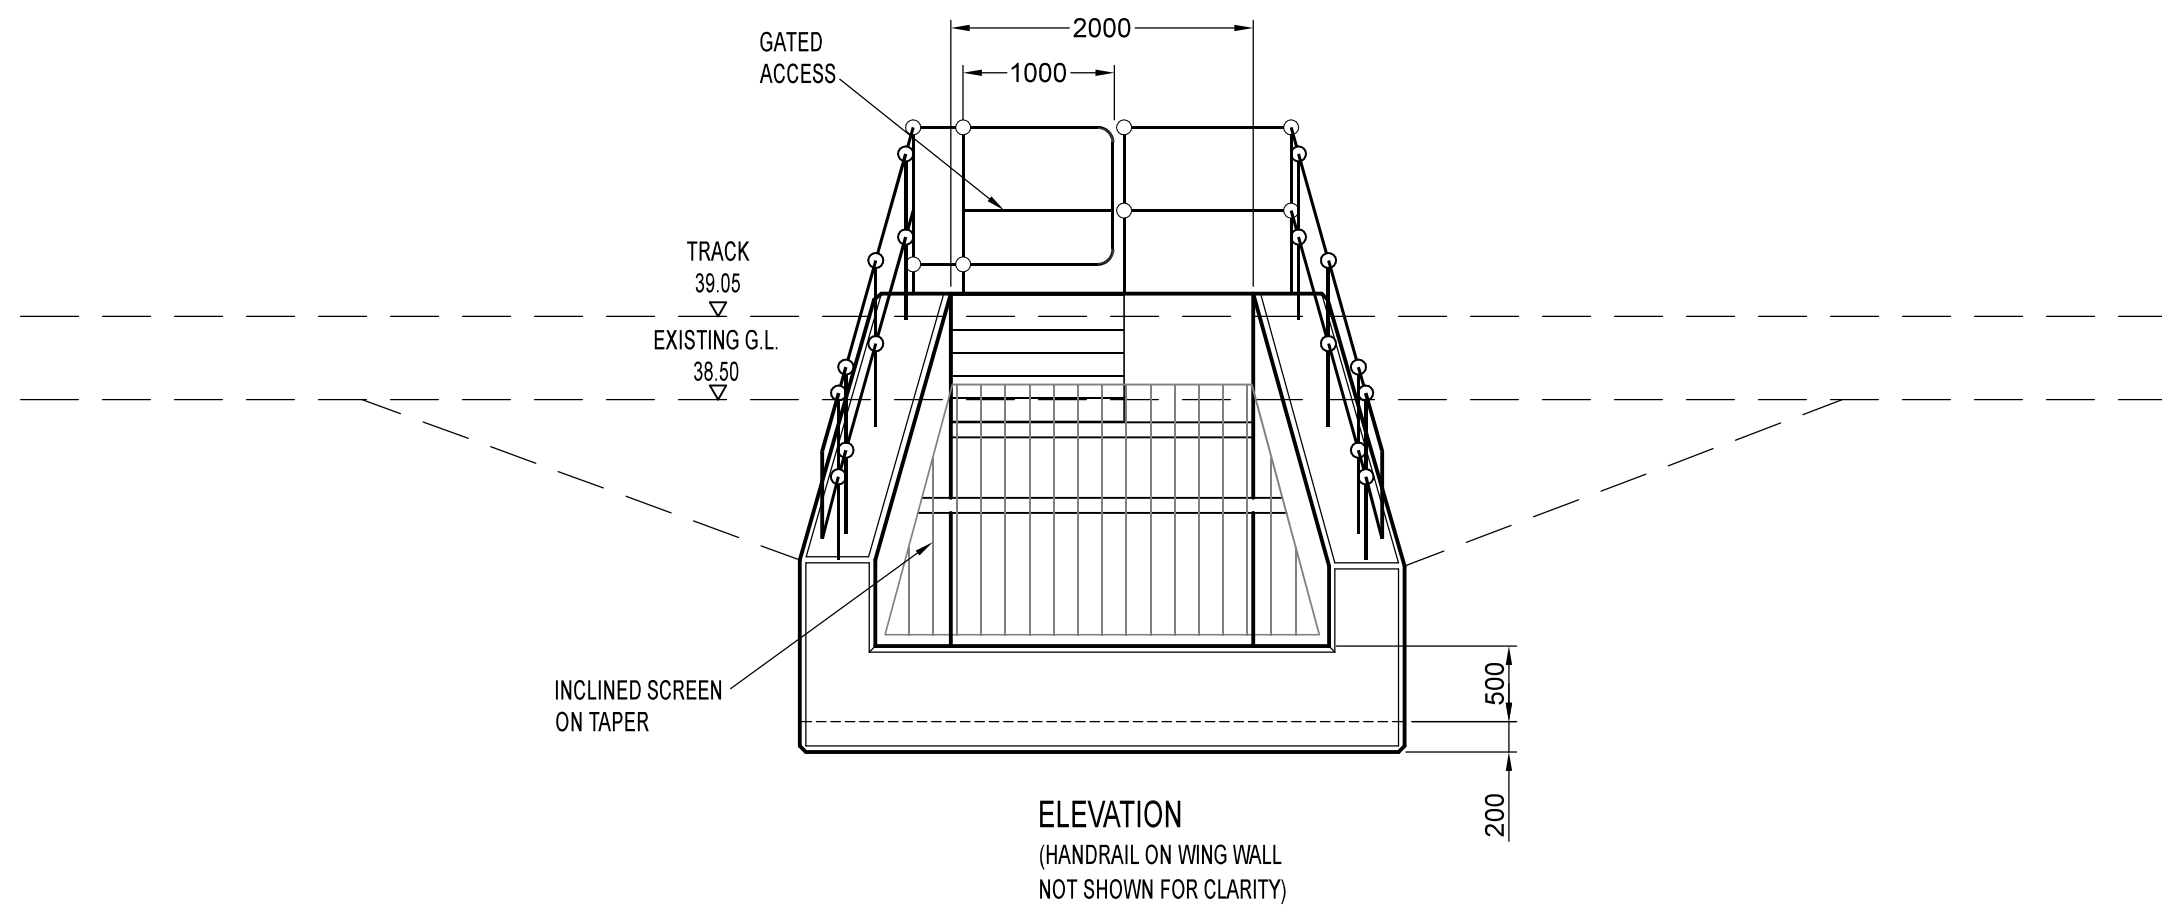

REF	DATE	REVISION	INITIAL
JVT Consulting Engineers Ltd 28 Shaw Hill, Melksham, Wiltshire, SN12 8EU Tel: 01225 793937 Mobile: 07885 096843 email: jvtturner@btinternet.com www.jvtconsulting.co.uk			
Client: COULSTON ESTATES Ltd			
Project: ELM GROVE TROWBRIDGE			
Drawing Title: BOX CULVERT AND TRASH SCREEN FRONT ELEVATION AND SECTION B - B			
Date: 22-03-2018		Drawn By: BGS	
Scale: 1:50 @ A3		Drawing No: 1276-003	
Reference:			
Revision:		A B C D E F G H I K	

From: Jackson Dean <Dean.Jackson@networkrail.co.uk>
Sent: 08 October 2018 11:51
To: Andy Wallis
Cc: Johns David; Stuart Jones; Clements Nigel
Subject: RE: ELM GROVE DEVELOPMENT, CULVERT & TRASH SCREEN WORKS (GW 1097 2017-07-12 SIGNED BAPA)

Andy,

I can confirm that I Approve in Principle to this project with the following caveats;

- All correspondence at each stage of the project to liaise with Nigel Clements.
- RAM Drainage design sign off will be required.
- RAM Drainage team is to be invited to delap and AMP 15/16 walkouts.

Kind Regards,

Dean Jackson

Asset Engineer (Drainage) | Route Asset Management | Western Route | Network Rail
Western House | 1 Holbrook Way | Swindon | SN1 1BD | Mobile: 07710960256 |
Email: dean.jackson@networkrail.co.uk

Western Route – A history of innovation, a future of opportunity

Our Safety Vision - Everyone home safe, every day

From: Andy Wallis [mailto:andy@awwaterengineering.co.uk]
Sent: 08 October 2018 09:59
To: Jackson Dean <Dean.Jackson@networkrail.co.uk>
Cc: Johns David <David.Johns@networkrail.co.uk>; Stuart Jones <sjj99@me.com>
Subject: RE: ELM GROVE DEVELOPMENT, CULVERT & TRASH SCREEN WORKS (GW 1097 2017-07-12 SIGNED BAPA)

Hi Dean

See below for correspondence relating to our proposed works at a development site in Trowbridge. Would you be able to call me to discuss, or let me know a number to call you on? We are just keen to get your approval in principle to the proposed works, subject to methods of work being agreed at a later date.

Regards
Andy

Andy Wallis Director

AW Water Engineering Ltd

17 Churches, Bradford-on-Avon, Wiltshire, BA15 1RD
07757703594

andy@awwaterengineering.co.uk
www.awwaterengineering.co.uk

Registered no. 9992291 England

This message has been sent via the Internet. The sender therefore cannot guarantee that this message has not been modified in transit. This message on its own should not be viewed as contractually binding. This message and any files transmitted with it are confidential and intended solely for the use of the addressee. If you have received this message in error please notify the sender and destroy your copies of the message and any attached files. Thank you.