
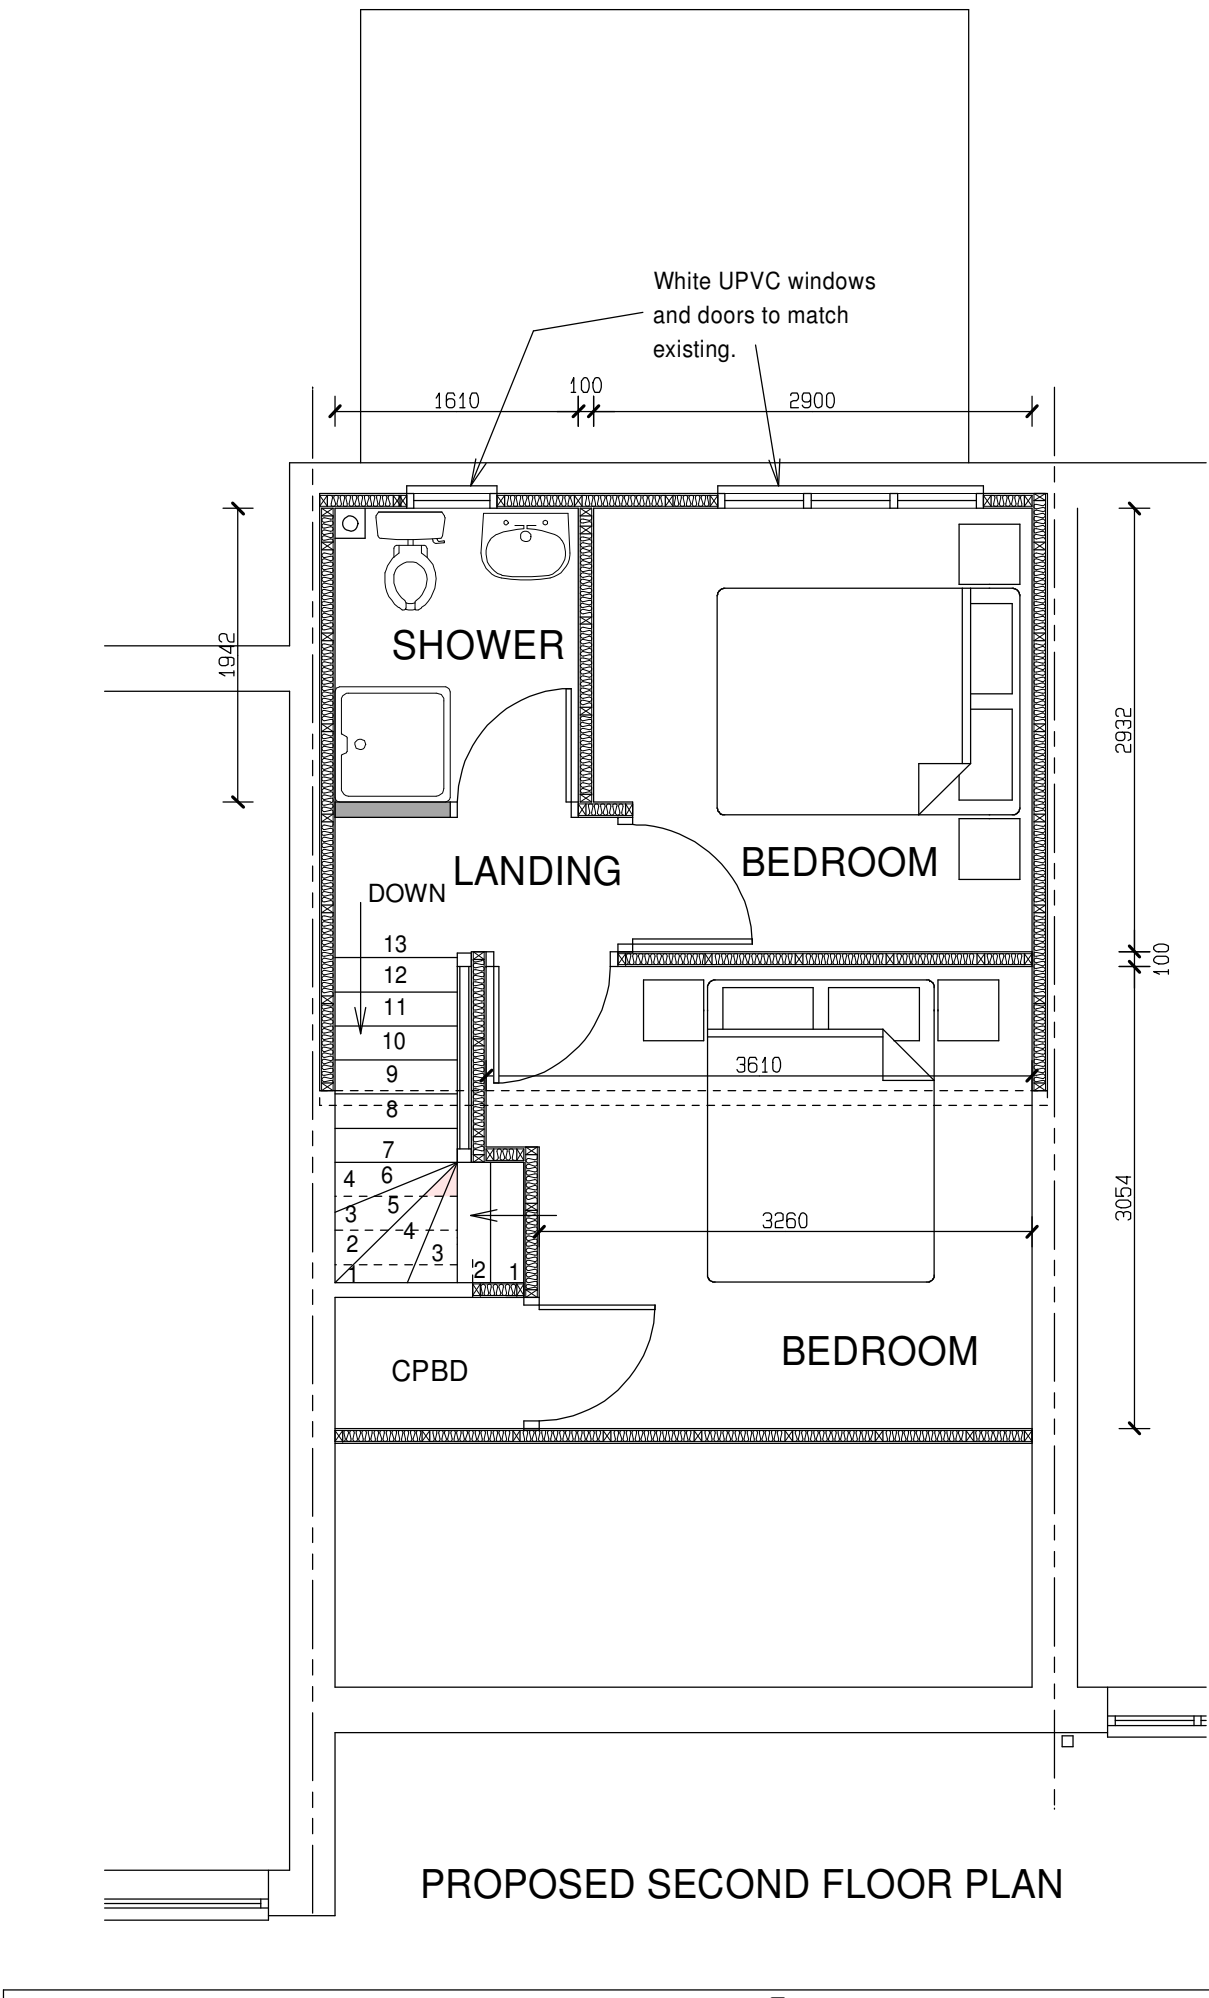
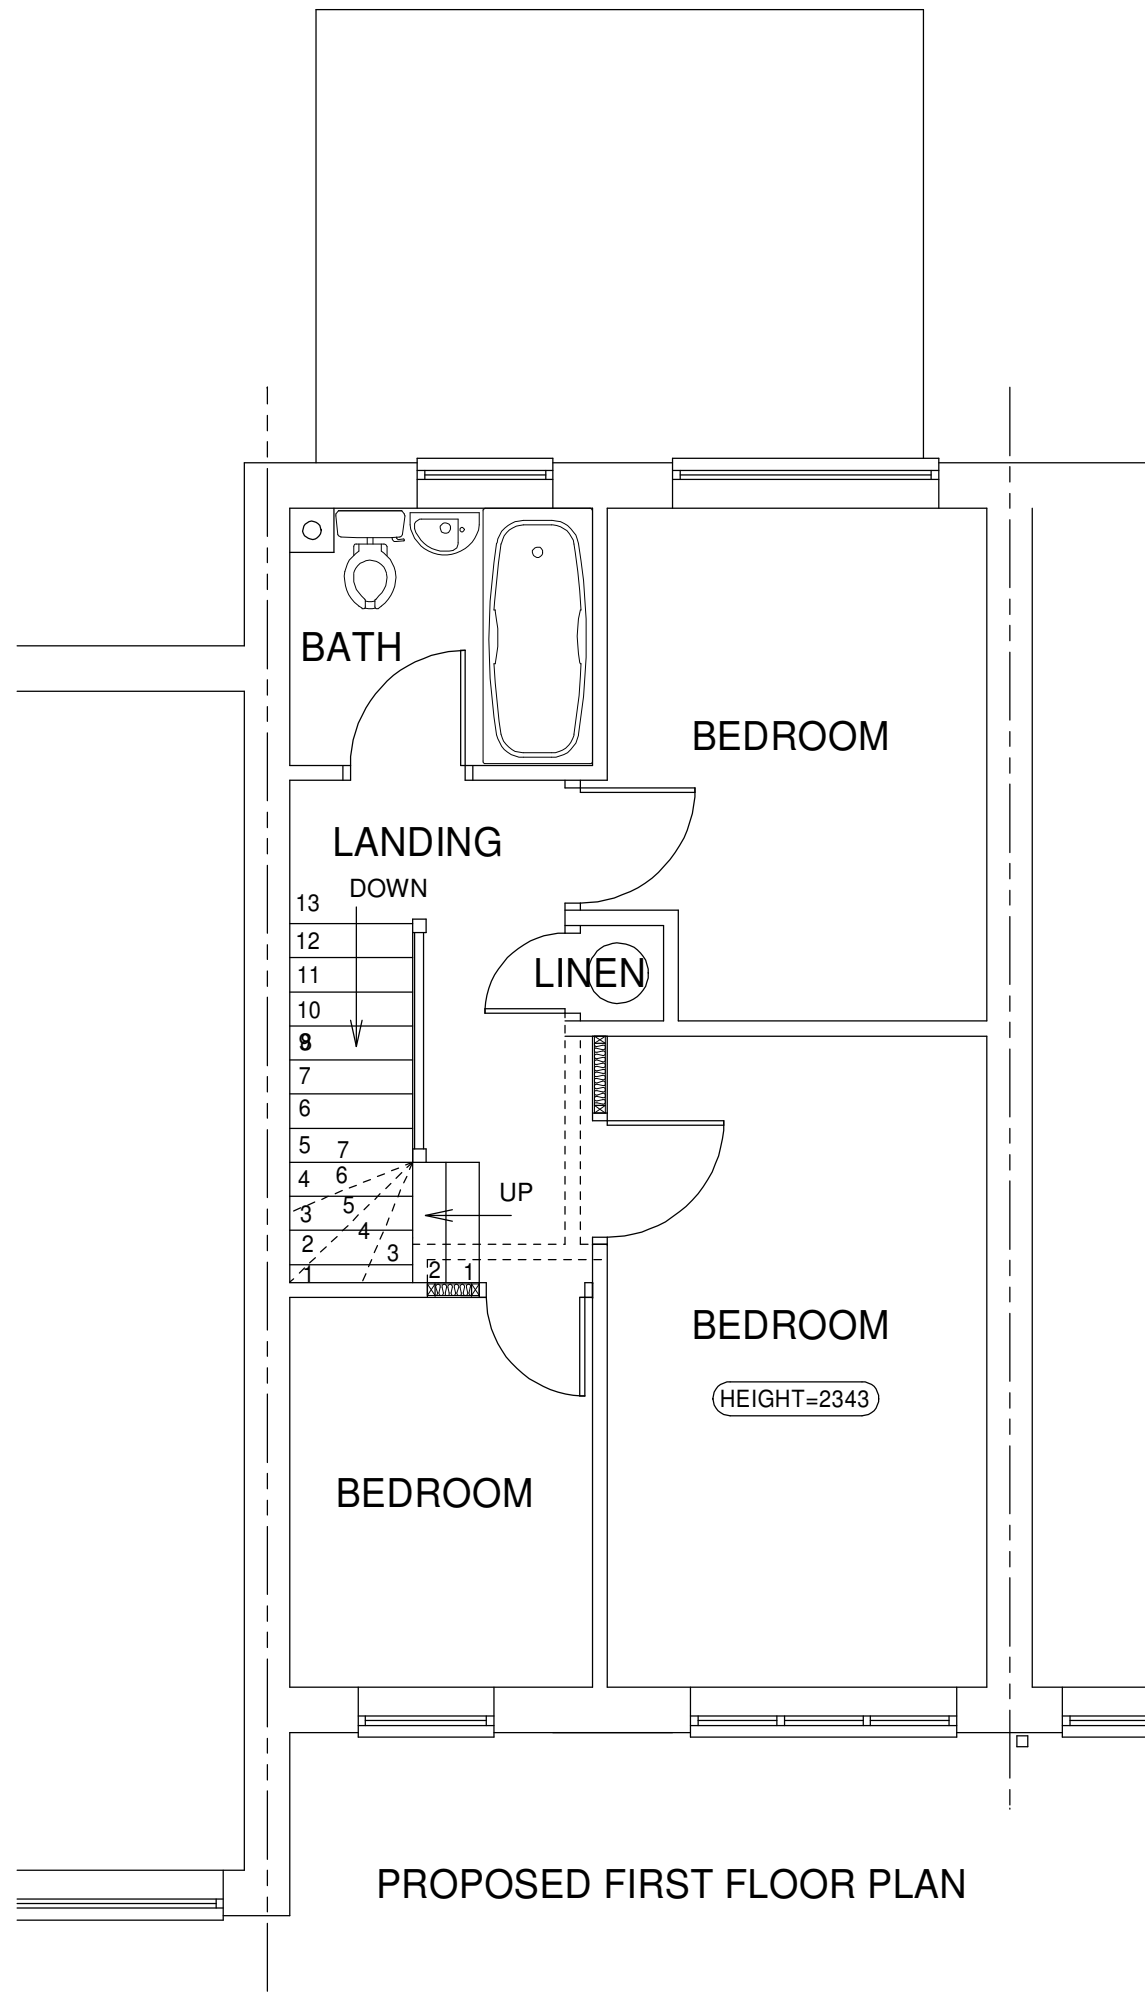


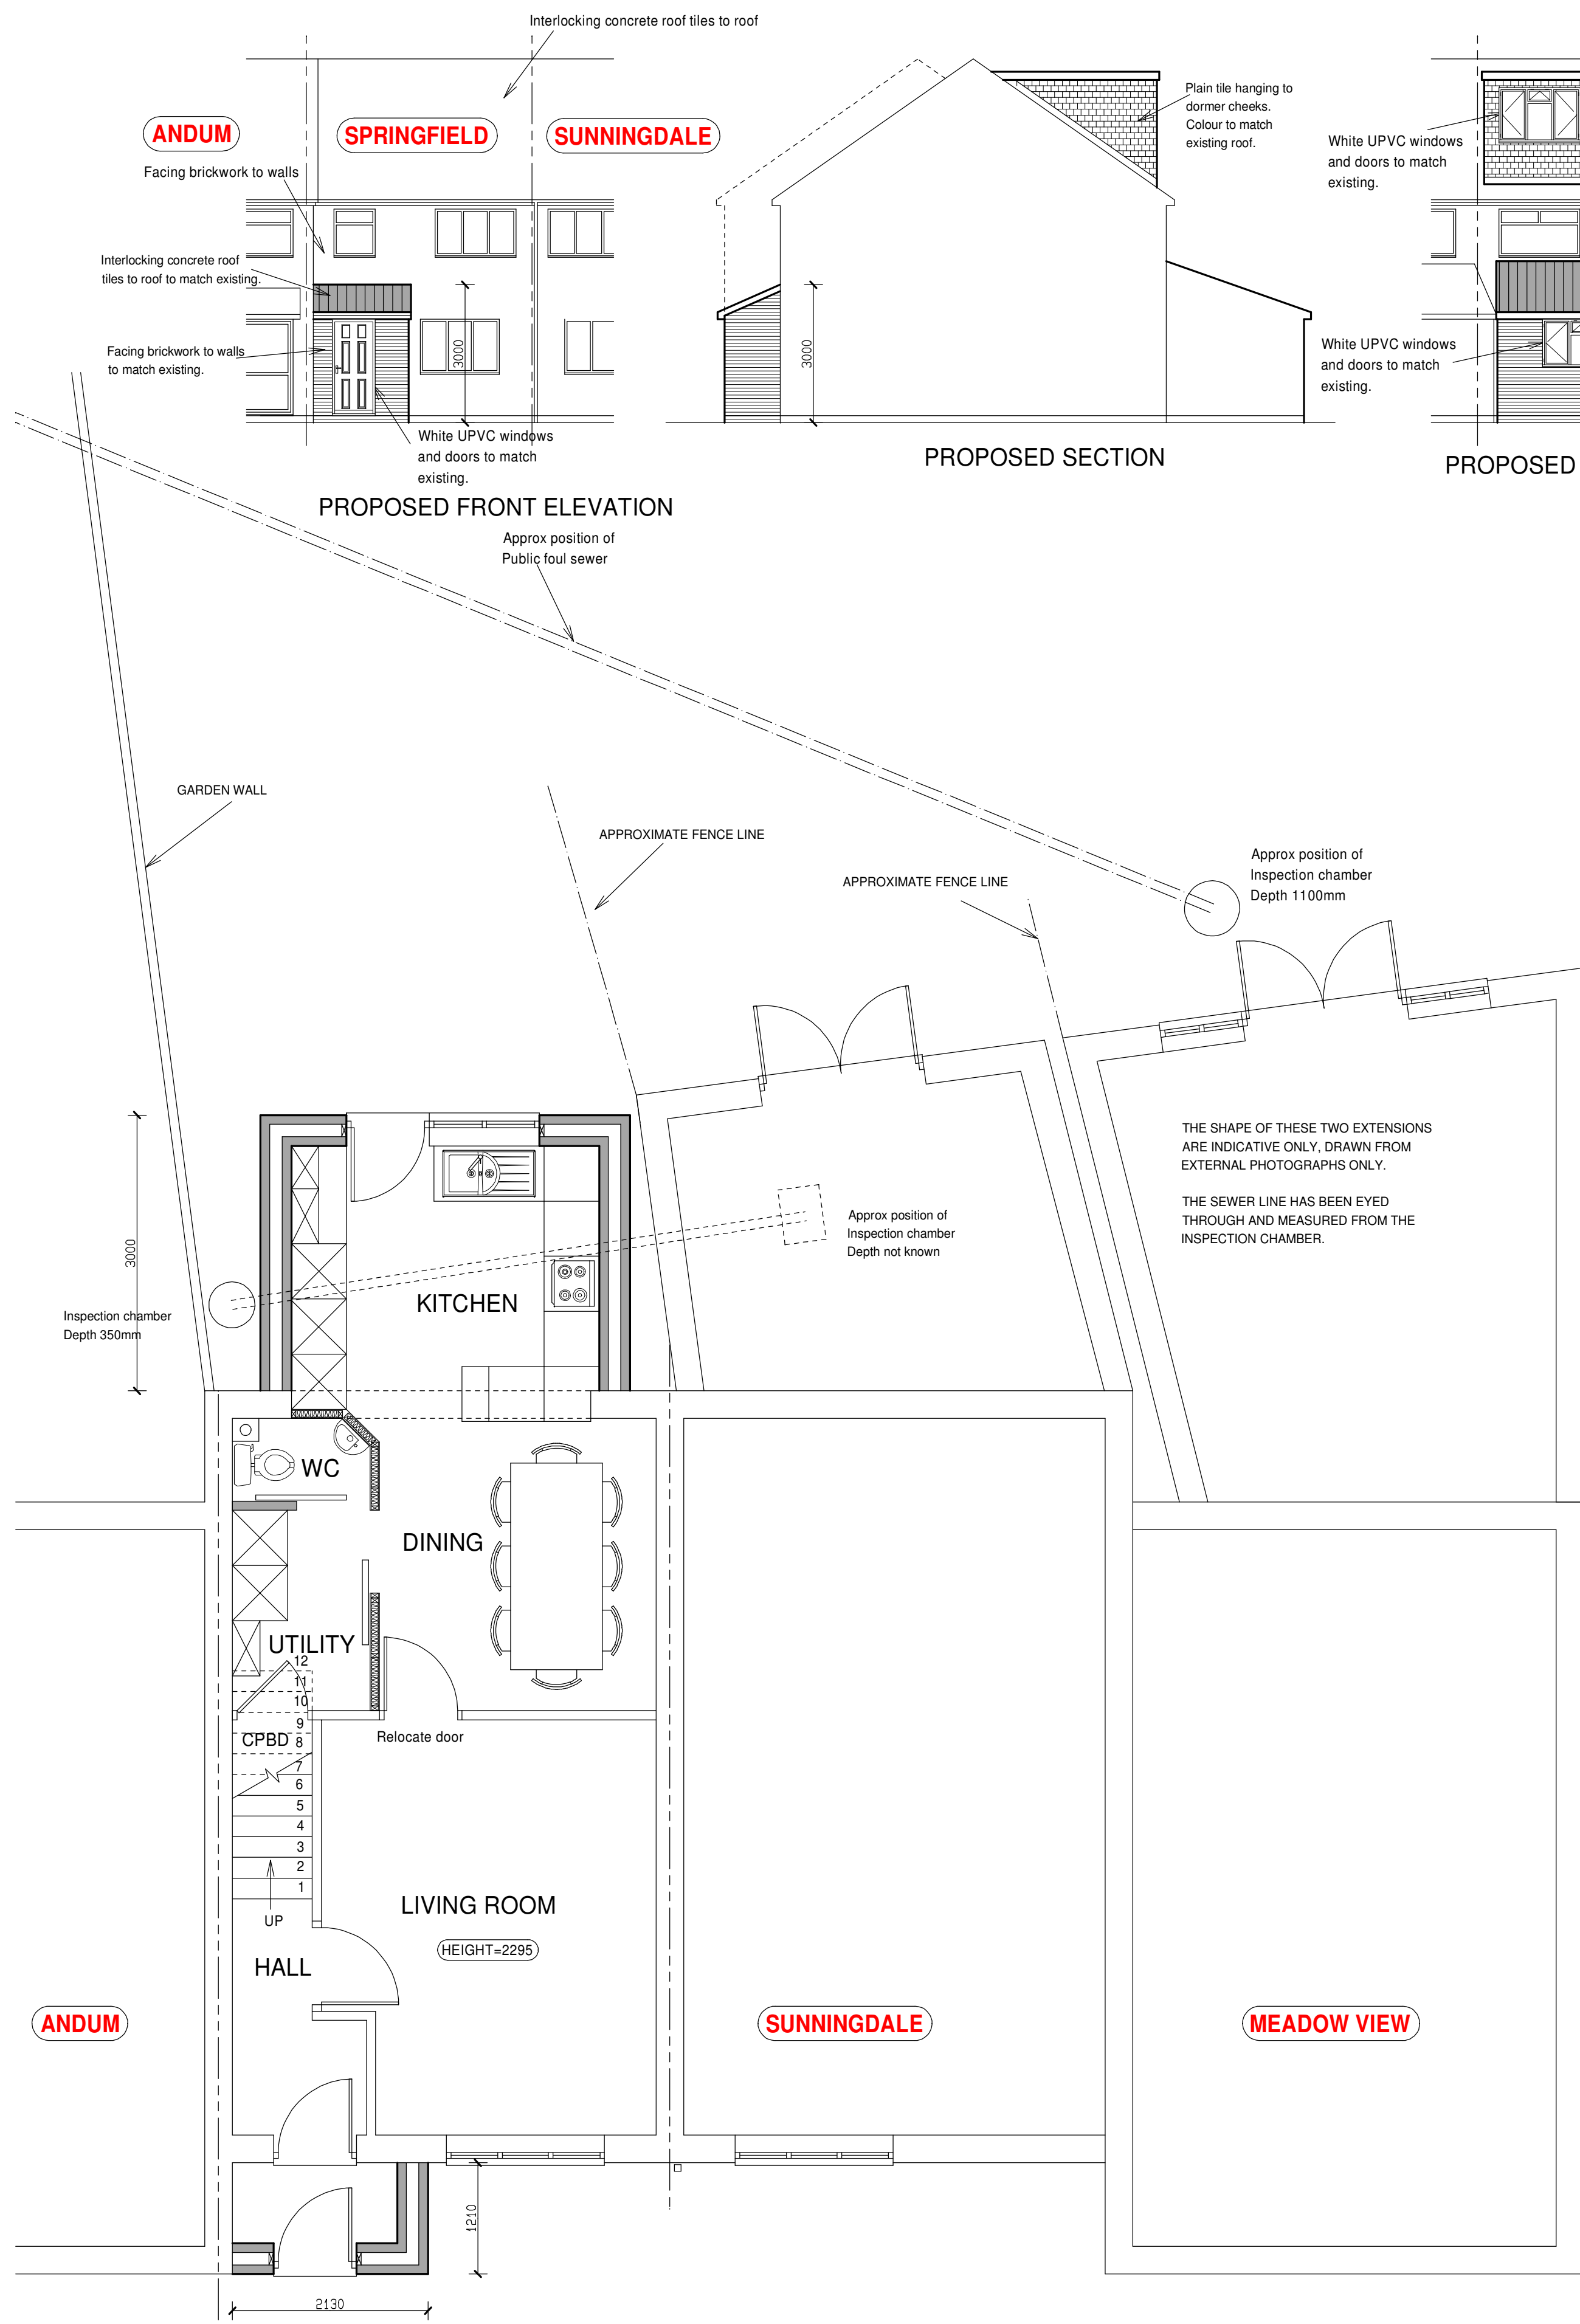

NOTE:
THIS DRAWING HAS BEEN PREPARED
TO OBTAIN LDC CONSENT ONLY.
IT IS NOT TO BE USED FOR
CONSTRUCTION PURPOSES.

ALL DIMENSIONS APPROXIMATE.
THESE PLANS CAN BE SCALED FOR
PLANNING PURPOSES ONLY.

OIL FLOOR AREAS CALC	
EXISTING GROUND FLOOR PLAN	- 35.9 SQM
CONSERVATORY	- 8.6 SQM
EXISTING FIRST FLOOR PLAN	- 35.9 SQM
EXISTING TOTAL FLOOR AREA	- 80.4 SQM
PROPOSED GROUND FLOOR PLAN	- 47.9 SQM
PROPOSED FIRST FLOOR PLAN	- 35.9 SQM
PROPOSED SECOND FLOOR PLAN	- 28.0 SQM
PROPOSED TOTAL FLOOR AREA	- 111.8 SQM
FLOOR AREA TO BE TAKEN DOWN	- 8.6 SQM
TOTAL ADDITIONAL FLOOR AREA	- 31.4 SQM
PROPOSED NEW EXTENSIONS TOTAL	- 40.0 SQM

Revision A 5-10-2026
Type of windows and doors
annotated to elevations.
Porch height amended.
Tile hanging annotated.
All to planning officers
requirements.

NEIL ARMSTRONG
ARCHITECTURAL SERVICES

31 Church Ground, South Marston,
Swindon, Wilts. SN3 4PL. Tel: 01753 632158
Mobile: 07971 881162

client **MR AND MRS D ROBERTS**
SPRINGFIELD
WITTS LANE
PURTON
WILTS
SN5 4EX

project **SPRINGFIELD**
WITTS LANE
PURTON
WILTS
SN5 4EX

title **PROPOSED SINGLE STOREY**
REAR EXTENSION, FRONT
PORCH AND DORMER
LOFT CONVERSION

scale 1:100
1:50

date 5-9-2026

drawn NBA

paper A1

revision A

no. Y26-116-2

Work to figured dimensions only.
Any queries should be
referred to the address shown above.
This drawing is the Copyright of
Neil Armstrong Architectural Services
and shall not be altered, copied or reproduced
in anyway without prior written consent.

