




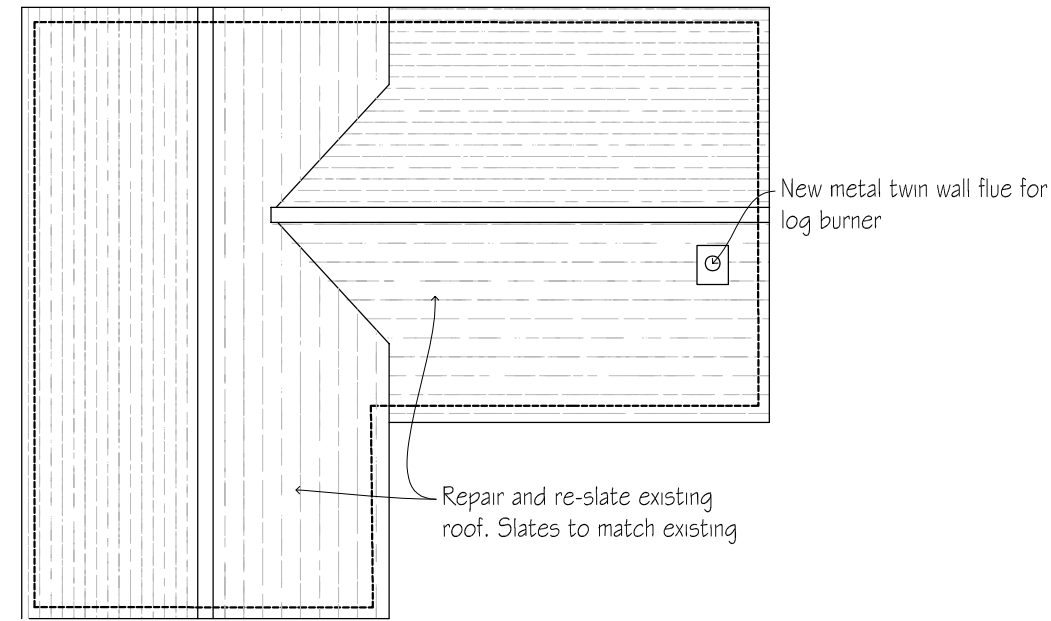



COACH HOUSE ROOF PLAN
1:100

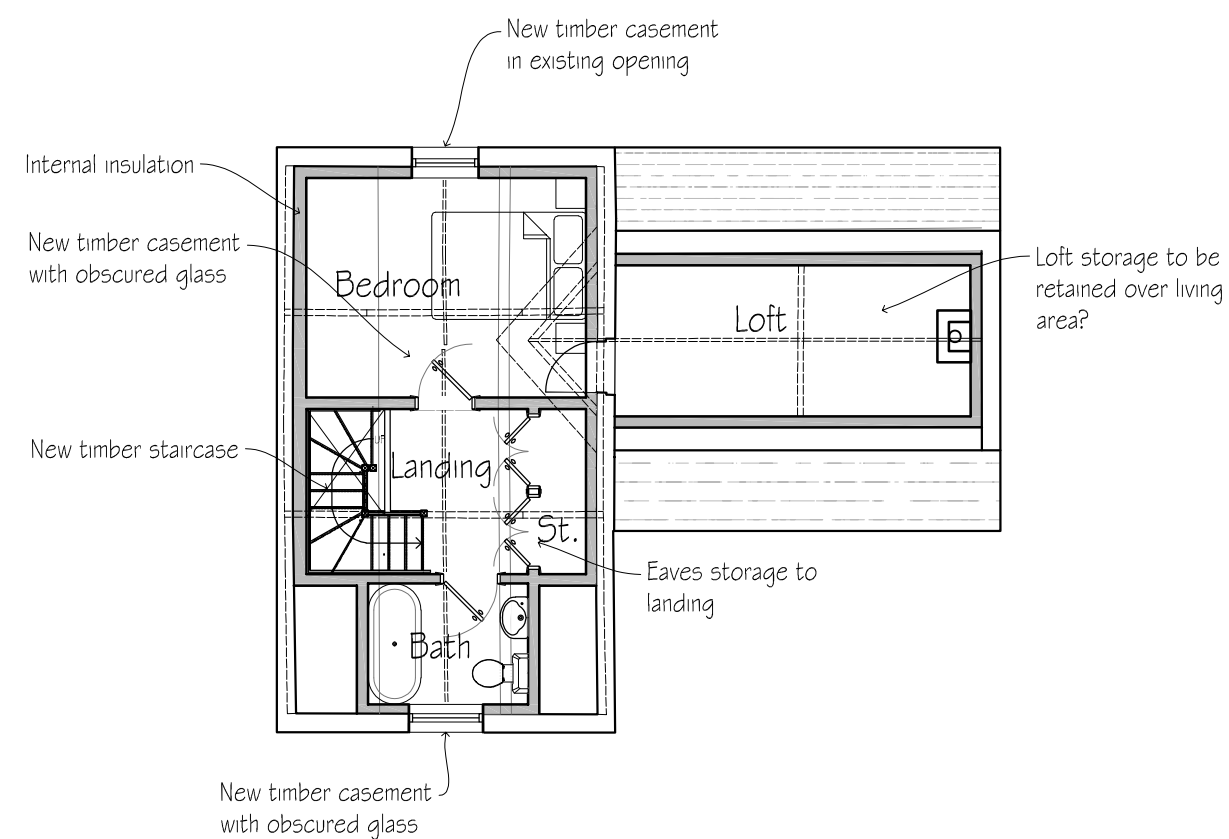


COACH HOUSE FIRST FLOOR PLAN
1:100

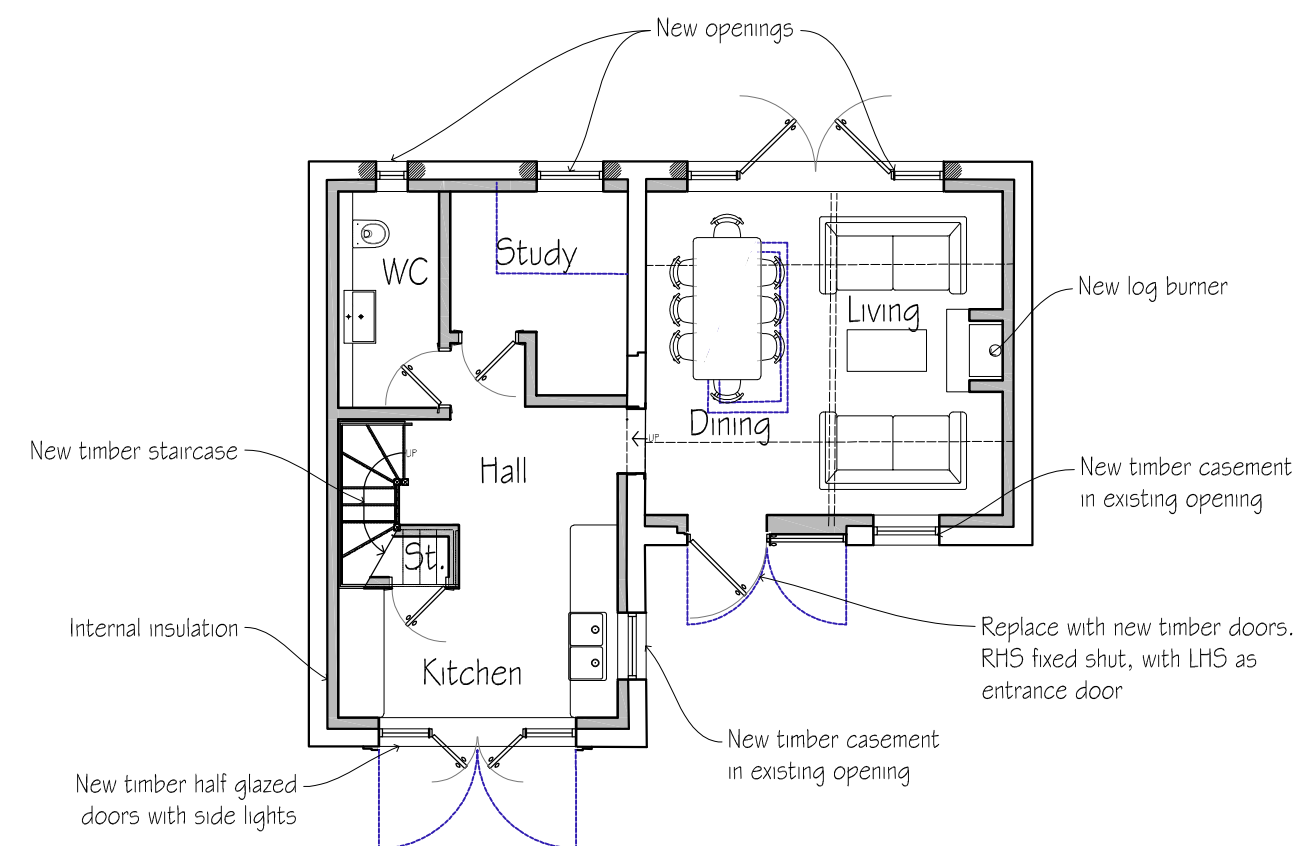


COACH HOUSE GROUND FLOOR PLAN
1:100

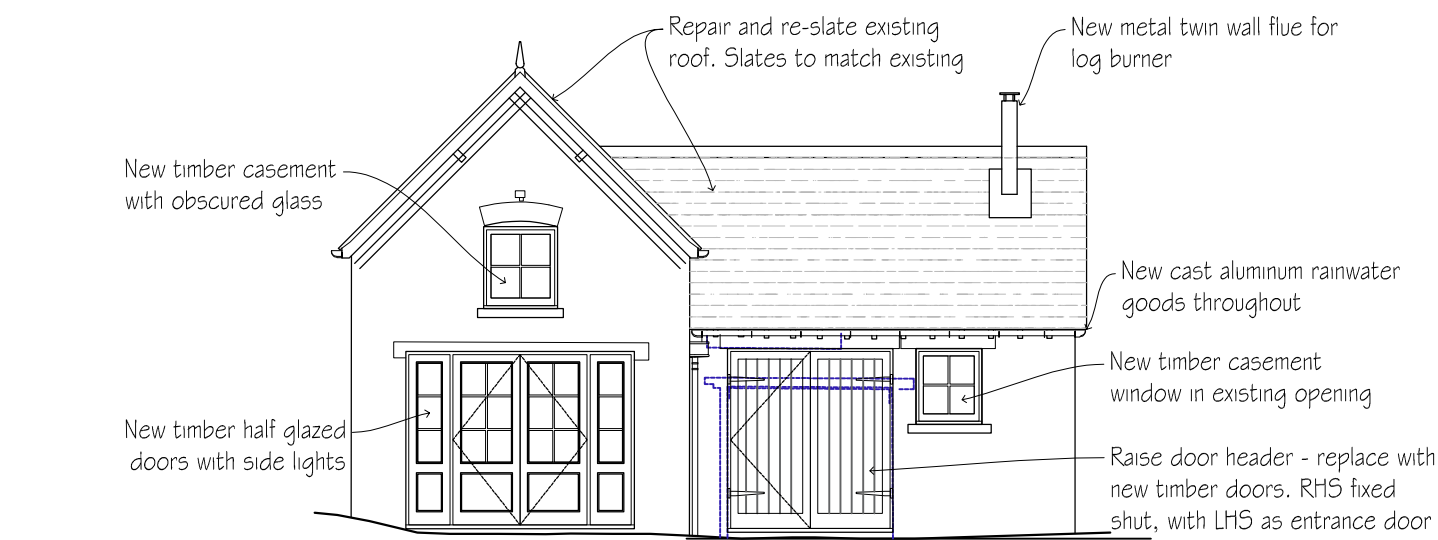 


SOUTHWEST ELEVATION
1:100

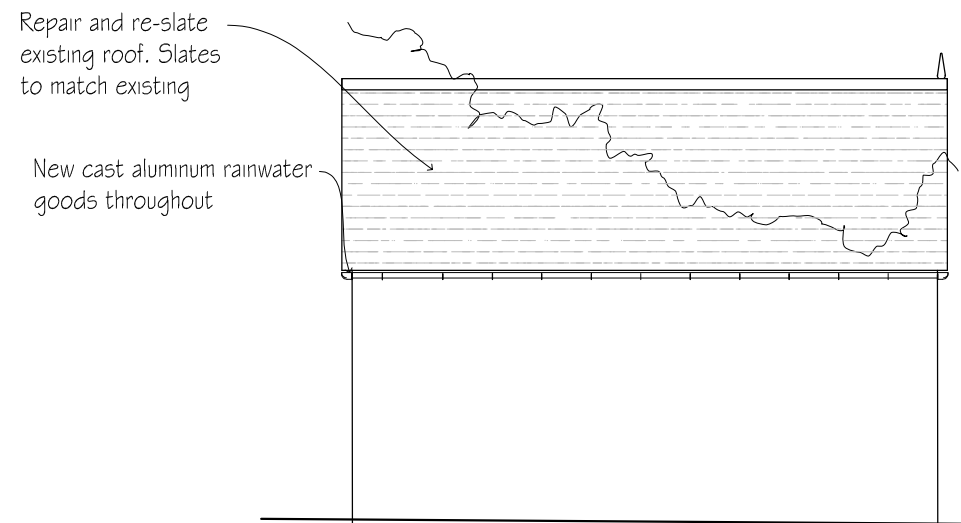


NORTHWEST ELEVATION
1:100

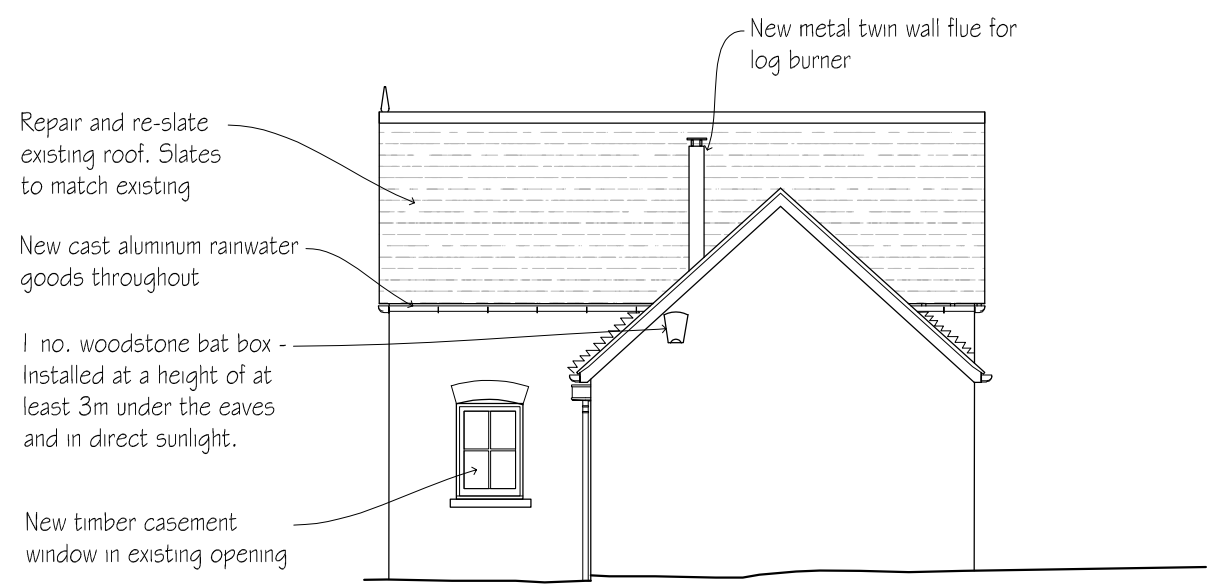

SOUTHEAST ELEVATION
1:100

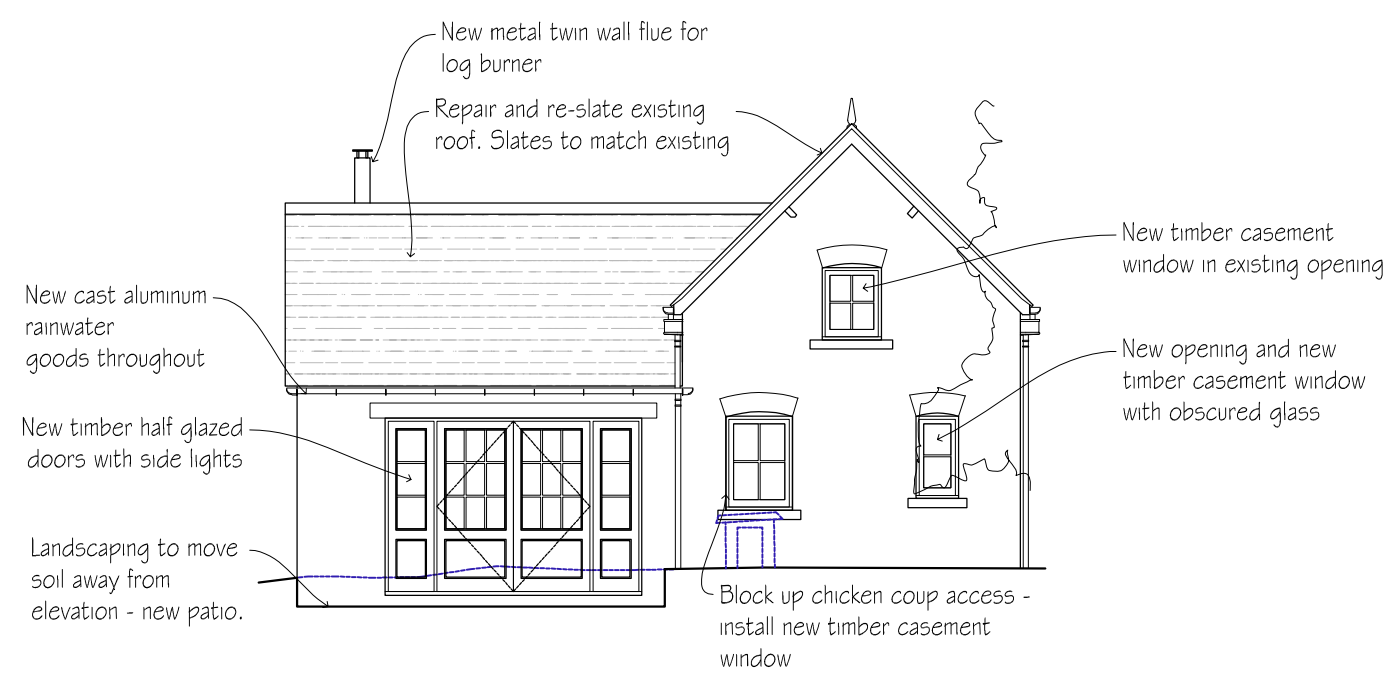

NORTHEAST ELEVATION
1:100

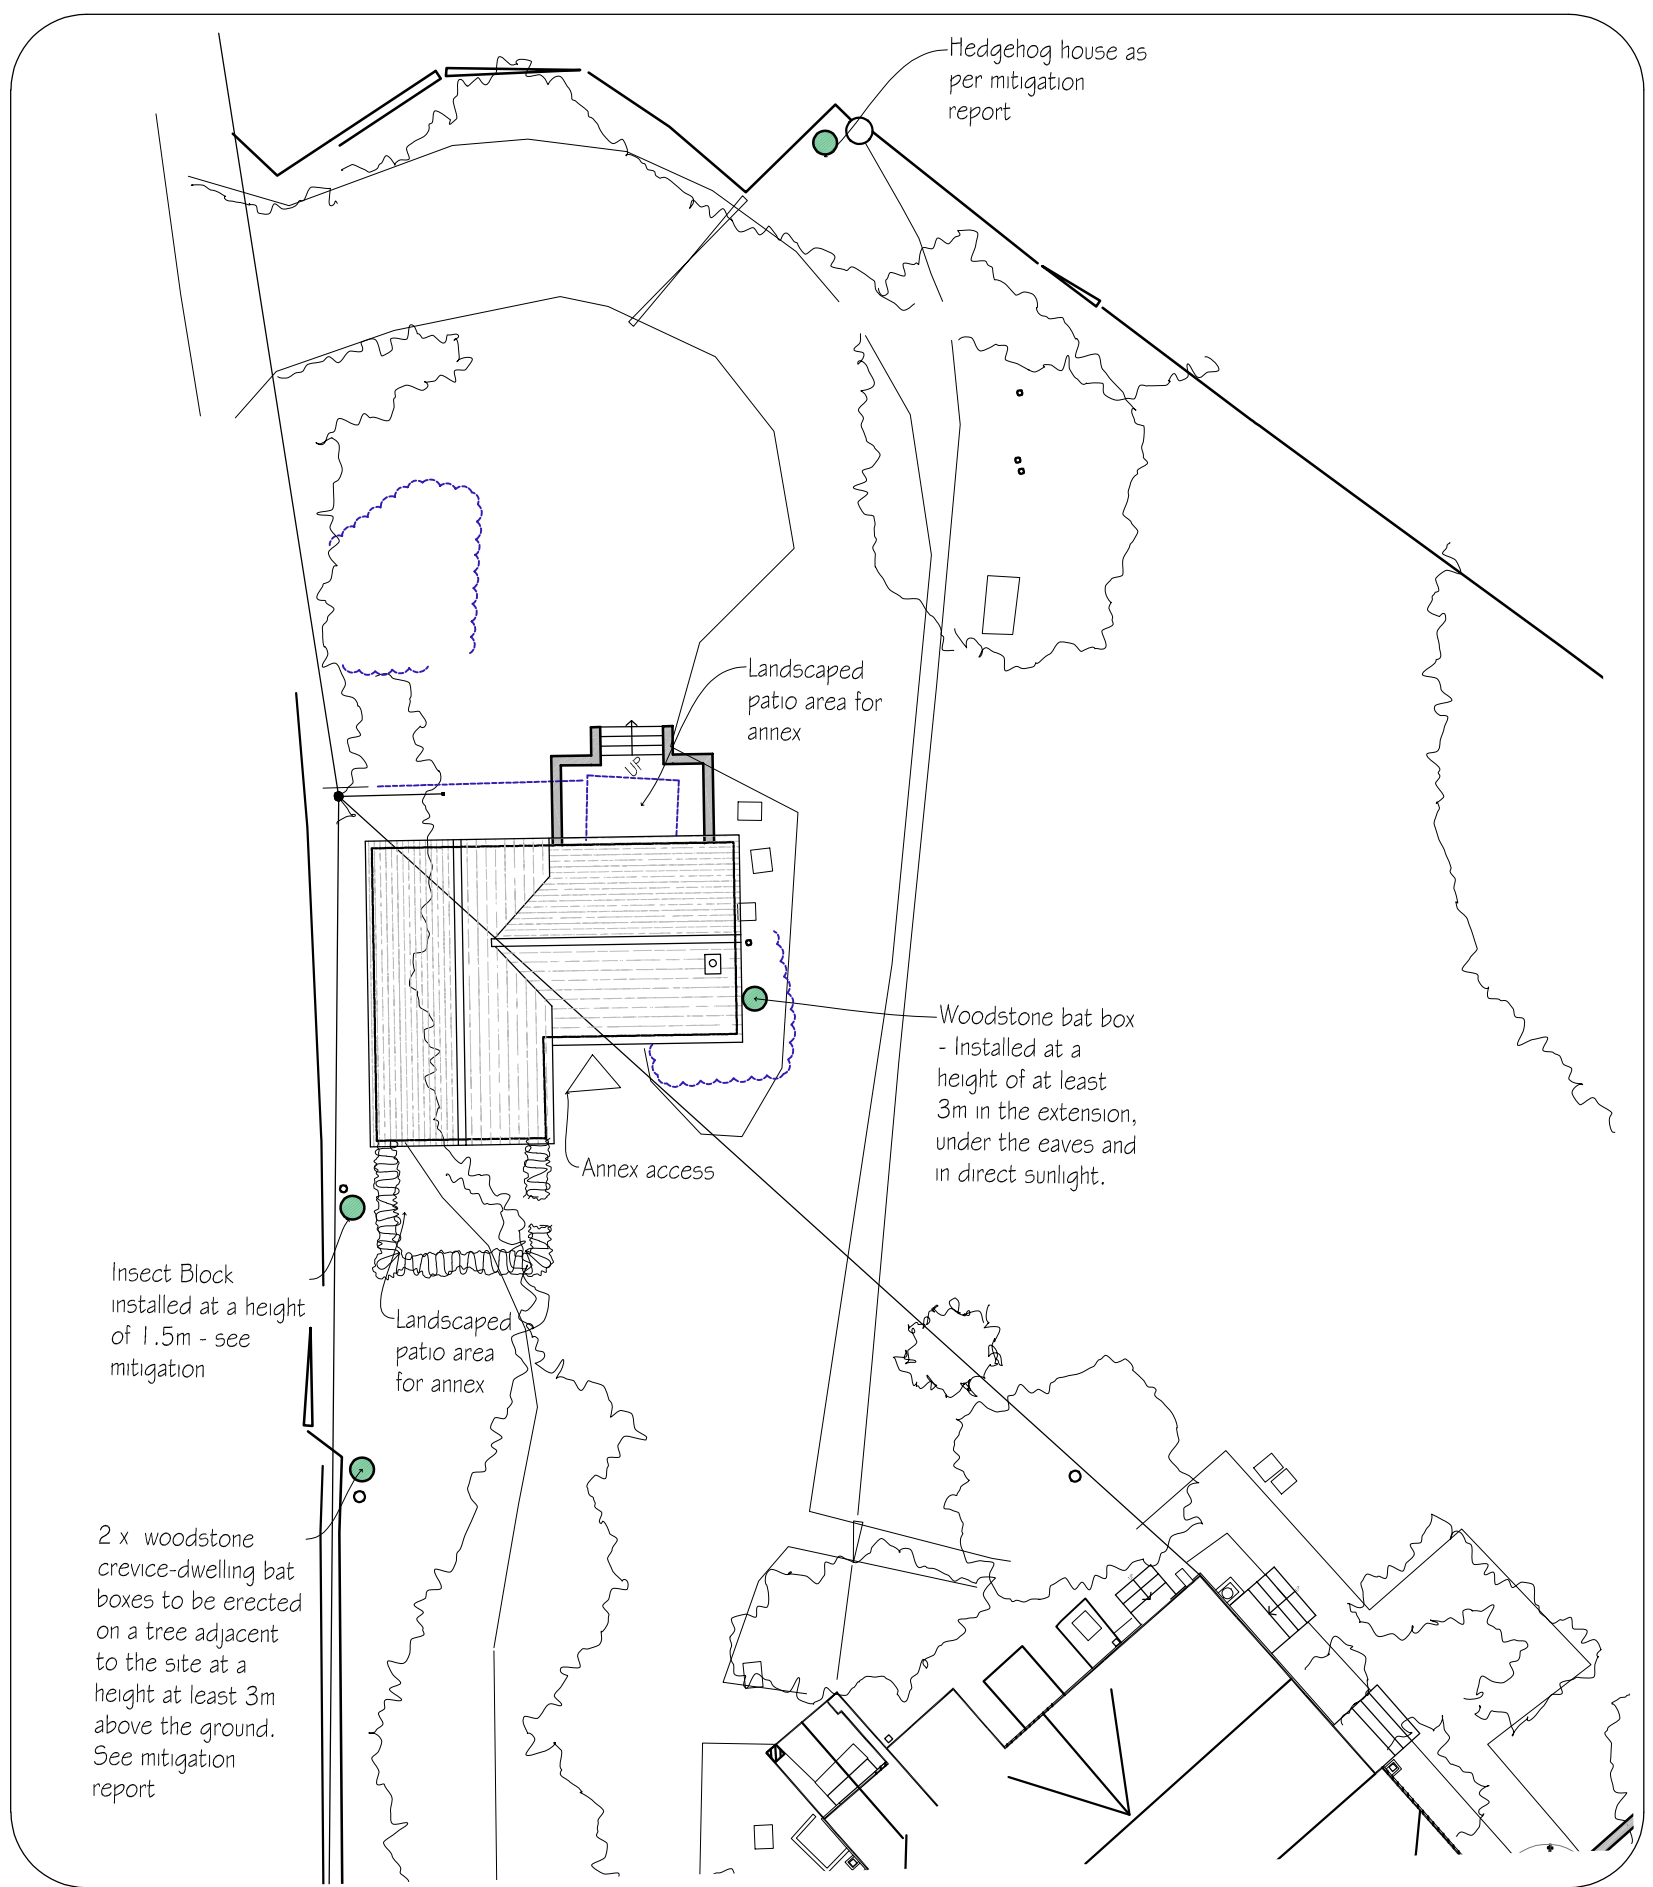

PROPOSED SITE PLAN
1:200



- KEY
- Existing Wall
 - New Wall
 - New or adjusted opening in existing wall
 - Wall to be demolished
 - Rooflight or ceiling feature

revisions	initial	date
-----------	---------	------

Contractors, Sub Contractors and Suppliers are to check all relevant dimensions and levels of site and buildings before commencing any shop drawings or building work.

This drawing is copyright and may not be reproduced in any part of form without the written consent of Fowler Architecture and Planning

project
THE OLD VICARAGE
Collingbourne Kingston

planning

Coach House Design Scheme

scale
Varies @A1


drawn by
AL

date
Sept '26

251204 - 100

drawing no

rev

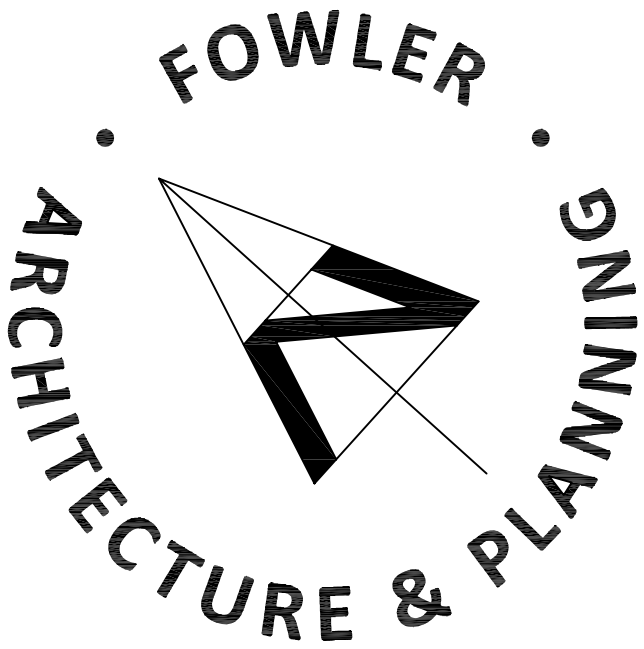

39 High Street
Pewsey
Wiltshire
SN9 5AF

tel (01672) 569444

fax (01672) 569488

enquiries@faap.co.uk